



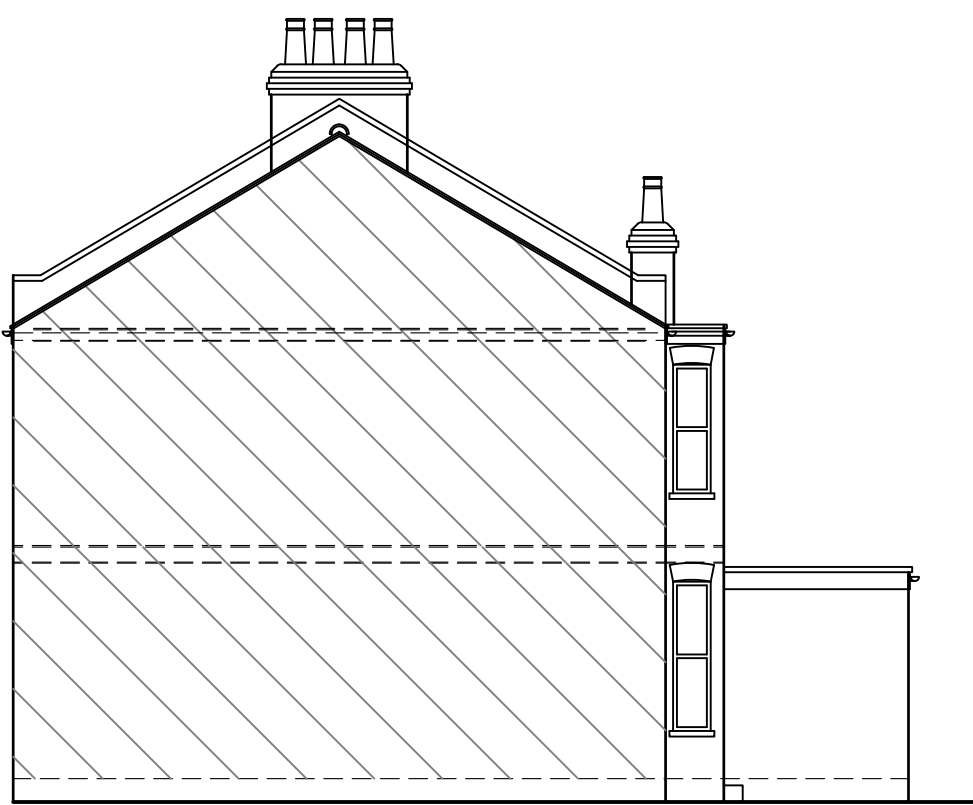

EXISTING SIDE ELEVATION 1:100




EXISTING REAR ELEVATION 1:100

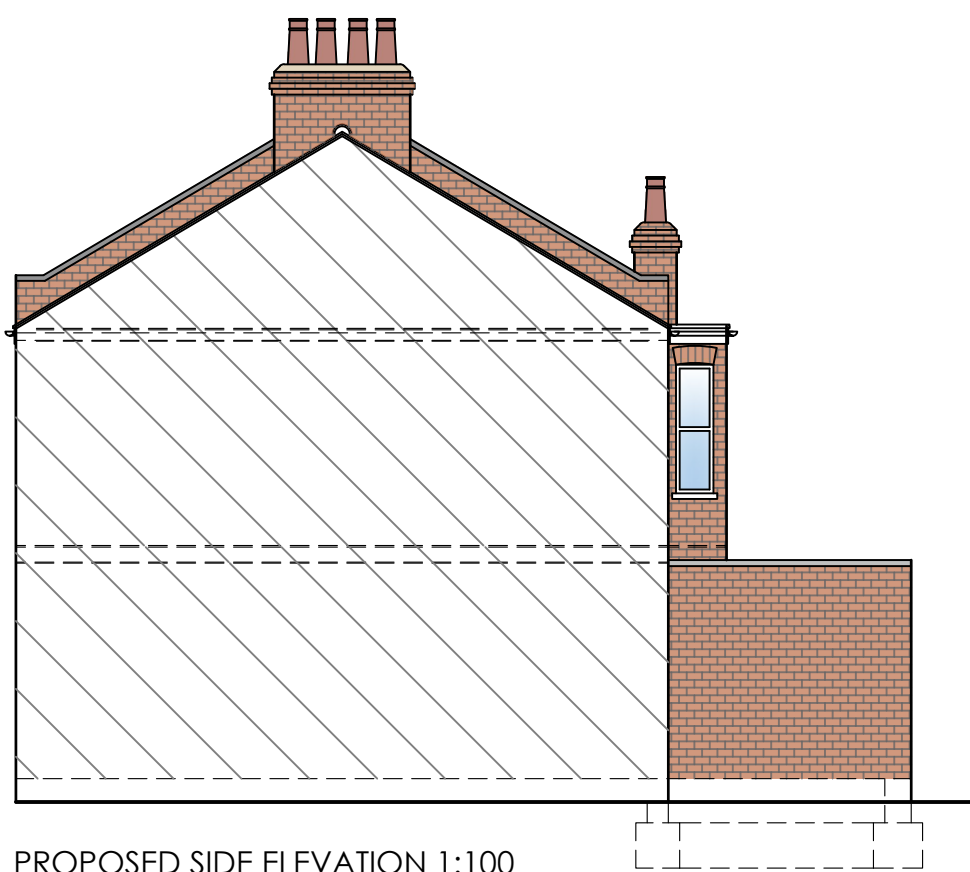


PROPOSED SIDE ELEVATION 1:100




PROPOSED REAR ELEVATION 1:100

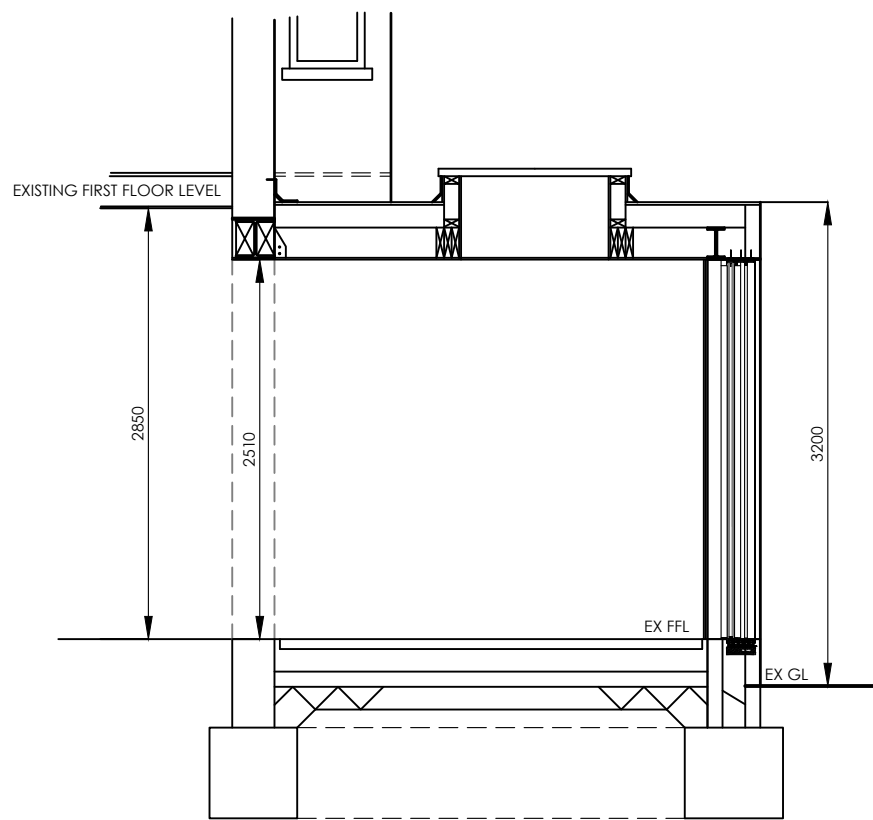


PROPOSED SECTION 1:50

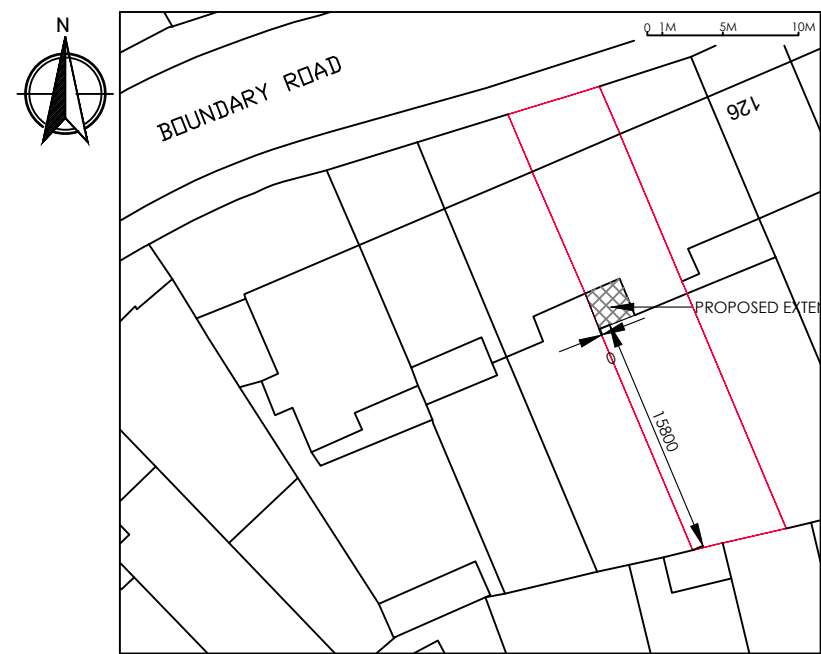


BLOCK PLAN 1:500

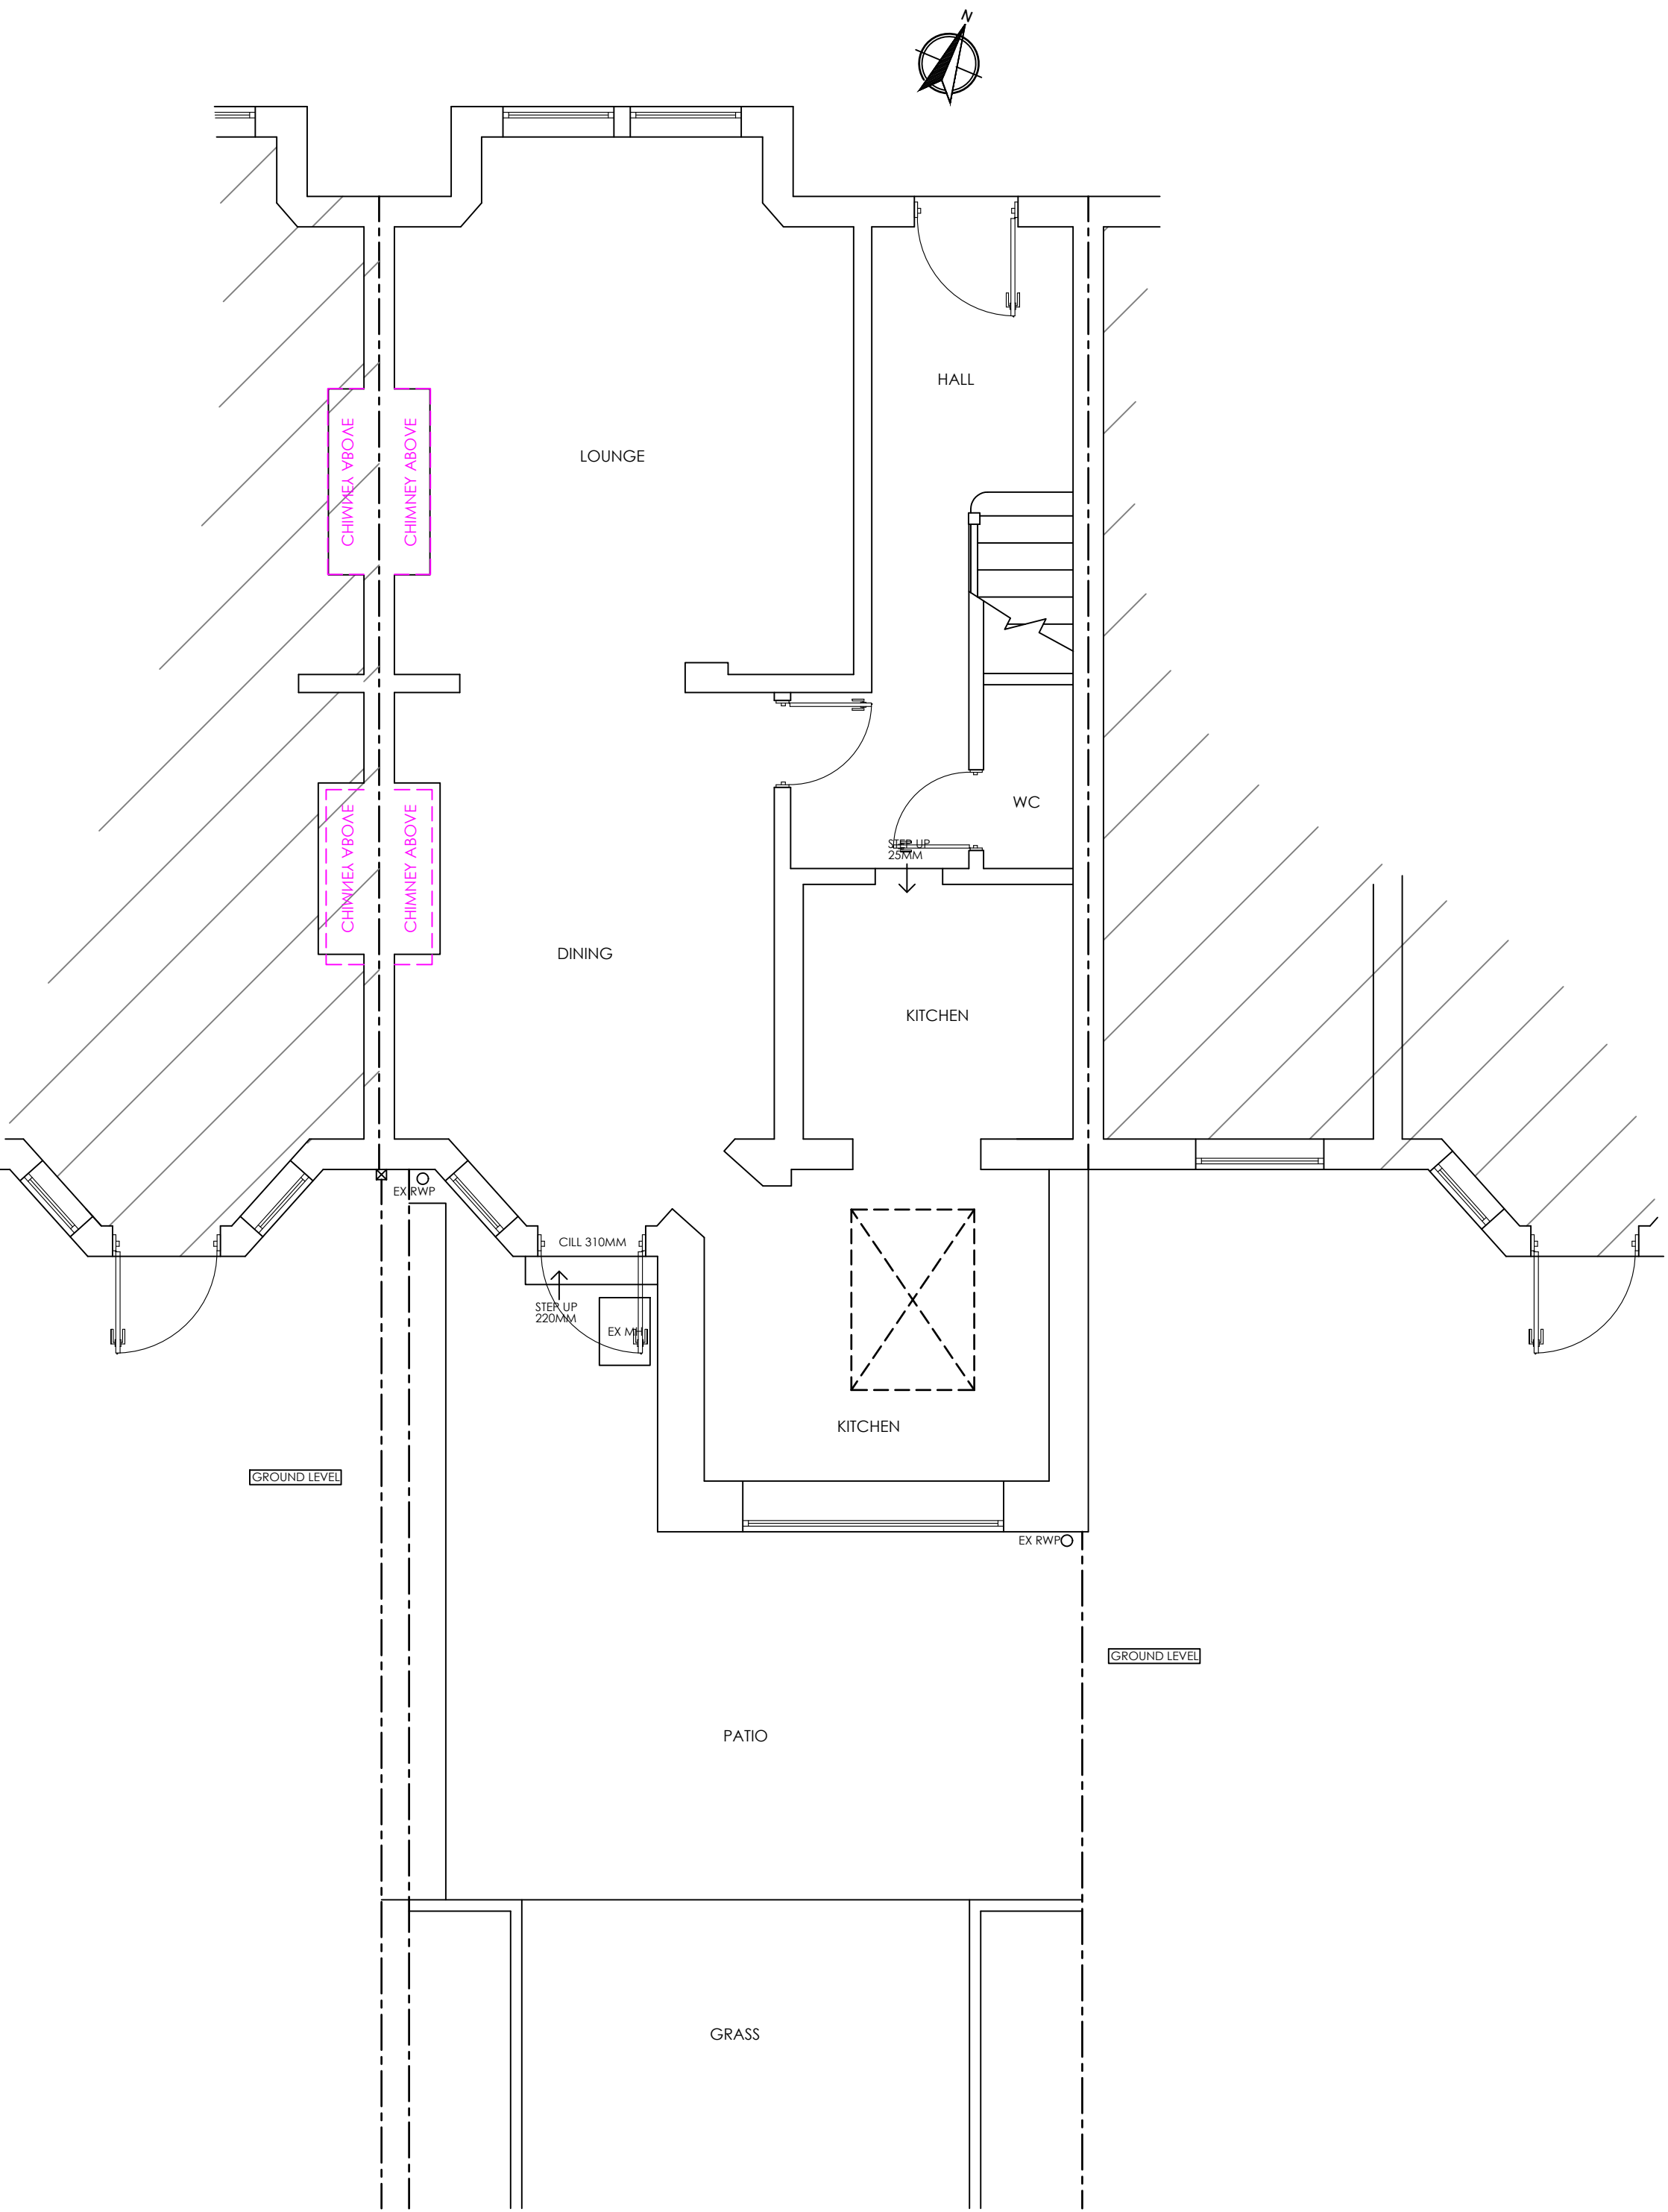

EXISTING GROUND FLOOR PLAN 1:50

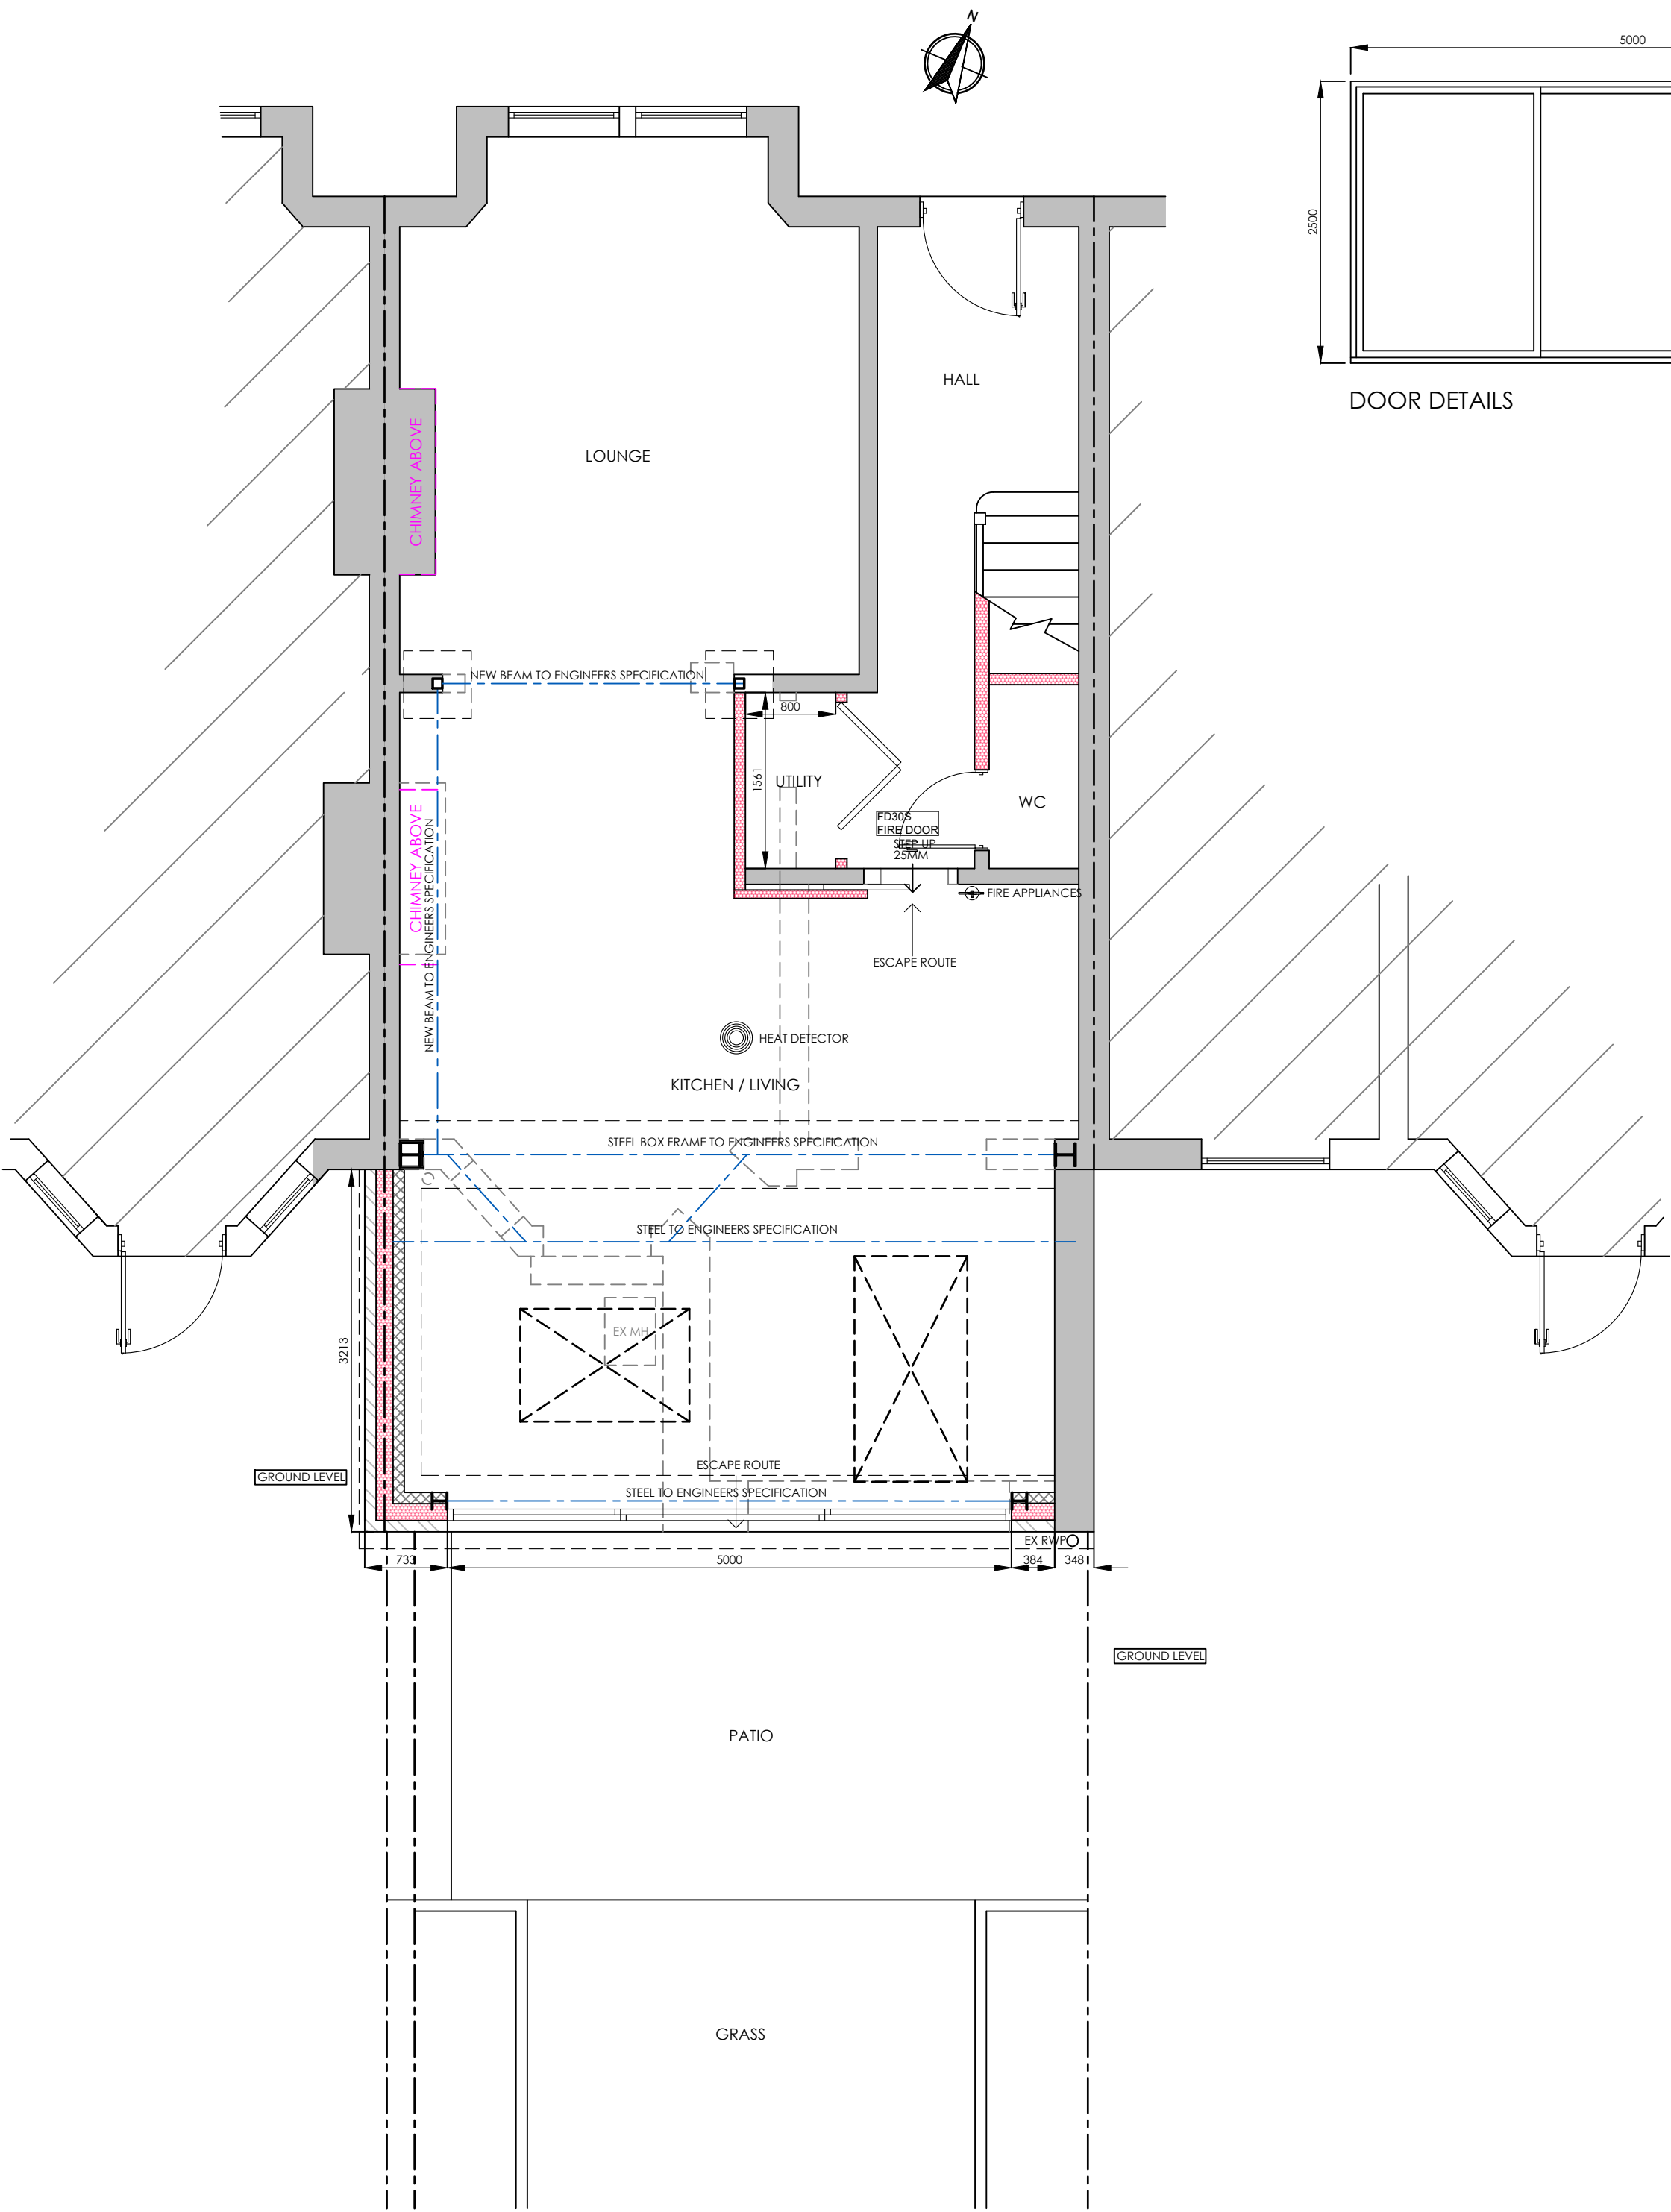


PROPOSED GROUND FLOOR PLAN 1:50

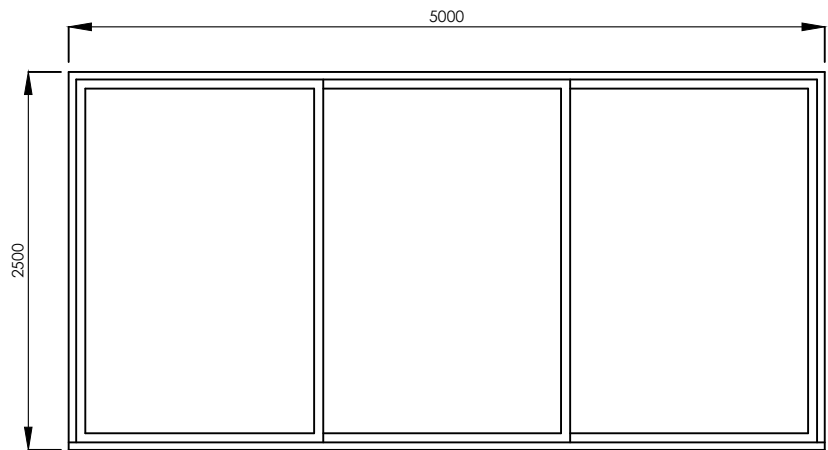

DOOR DETAILS



(c) Crown Copyright and Database Rights 2026 OS 100060020
SITE LOCATION PLAN 1:1250

 

- KITCHEN EXTENSIONS
- LOFT CONVERSIONS
- REFURBISHMENTS

REV	DATE	DETAIL	P/C/DRN
A	19/03/26	CLIENT AMENDMENTS	P CRP
B	02/04/26	PLANNING SUBMISSION	P CP

DRAWING :
EXISTING AND PROPOSED FLOOR PLANS AND ELEVATIONS

DATE :	FEB 26	PROJECT :	PROPOSED SINGLE STOREY REAR EXTENSION
SCALE @ A1:		CLIENT :	MR AUSTEN-SMITH & MISS COBB
DRAWING No.	P26-13.1	CLIENT ADDRESS :	122 BOUNDARY ROAD LONDON N22 6AE

ALL PLANS TO BE CHECKED BY CONTRACTORS FOR ACCURACY AND DIMENSIONS BEFORE WORKS ON SITE. ANY QUERIES MUST BE RELAYED TO DESIGNER AND DESIGNER MUST BE KEPT ADVISED OF ANY CHANGES TO BE MADE TO ANY PART OF THE DRAWING. ANY CHANGES MUST BE MADE TO THE DRAWING BEFORE WORKS BEGIN. 

