

Pencil and Brick

6 Links Yard, 29a Spelman Street, E1 5LX
studio@pencilandbrick.co.uk

Client
Kerstin and Al

Site
11 Berkeley Rd, Haringey, N8 8RU, London

Drawing Title
Existing and Proposed Roof Plans

Drawing No.	Date
148-EaP-104	13/04/2026


Scale	Revision
1:100 @A3	

Status
Planning

Rev	Date	Detail
-----	------	--------


Existing and Proposed Roof Plans

Scale 1:100 @A3

 


All dimensions in millimetres unless otherwise indicated. Drawing is issued for information purposes only. All dimensions to be verified on site prior to commencement of any work or the production of any shop drawing. All discrepancies to be reported to Pencil and Brick immediately. This drawing is to be read with all consultants drawings and any other related information.

North

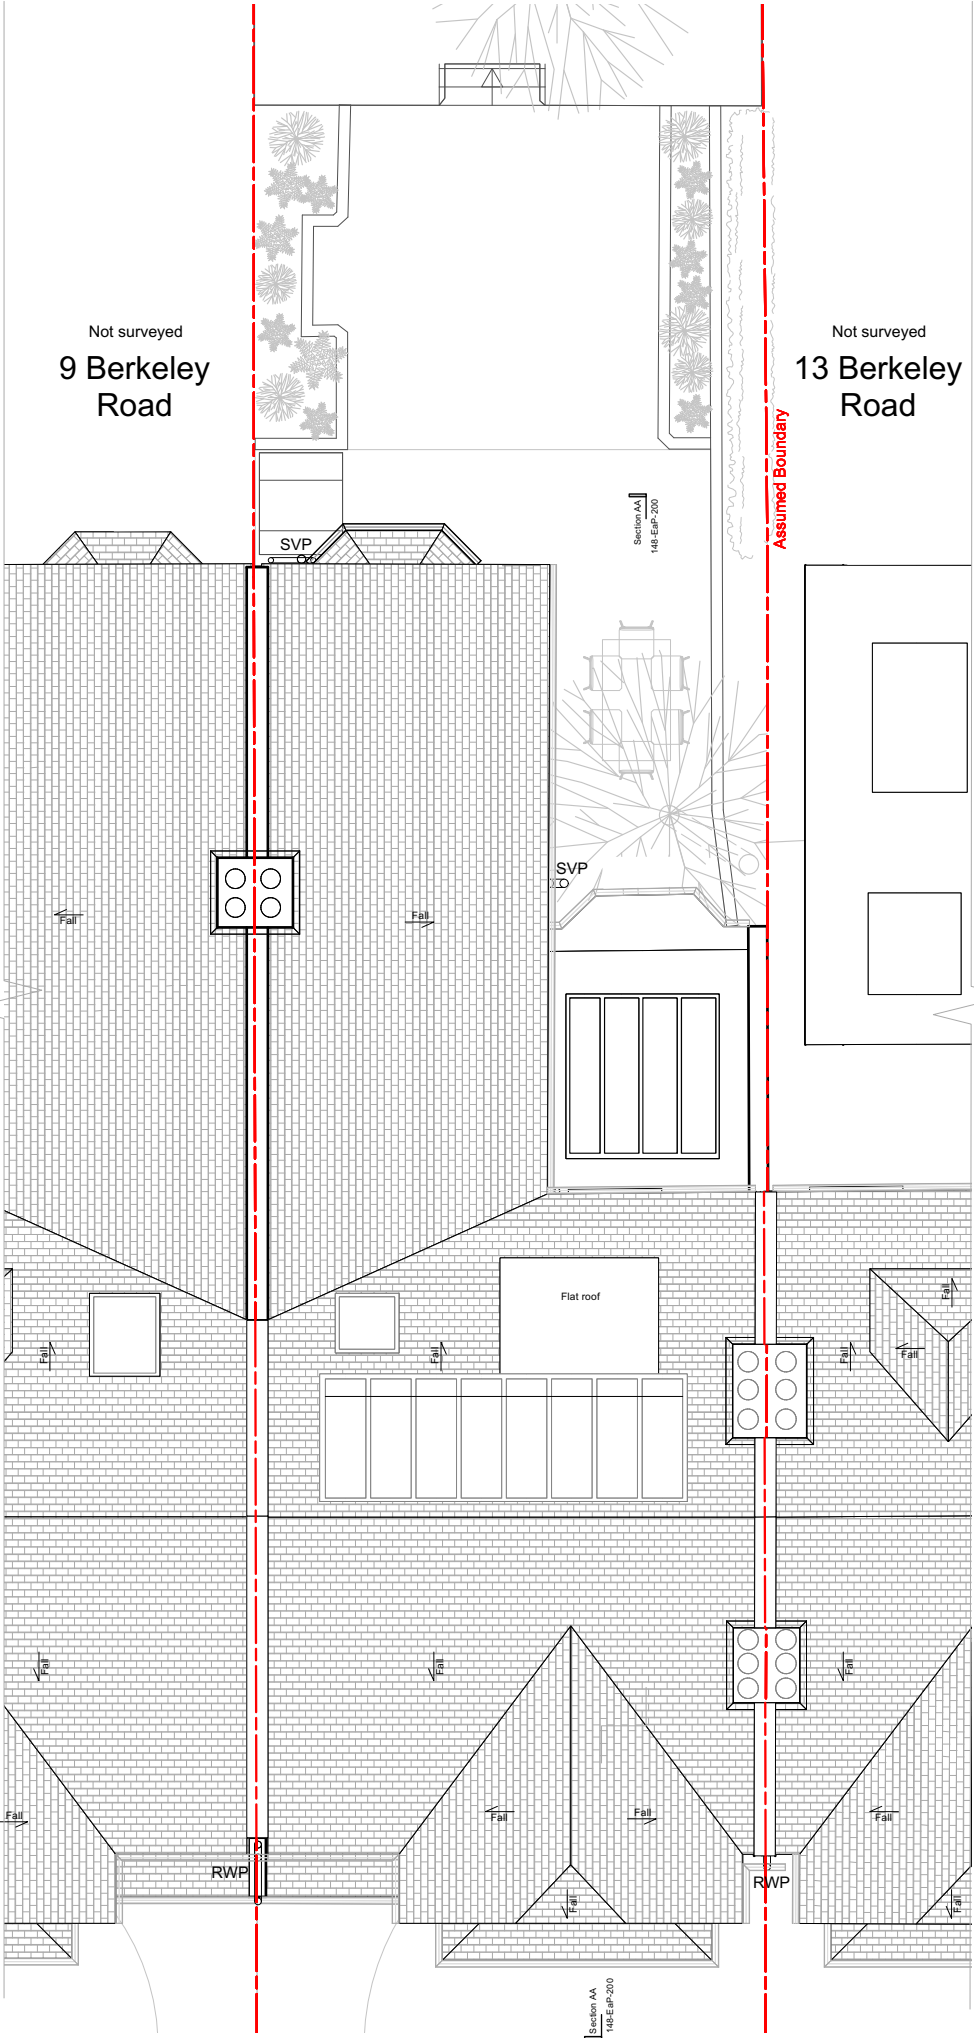

Existing Roof Plan

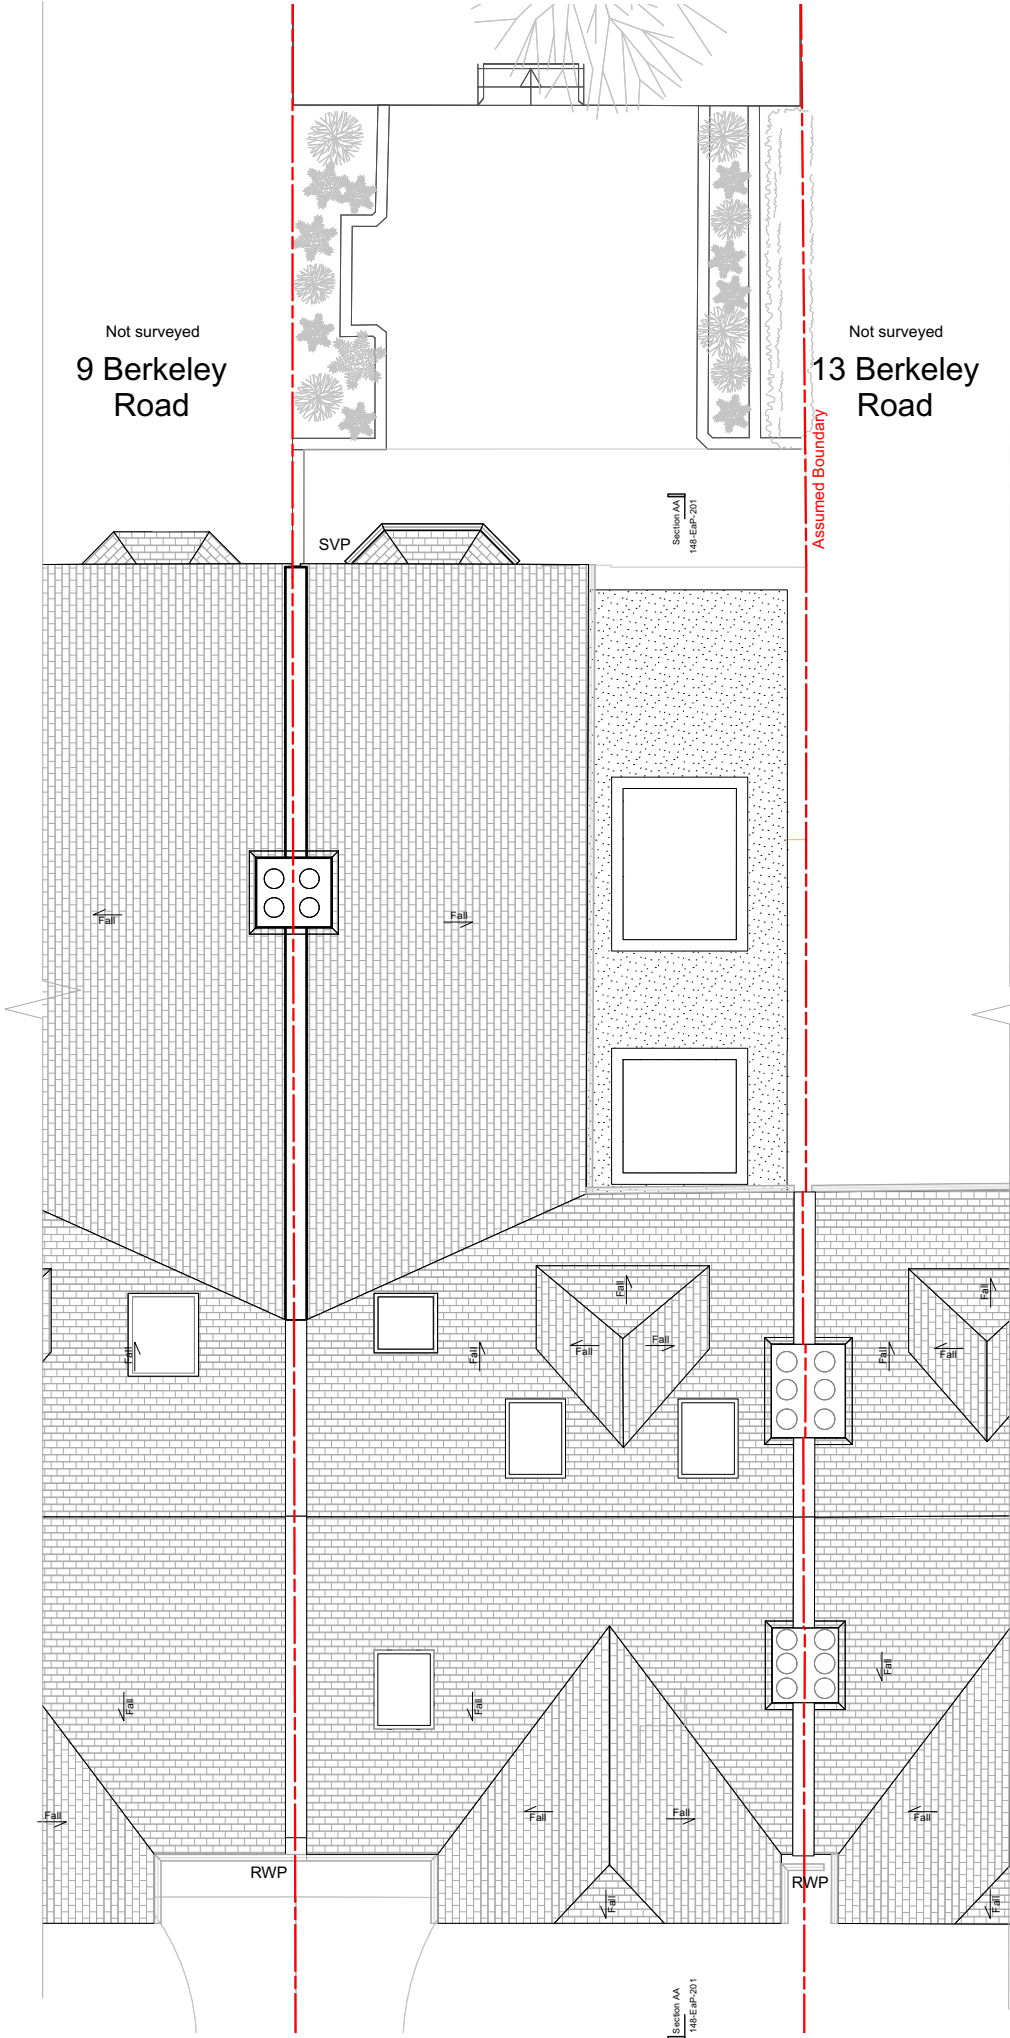

Proposed Roof Plan