


NOTES:
1. planting
2. green roof
3. PV
4. existing profile

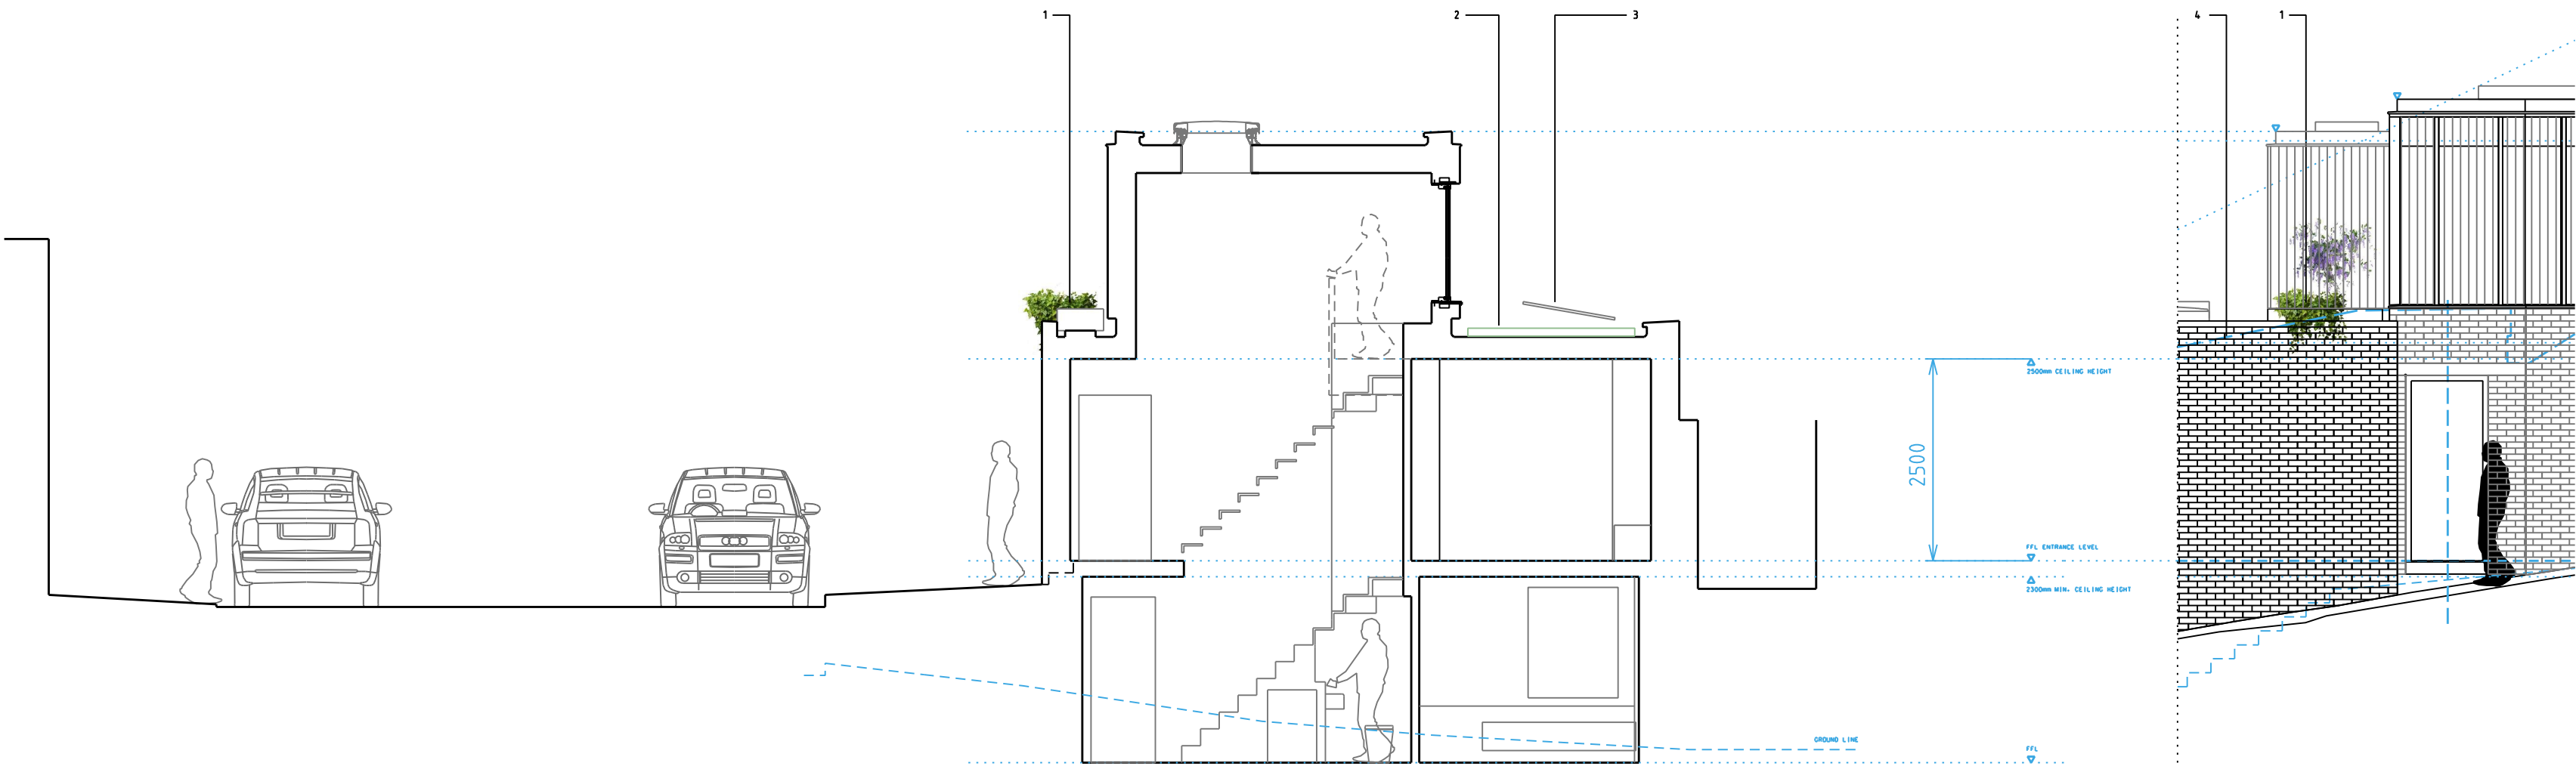


KINGSLEY PLACE

No.34

PASSAGE

NORTH ELEVATION DETAIL

 

Notes

Revisions

David Hayhurst
Architect



David Hayhurst

34 Kingsley Place London N6 5EA
davidhayhurstriba@gmail.com mobile 07974256908

JOB TITLE
KINGSLEY PLACE

DRAWING TITLE
DETAIL SECTION CC PROPOSED
WITH NORTH ELEVATION DETAIL

JOB NUMBER	DATE	SCALE	BY	DRAWN BY
-	08.01.26	1:50/1:100	DBH	

DRAWING NUMBER	REVISION
015	-