



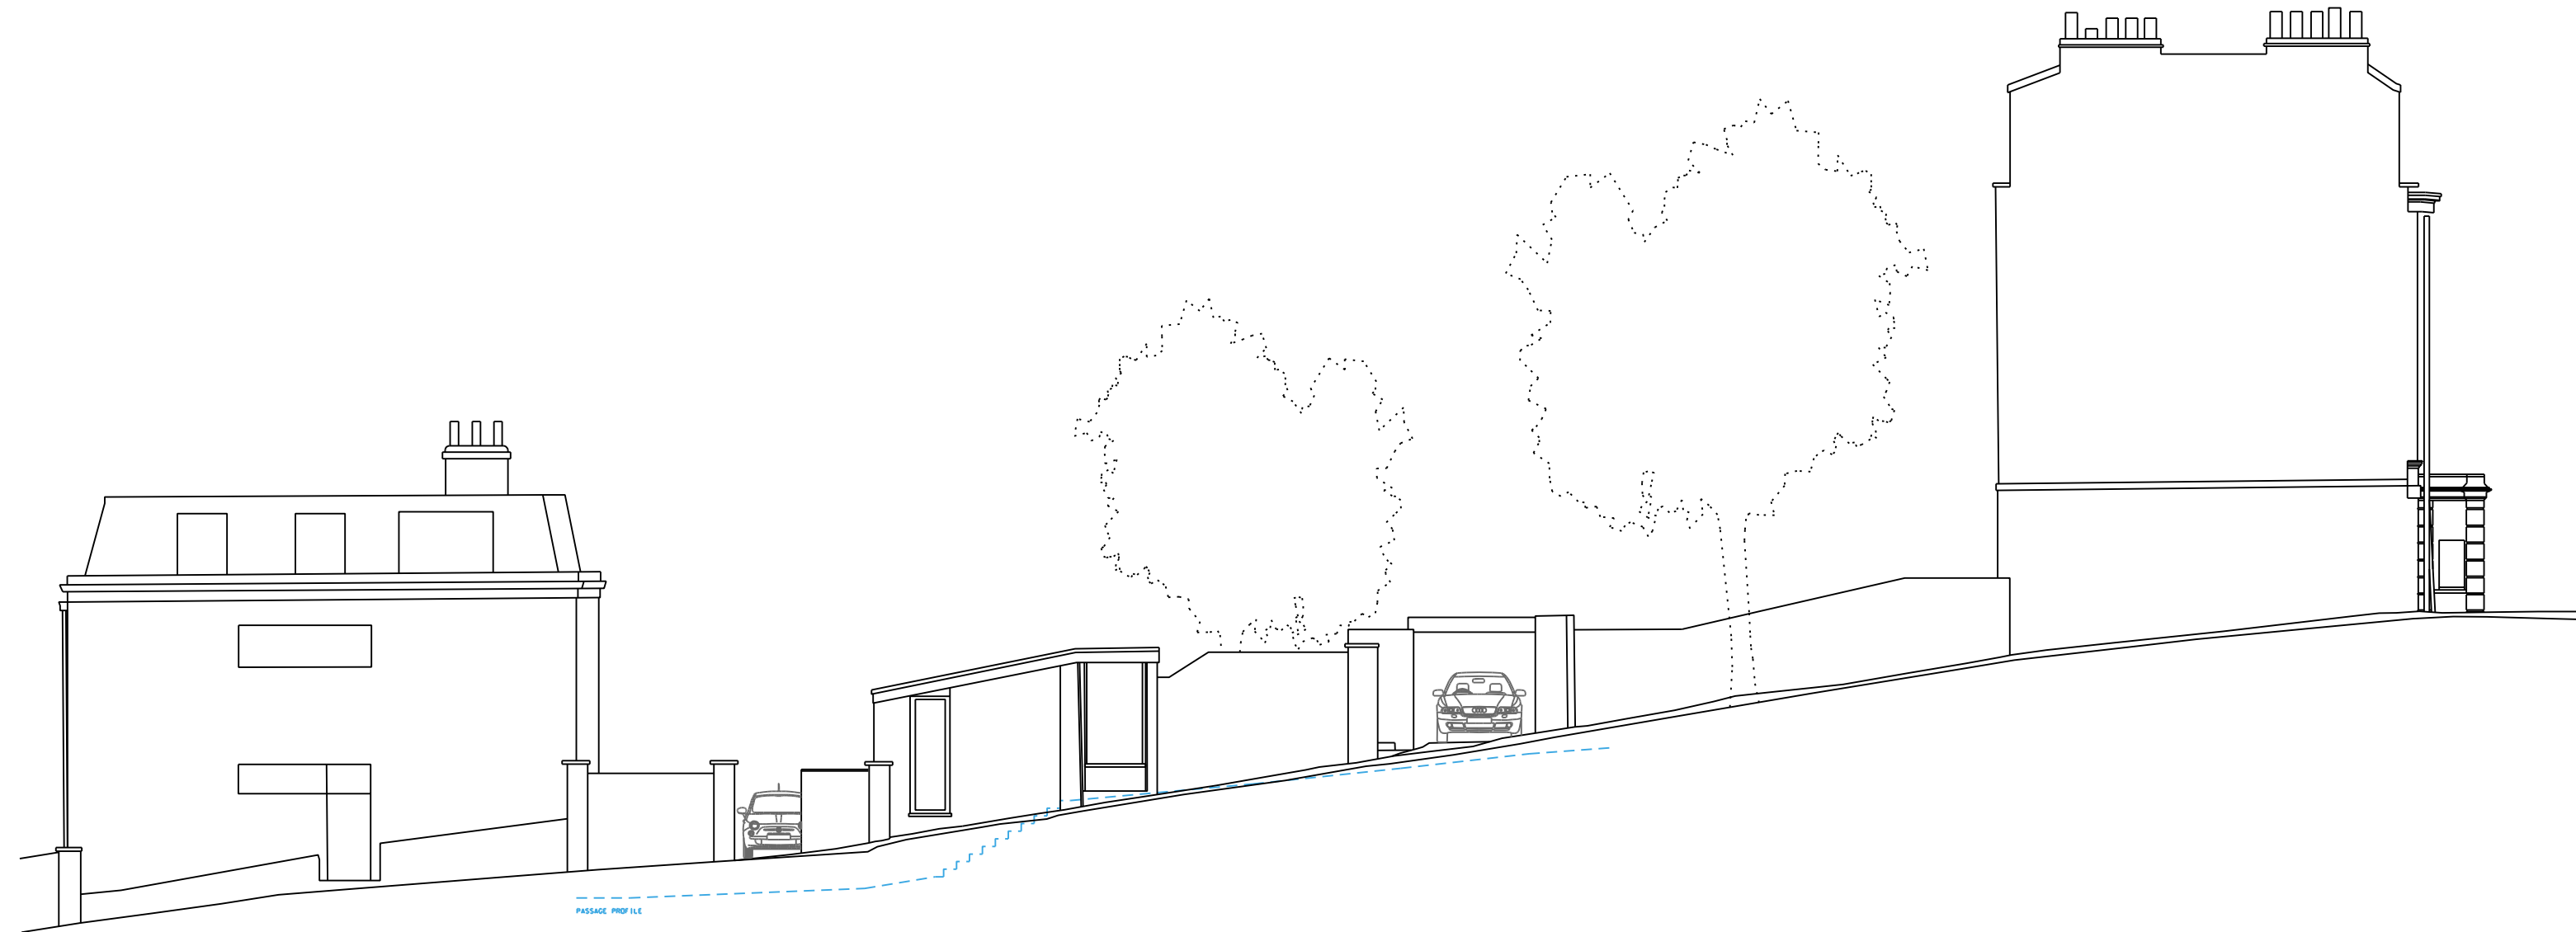

No.33

No.34

No.54

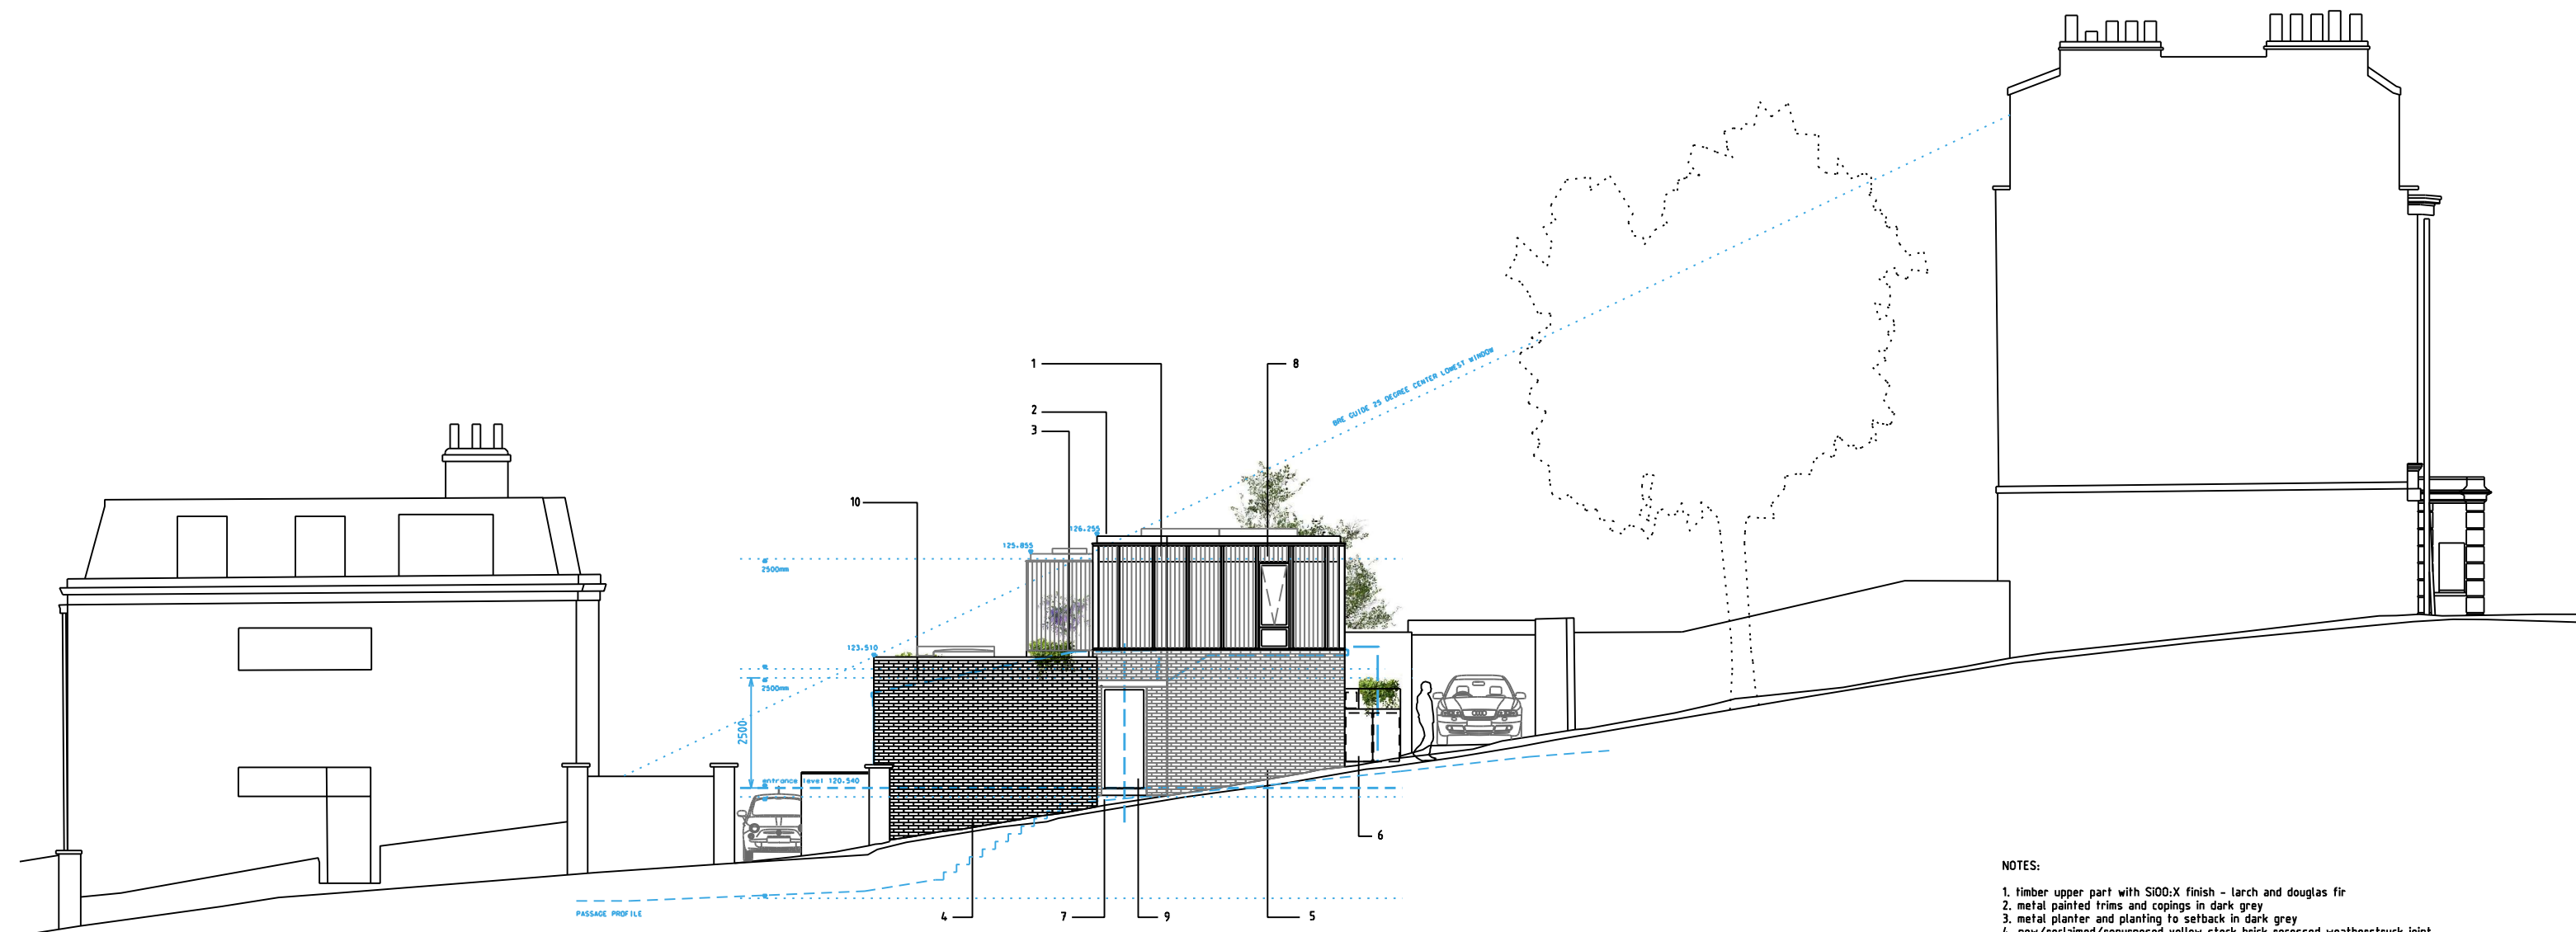

No.33

No.34

No.54



NOTES:

1. timber upper part with S100:X finish - larch and douglas fir
2. metal painted trims and copings in dark grey
3. metal planter and planting to setback in dark grey
4. new/reclaimed/repurposed yellow stock brick recessed weatherstruck joint
5. new/reclaimed/repurposed yellow stock brick with flush or slightly smeared joint finish containing the entrance, concrete steps and lintel
6. painted metal bin store in dark grey
7. central 150mm max riser Part M compliant concrete steps
8. triple glazed timber frame powder coated outer aluminium in dark grey
9. flush timber door and frame powder coated outer aluminium in dark grey
10. existing profile matches new masonry height

Notes

Revisions

David Hayhurst
Architect

arb
Architects
Registration
Board

David Hayhurst

34 Kingsley Place London N6 5EA
davidhayhurstriba@gmail.com mobile 07974256908

JOB TITLE

KINGSLEY PLACE

DRAWING TITLE

NORTH ELEVATION KINGSLEY PLACE
EXISTING AND PROPOSED

JOB NUMBER	DATE	SCALE	AI/A3	DRAWN BY
-	08.05.25	1:100/1:200	DBH	

DRAWING NUMBER	REVISION
010	-