


LOWER LEVEL INTERNAL PLAN

Revisions

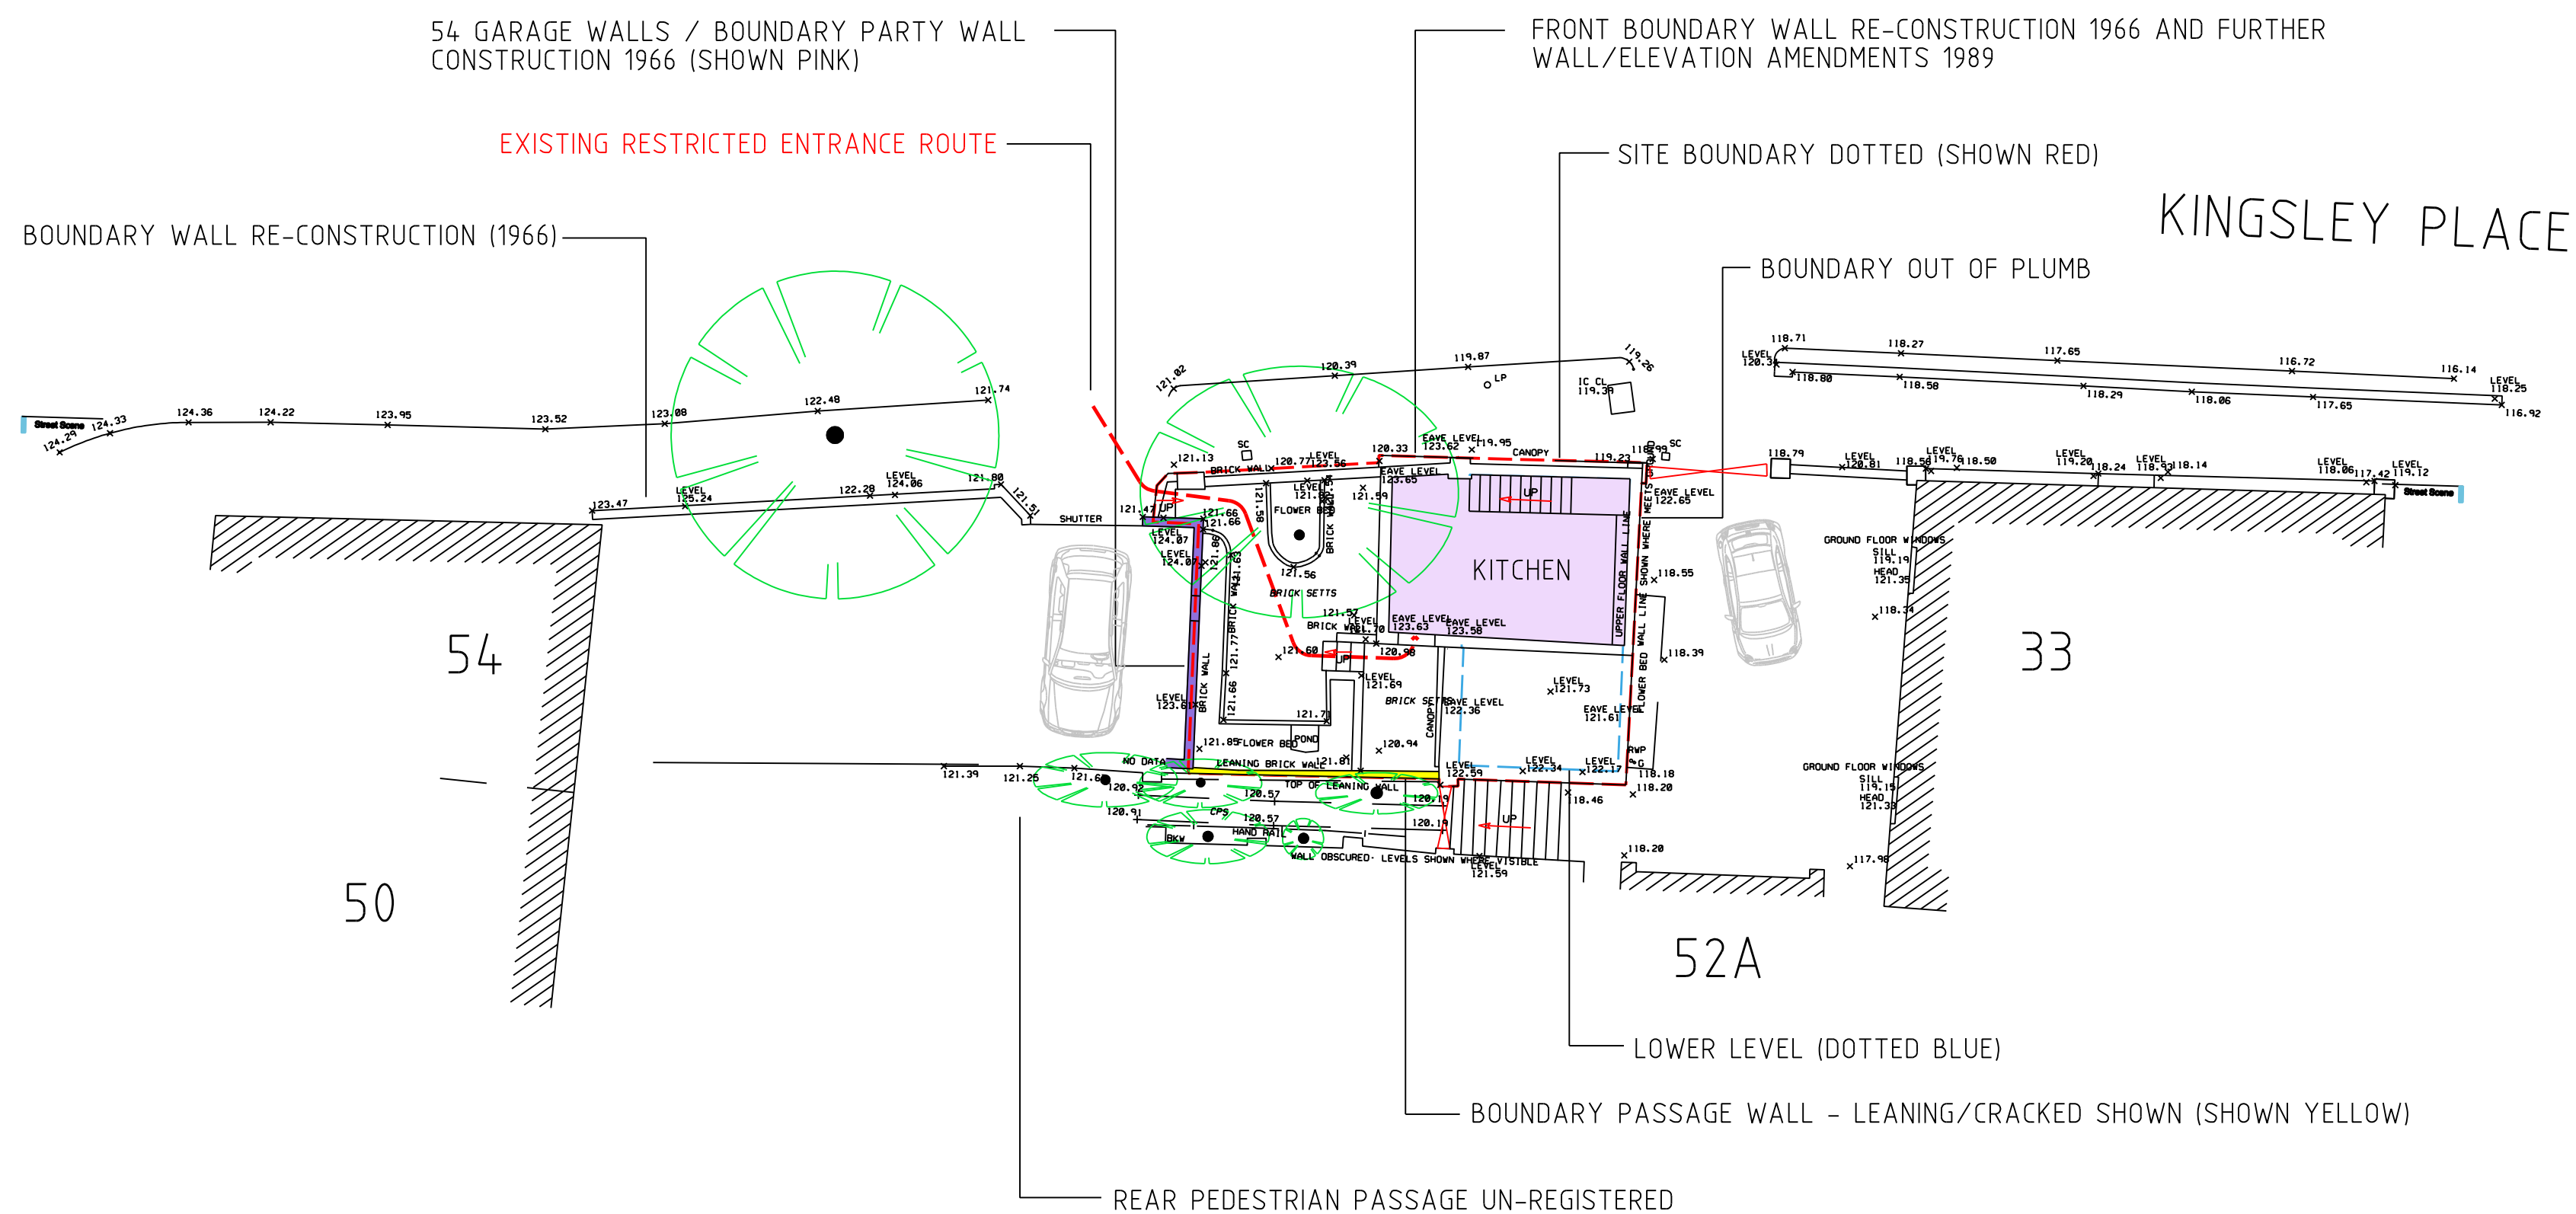

David Hayhurst
Architect



David Hayhurst

34 Kingsley Place London N6 5EA
davidhayhurstriba@gmail.com mobile 07974256908

JOB TITLE

KINGSLEY PLACE

DRAWING TITLE

TOPOGRAPHIC SURVEY (ANNOTATED)
EXISTING FLOOR PLAN

JOB NUMBER	DATE	SCALE @ A1/A3	DRAWN BY
-	10.12.20	1:100/1:200	DBH

DRAWING NUMBER	REVISION
002	-