



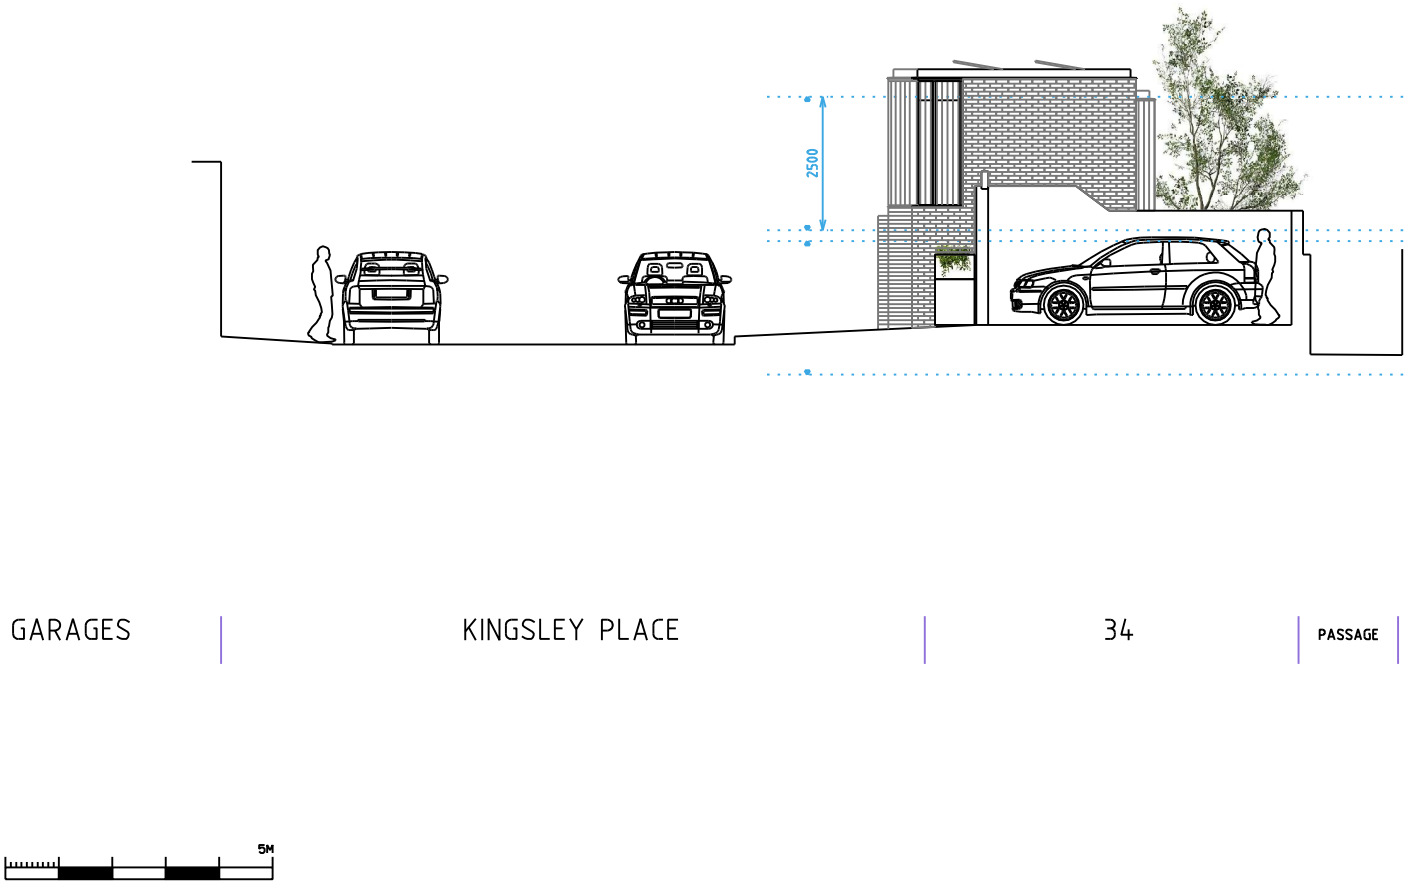

Notes

Revisions

David Hayhurst
Architect

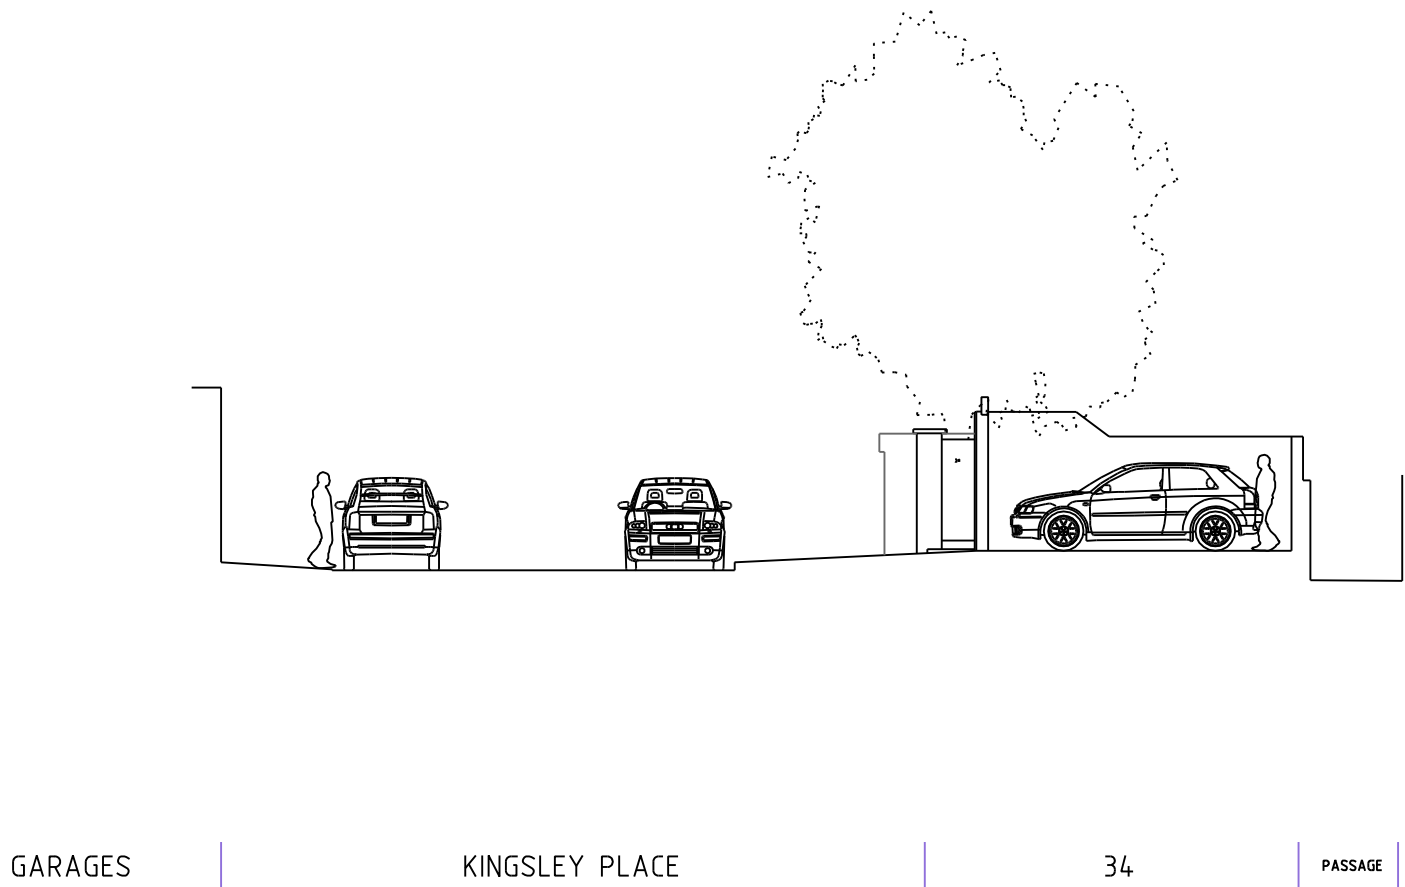

David Hayhurst

34 Kingsley Place London N6 5EA
davidhayhurstriba@gmail.com mobile 07974256908

JOB TITLE
KINGSLEY PLACE

DRAWING TITLE
WEST ELEVATION
EXISTING AND PROPOSED

JOB NUMBER	DATE	SCALE	AI/A3	DRAWN BY
-	09.06.25	1:100/1:200	DBH	

DRAWING NUMBER	REVISION
014	-