




1

Proposed Front Elevation

1 : 50

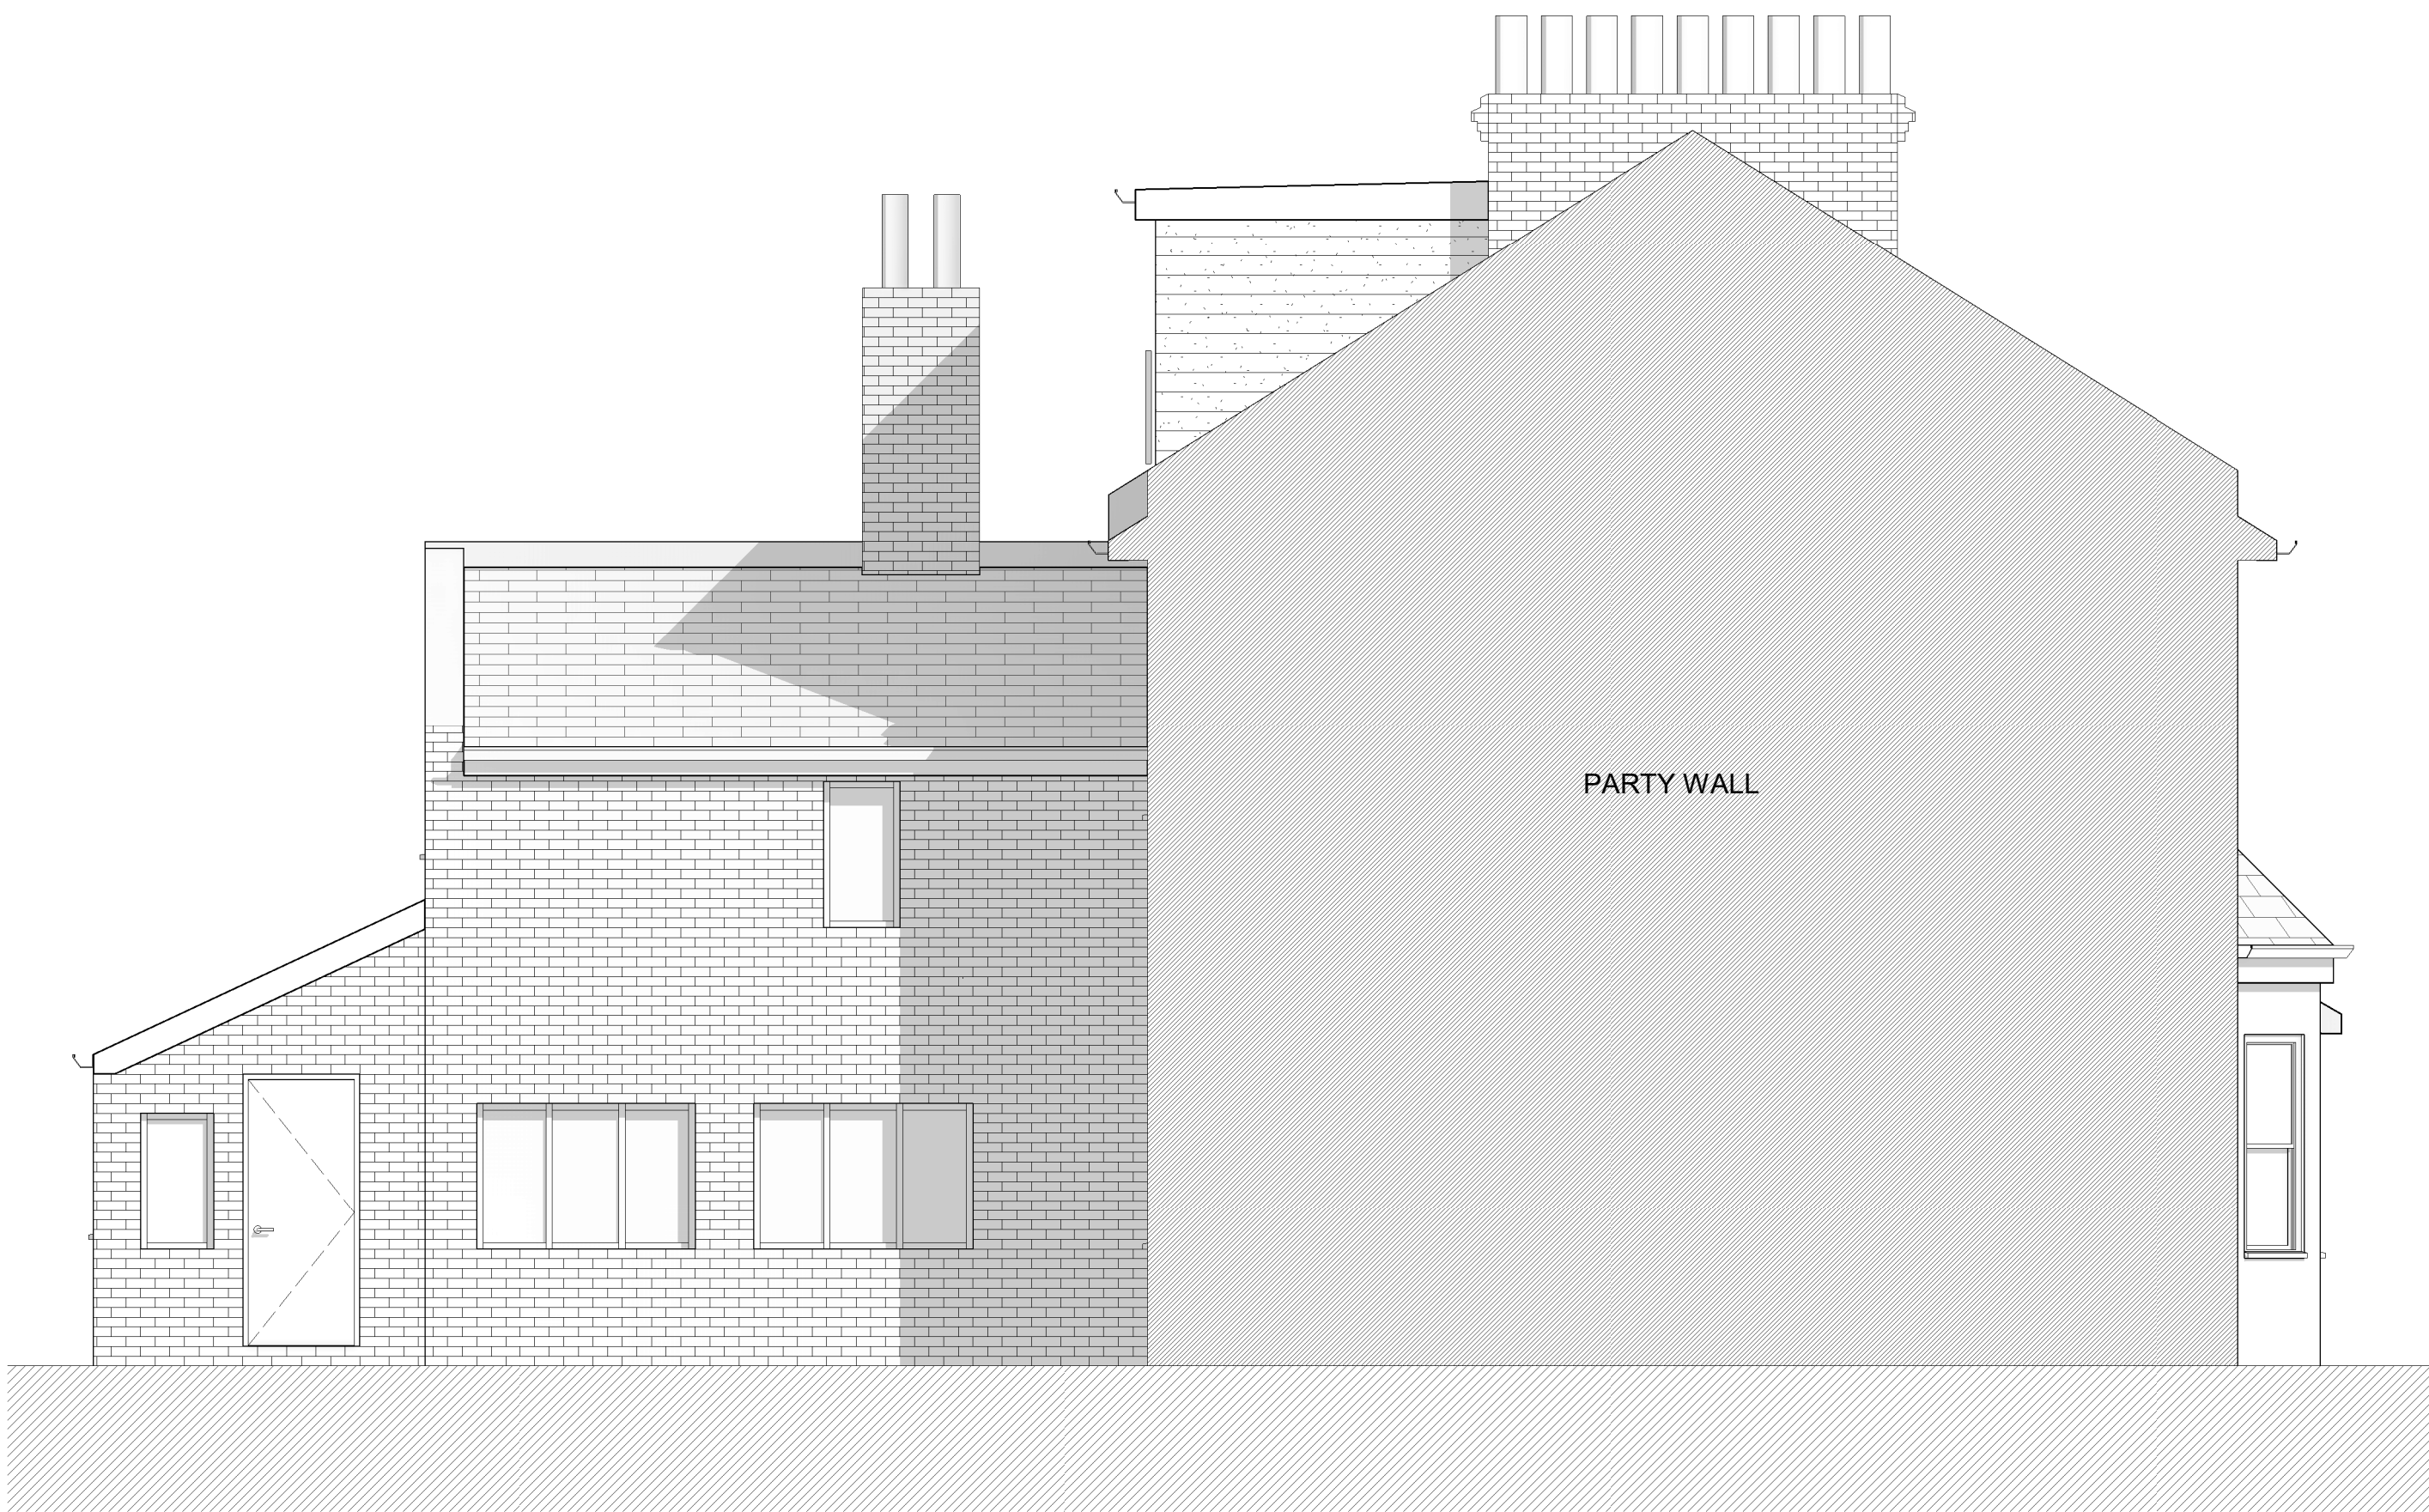

3

Proposed Side Elevation 1


1 : 50



2

Proposed Rear Elevation

1 : 50

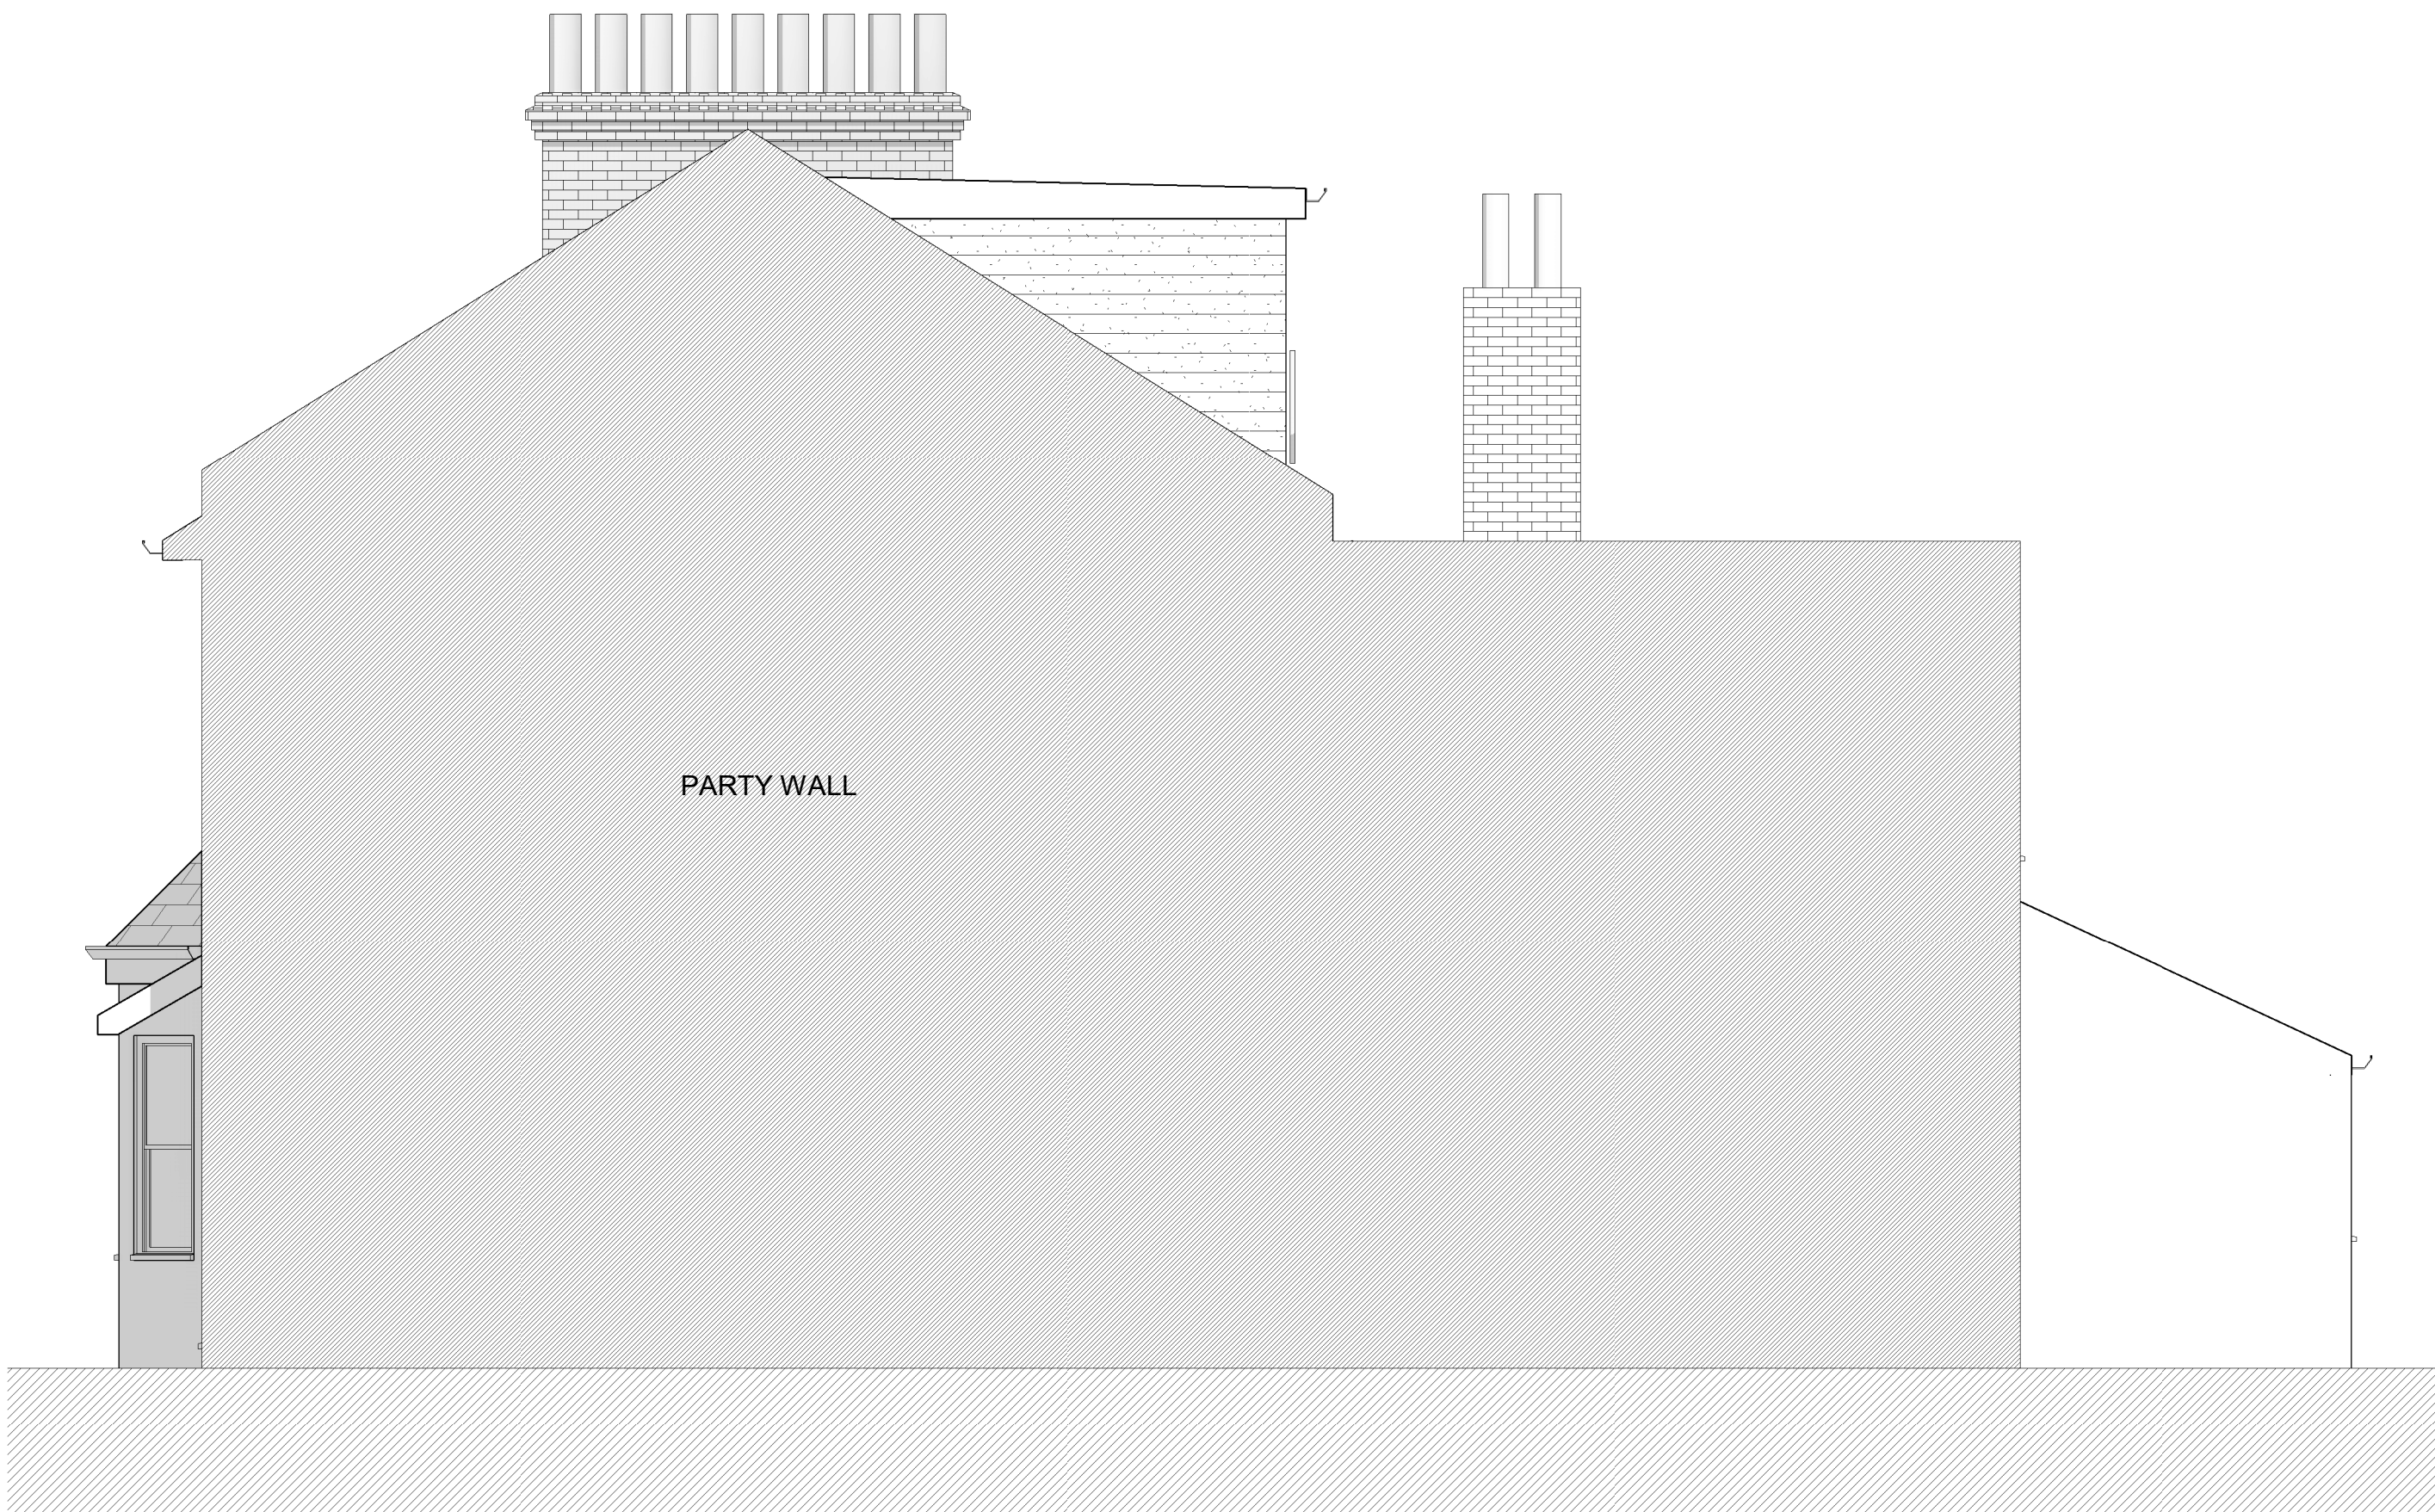

4

Proposed Side Elevation 2

1 : 50


rev	revision details	date
A	For Planning	03/02/26
B	For Planning P2	13/04/26

NOTES:

THIS DRAWING IS INDICATIVE ONLY AND MUST NOT BE REPRODUCED WITHOUT PERMISSION.

THIS DRAWING IS FOR PLANNING PURPOSES ONLY AND MUST NOT BE USED FOR ANY OTHER PURPOSES.

THE CONTRACTOR IS RESPONSIBLE FOR CHECKING DIMENSIONS ON SITE PRIOR TO BUILDING OR FABRICATION.

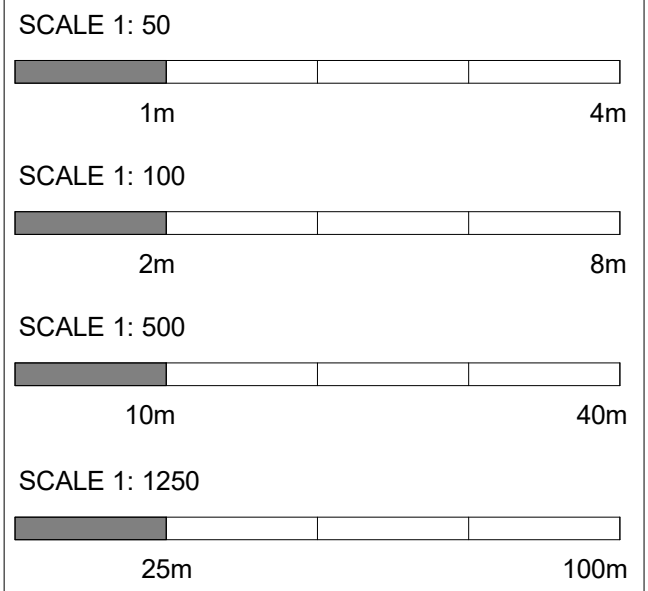

key	risk	
Job title		
5 Whittington Rd, London N22 8YS		
drawing title		
Proposed Elevations		
job no.	drawing no.	revision
192	200	B
scale	Issued to	Drawn by
@A1	BJ	ALC