


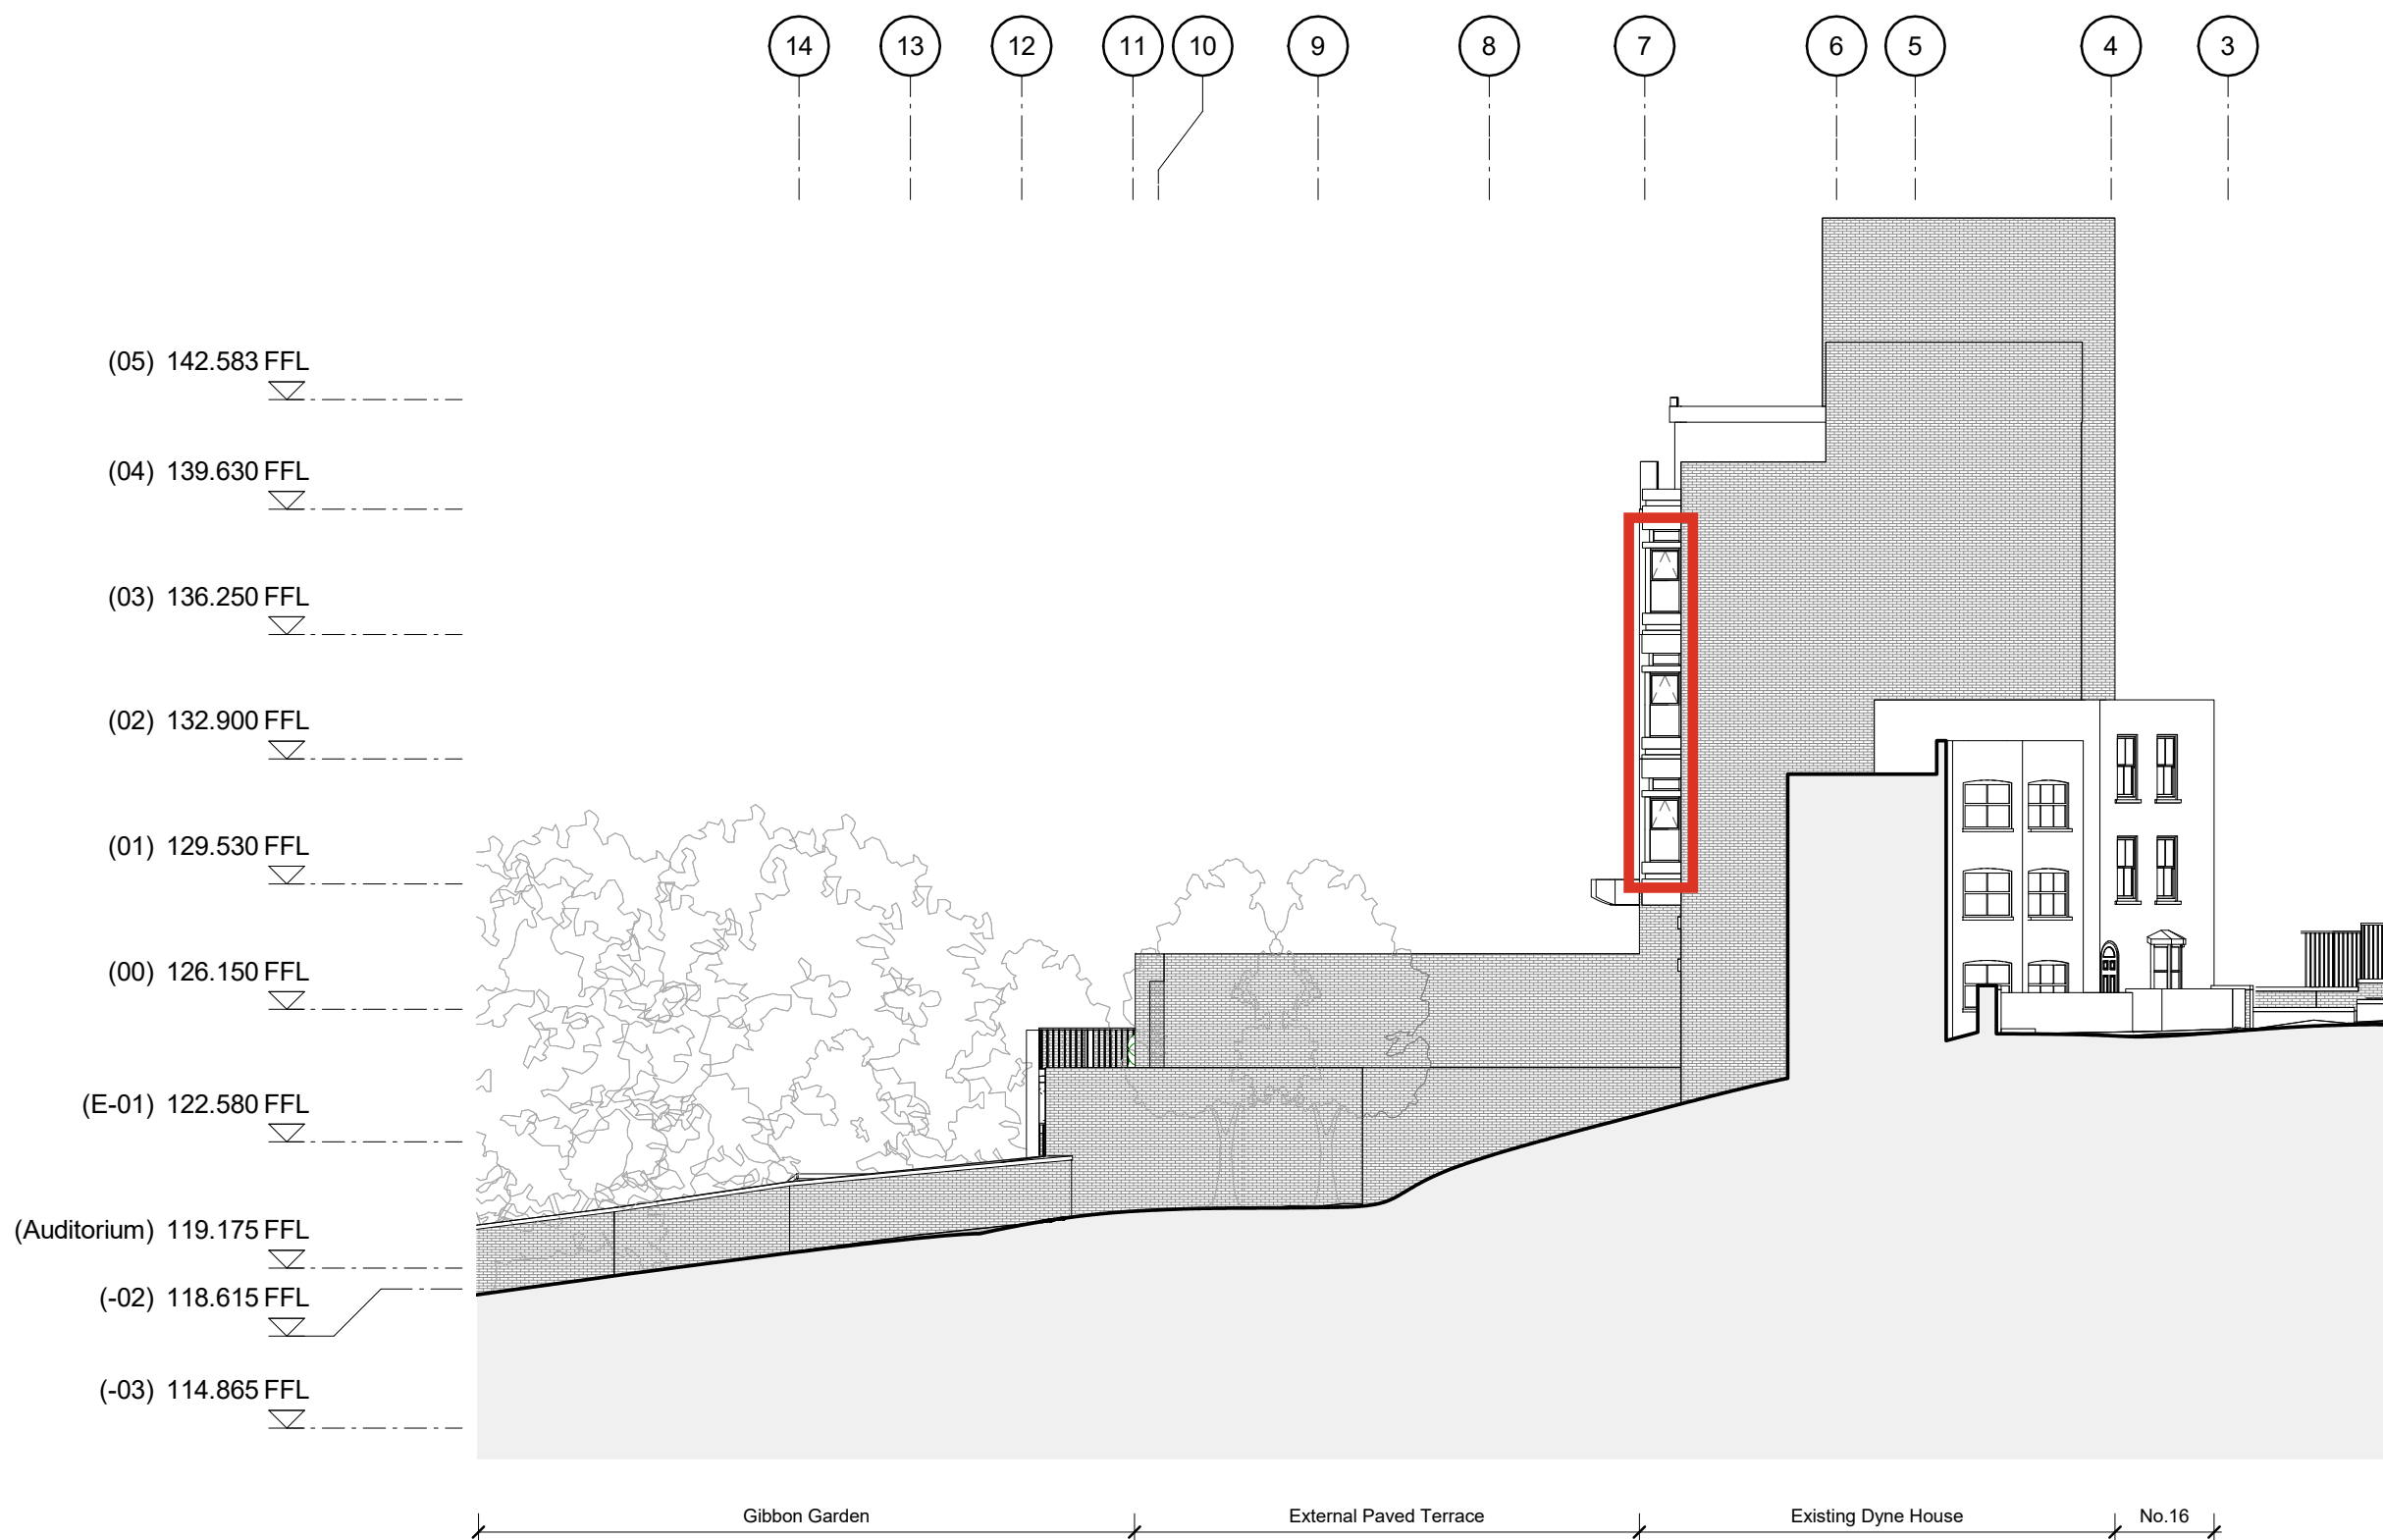


1 Dyne House - West Elevation
2220 1:200



2 Dyne House - East Elevation
2220 1:200




3 Dyne House - North Elevation
2220 1:200

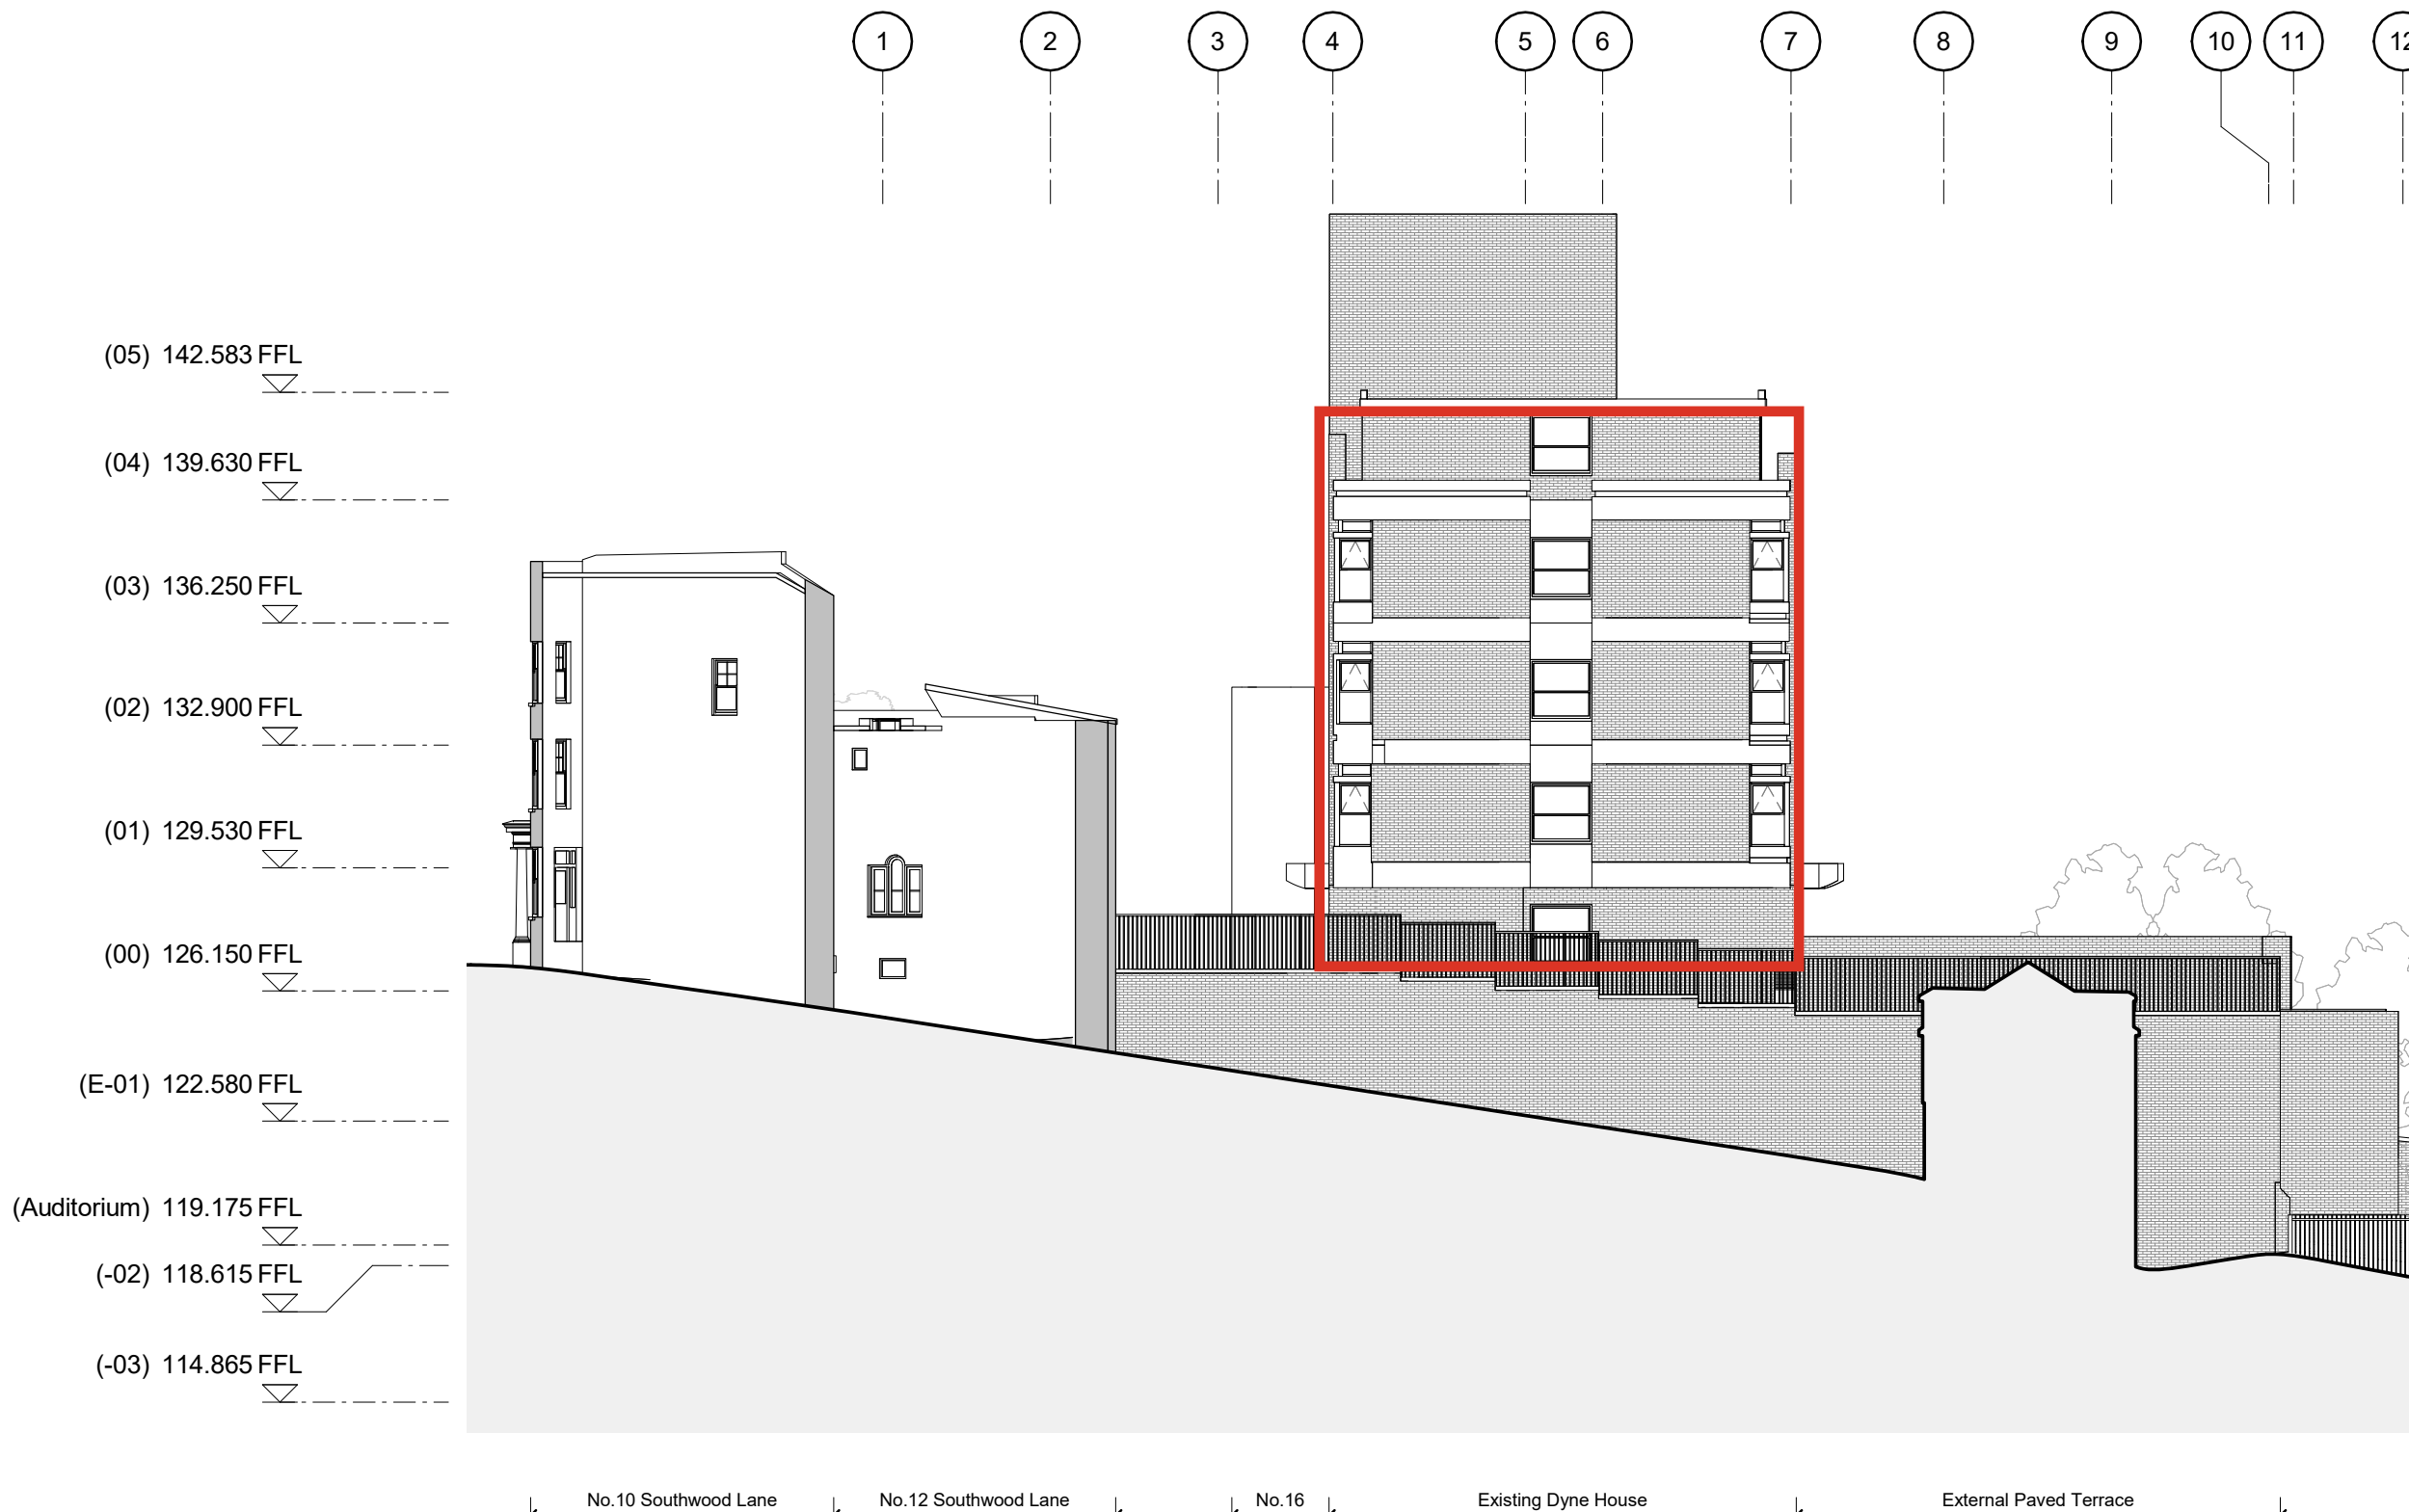


4 Dyne House - South Elevation
2220 1:200

General Notes:

- G1 All Levels are above ordnance datum (AOD)
New Levels are shown thus: [Symbol] EX+20.345
Retained Existing Levels thus: [Symbol] EX+20.345
Existing Levels are shown: [Symbol] EX+20.345
- G2 Door tags are shown thus: [Symbol] DG-011 [Symbol] DRS-XXX [Symbol] FR-XXG
Door number
Instance of doors per room
Door type
Fire rating, 'V' denotes smoke seal
- G3 Abbreviations:
GN/AWC: Gender Neutral / Accessible WC
CS: Cleaner's Store
PH: Printer hub
ST: Store
RWP: Rain water pipe

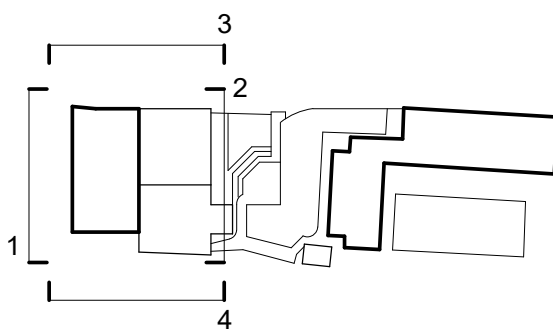

PLANNING

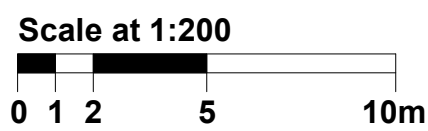

Work Package	Cost Check	Info/Briefing	Tender	Contract	Construction

Date	Rev.	Description	Approved By
23.01.2023	F	ISS 0004_Planning Issue	MB

Date	Rev.	Description	Approved By

Project	Highgate School Dyne House 3
Subject	Dyne House - Front Building Existing Elevations
Architects	Hopkins Architects Limited 27 Broadway Terrace, London, NW1 6LG T: 020 7724 1751 E: mail@hopkins.co.uk

Sort Code	Drawing Number	Rev.
A/HS-DH3	2220	F
Date: 07/24/18	Scale: 1:200	at A1