


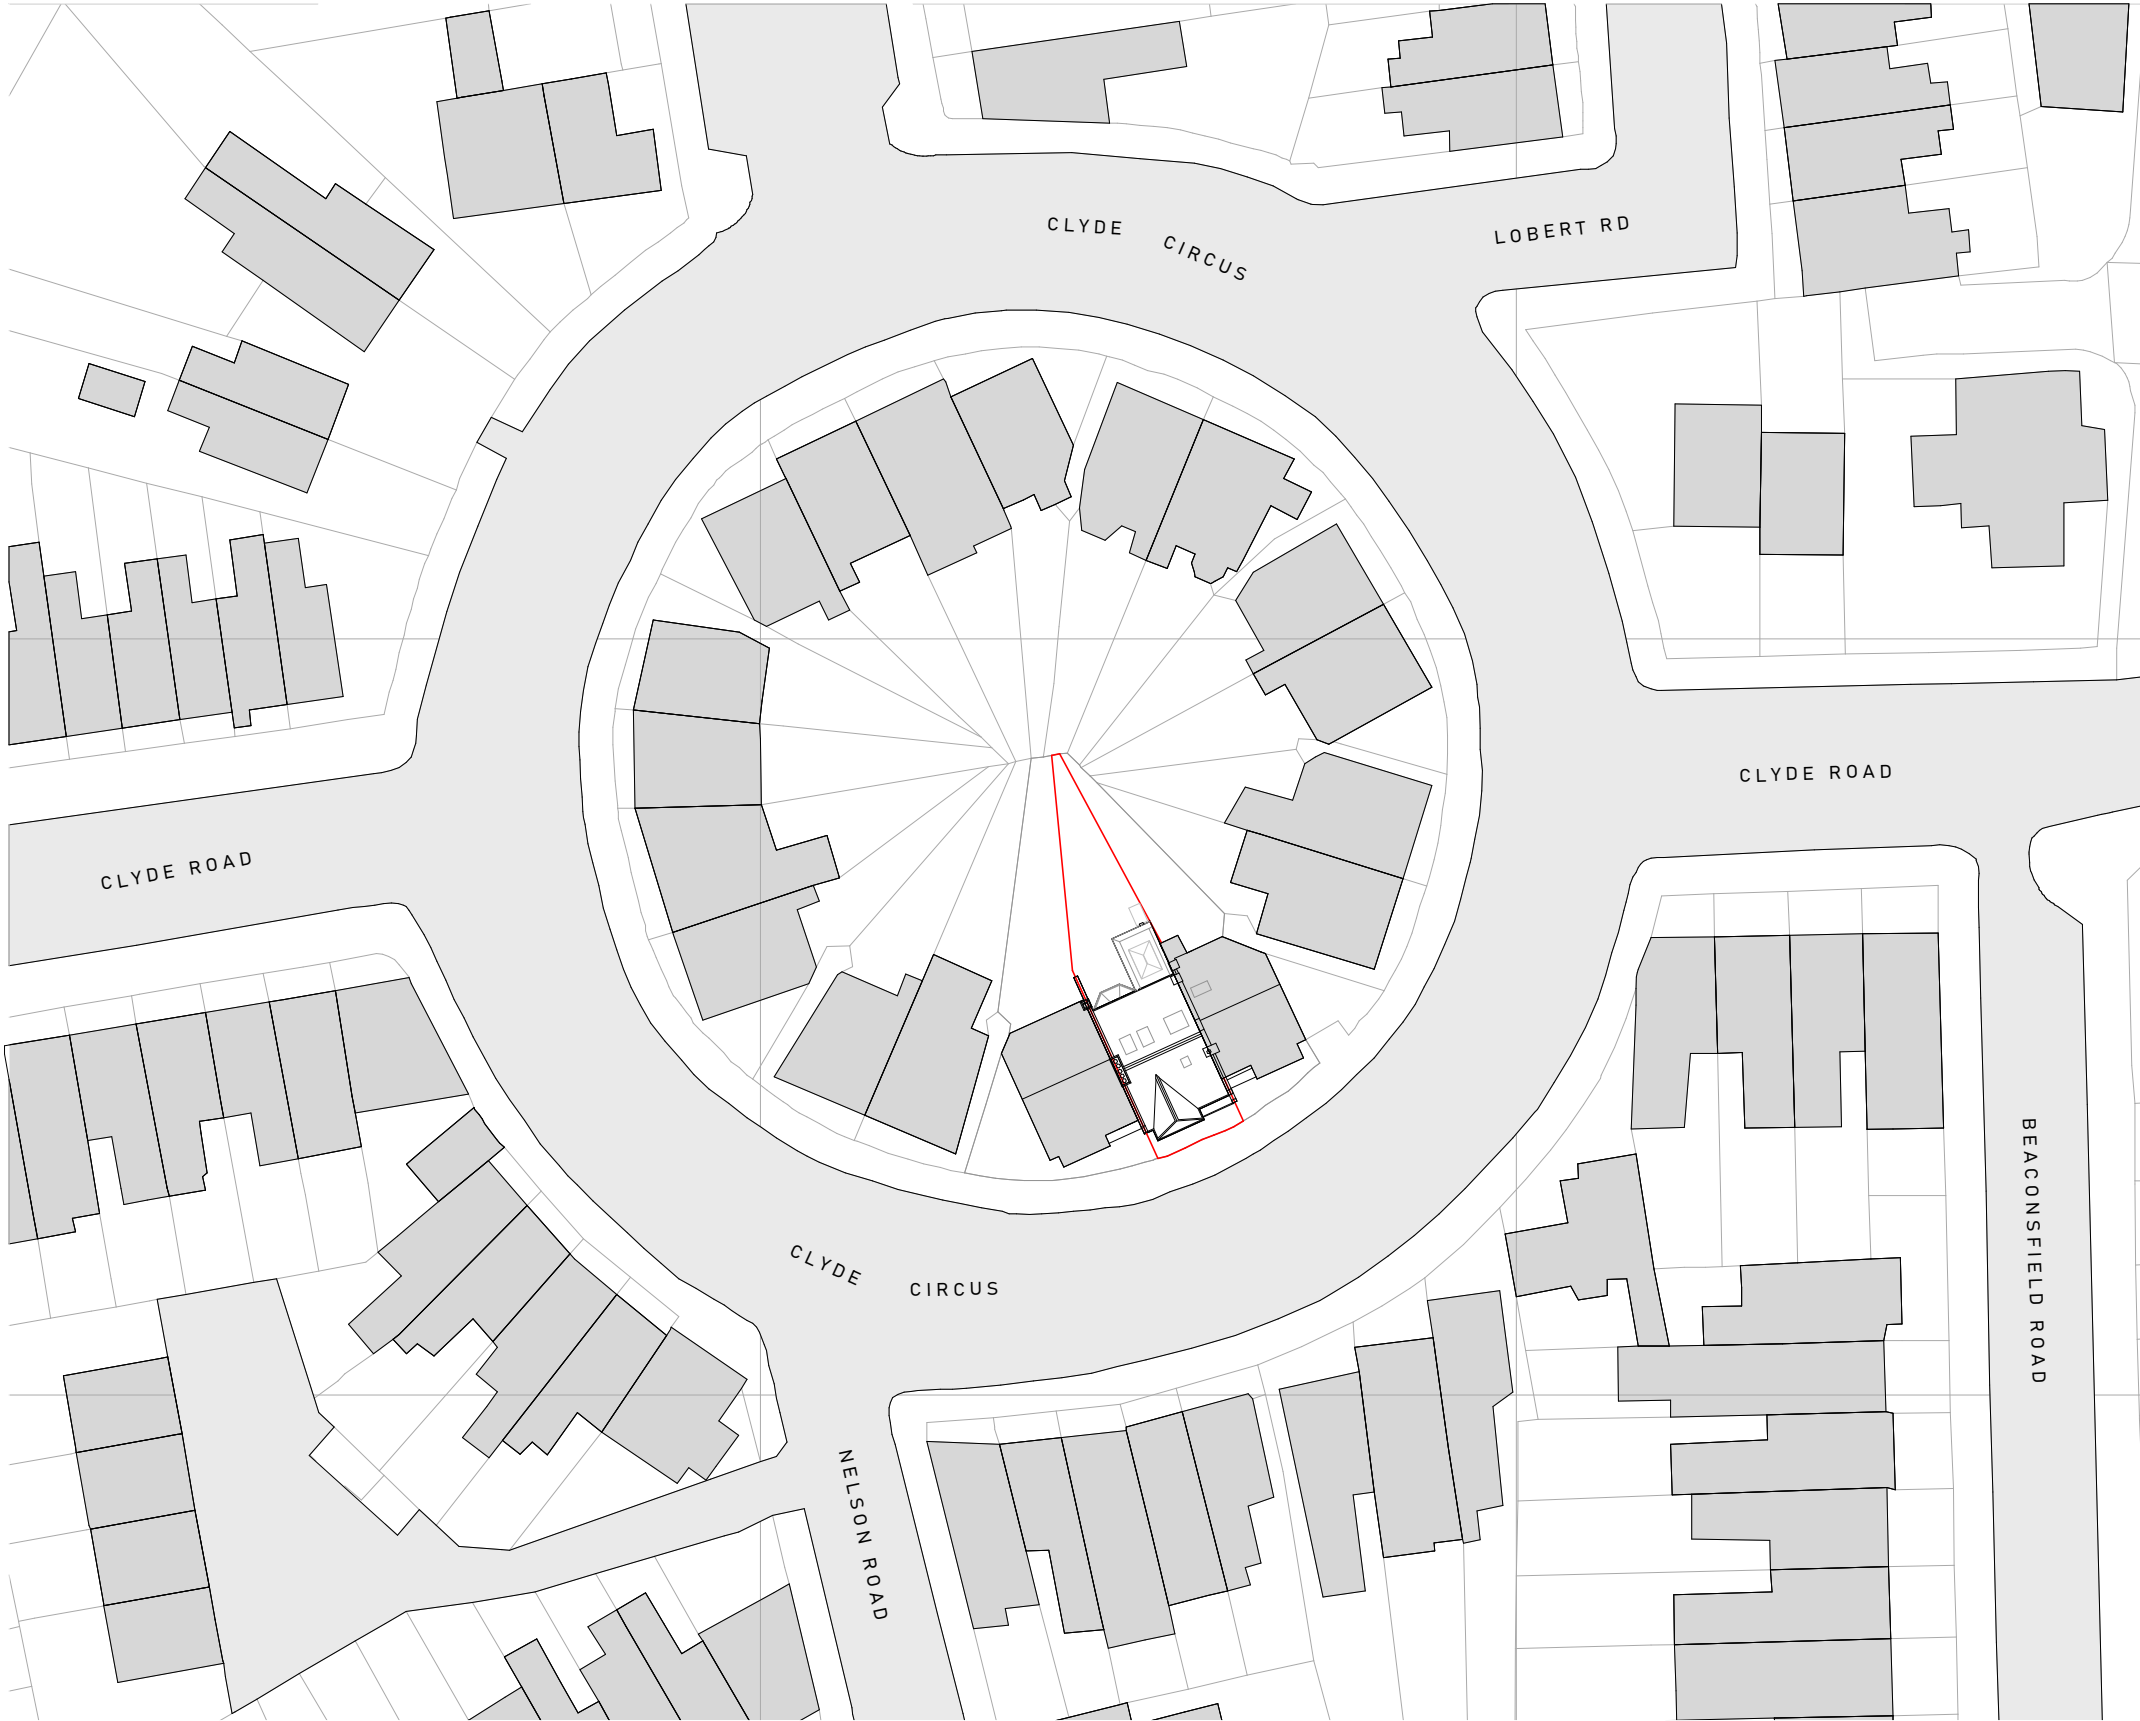

4/9/2026 11:29:58 PM	Rev.	Description	Date	By	PROJECT No:	CLIENT
	P01	Issued for Planning	14.04.26	CK	4CLC	JOE AND ZARA
					STATUS	PROJECT TITLE
					Planning	4 CLYDE CIRCUS
					DRAWN	DRAWING NAME
NOTES:					CK	Site Plan - Existing
					DATE	DRAWING NO.
					14.04.26	4CLC-(EX)010-P01
The contractor shall check and verify all dimensions on site and report any discrepancies in writing before proceeding work. All dimensions based on drawing information received from client, Client or appointed Contractor to carry out site dimension checks or surveys initially prior to tender and again prior to construction or manufacture.					C J O K	
					E comor@cjk.co.uk T 07715454648	
					N 1 : 500 @A3	