


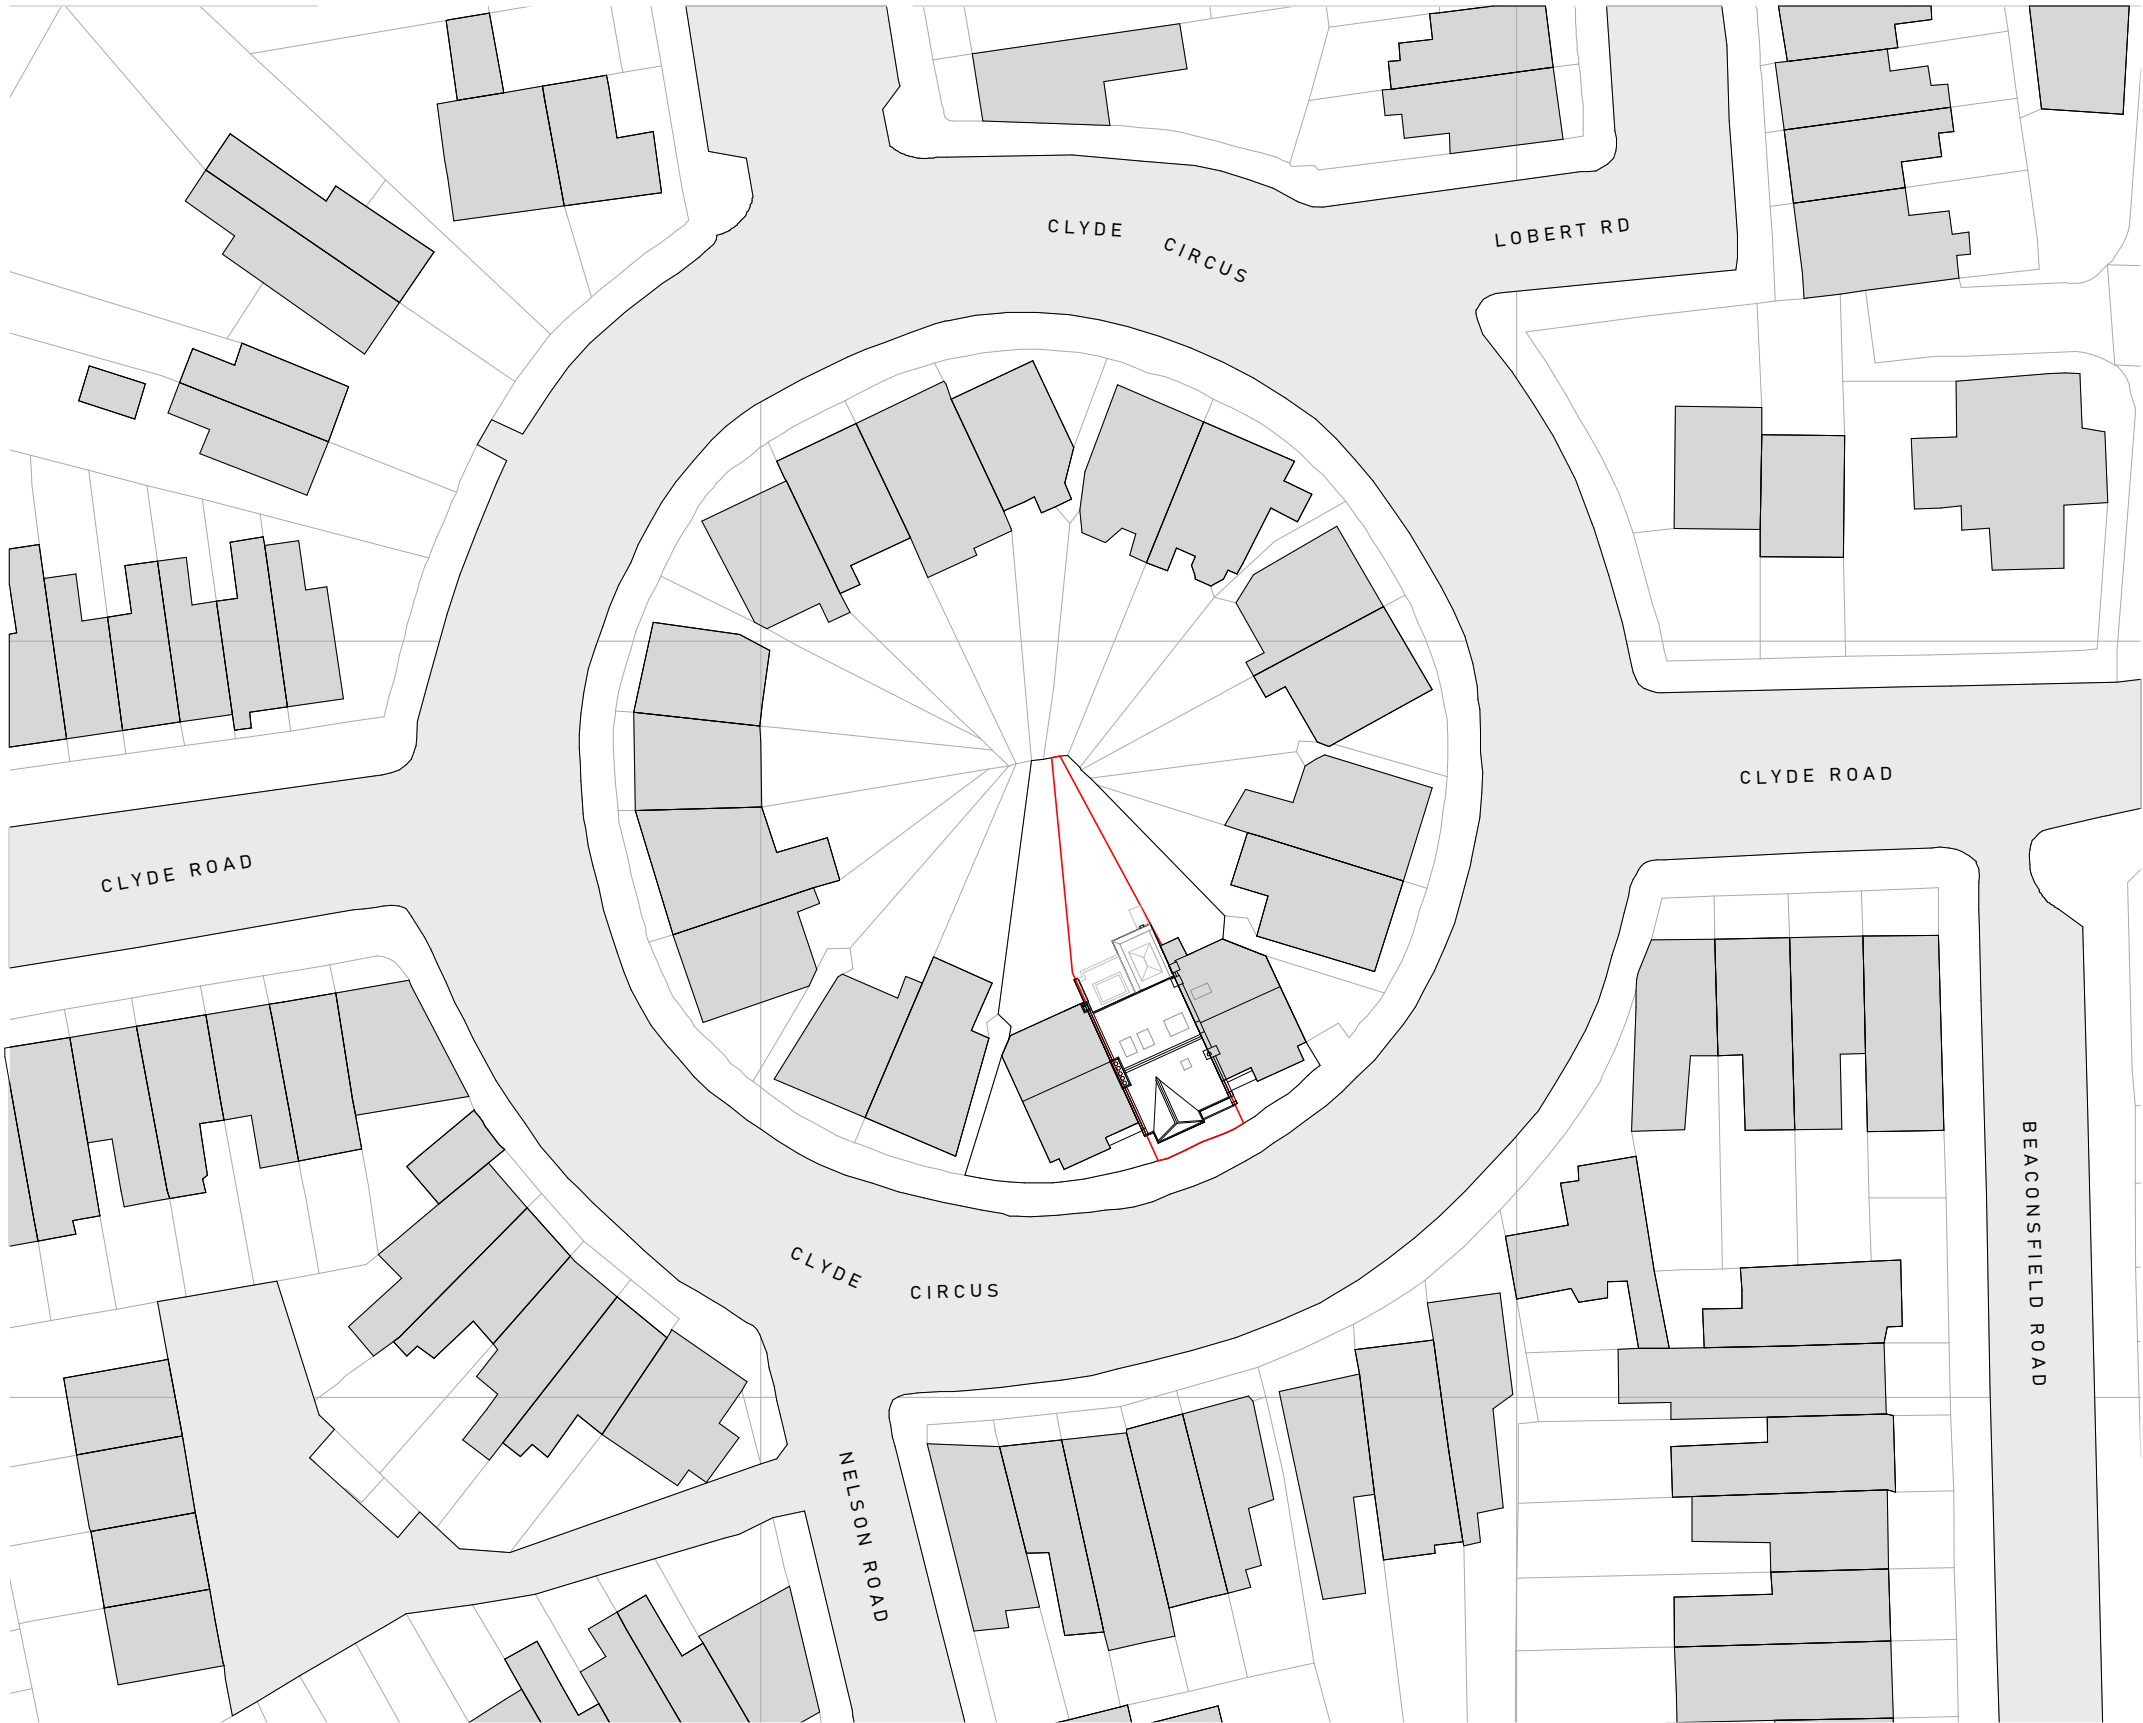


Rev.	Description	Date	By
P01	Issued for Planning	14.04.26	CK

NOTES:

The contractor shall check and verify all dimensions on site and report any discrepancies in writing before proceeding work.
All dimensions based on drawing information received from client, Client or appointed Contractor to carry out site dimension checks or surveys initially prior to tender and again prior to construction or manufacture.

4/9/2026 11:27:22 PM

PROJECT No:	4CLC	CLIENT	JOE AND ZARA
STATUS	Planning	PROJECT TITLE	4 CLYDE CIRCUS
DRAWN	CK	DRAWING NAME	Site Plan - Proposed
CHECKED	CK	DRAWING NO.	4CLC-(PL)010-P01
DATE	14.04.26		

 

C J O K
E | comor@cjok.co.uk
T | 07715454648