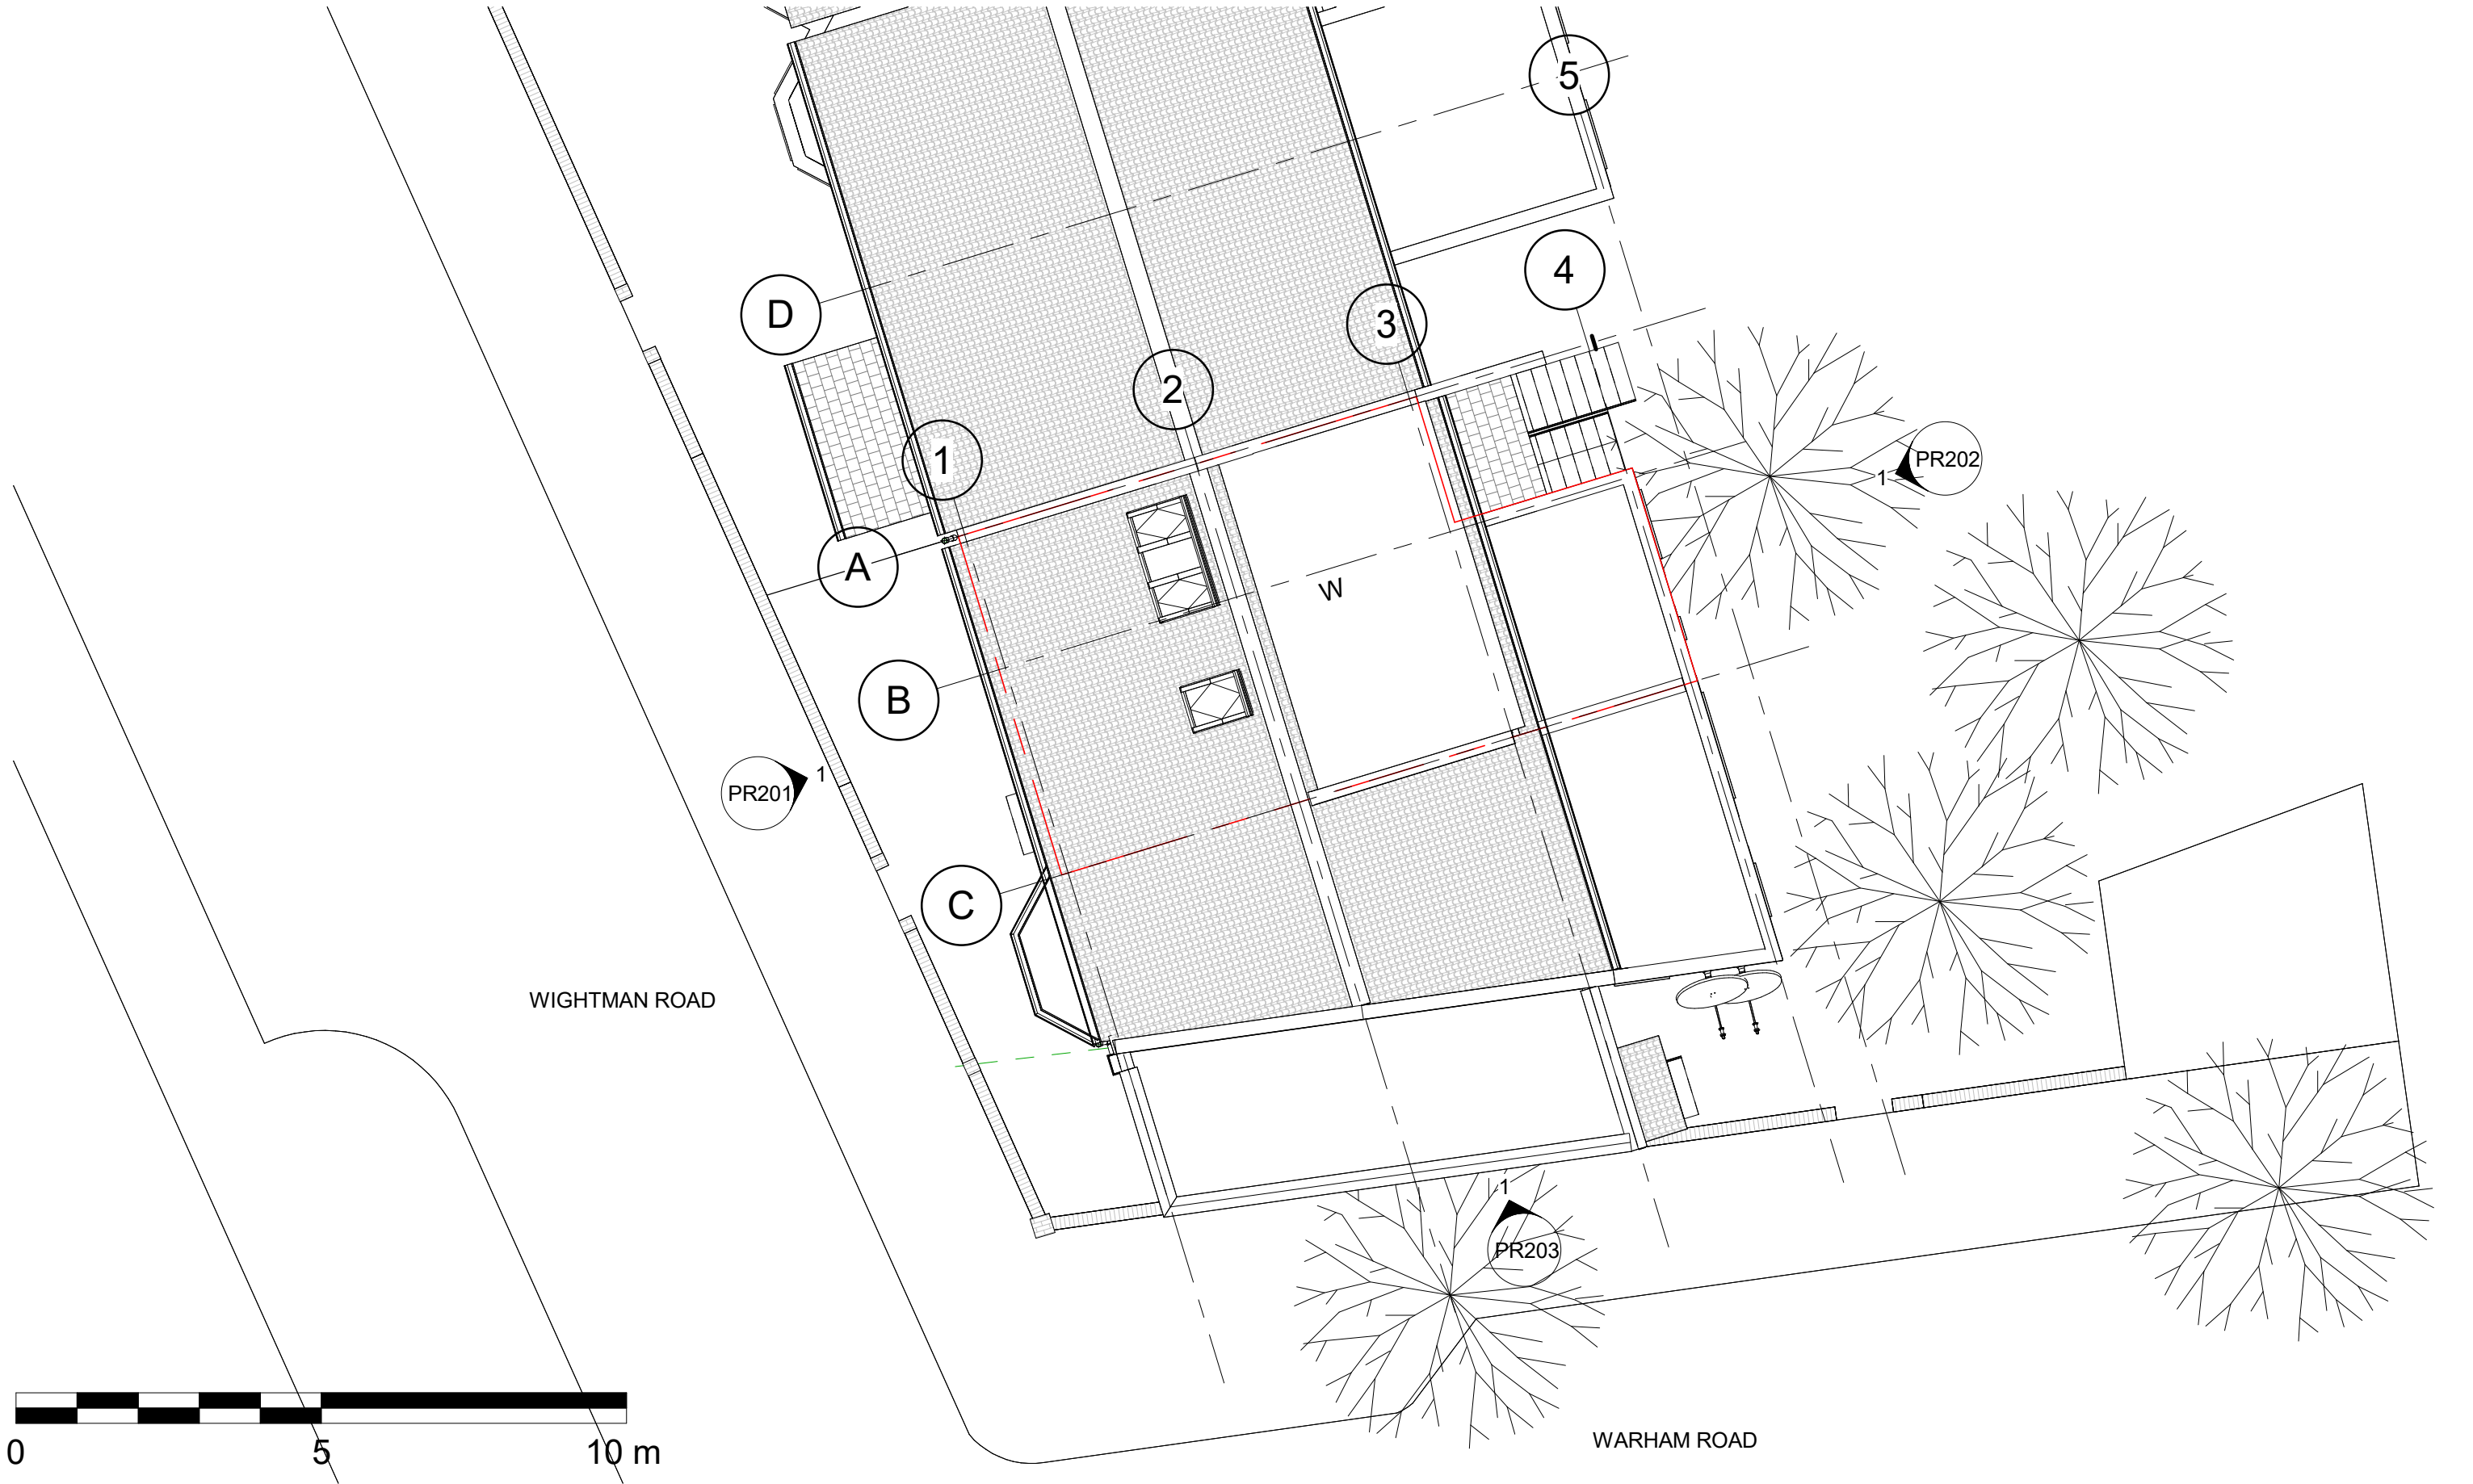


No.	Description	Date
1	Revision 1 - Planning	02/03/26

CODE	STATUS	SUITABILITY DESCRIPTION	PURPOSE OF ISSUE
			PLANNING

PROJECT	140-4 Wightman Road, London, N8 0BD
SHEET	Proposed Site Plan

CLIENT	Angela Peters & Richard Glover		
Date Issue Date	Project number 031	Scale at A3 1 : 100	
Drawn by Louise Otto	DRWAING NUMBER		REV
Checked by N/A	PR100		1