


NOTES:

NO WORKS PROPOSED TO FRONT ELEVATION. ALL WORKS TO BE CONSTRUCTED IN COMPLIANCE WITH CURRENT UK BUILDING REGULATIONS

ALUMINIUM FRAMED OR PVC FRAMED
GLAZED WINDOW TO KITCHEN

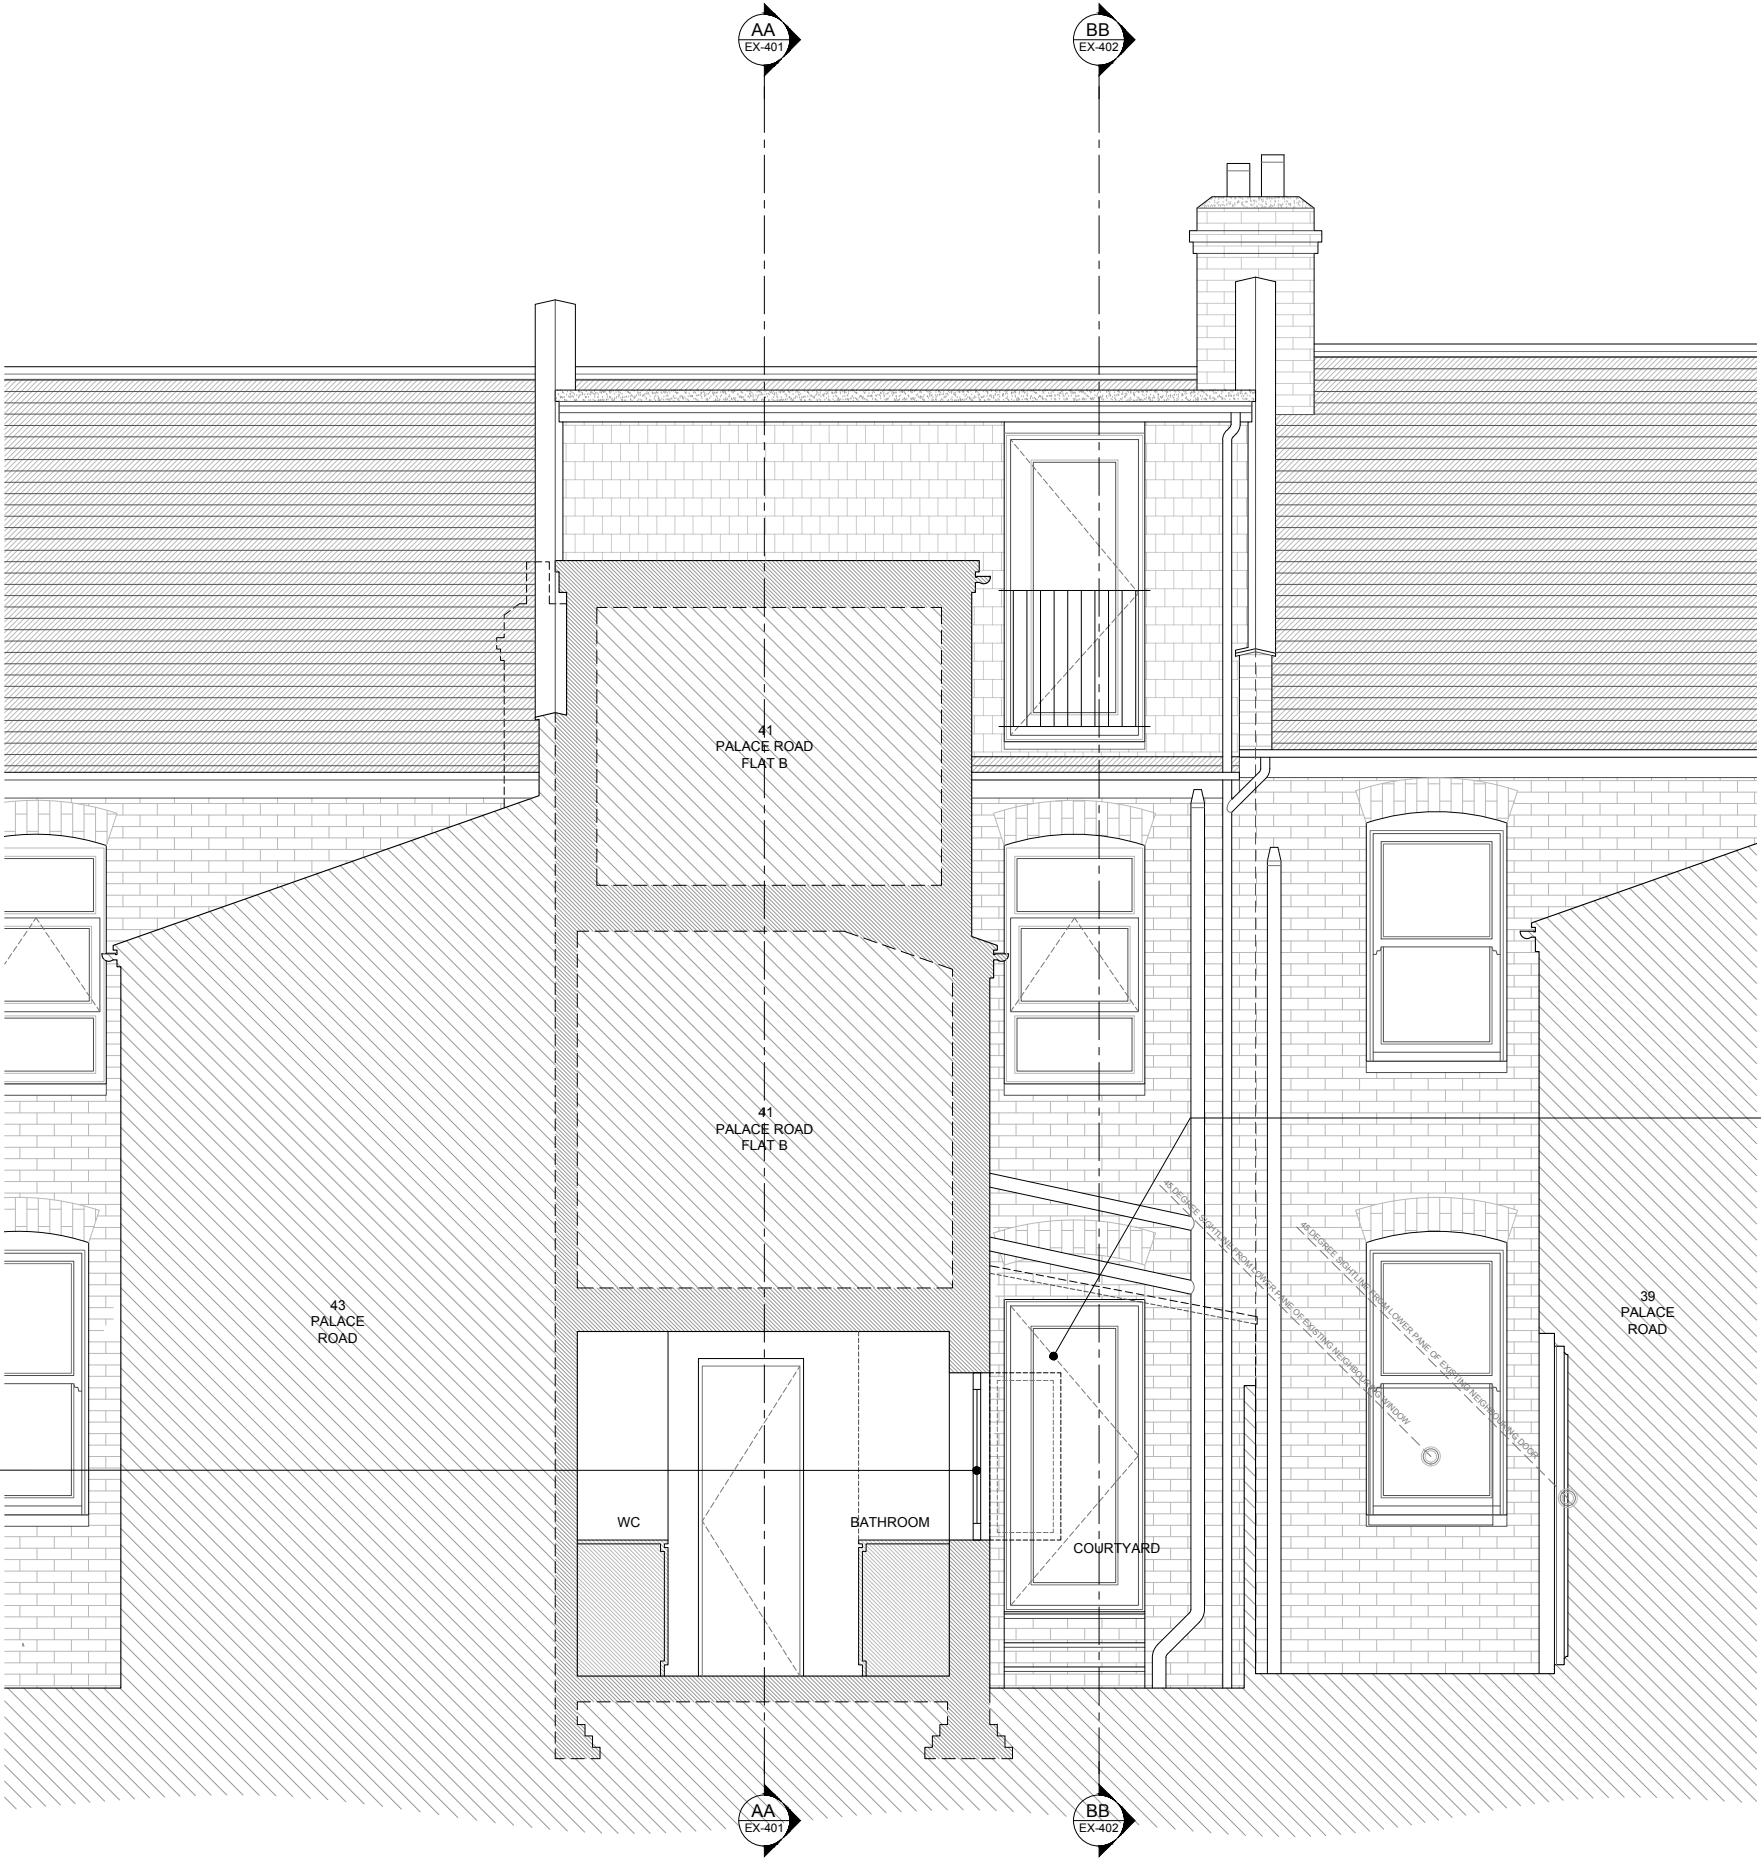

CENTRAL EXTERNAL COURTYARD, 1.455M DEEP, ALLOWING LIGHT INTO BEDROOM 03 AND REDUCING LIGHT / MASSING IMPACT TO NEIGHBOURING SASH WINDOW (NOTE NEIGHBOURING FLOOR LEVEL SITS 150MM HIGHER THAN APPLICATION PROPERTY

PROPOSED SECTION EE 1:50 / A3



-	-	-	-	-	-
-	-	-	-	-	-
-	-	-	-	-	-
-	-	-	-	-	-

NOT FOR THE PURPOSE OF CONSTRUCTION

© AMBIENT STUDIO LTD. Do not scale, only figure dimensions are to be used. If in doubt ask. All dimensions are in mm unless otherwise noted and are to be checked on site.

S0115 - 41 PALACE ROAD	Drawing	S0115-00-GA-405	Revision	R2-01
PROPOSED SECTION EE	Issue Date	10.04.2026	Scale	1:50 A3
STAGE 02 - PLANNING	Drawn	MR	Checked	MR