



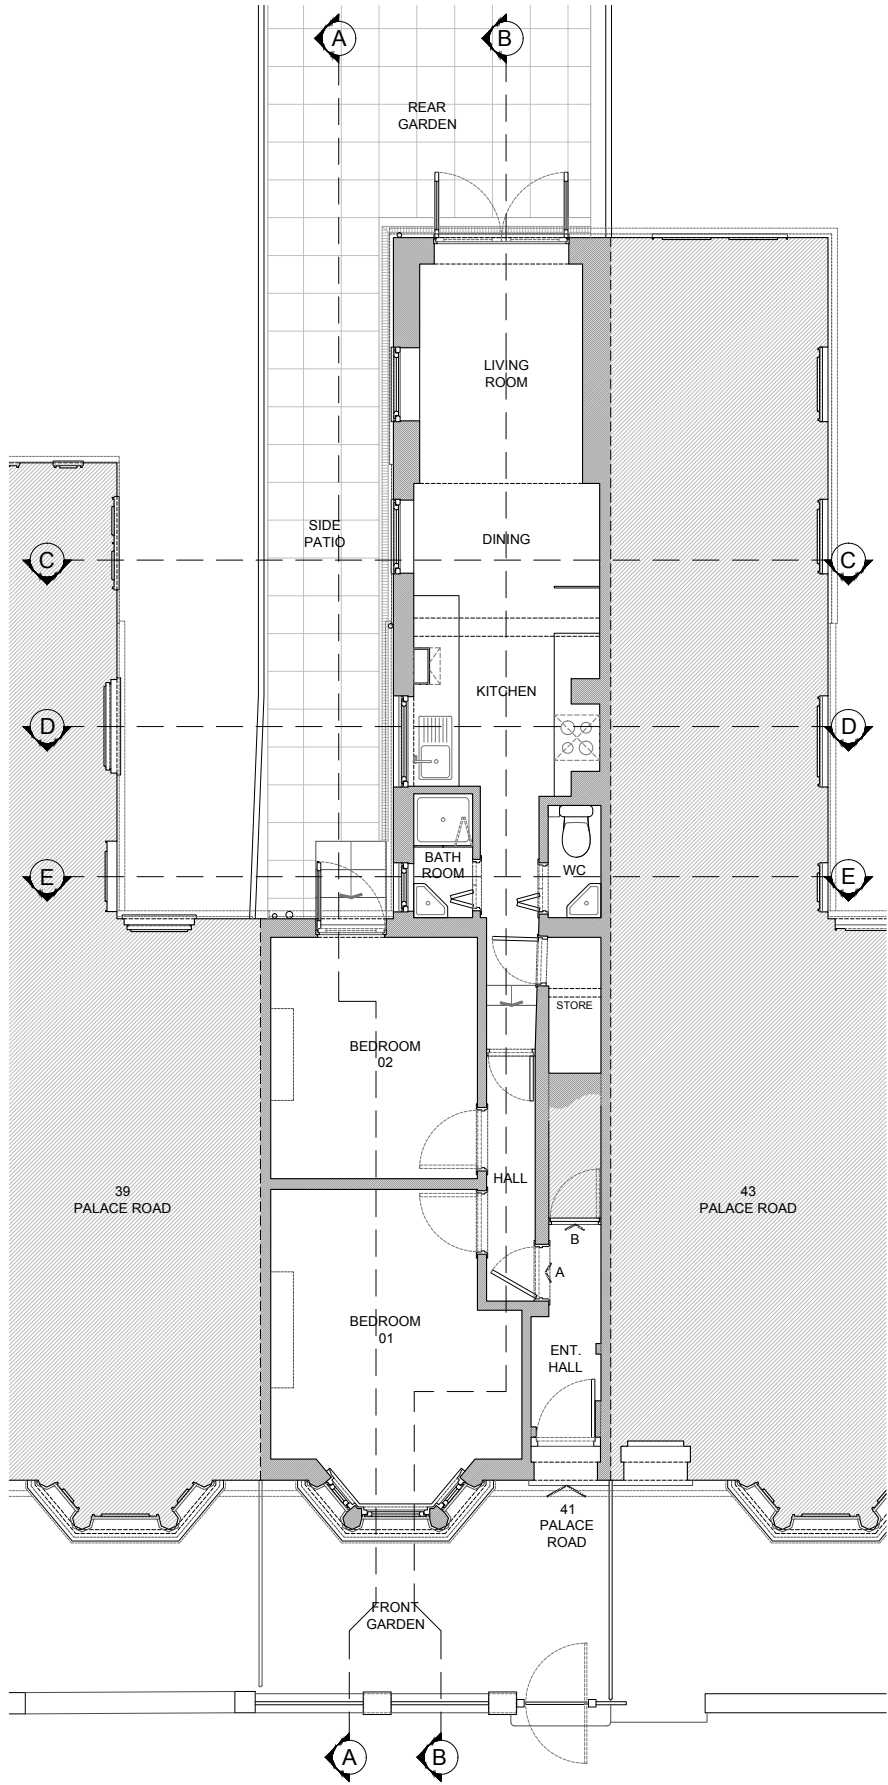

GROUND FLOOR PLAN

REFER TO S0115-00-EX-201 FOR EXISTING GROUND FLOOR PLAN

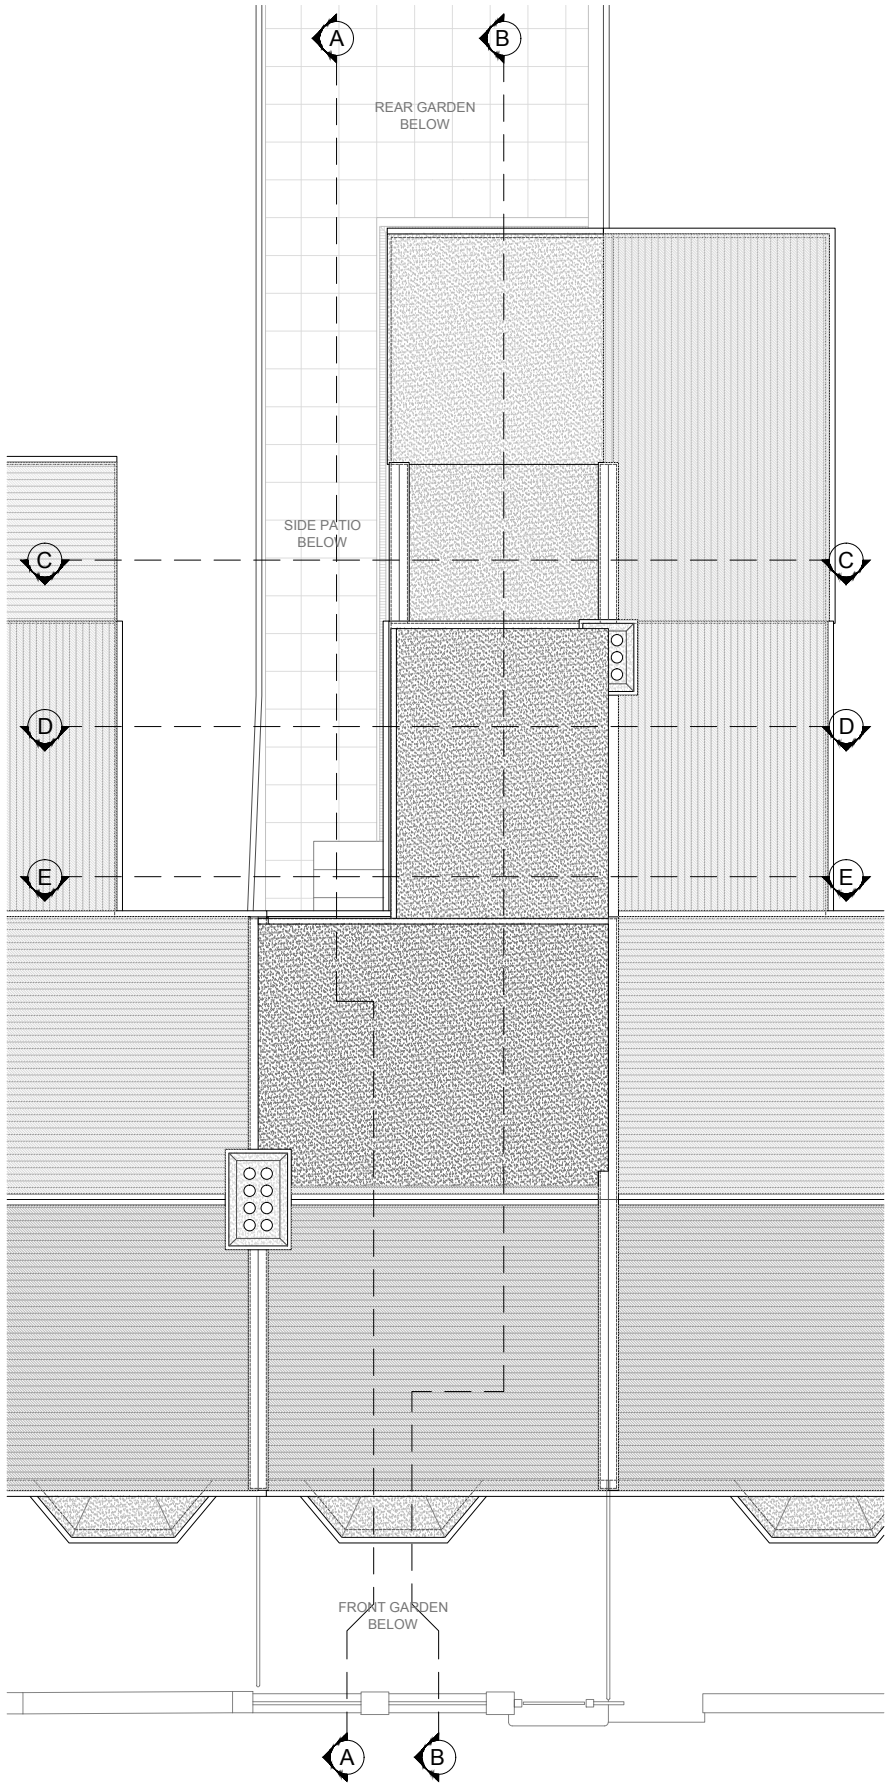

ROOF PLAN

REFER TO S0115-00-EX-202 FOR EXISTING ROOF PLAN

EXISTING PLANS 01 1:100 / A3

- - -
- - -
- - -

NOT FOR THE PURPOSE OF CONSTRUCTION

© AMBIENT STUDIO LTD. Do not scale, only figure dimensions are to be used. If in doubt ask. All dimensions are in mm unless otherwise noted and are to be checked on site.



S0115 - 41 PALACE ROAD	Drawing	S0115-00-EX-200	Revision	R2-01
EXISTING PLANS 01	Issue Date	10.04.2026	Scale	1:100 A3
STAGE 02 - PLANNING	Drawn	MR	Checked	MR