


NOTES:

NO WORKS PROPOSED TO FRONT ELEVATION. ALL WORKS TO BE CONSTRUCTED IN COMPLIANCE WITH CURRENT UK BUILDING REGULATIONS

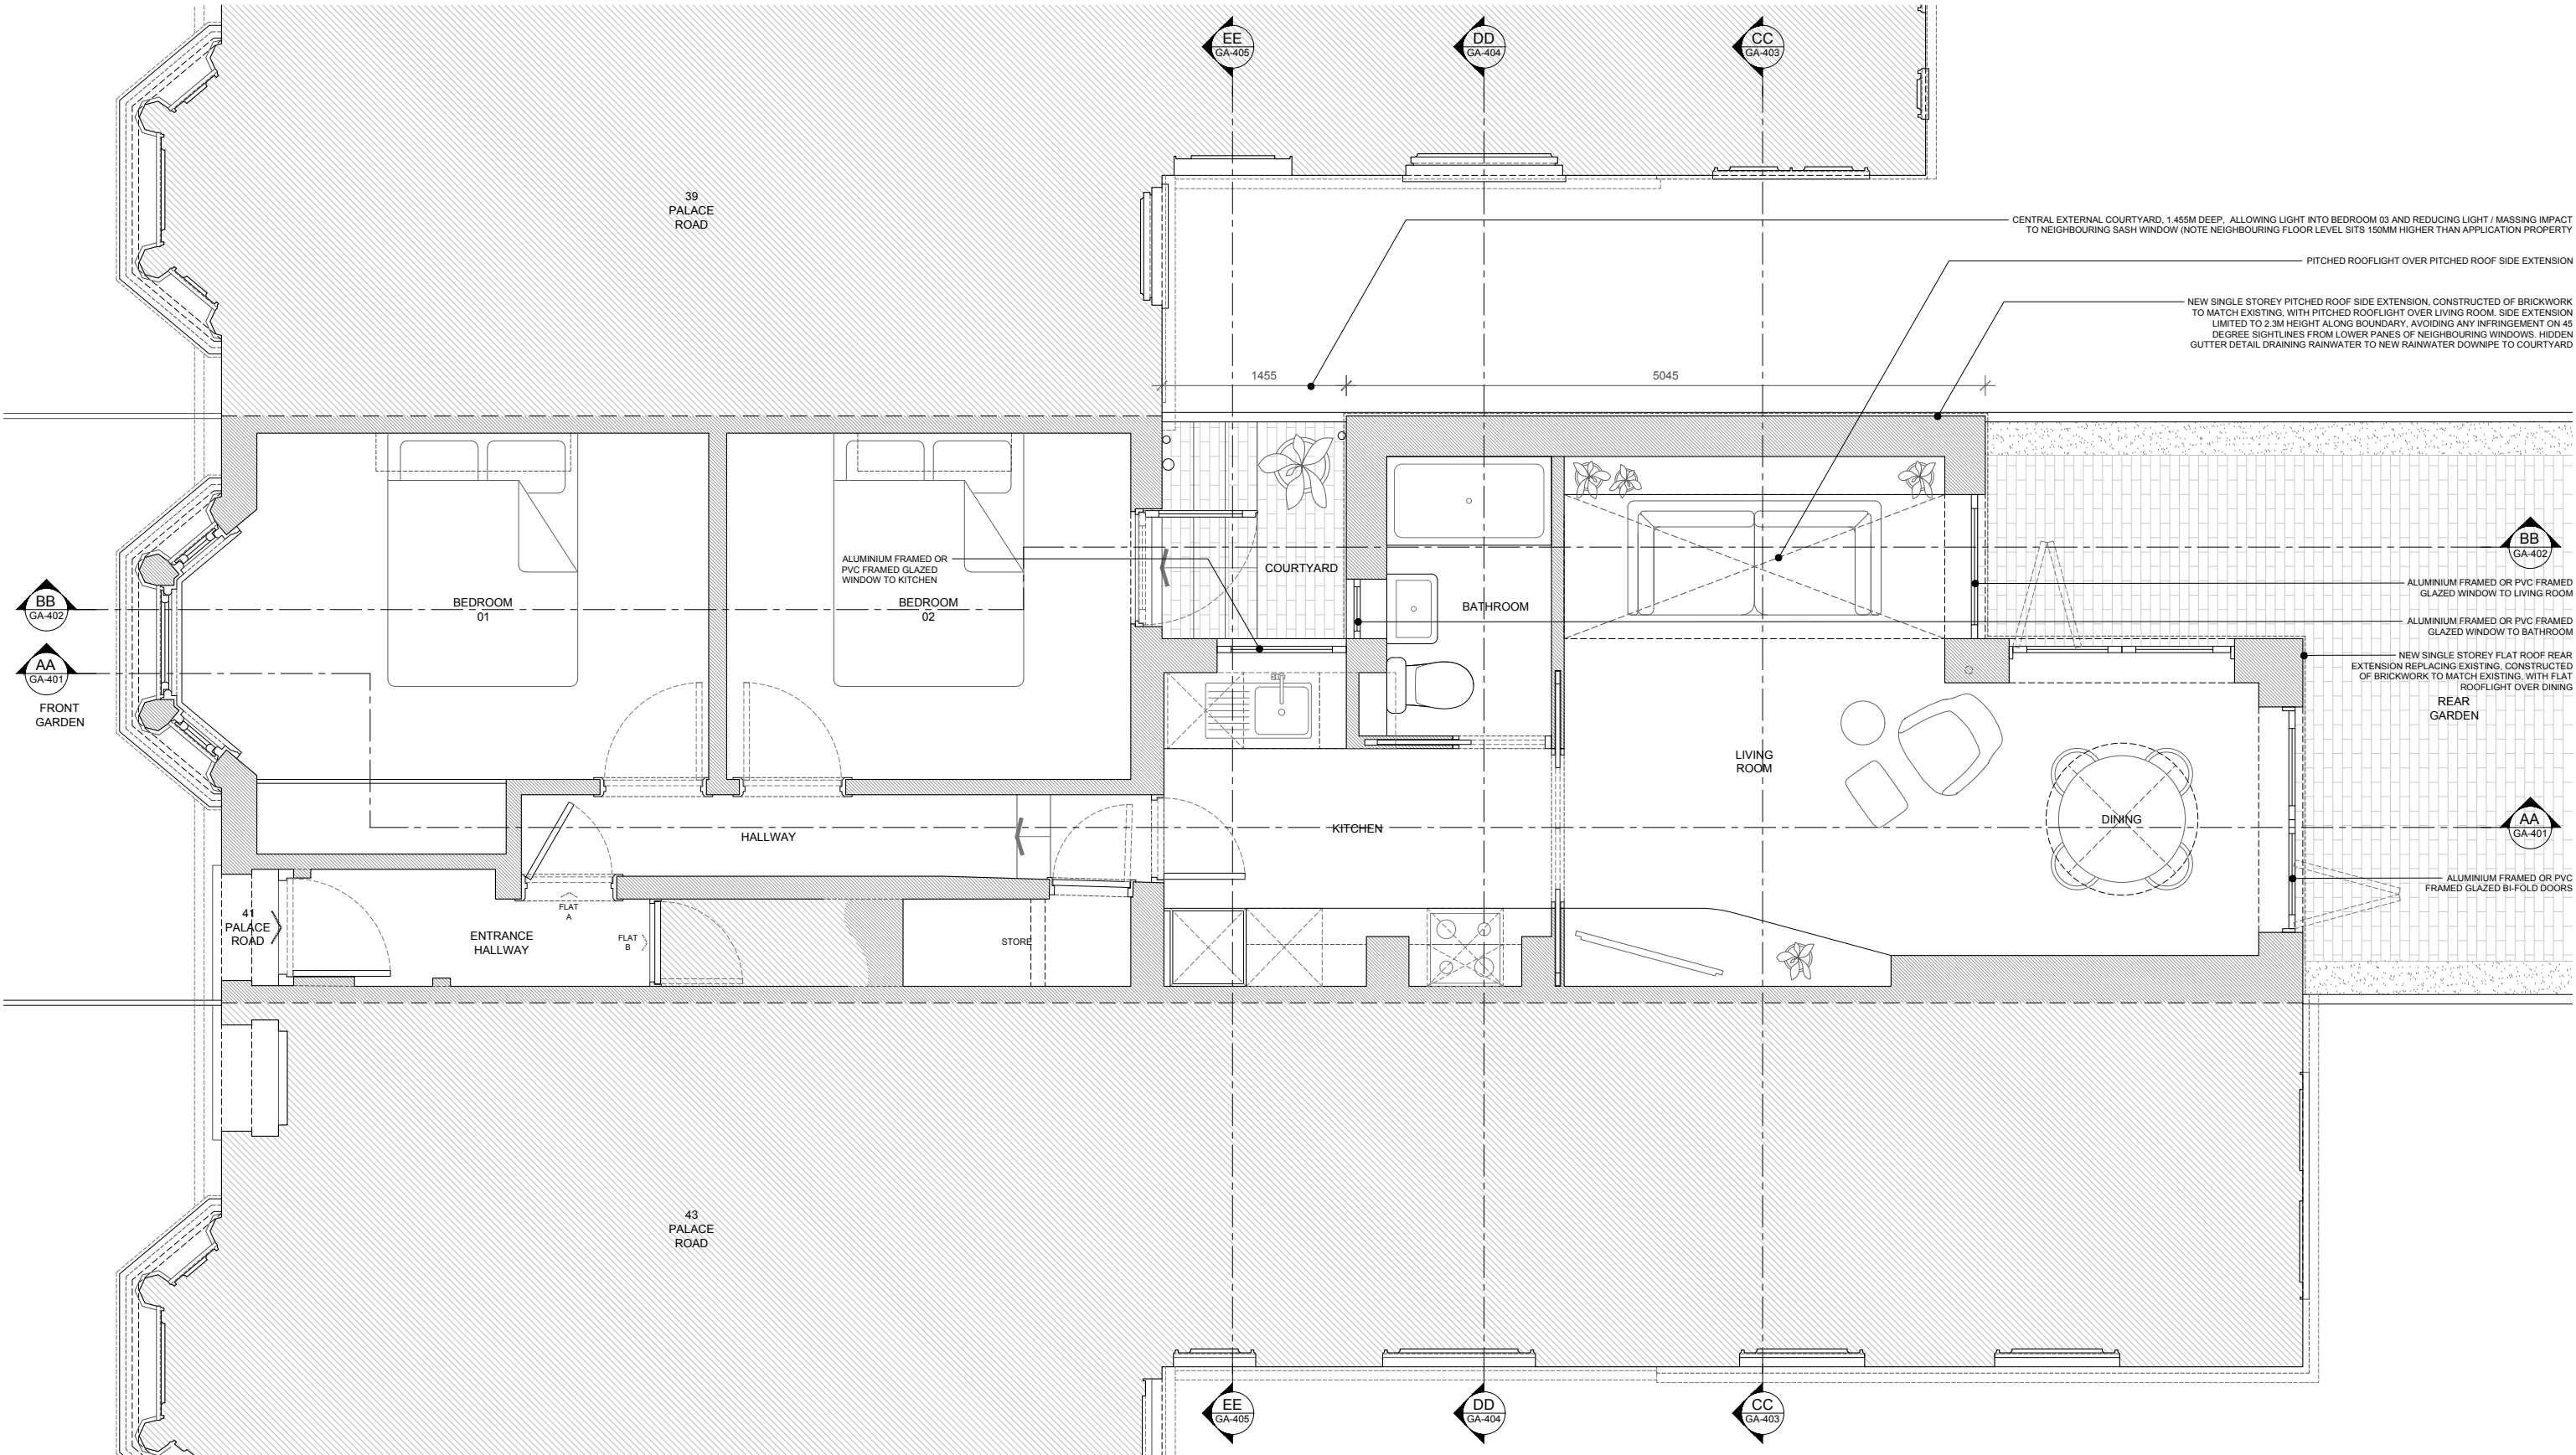

PROPOSED GROUND FLOOR PLAN 1:50 / A3

-	-	-	-	-	-	-	-	-	-
-	-	-	-	-	-	-	-	-	-
-	-	-	-	-	-	-	-	-	-

NOT FOR THE PURPOSE OF CONSTRUCTION

© AMBIENT STUDIO LTD. Do not scale, only figure dimensions are to be used. If in doubt ask. All dimensions are in mm unless otherwise noted and are to be checked on site.

S0115 - 41 PALACE ROAD	Drawing	S0115-00-GA-201	Revision	R2-01
PROPOSED GROUND FLOOR PLAN	Issue Date	10.04.2026	Scale	1:50 A3
STAGE 02 - PLANNING	Drawn	MR	Checked	MR