


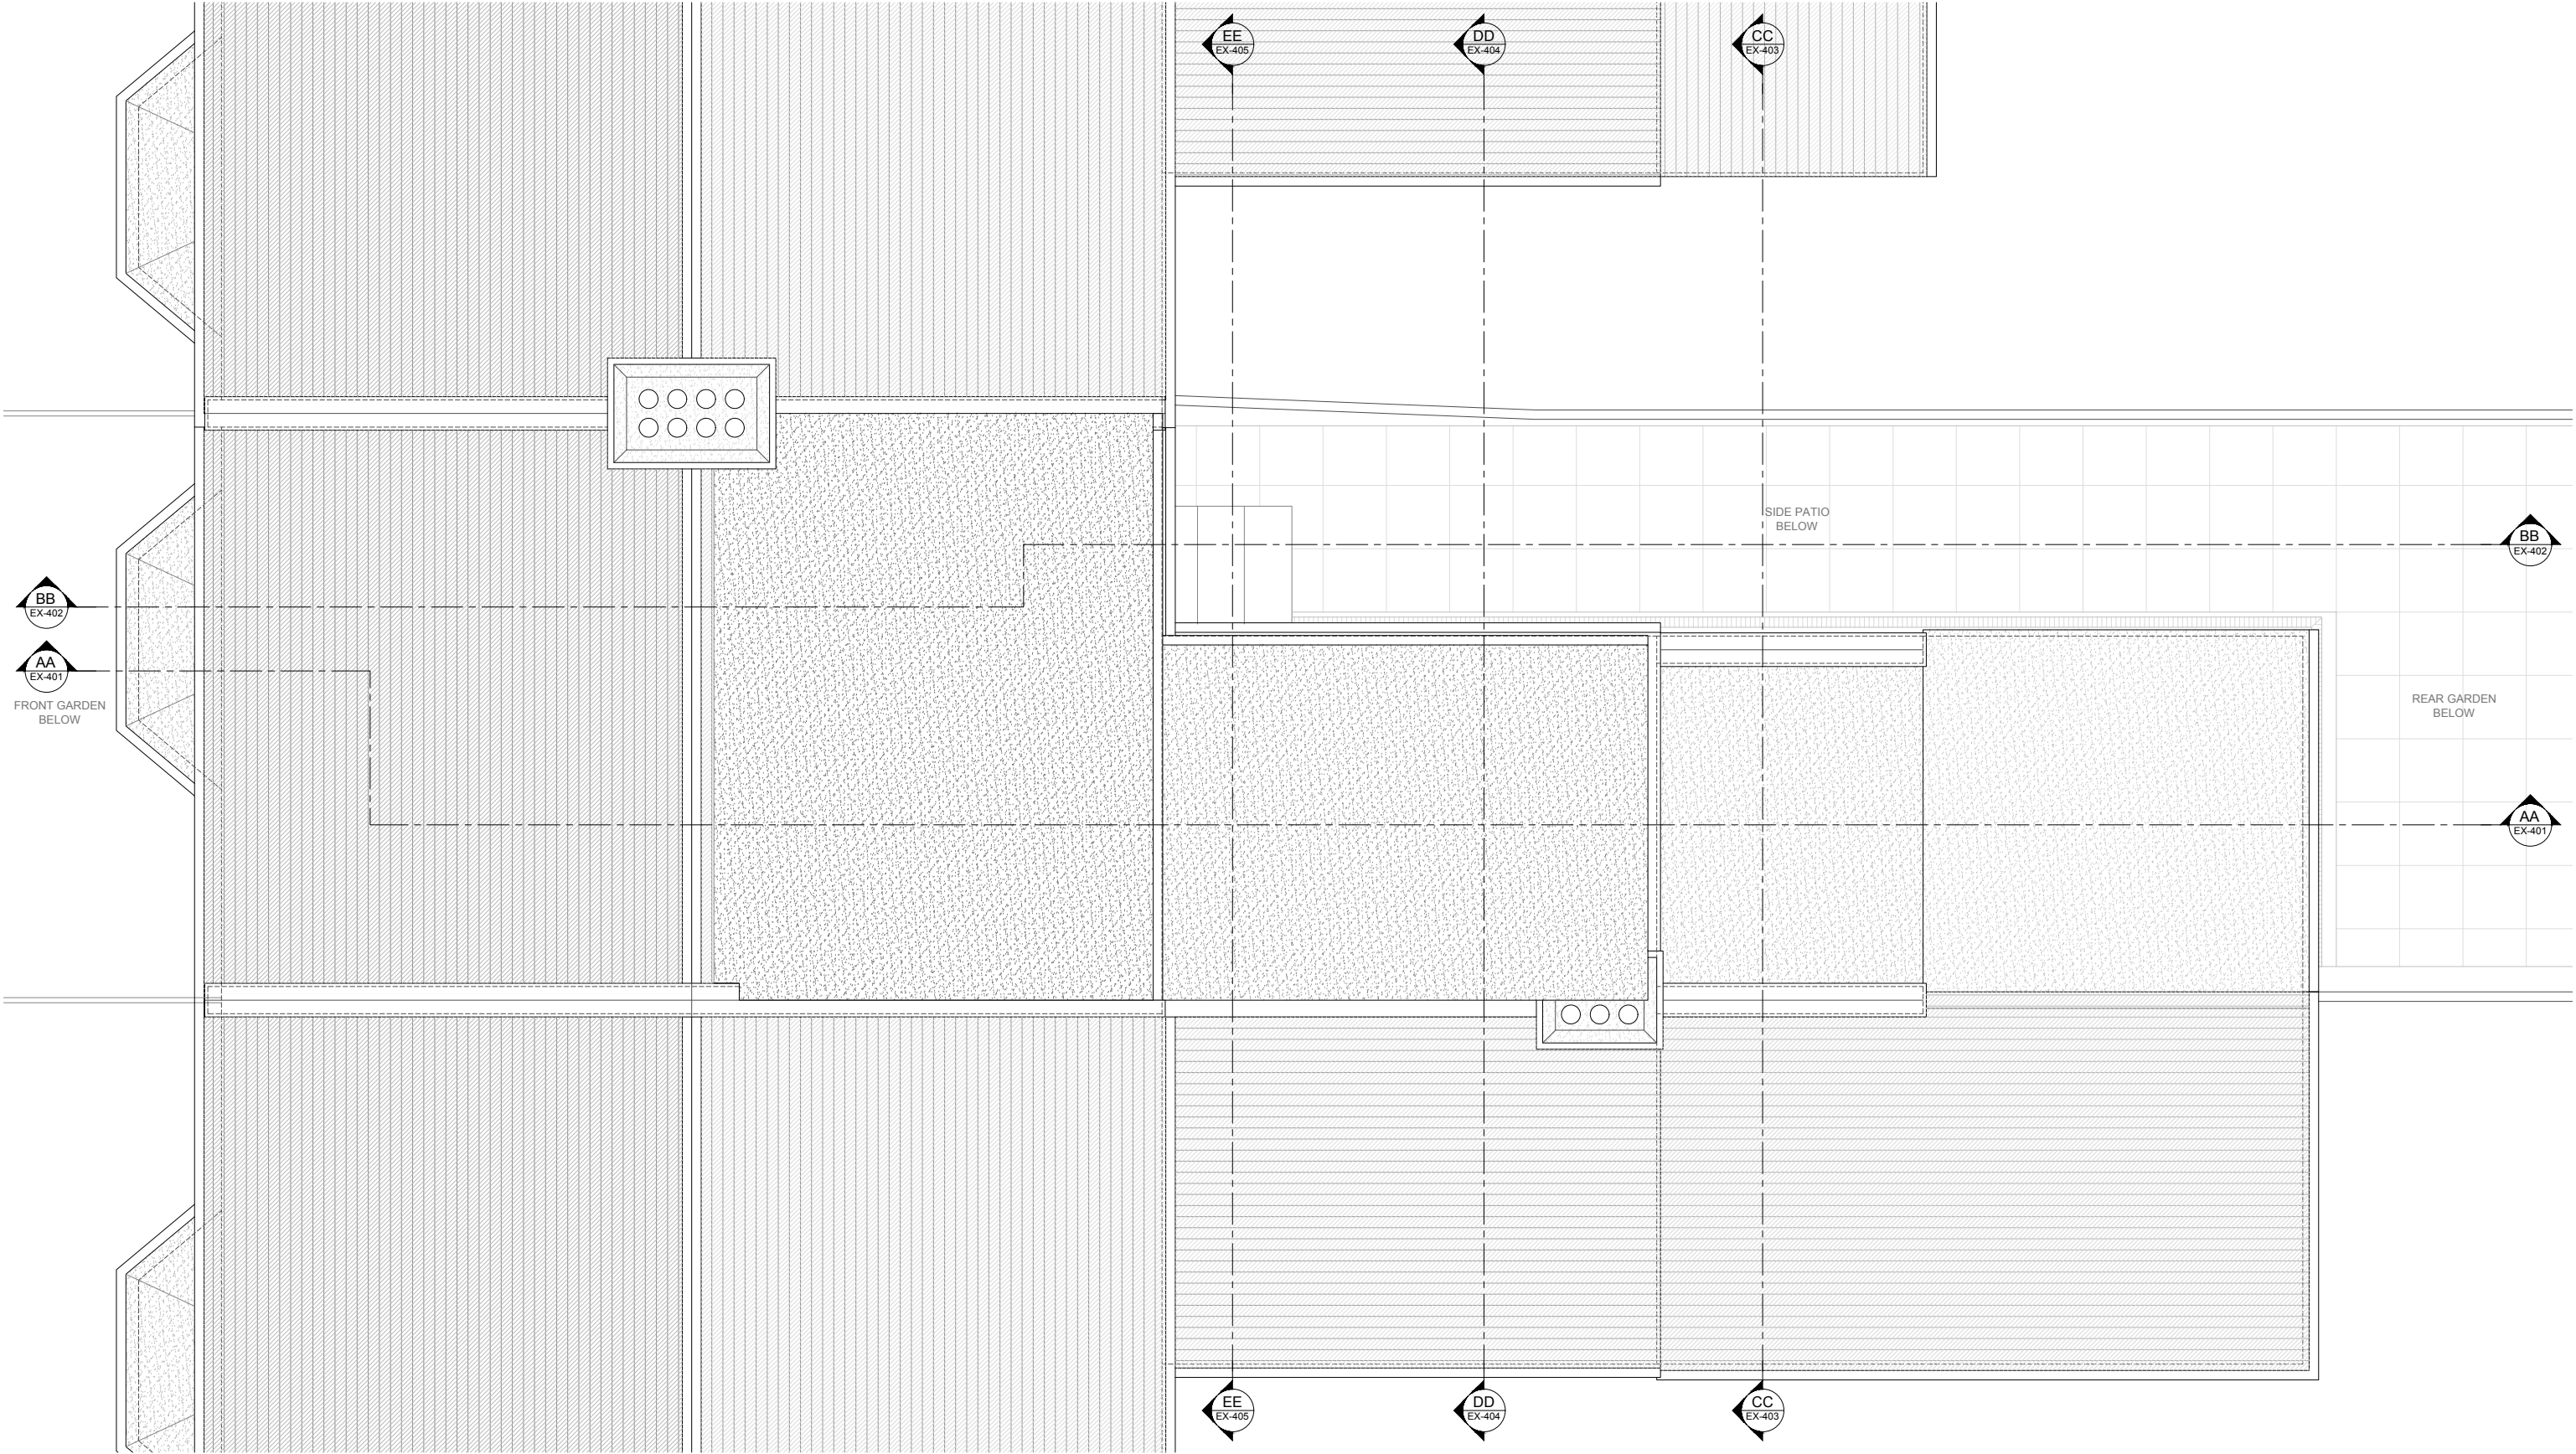

EXISTING ROOF PLAN 1:50 / A3

-	-	-	-	-	-	-
-	-	-	-	-	-	-
-	-	-	-	-	-	-
-	-	-	-	-	-	-

NOT FOR THE PURPOSE OF CONSTRUCTION

© AMBIENT STUDIO LTD. Do not scale, only figure dimensions are to be used. If in doubt ask. All dimensions are in mm unless otherwise noted and are to be checked on site.

S0115 - 41 PALACE ROAD	Drawing	S0115-00-EX-202	Revision	R2-01
EXISTING ROOF PLAN	Issue Date	10.04.2026	Scale	1:50 A3
STAGE 02 - PLANNING	Drawn	MR	Checked	MR