




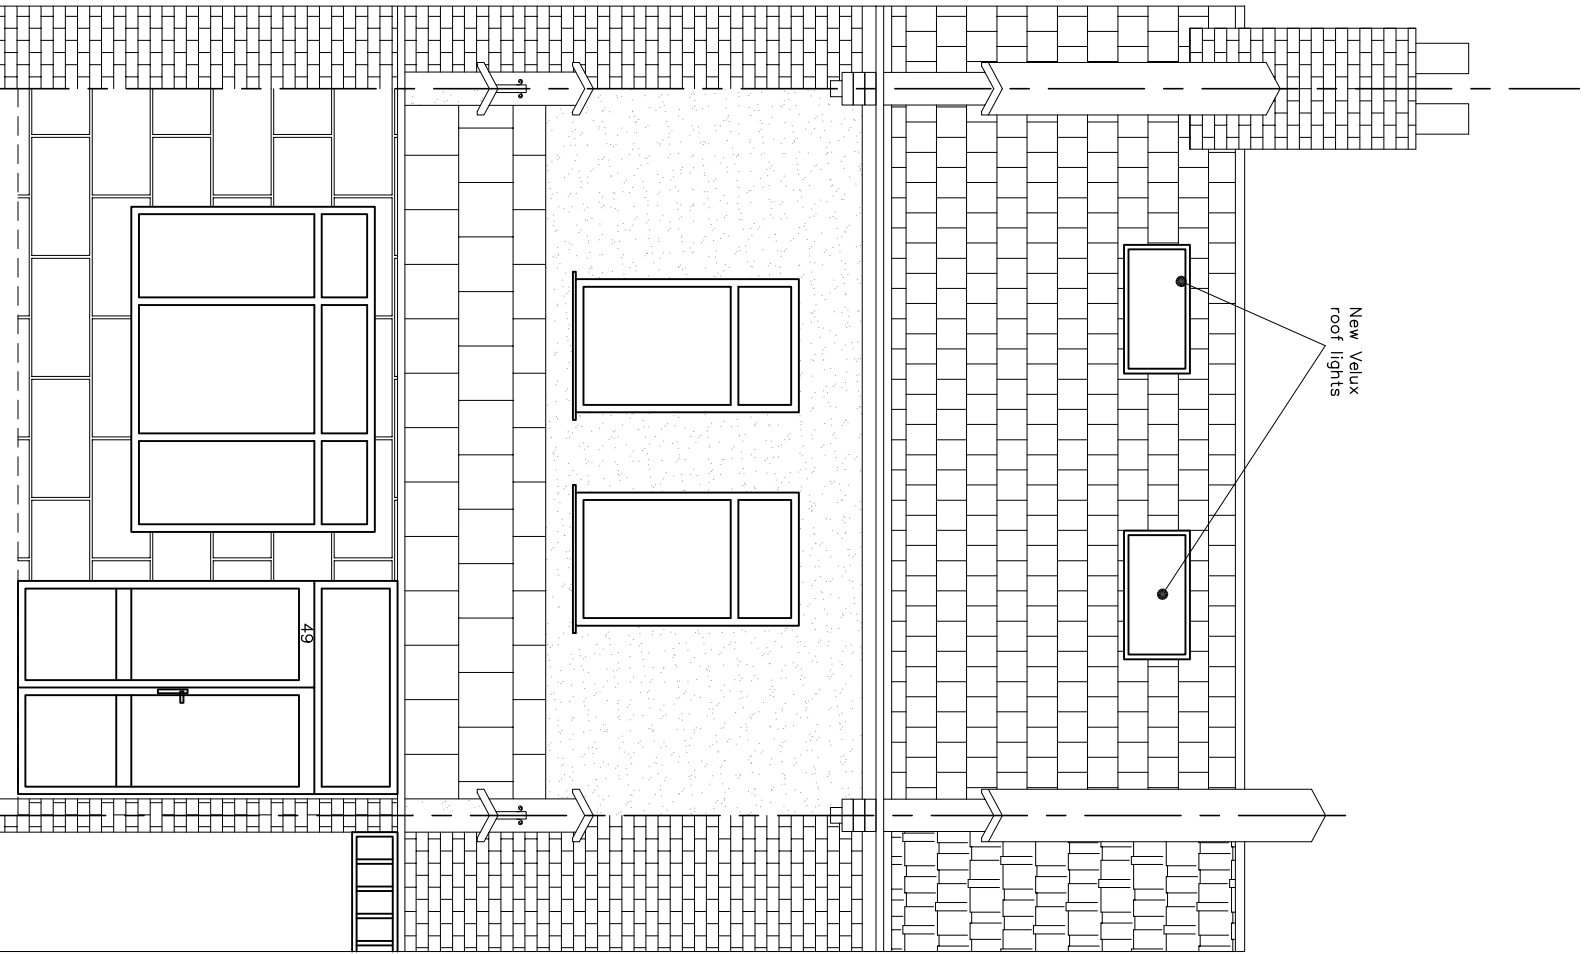

PROPOSED FRONT ELEVATION
SCALE 1:50

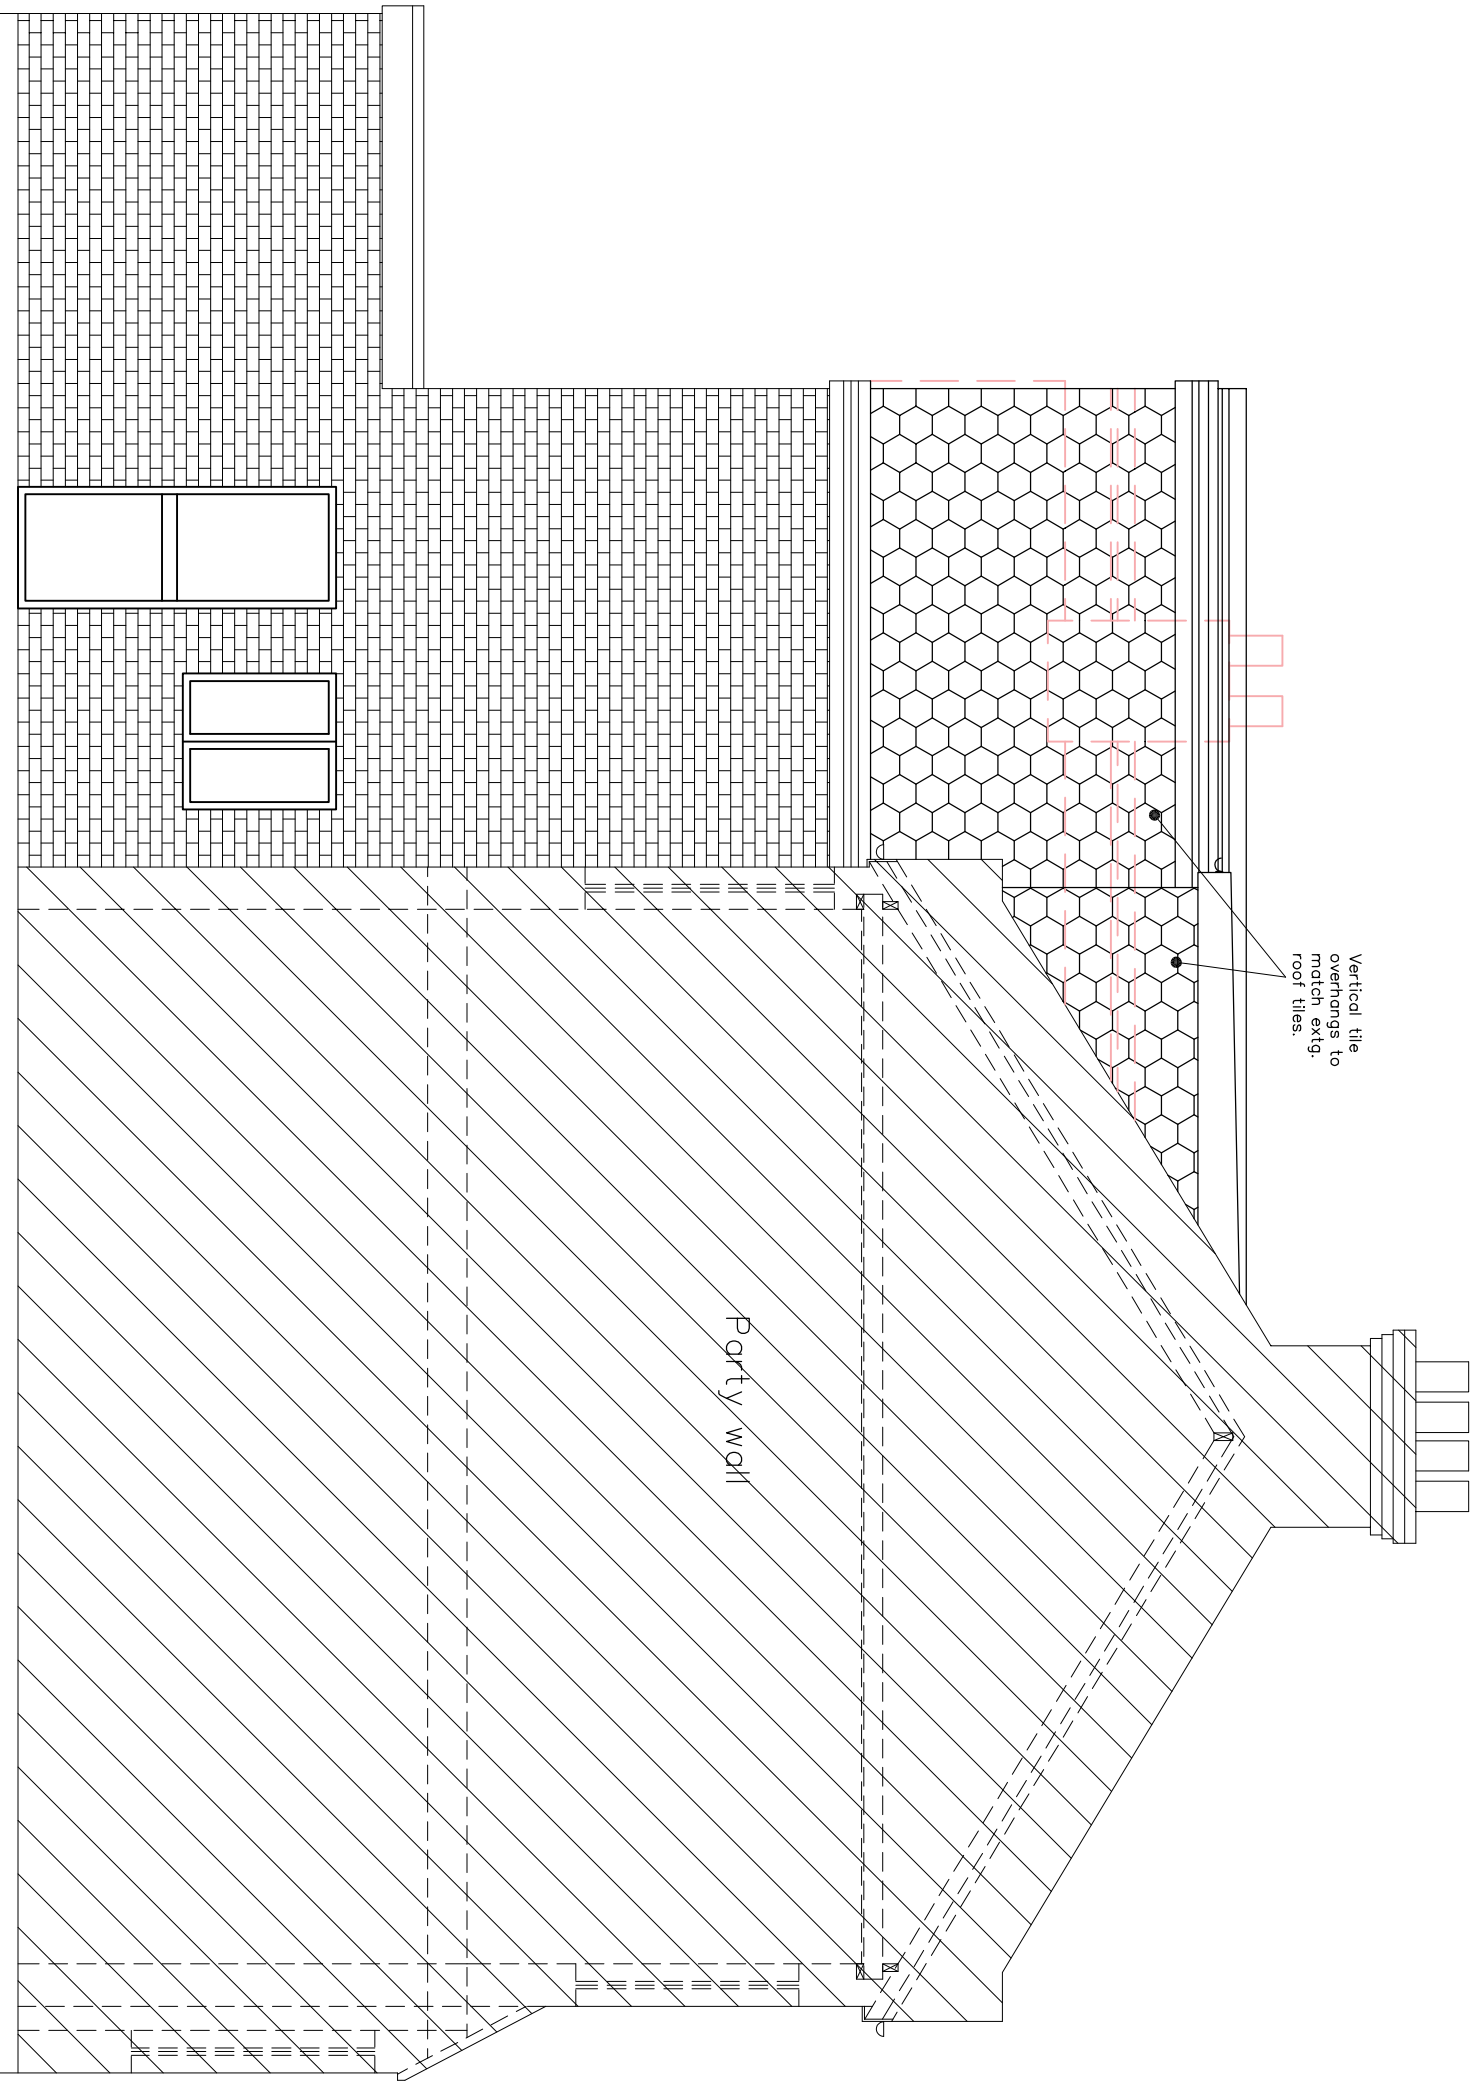

PROPOSED SIDE ELEVATION A
SCALE 1:50

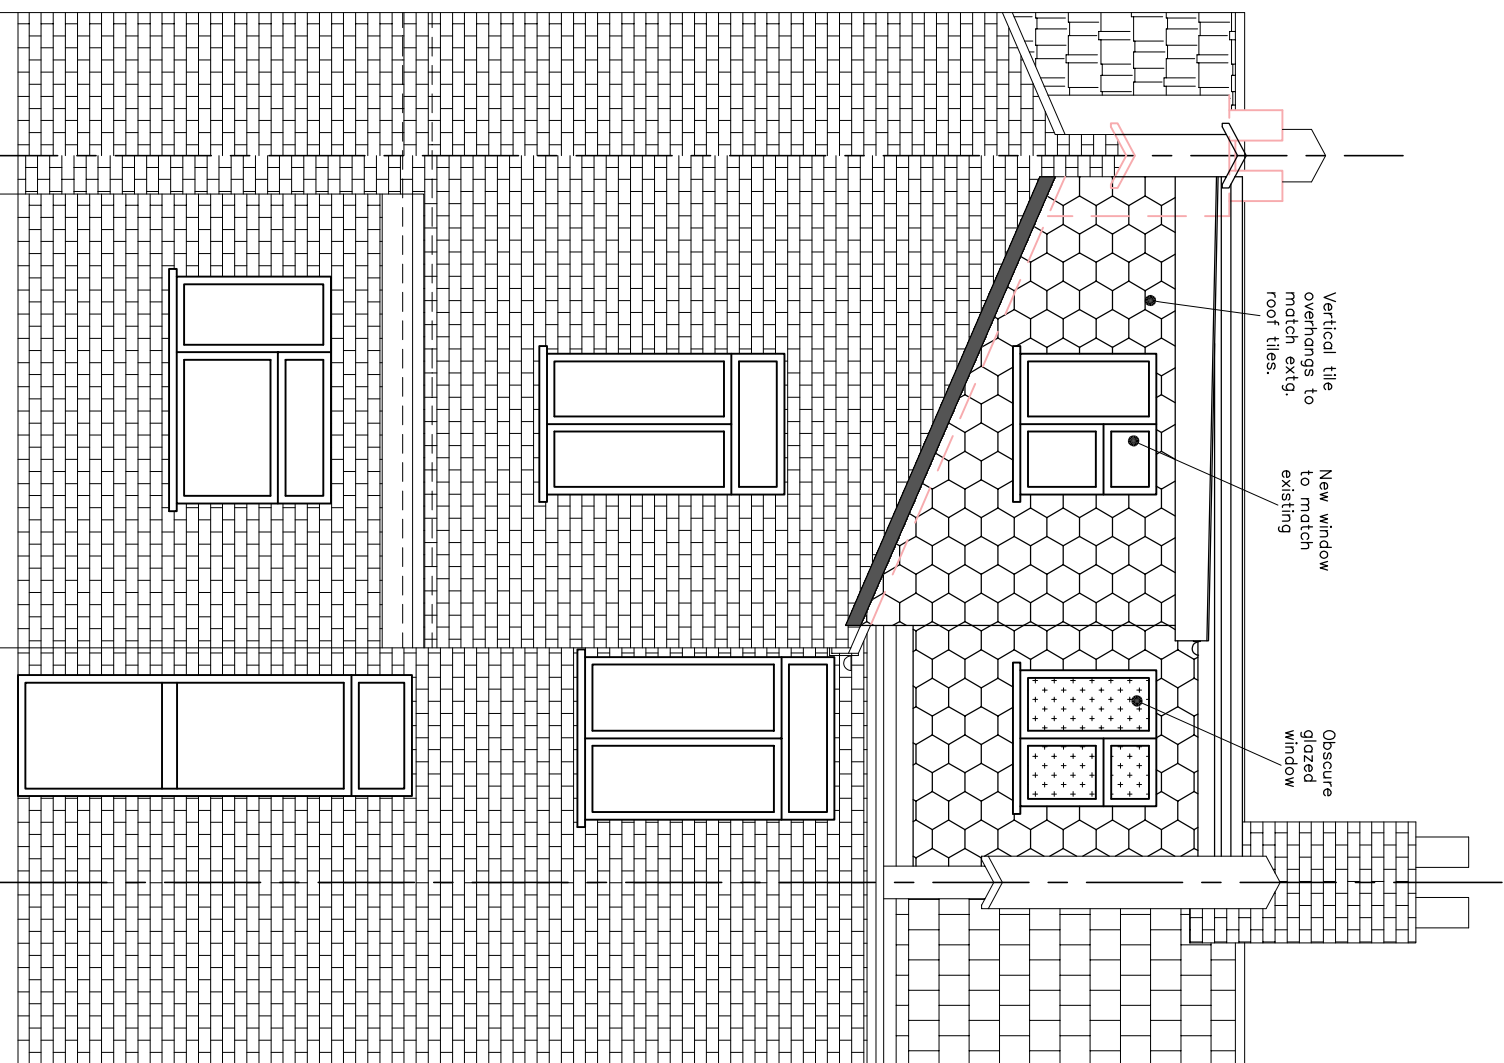



PROPOSED REAR ELEVATION
SCALE 1:50

VOLUME CALCULATION

Dormer volume $V_1 = A_1 \times L_1$
 $= 3.8m^2 \times 4.7m$
 $= 17.86m^3$

Dormer volume $V_2 = A_2 \times L_2$
 $= 4.8m^2 \times 3.3m$
 $= 15.84m^3$

Total new volume $V = V_1 + V_2$
 $= 17.86 + 15.84 = 33.7m^3 < 40.0m^3$ OK.

 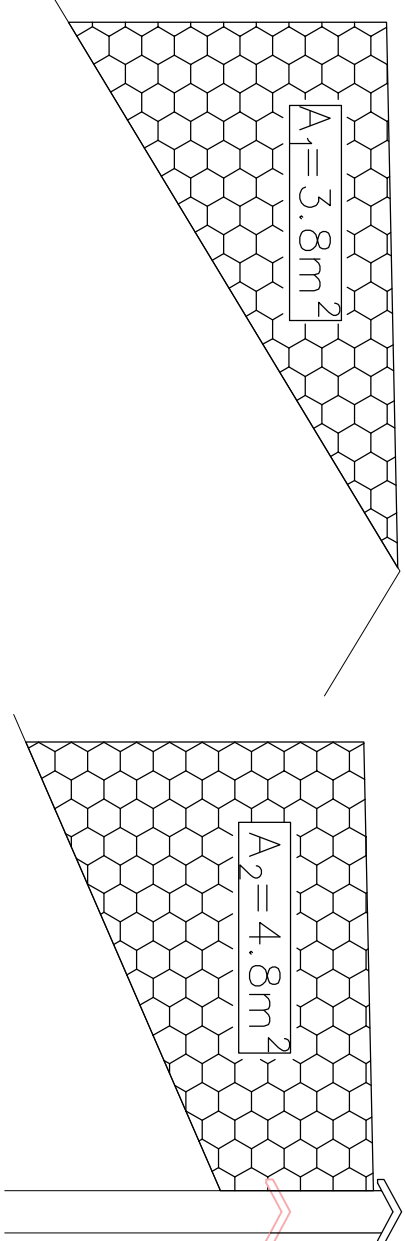

ONE & STRUCTURAL ENGINEERS	
This drawing is the copyright of ONE Planning & Design Ltd and may not be amended, copied or reproduced without written permission. No liability will be accepted for amendments made by other persons.	
Do not scale off the drawings (scale only for planning purposes).	
Client: ---	Drawn: KL
Project Title: 49 Throckery avenue N17 9DT	Checked: KL
Drawing Title: PROPOSED ELEVATIONS AND VOLUME CALCULATION	Scale: 1:50
Project No: KKR-1690	Size: A1
Rev: PN-03	Rev: ---