

NOTES:

-The drawing is meant for planning purposes only and is not intended to be used as a construction drawing.

-All proposed materials will be chosen to closely match the existing materials unless otherwise stated


Farrant Avenue

Owner

20 Farrant Avenue
N22 6PB

Project no.
AE_1200

Revision		
No.	Description	Date
1	Client_v01	08.04.2026

 

Scale @A1

1 : 100

1012345


SCALE 1:100m

Drawing:

GA Drawings
Existing


Drawing Number:

A0101

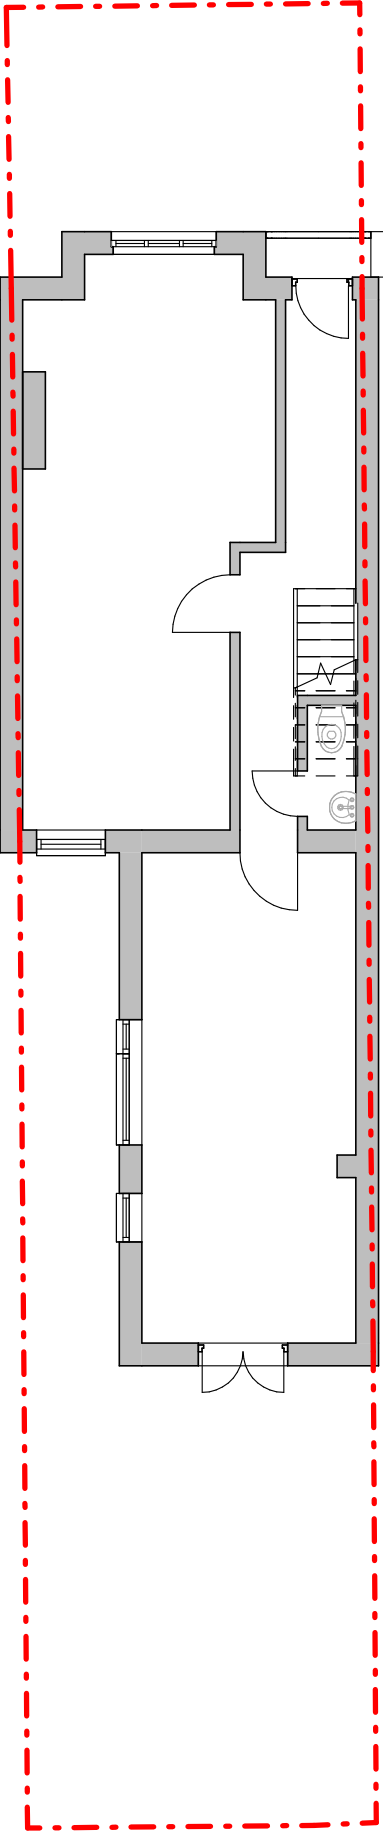


Level 00 - Existing Plan

1 : 100

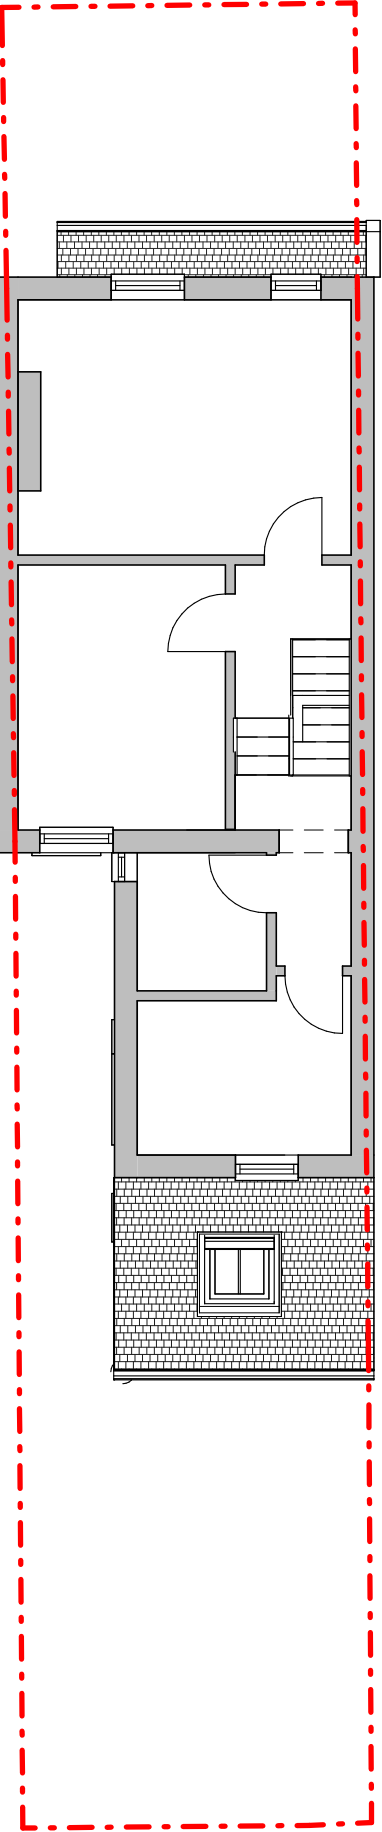


Level 01 - Existing Plan

1 : 100

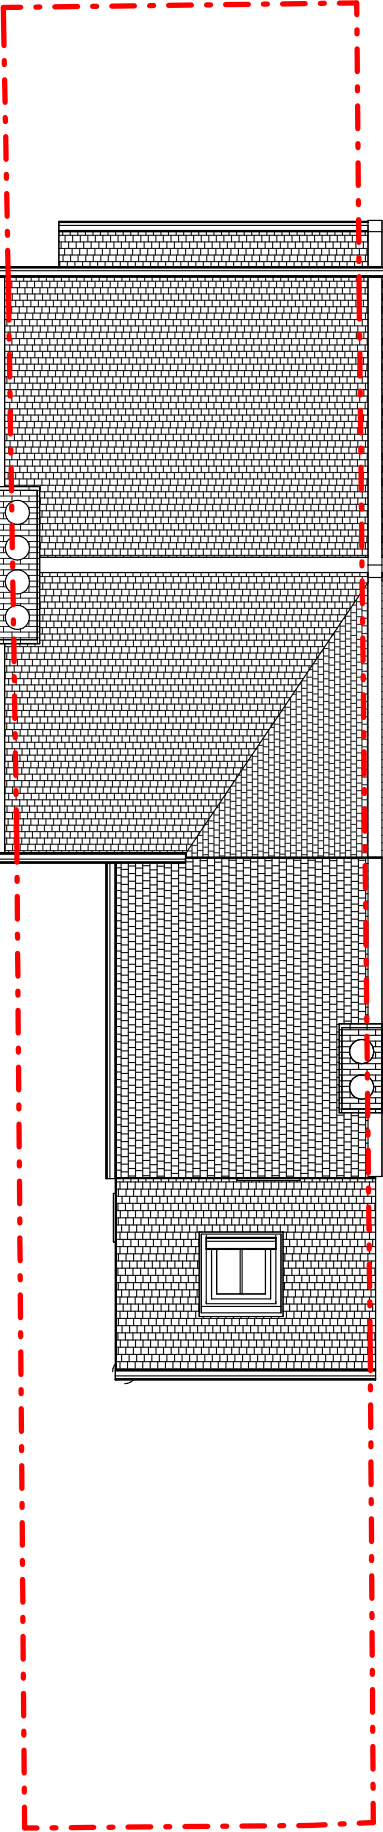


Roof Level - Existing Plan

1 : 100

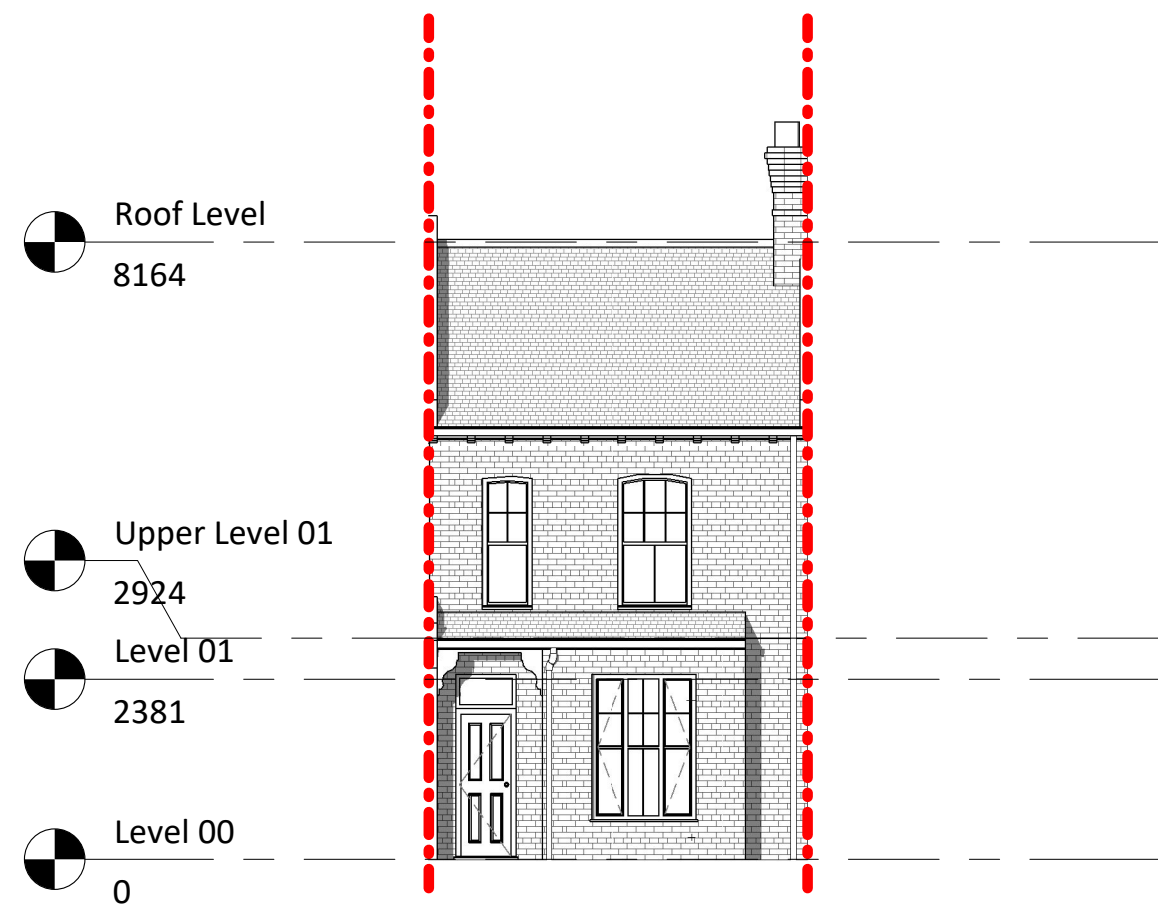

Front Elevation - Existing

1 : 100

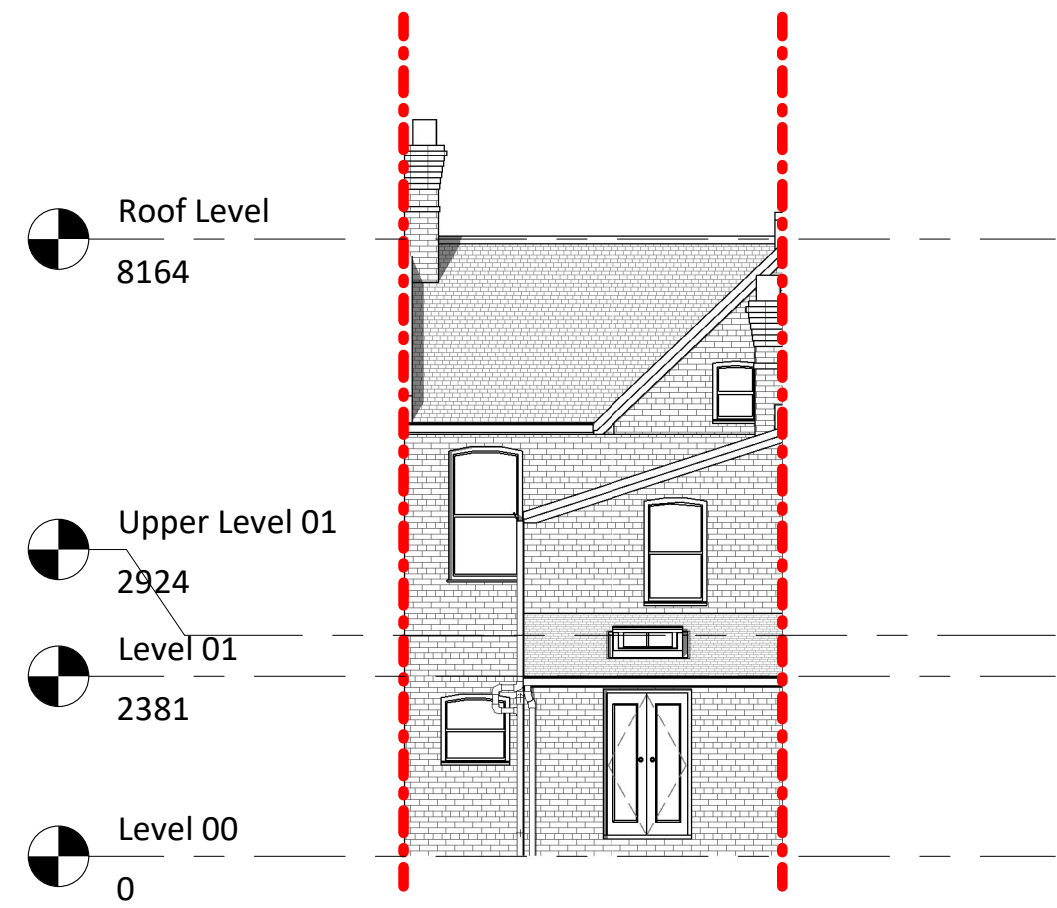


Rear Elevation - Existing

1 : 100



Side Elevation A - Existing

1 : 100

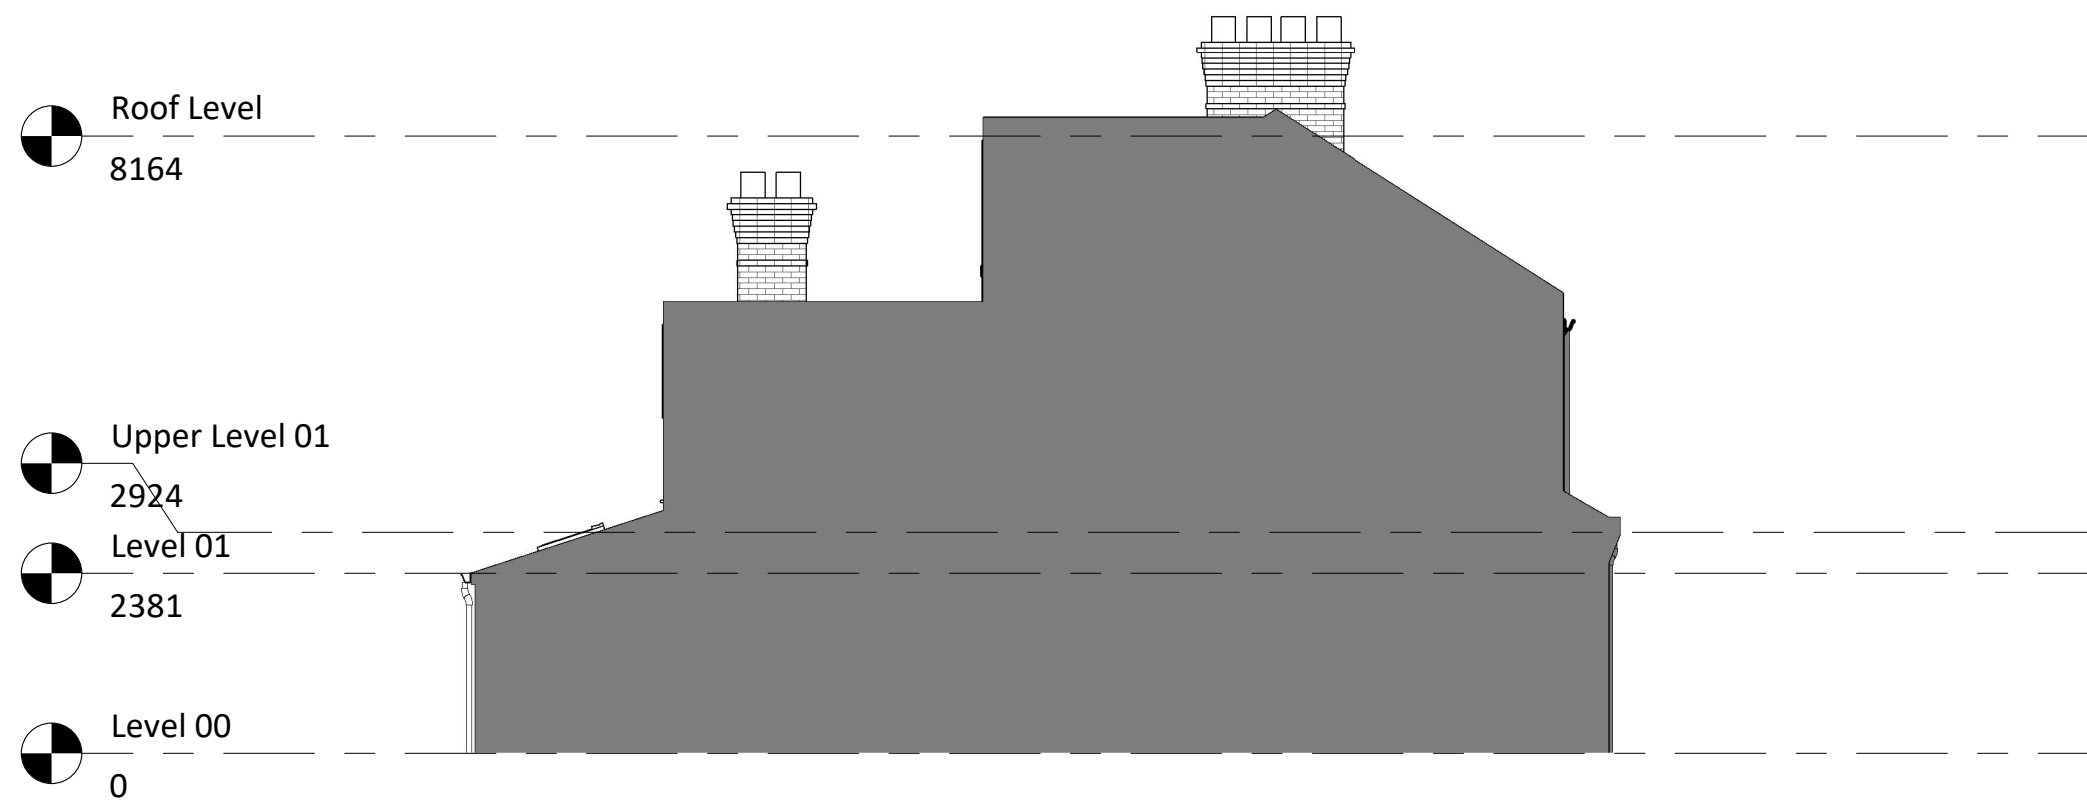

Side Elevation B - Existing

1 : 100

NOTES:

- The drawing is meant for planning purposes only and is not intended to be used as a construction drawing.
- All proposed materials will be chosen to closely match the existing materials unless otherwise stated

architecture | everything

T: 07585 857615
E: info@architectureeverything.com

Farrant Avenue

Owner


20
Farrant Avenue
N22 6PB

Project no.
AE_1200

Revision		
No.	Description	Date
1	Client_v01	08.04.2026

Scale @A1

1 : 100

 


Drawing:

GA Drawings
Existing


Drawing Number:

A0102

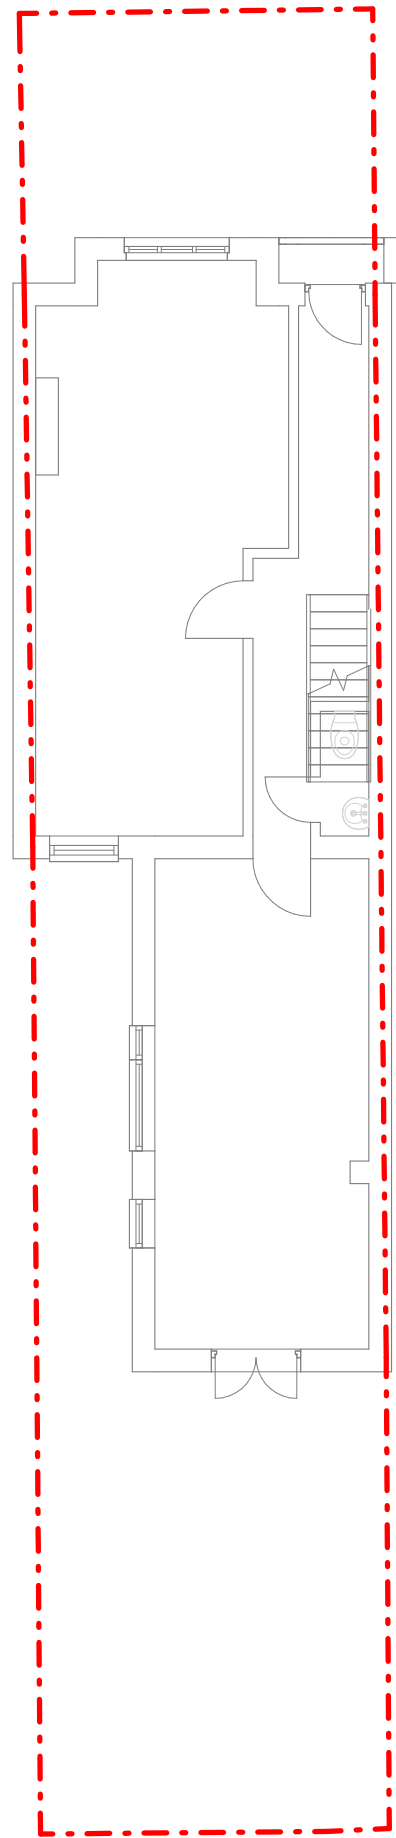


Level 00 - Proposed Plan

1 : 100

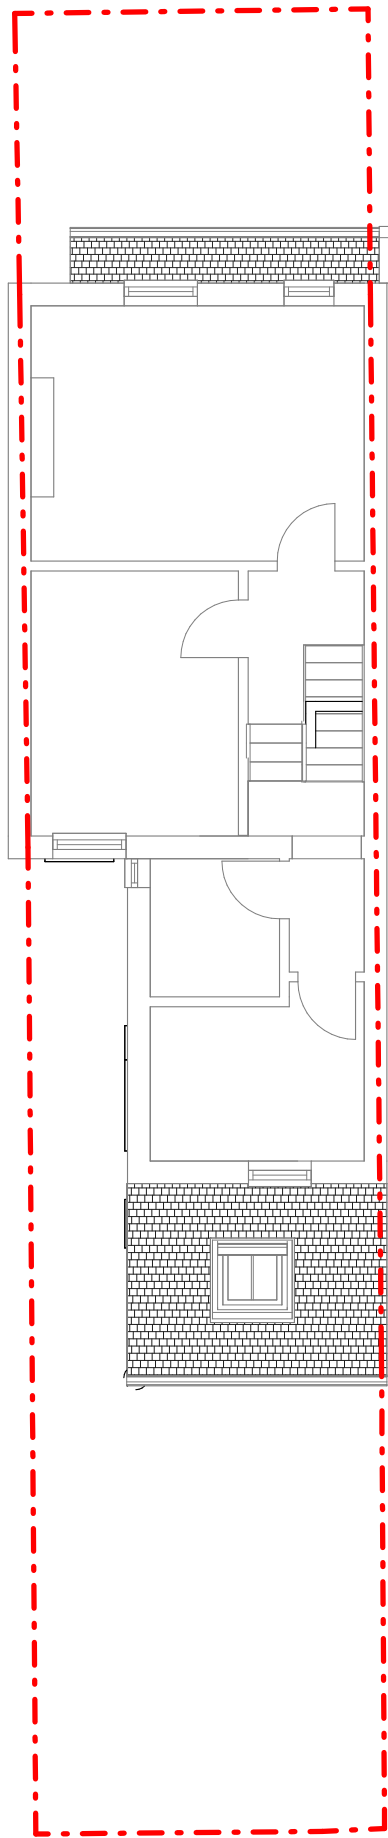

Level 01 - Proposed Plan

1 : 100

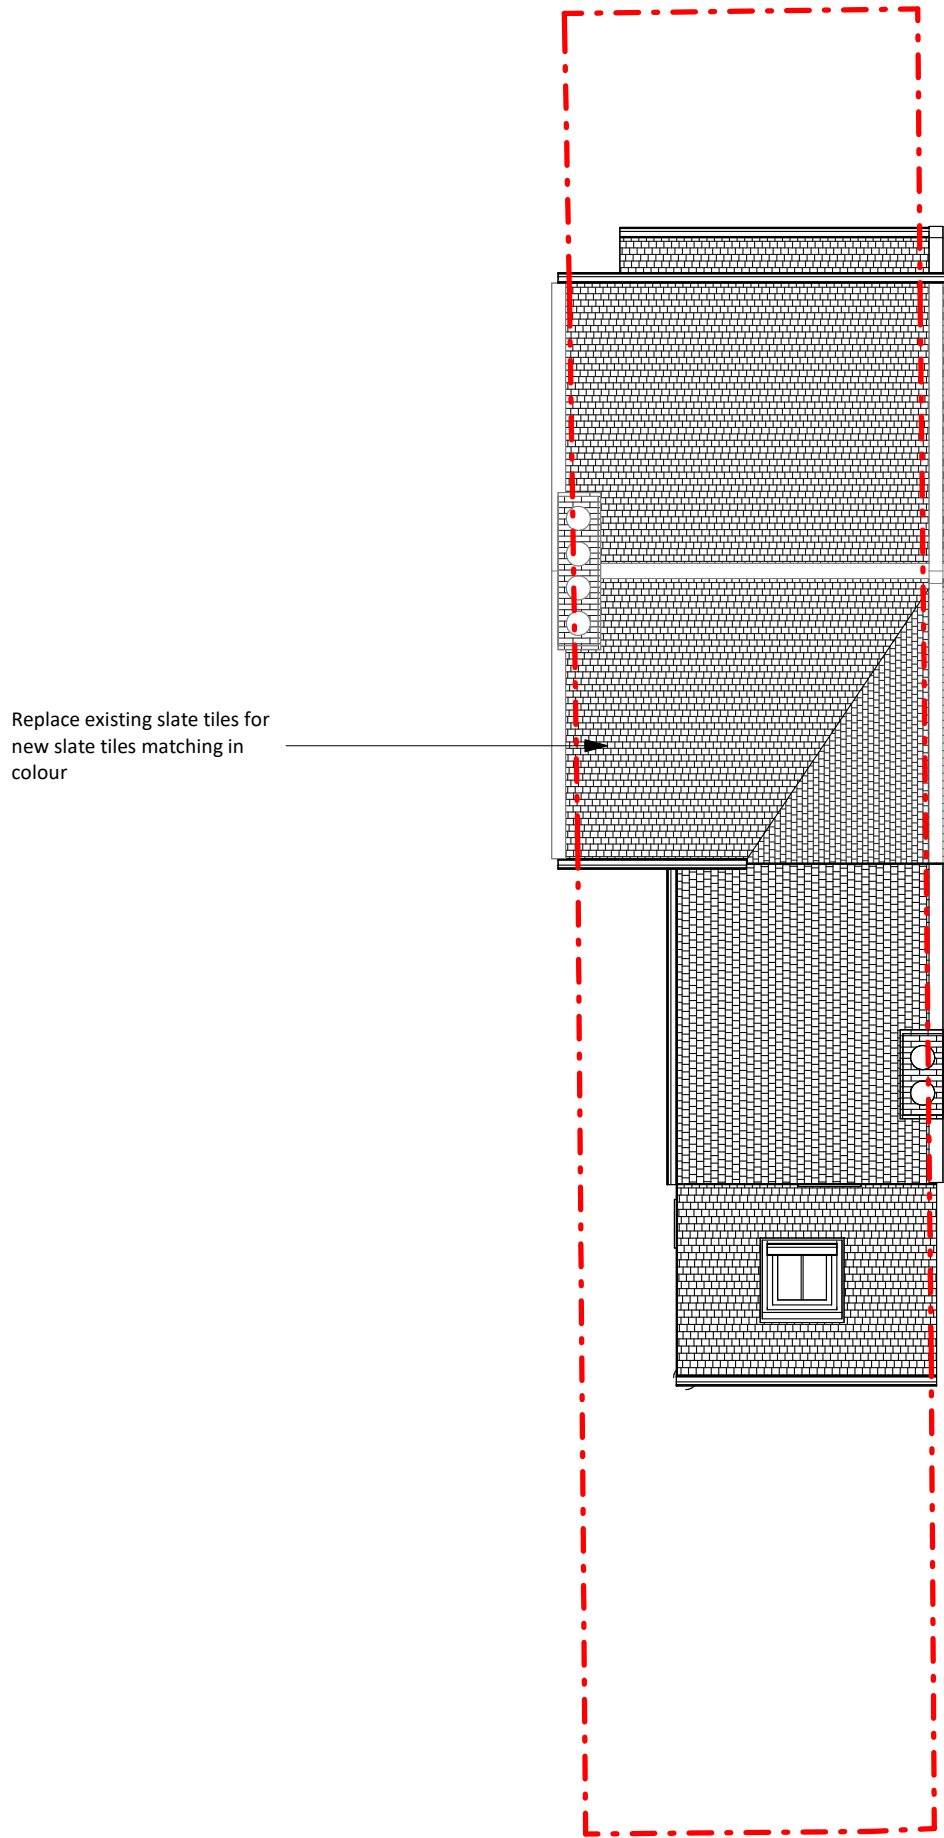

Roof Level - Proposed Plan

1 : 100

NOTES:

- The drawing is meant for planning purposes only and is not intended to be used as a construction drawing.
- All proposed materials will be chosen to closely match the existing materials unless otherwise stated

architecture | everything

T: 07585 857615
E: info@architectureeverything.com


Farrant Avenue

Owner

20 Farrant Avenue
N22 6PB

Project no.
AE_1200

Revision		
No.	Description	Date
1	Client_v01	08.04.2026

 

Scale @A1

1 : 100


1 0 1 2 3 4 5
SCALE 1:100 m

Drawing:


GA Drawings
Proposed

Drawing Number:


A0103

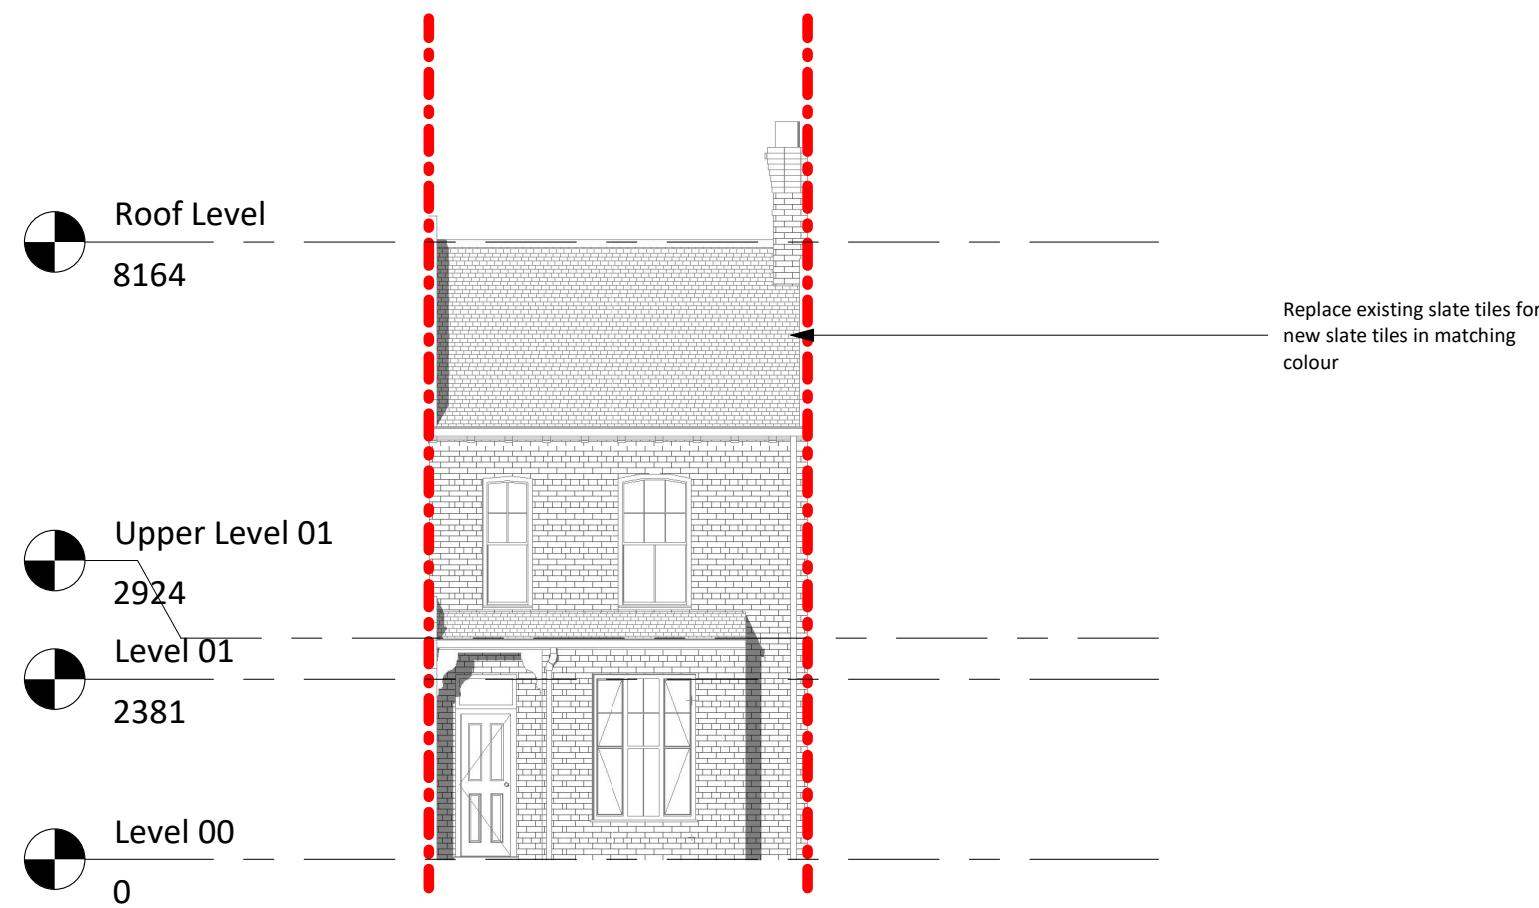


Front Elevation - Proposed
1 : 100

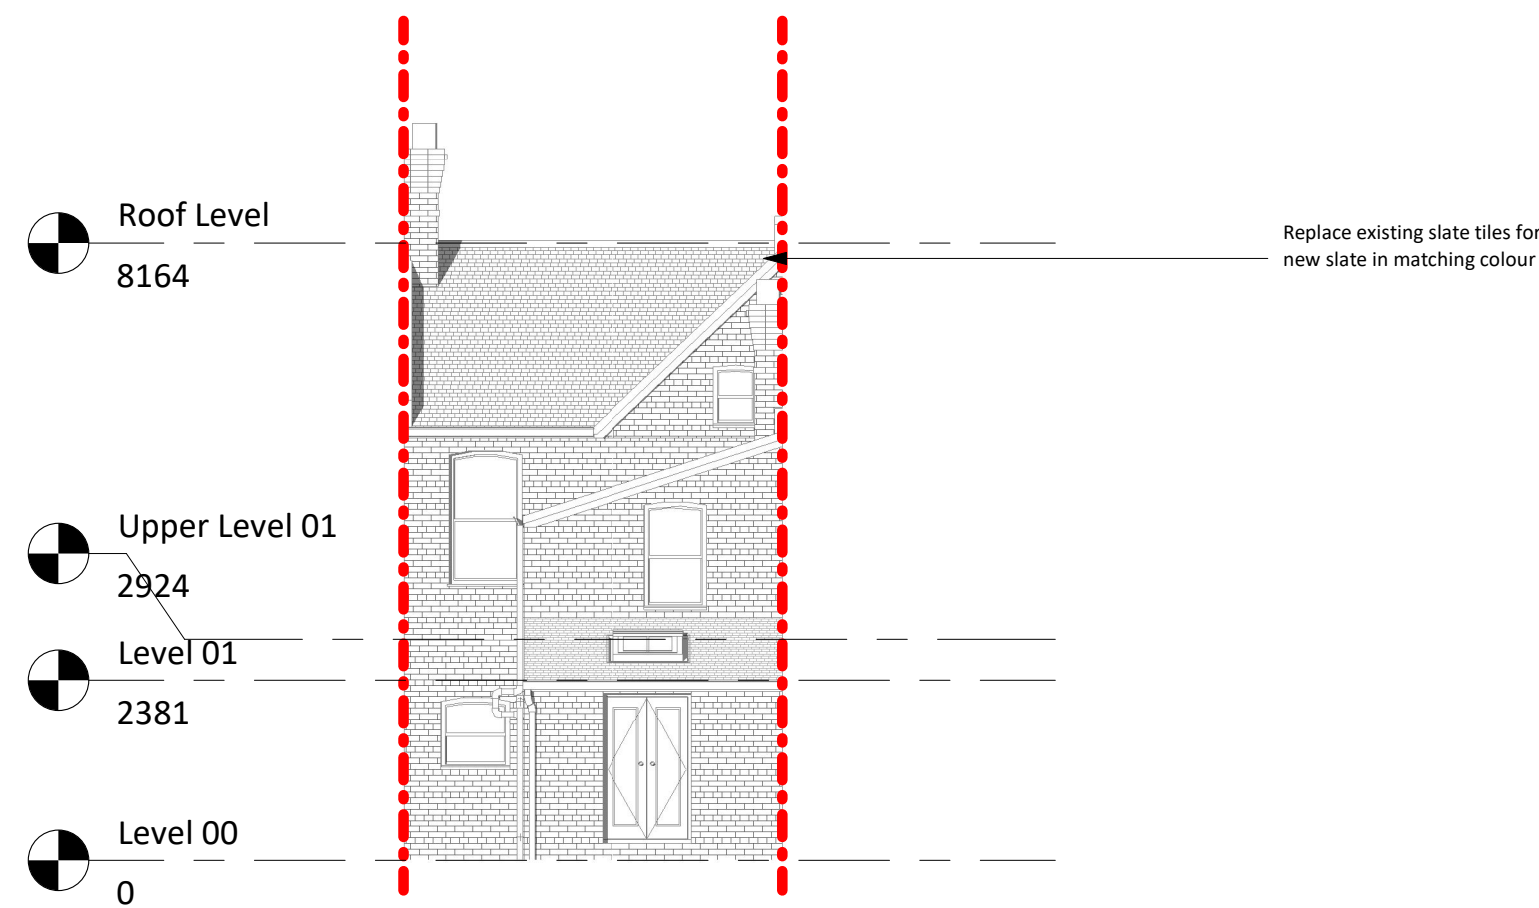

Rear Elevation - Proposed
1 : 100

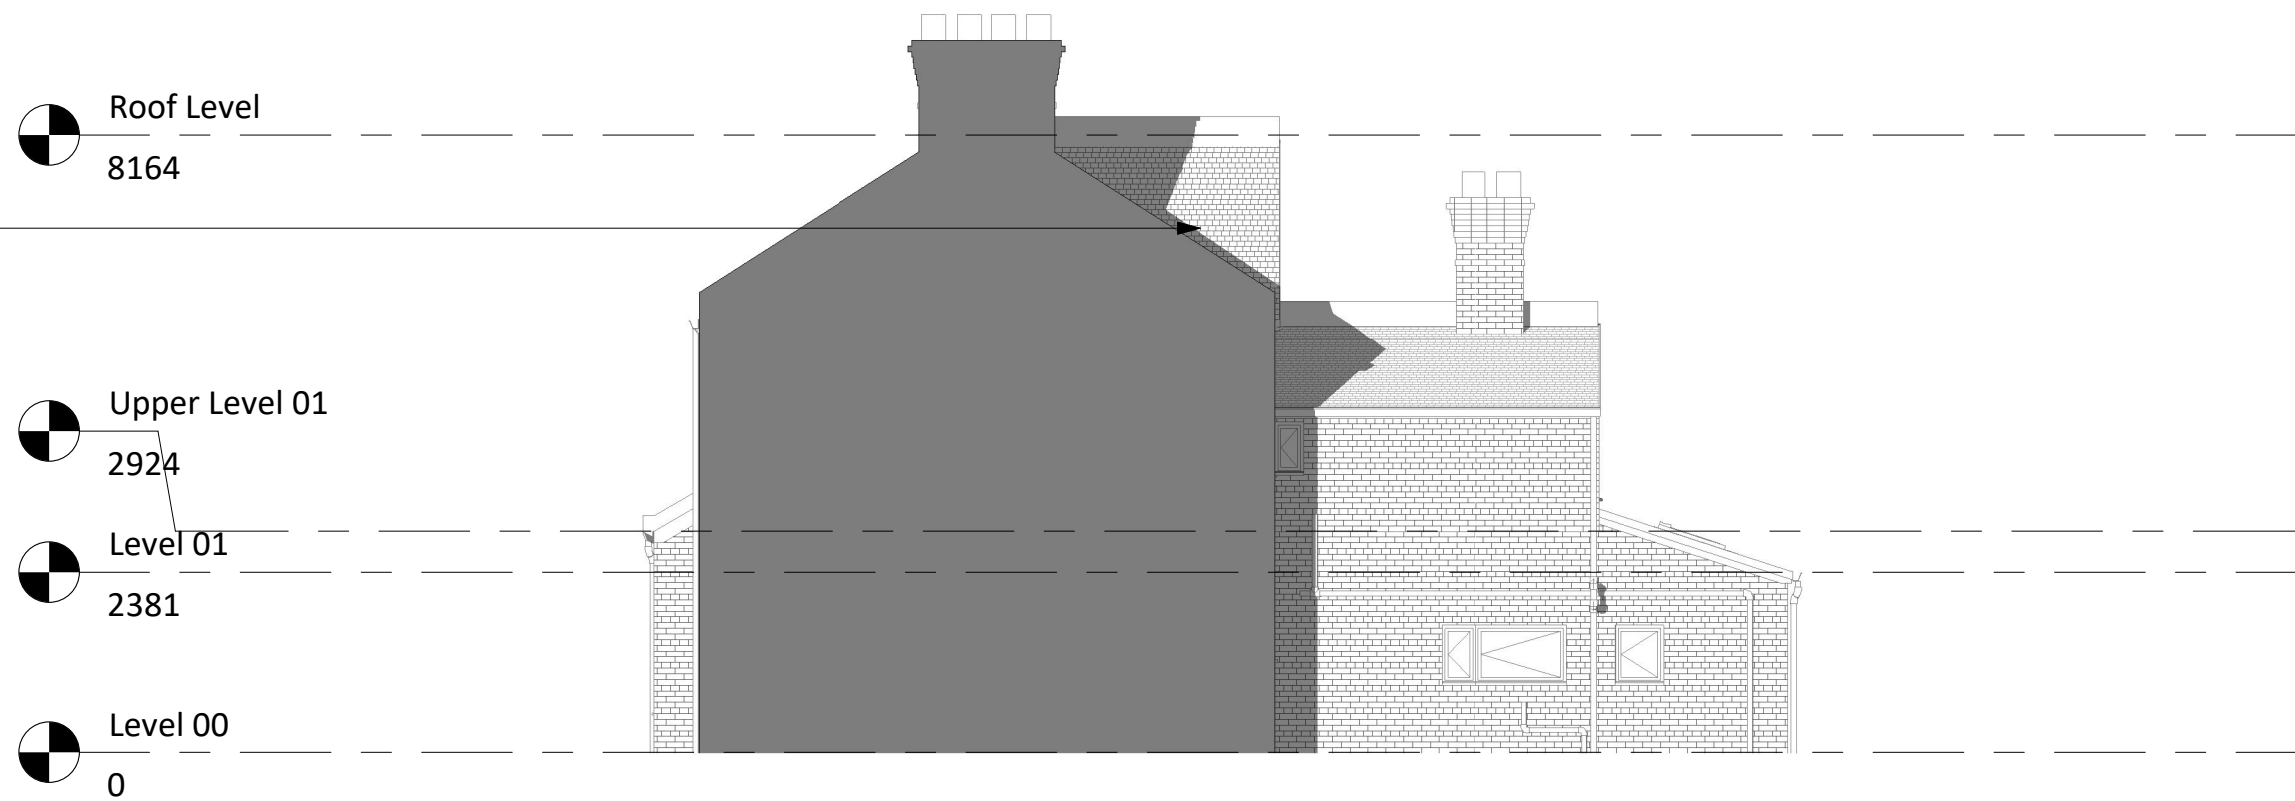

Side Elevation A - Proposed
1 : 100

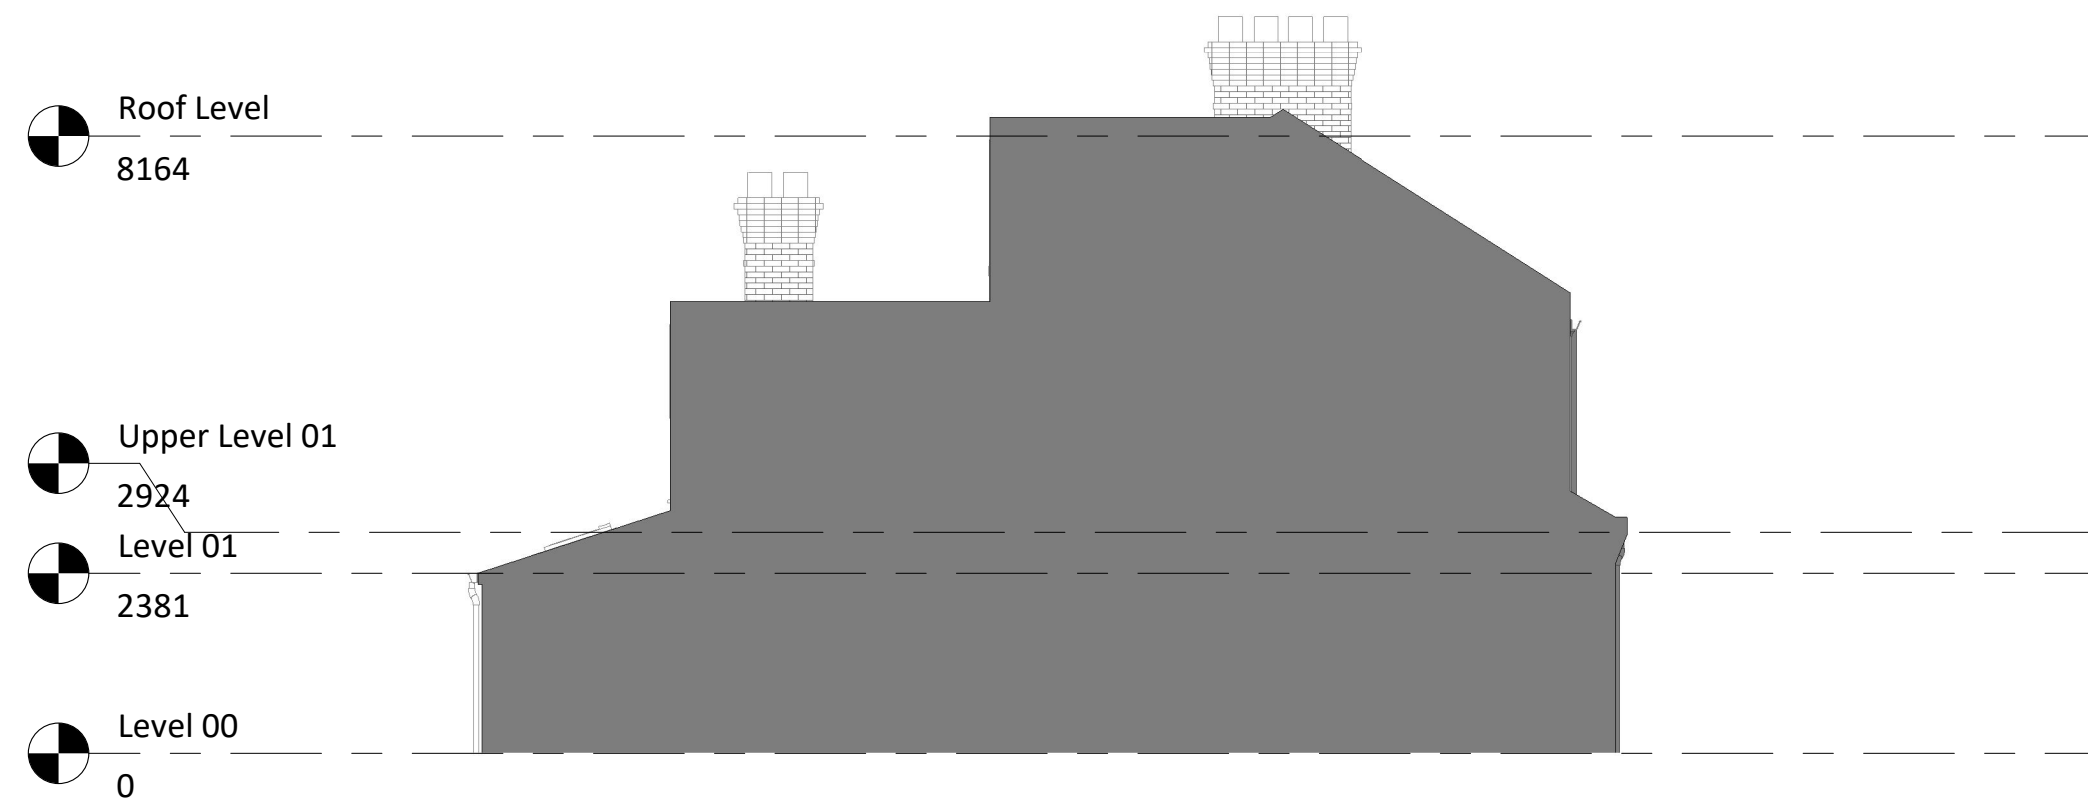

Side Elevation B - Proposed
1 : 100

NOTES:

- The drawing is meant for planning purposes only and is not intended to be used as a construction drawing.
- All proposed materials will be chosen to closely match the existing materials unless otherwise stated

architecture | everything

T: 07585 857615
E: info@architectureeverything.com

Farrant Avenue

Owner

20 Farrant Avenue
N22 6PB

Project no.
AE_1200

Revision		
No.	Description	Date
1	Client_v01	08.04.2026

Scale @A1

1 : 100

1 0 1 2 3 4 5
SCALE 1:100 m

Drawing:

GA Drawings
Proposed

Drawing Number:
A0104