



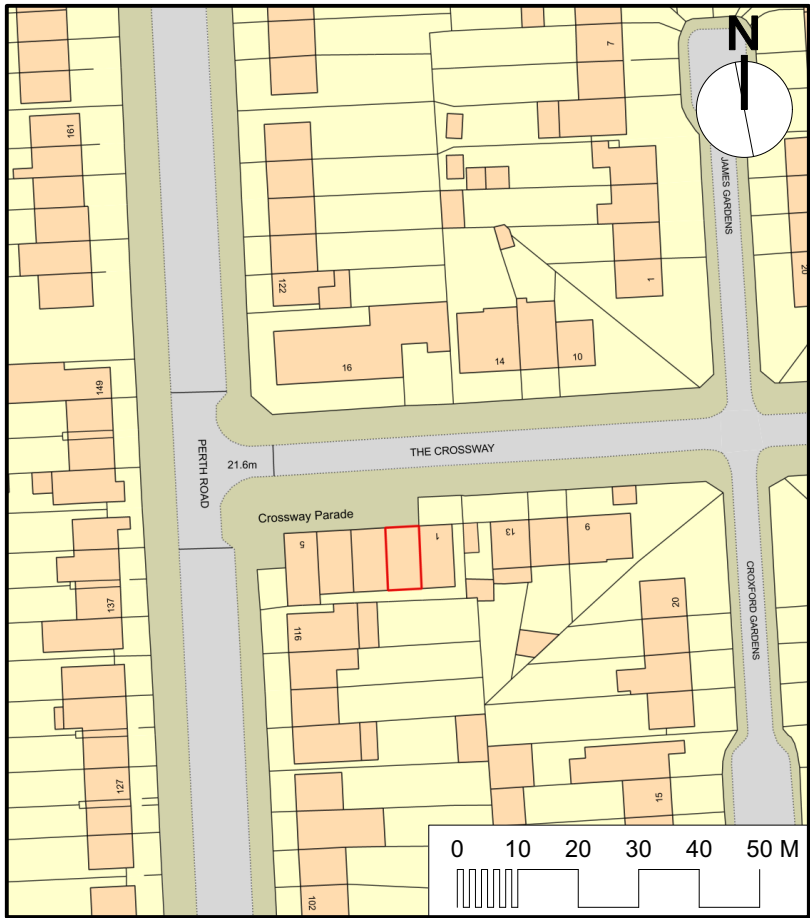

1 SITE LOCATION PLAN
Scale: 1:1250

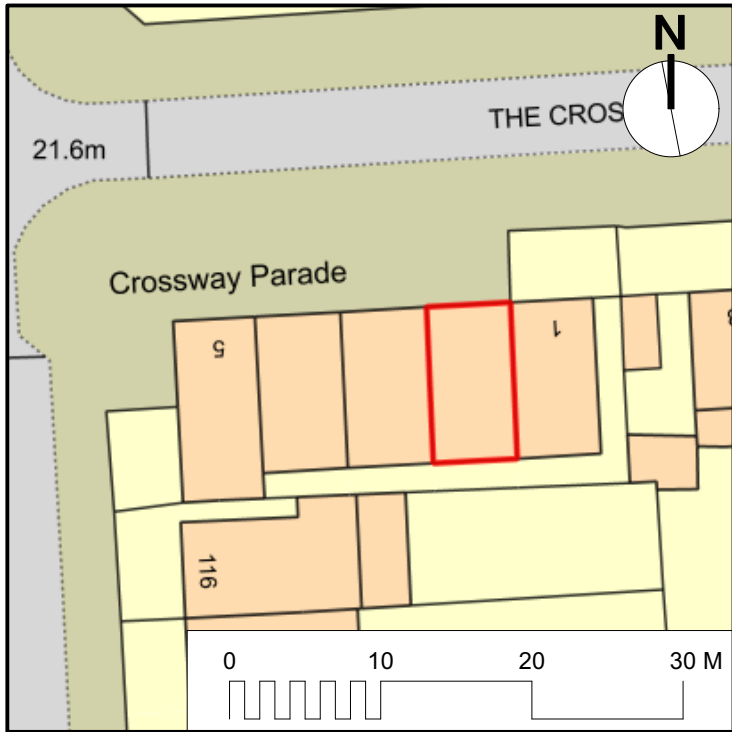

2 BLOCK PLAN
Scale: 1:500

ISSUE	DATE	ISSUE NOTE	BY
-------	------	------------	----

REVISION	DATE	REVISION NOTE	BY
----------	------	---------------	----

NOTES

PROJECT
FORMATION OF NEW FLATS

ADDRESS
CROSSWAY PARADE
LONDON N22 5QS


CLIENT
ALPHAFIX LIMITED

DRAWING
SITE LOCATION & BLOCK PLANS




PROJECT #	C01/PP	DWG STATUS
DWG DATE	16/12/2025	
PLOT DATE		DWG #
ORIGINAL SHEET SIZE	ISO A3	REVISION
SCALE @ A1	1:50	
DRAWN	KA	CHKD

0 1 2 3 4 5 M

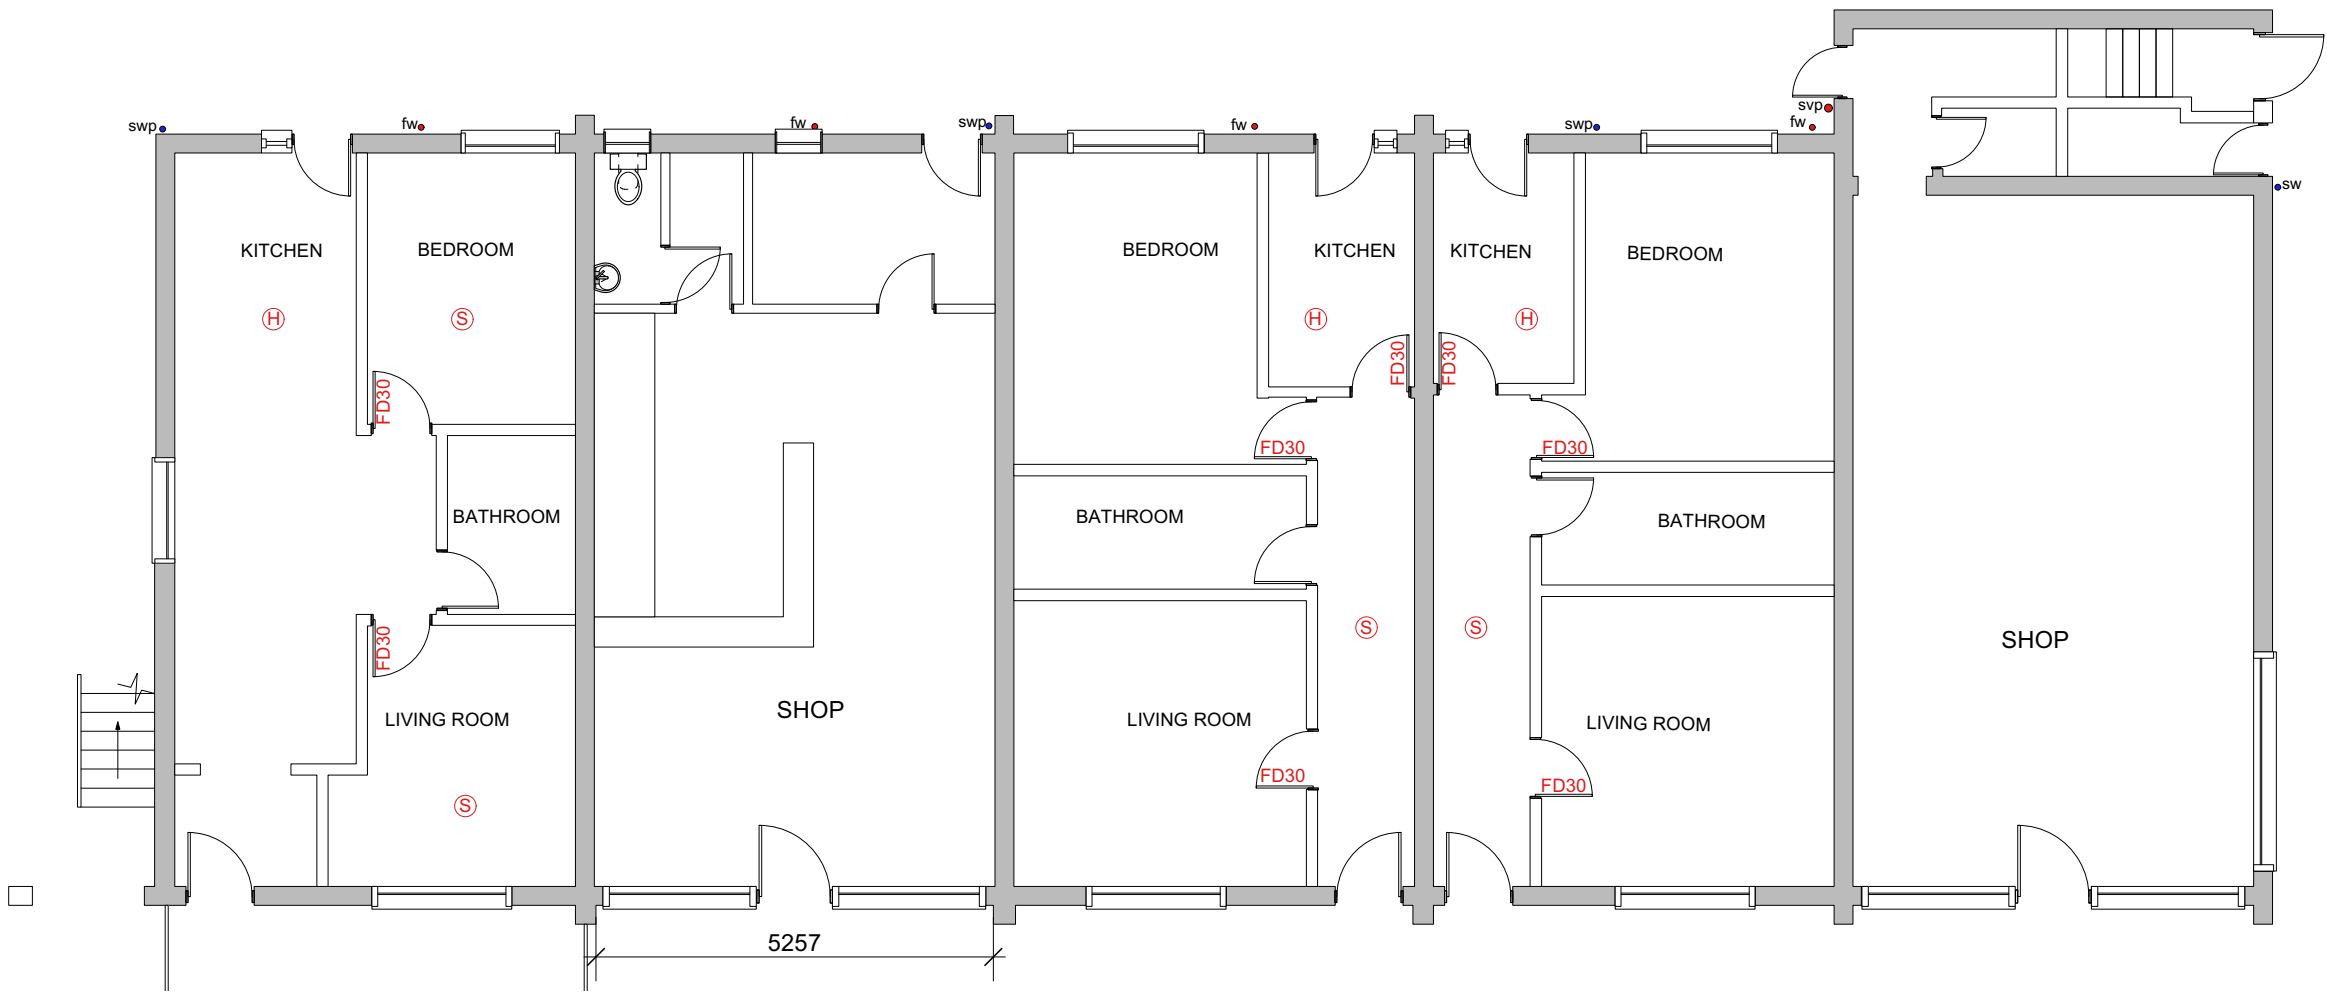


1 **EXISTING PLAN**
Scale: 1:100

0 1 2 3 4 5 M

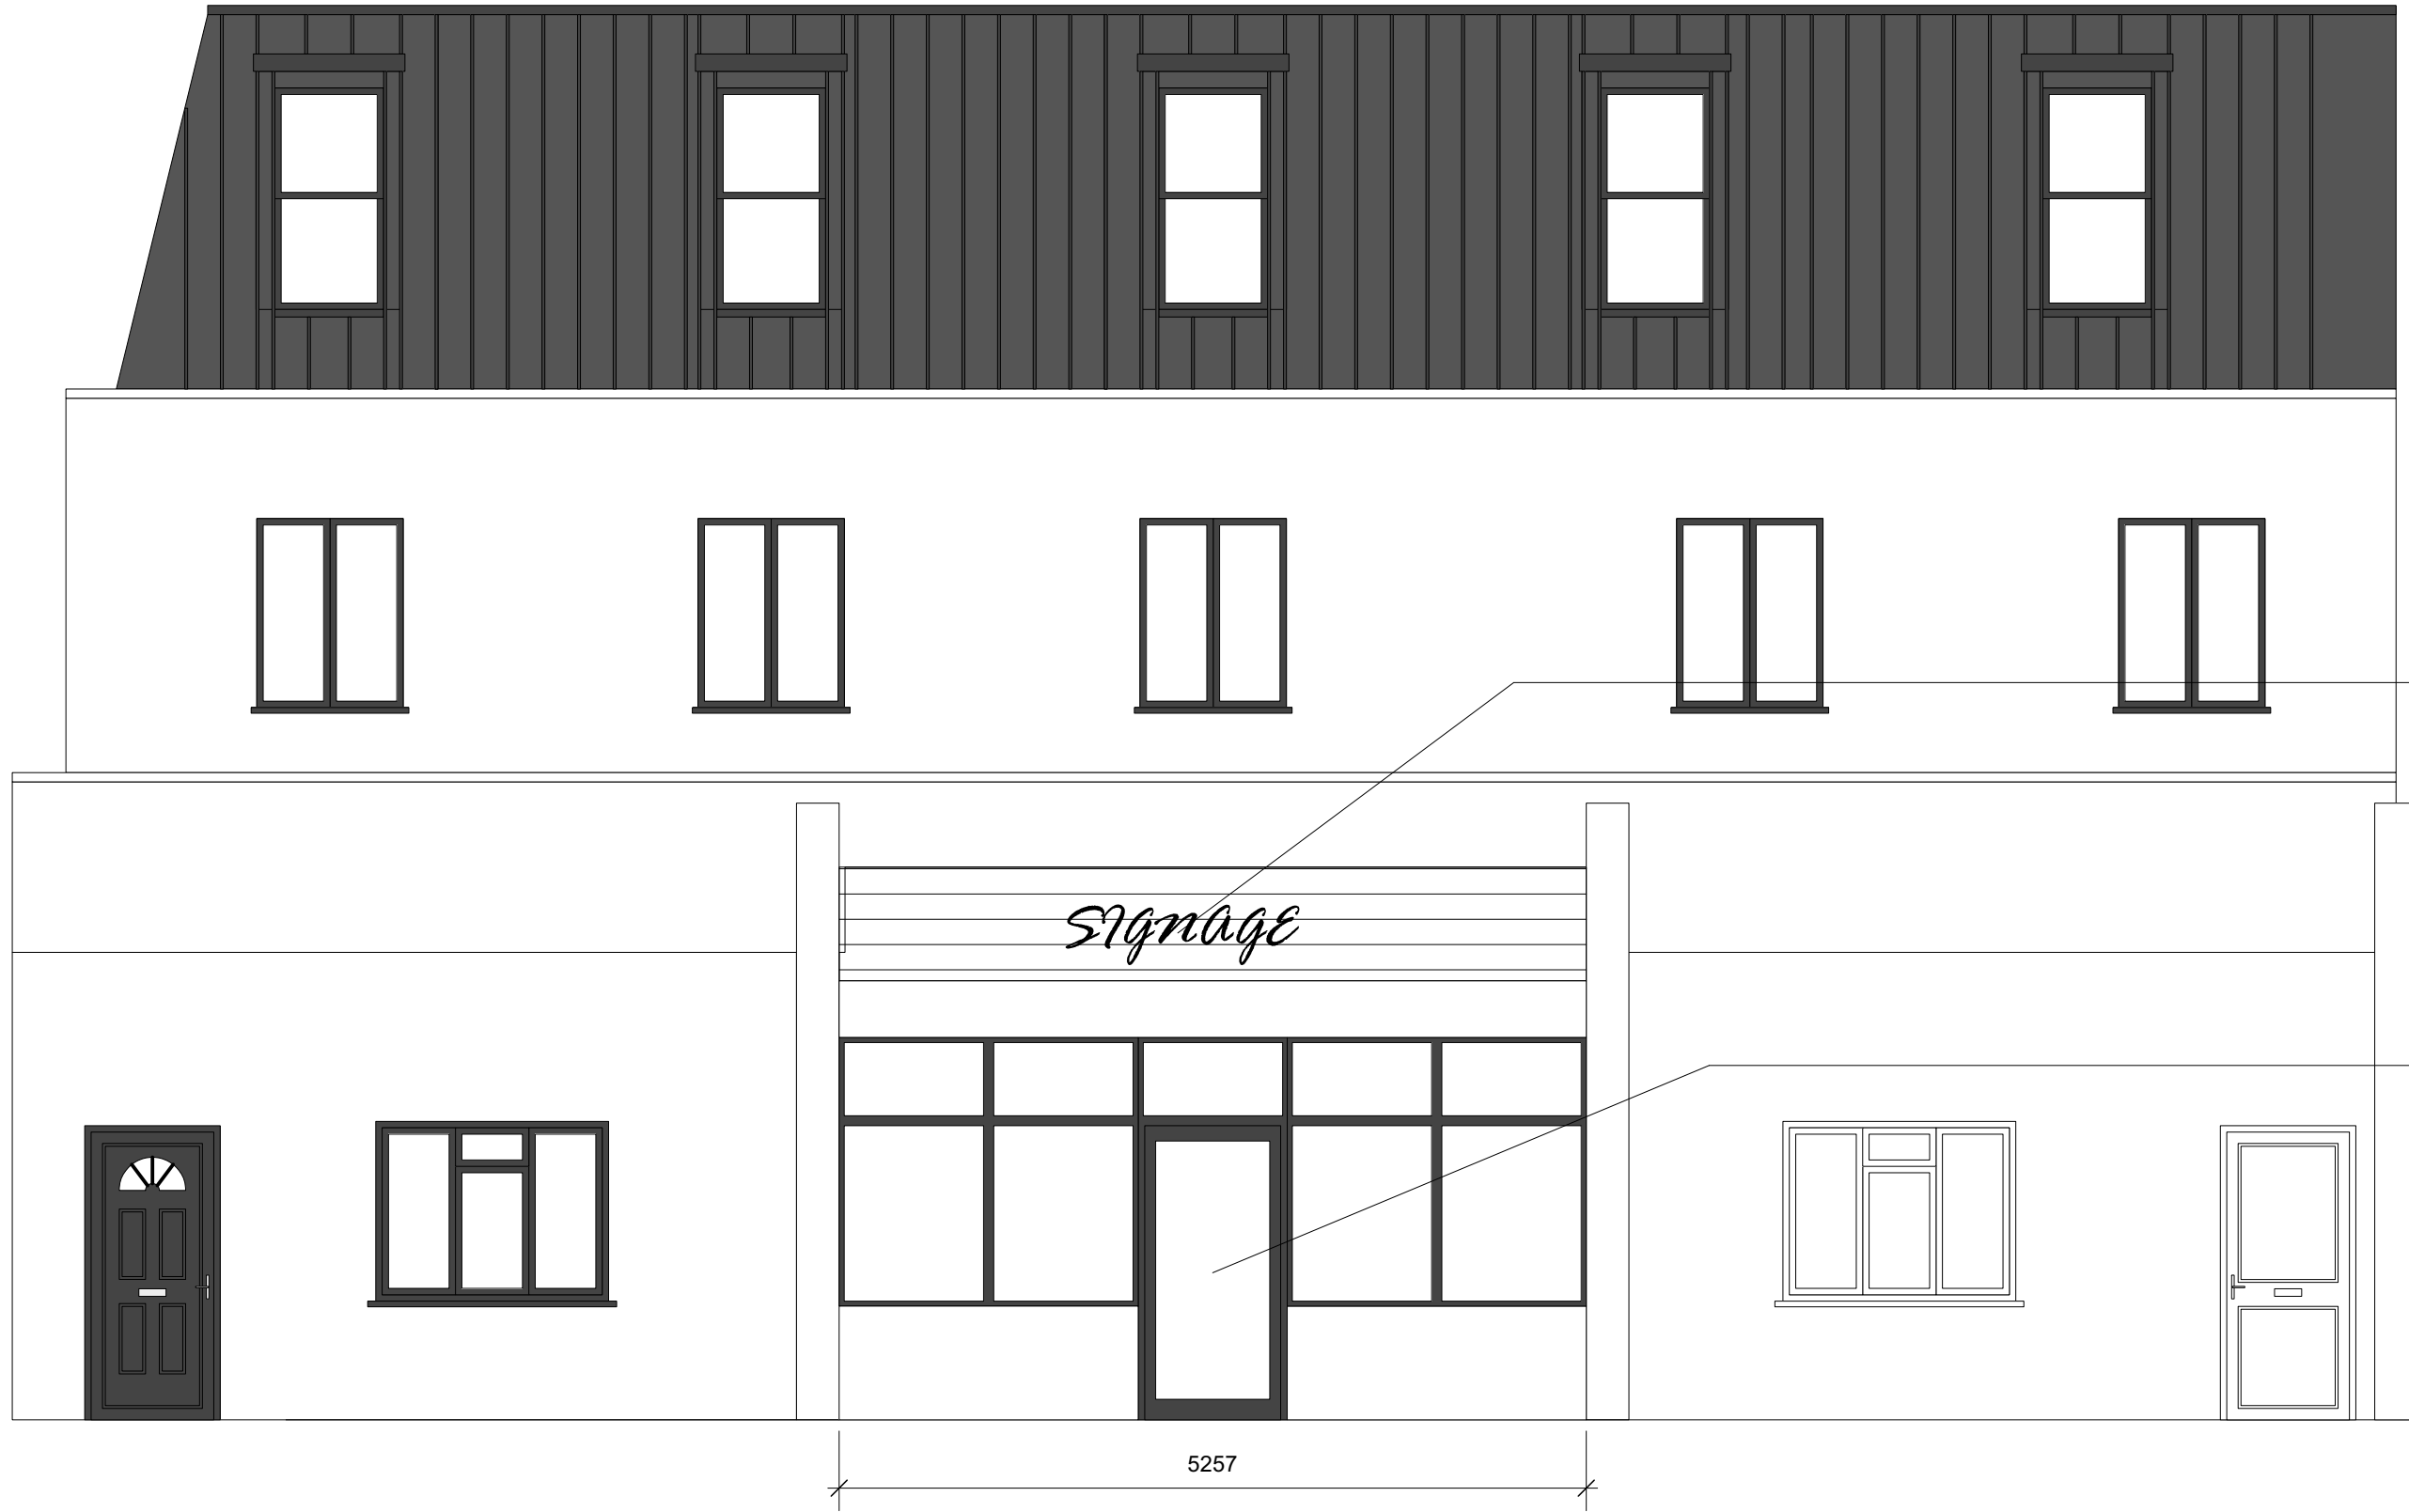

3 **EXISTING FRONT ELEVATION**
Scale: 1:50

Scale: 1:50

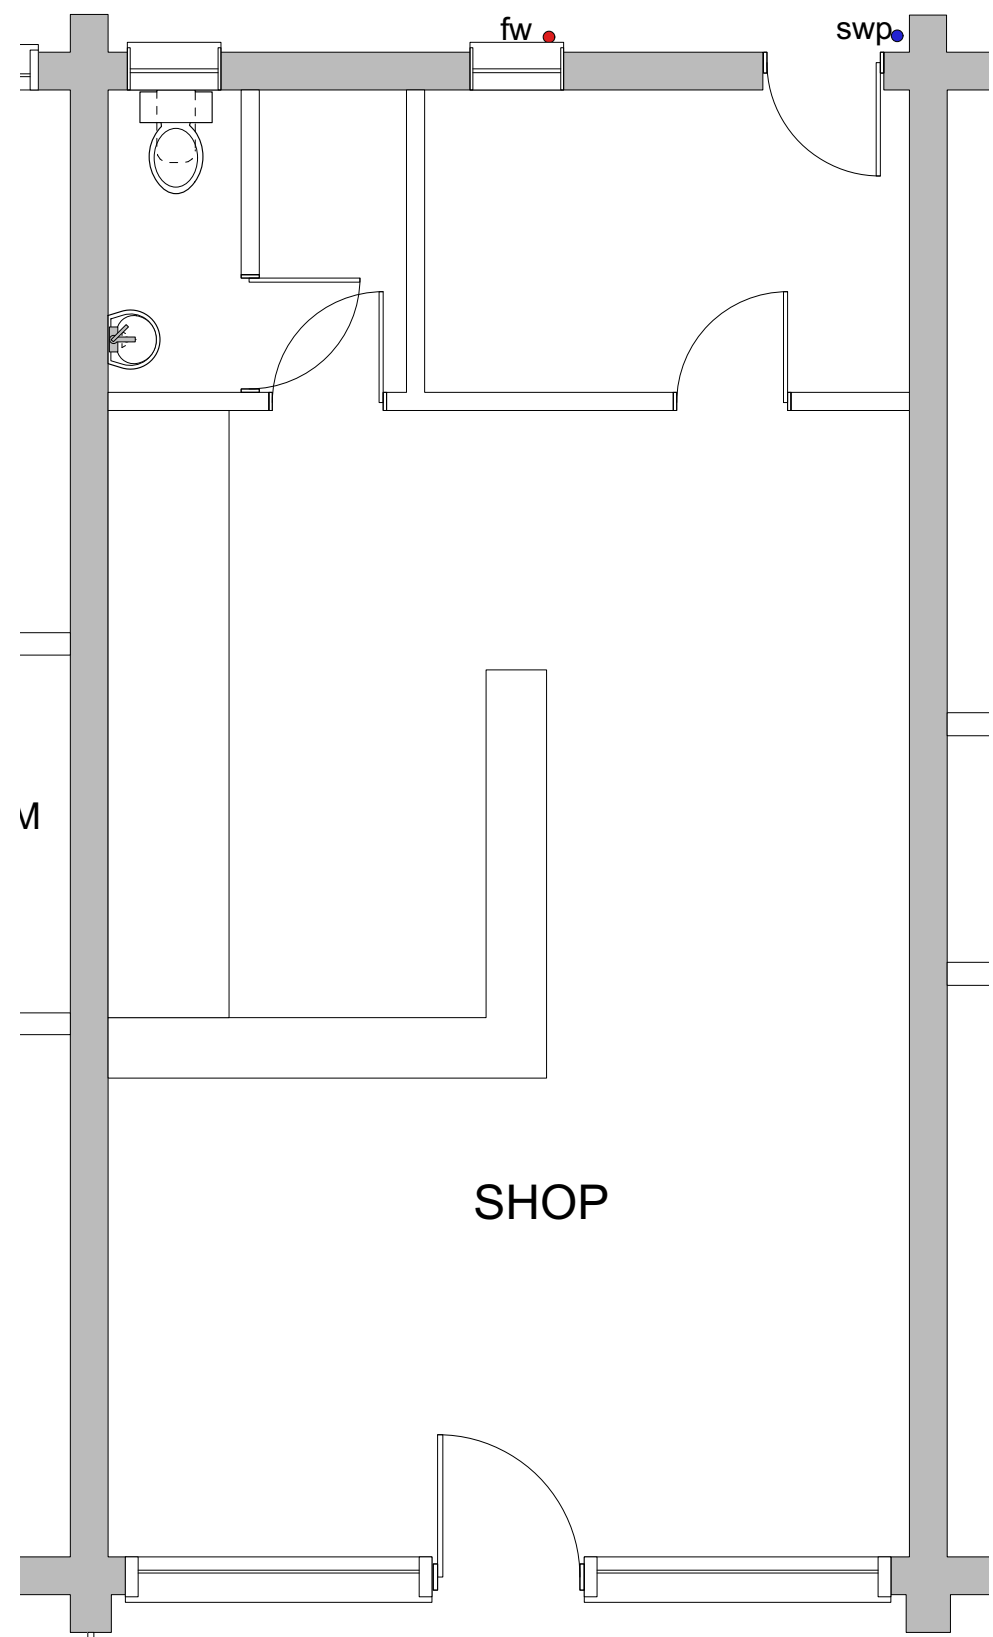

2 **EXISTING SHOP LAYOUT**
Scale: 1:50

Scale: 1:50



4 **EXISTING REAR ELEVATION**
Scale: 1:50

Scale: 1:50

ISSUE	DATE	ISSUE NOTE	BY
-------	------	------------	----

REVISION	DATE	REVISION NOTE	BY
----------	------	---------------	----

NOTES

PROJECT
FORMATION OF NEW FLATS

ADDRESS
CROSSWAY PARADE
LONDON N22 5QS

CLIENT
ALPHAFIX LIMITED

DRAWING
EXISTING PLAN & ELEVATION



PROJECT # C01/PP DWG STATUS


DWG DATE 16/12/2025

PLOT DATE DWG # REVISION


ORIGINAL SHEET SIZE ISO A1 C01/2026/01

SCALE @ A1 1:50

DRAWN KA CHKD

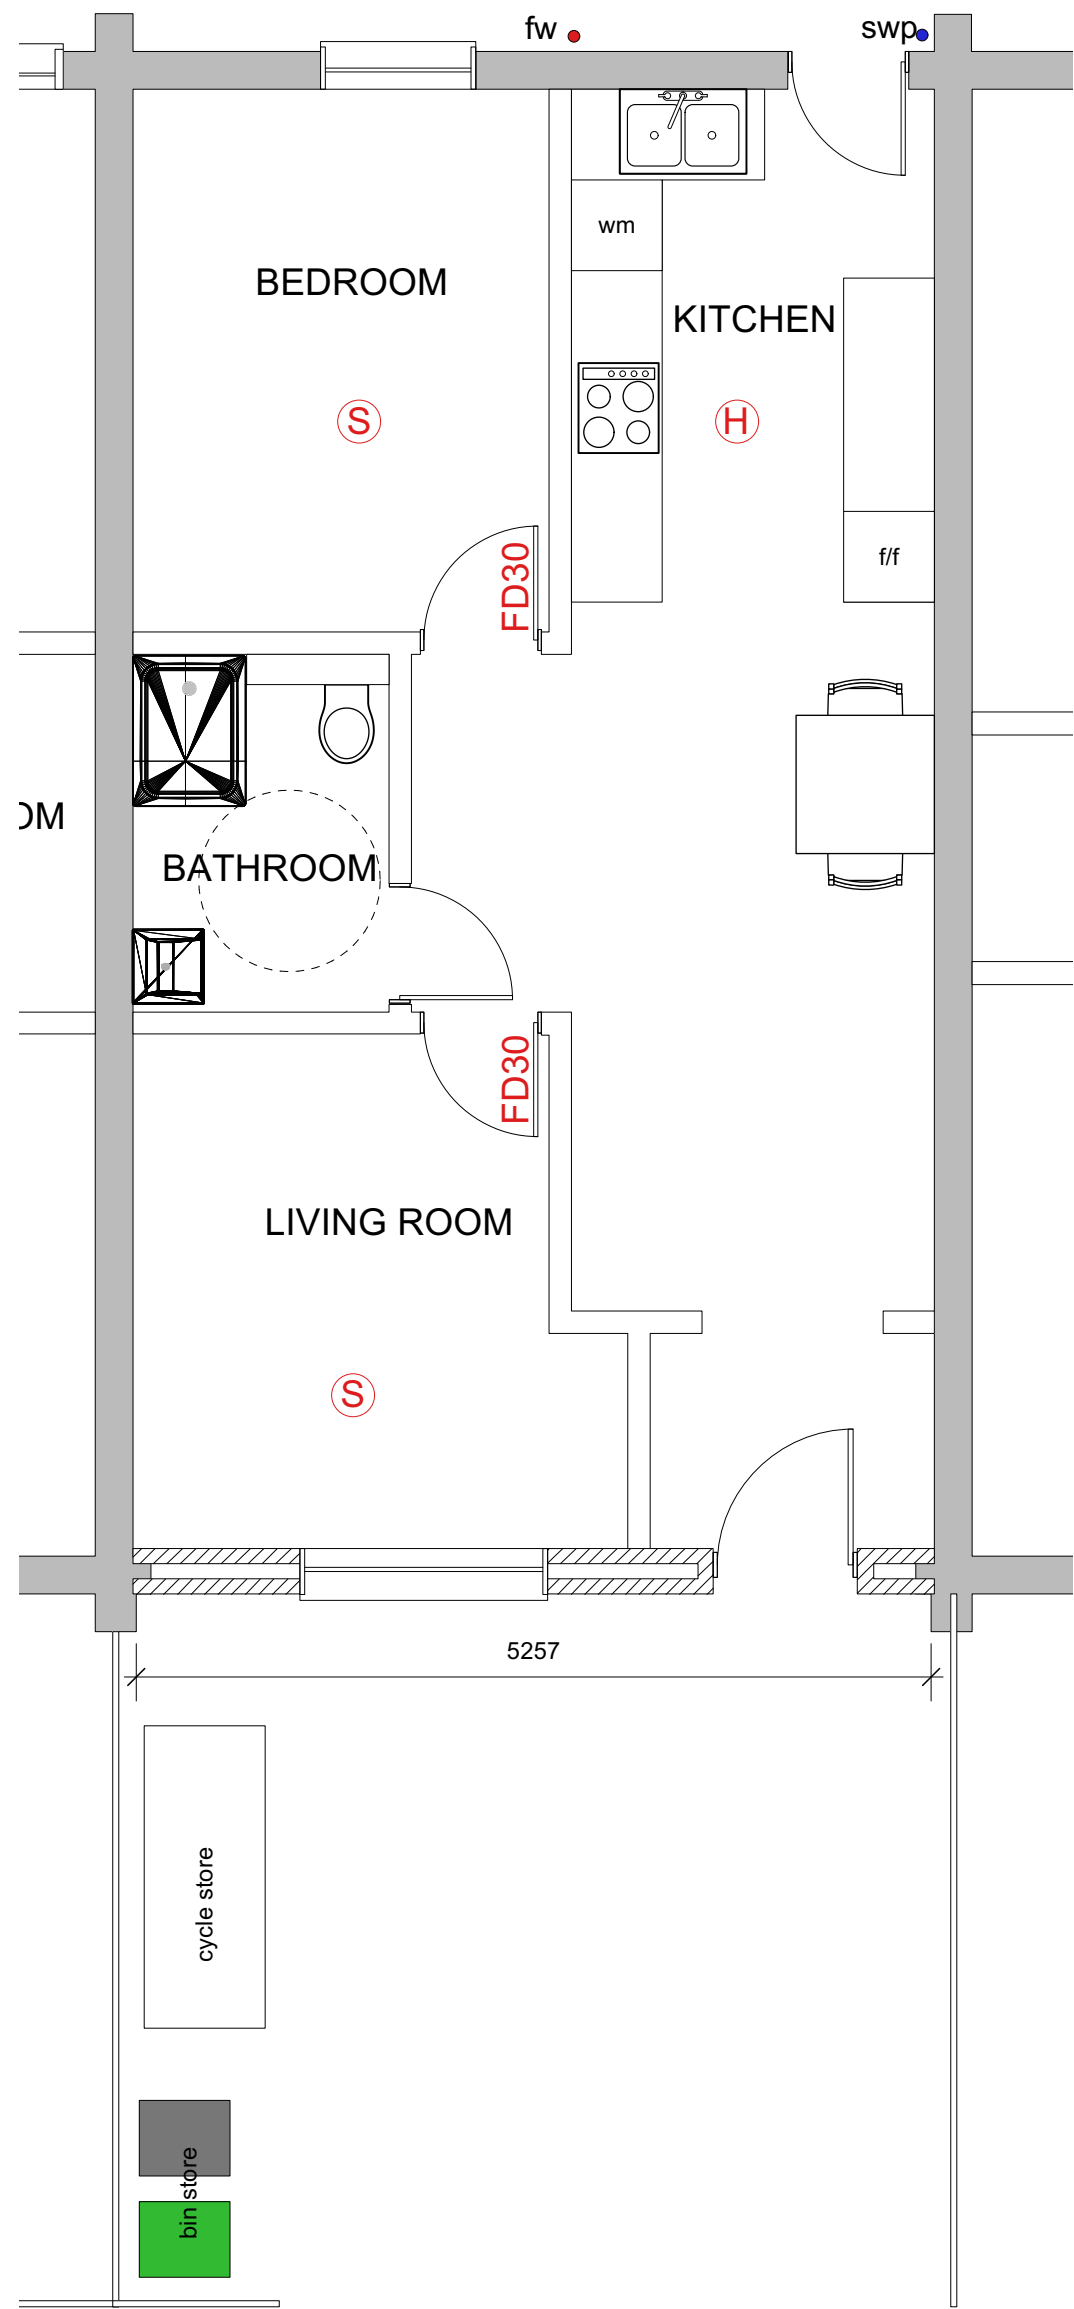


1 PROPOSED PLAN
Scale: 1:50

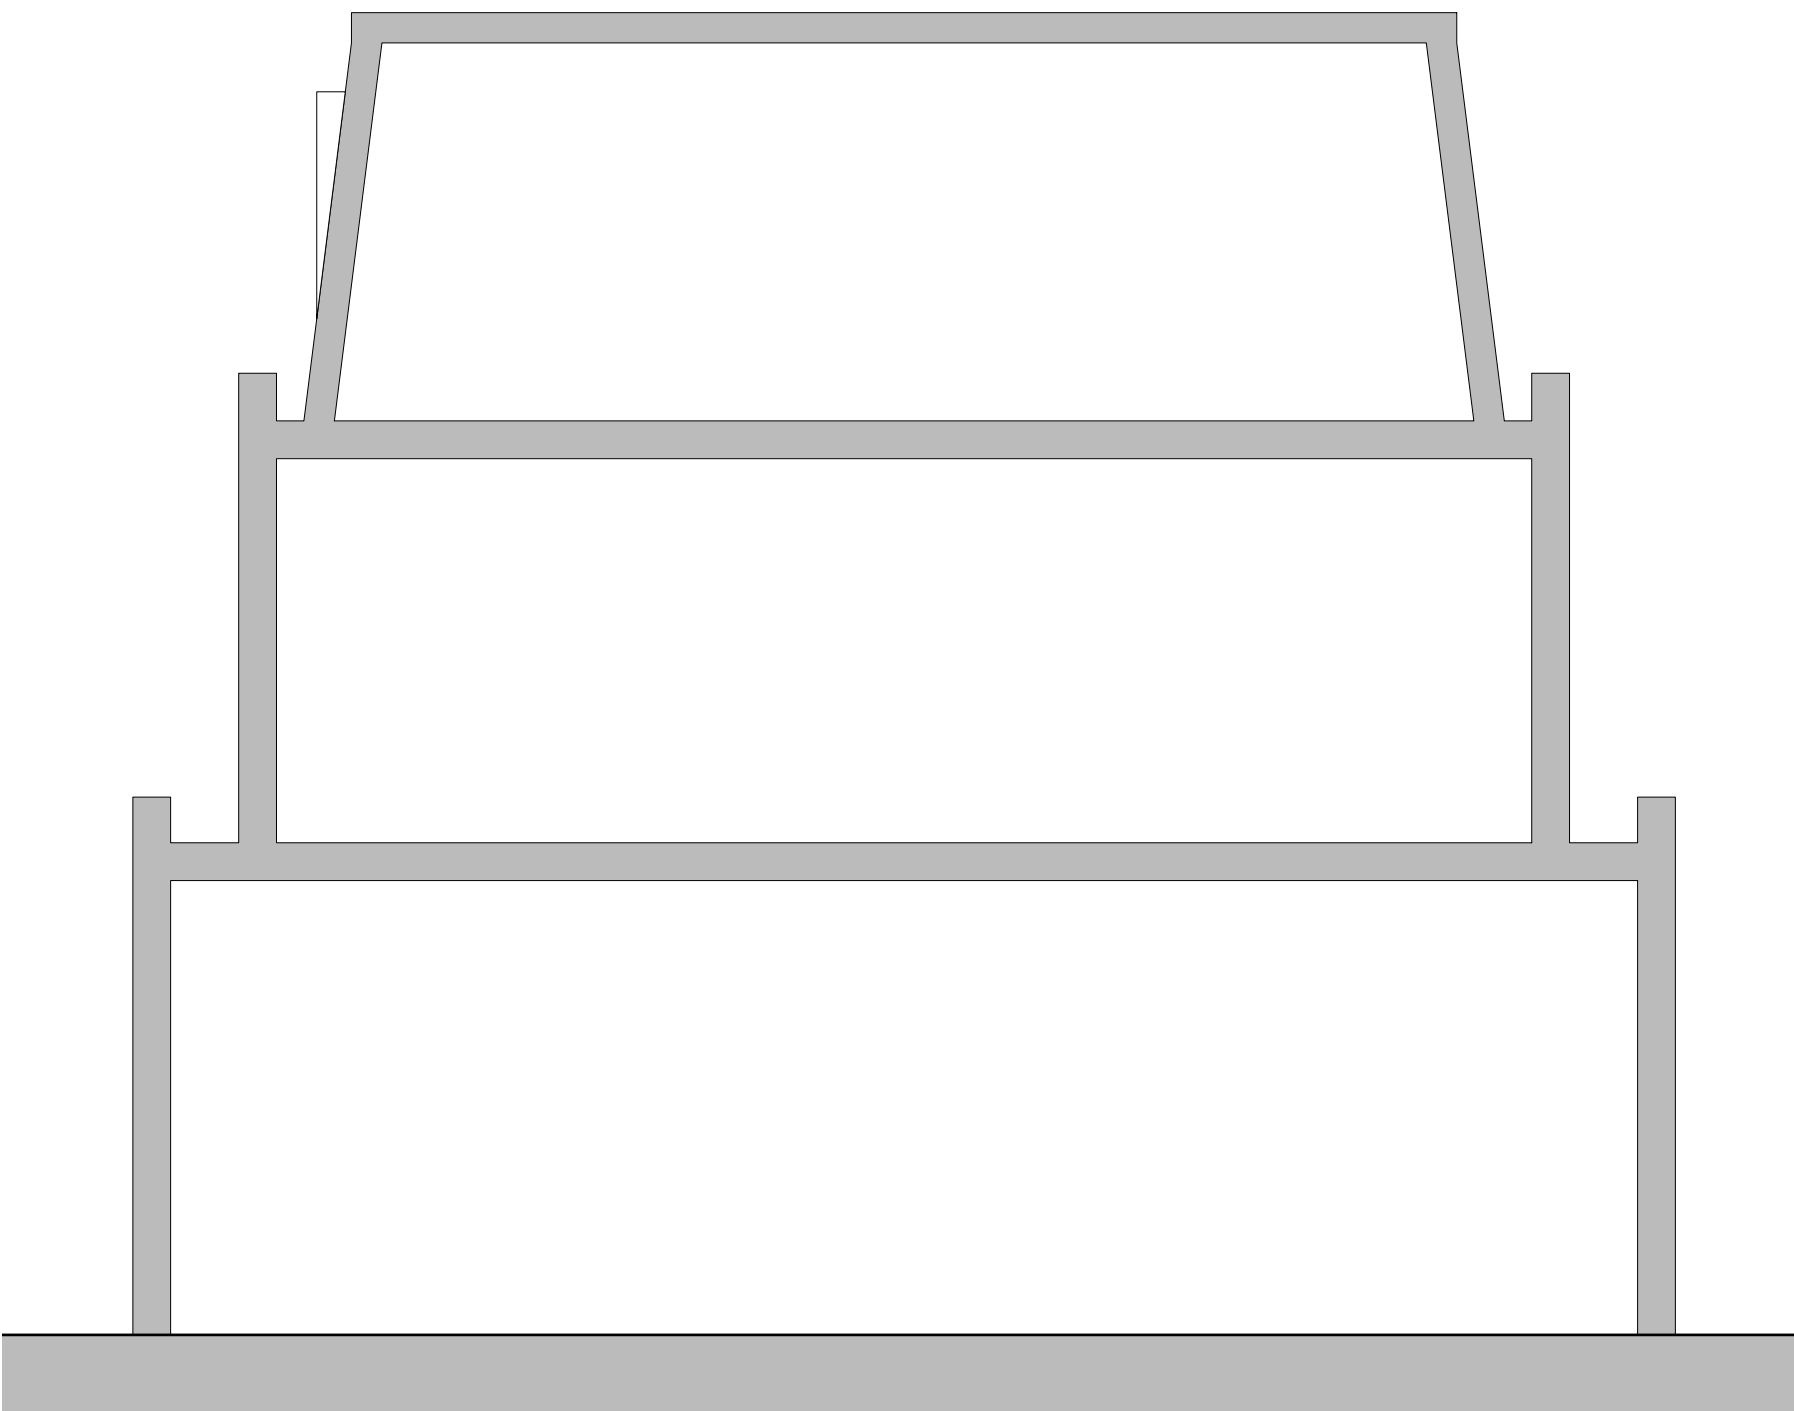

4 SECTION
Scale: 1:50



2 PROPOSED FRONT ELEVATION
Scale: 1:50

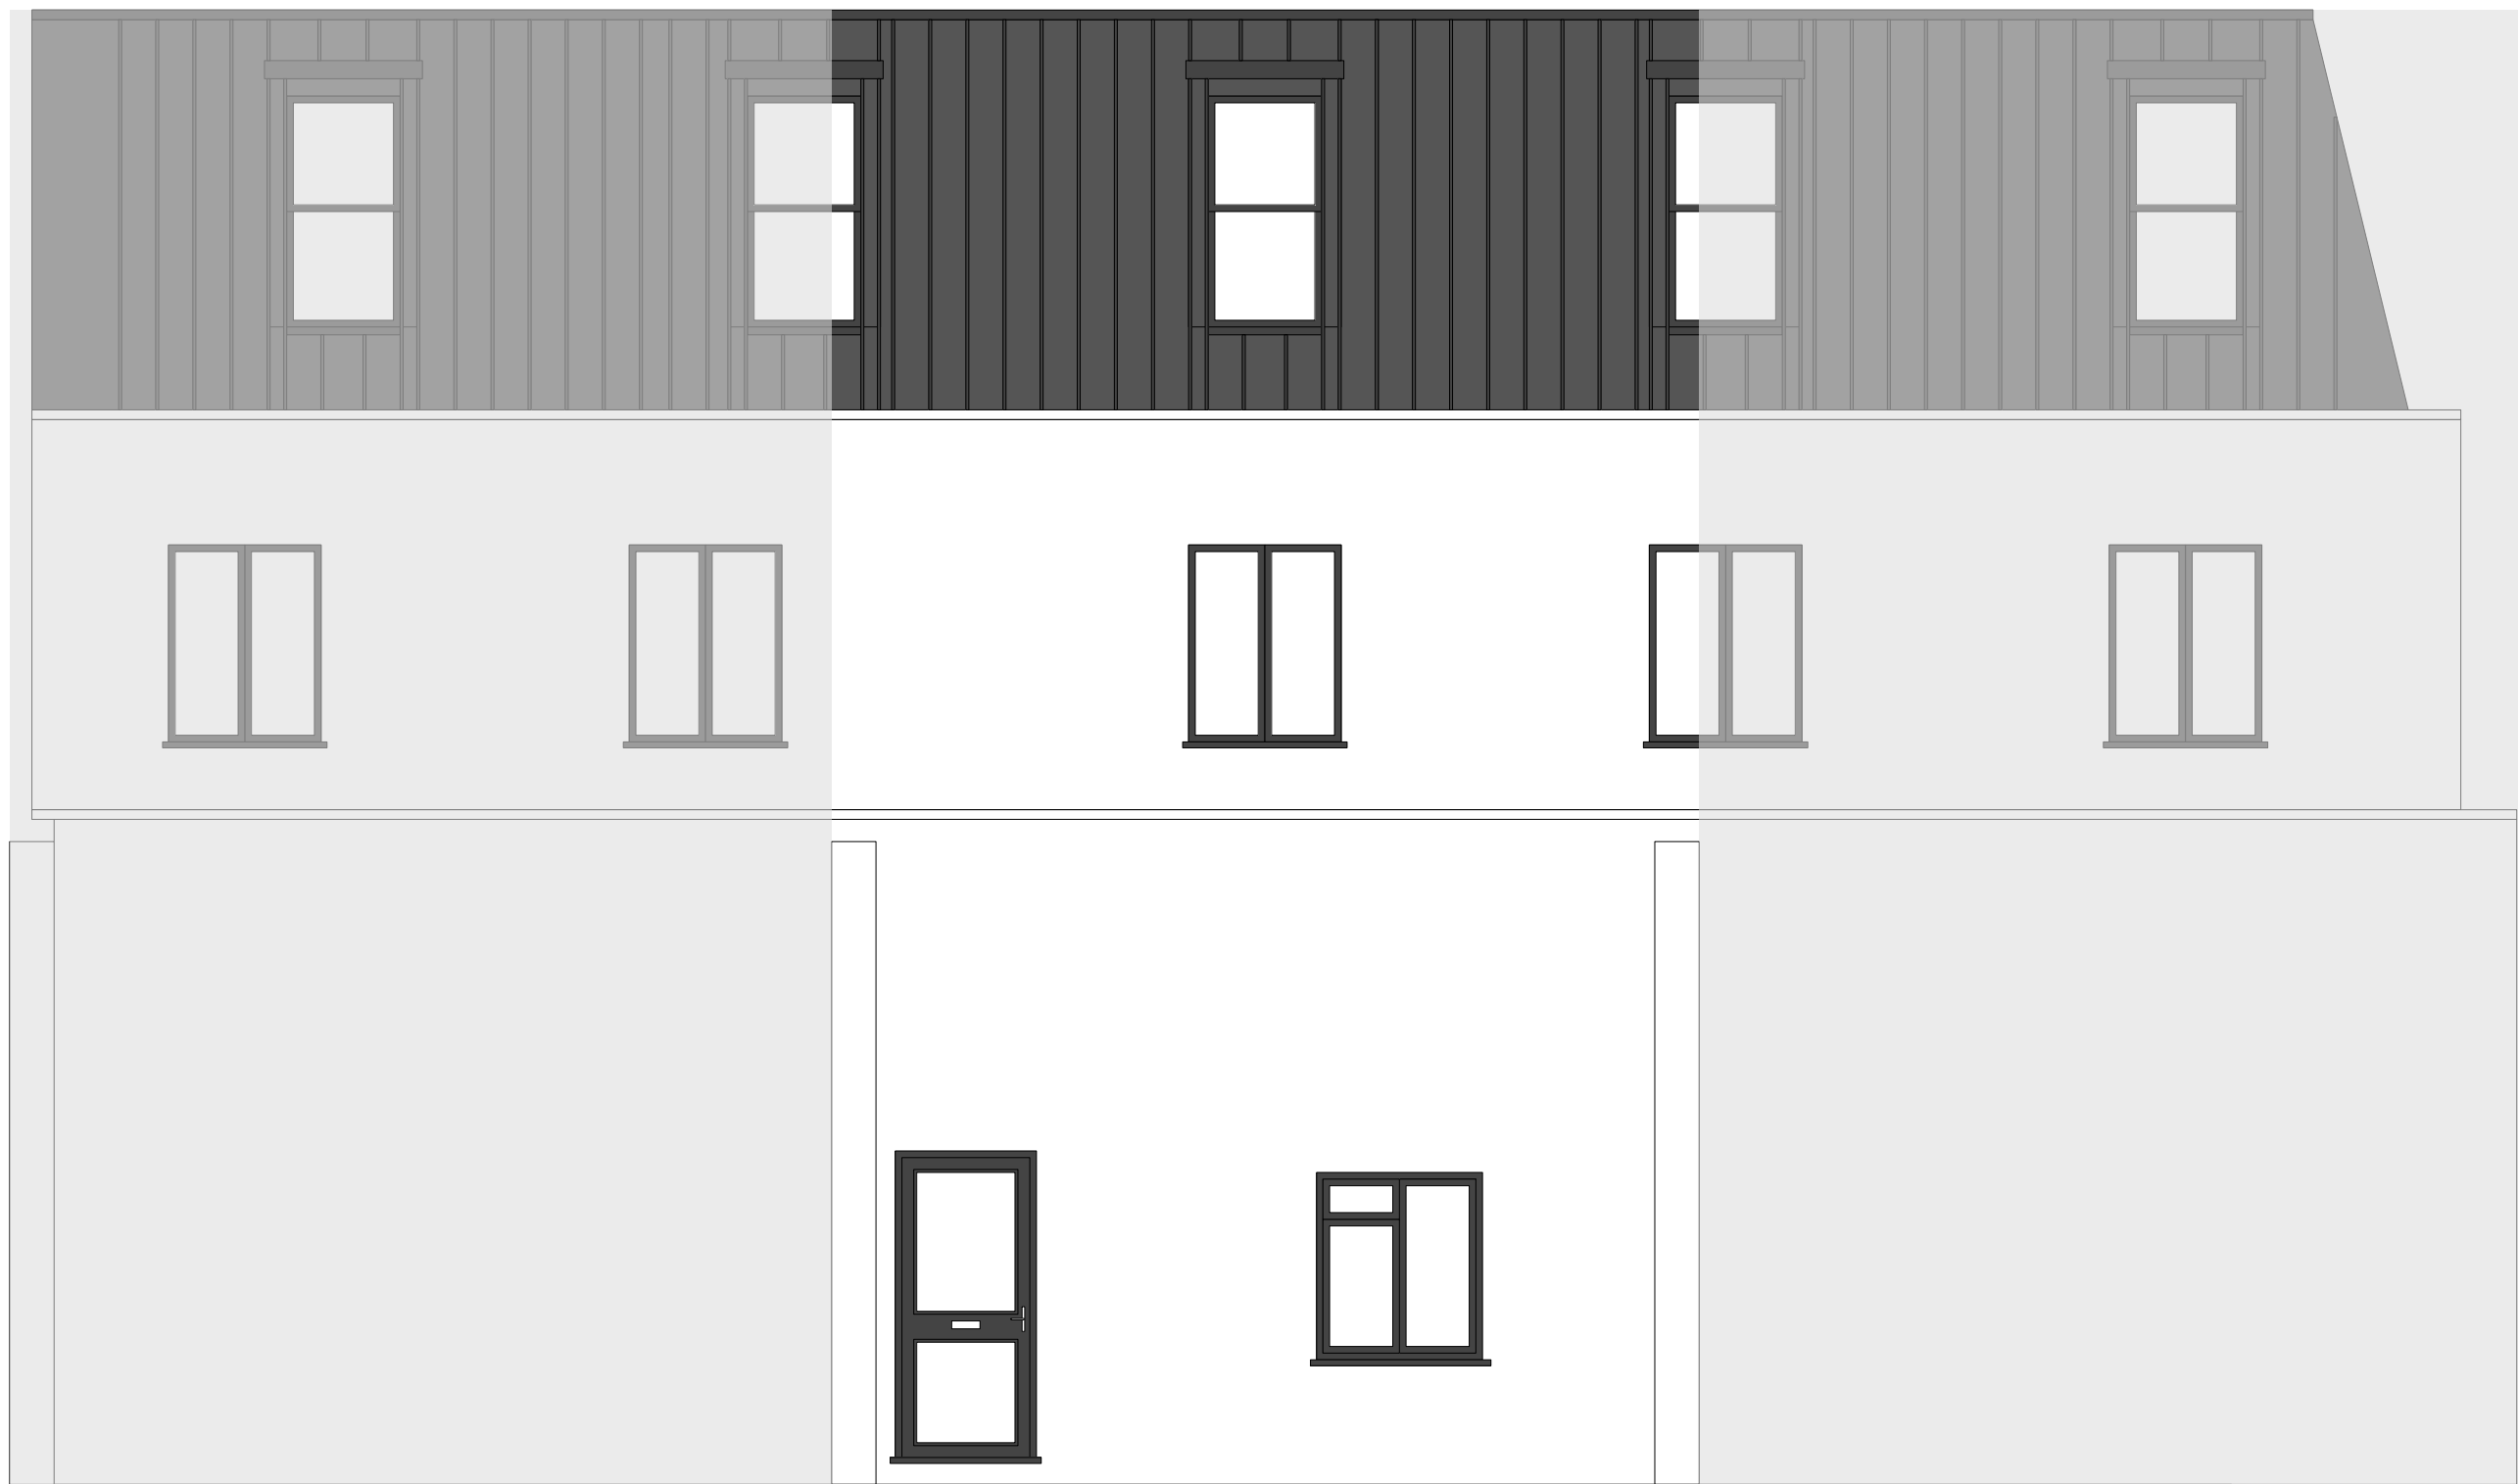

3 PROPOSED REAR ELEVATION
Scale: 1:50

ISSUE	DATE	ISSUE NOTE	BY
-------	------	------------	----

REVISION	DATE	REVISION NOTE	BY
----------	------	---------------	----

NOTES

PROJECT
FORMATION OF NEW FLATS

ADDRESS
CROSSWAY PARADE
LONDON N22 5QS

CLIENT
ALPHAFIX LIMITED

DRAWING
PROPOSED PLANS & ELEVATION



PROJECT # C01/PP DWG STATUS

DWG DATE 16/12/2025

PLOT DATE DWG # REVISION

ORIGINAL SHEET SIZE ISO A1 C01/2026/02

SCALE @ A1 1:50

DRAWN KA CHKD