



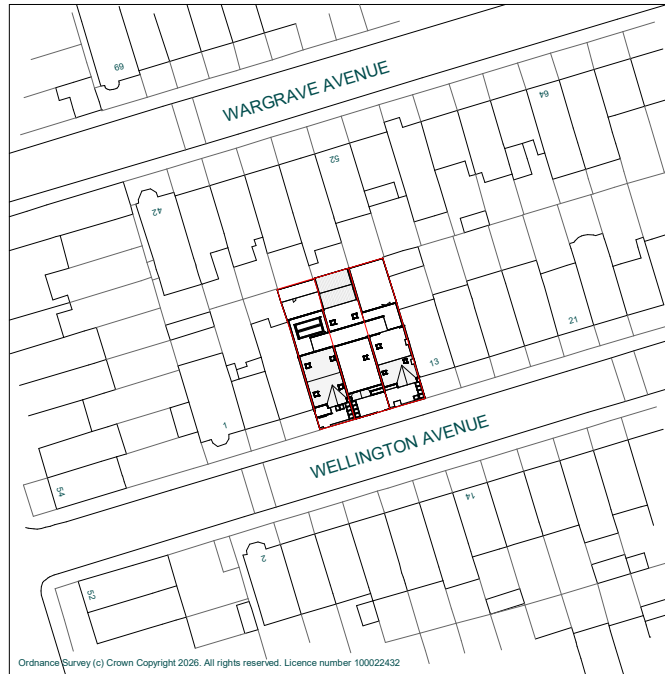

1 OS Map
1 : 1250

 


 Property Boundary

Property Boundary Area: 439 m²

Property GIA: 622 m²



2 Location Plan
1 : 200


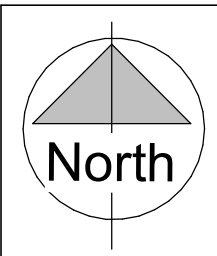


NOTES:
CONTRACTORS MUST VERIFY ALL DIMENSIONS AT THE SITE BEFORE COMMENCING ANY WORK.
NO CONSTRUCTION WORK BEFORE BUILDING CONTROL APPROVAL AND STRUCTURAL ENGINEER CONFIRMATION.
ANY DISCREPANCIES TO BE REPORTED TO GRIDKUNE.
ALL DRAWINGS ARE TO BE READ IN CONJUNCTION WITH ALL RELEVANT DRAWINGS AND SPECIFICATIONS.

Rev	Description	Date
A	Extension reduced to 2.5m.	April 26

PROJECT TITLE 7 - 11 Wellington Avenue N15 6AS			DRAWING TITLE Proposed OS Map and Location Plan	
DATE Feb 2026	PROJECT NO. 11013	DRAWING NO. PR-L001	SCALE (@ A3) As indicated	DRAWN BY Sara



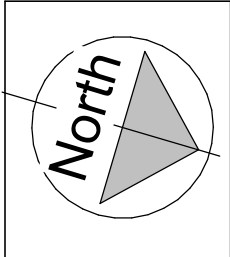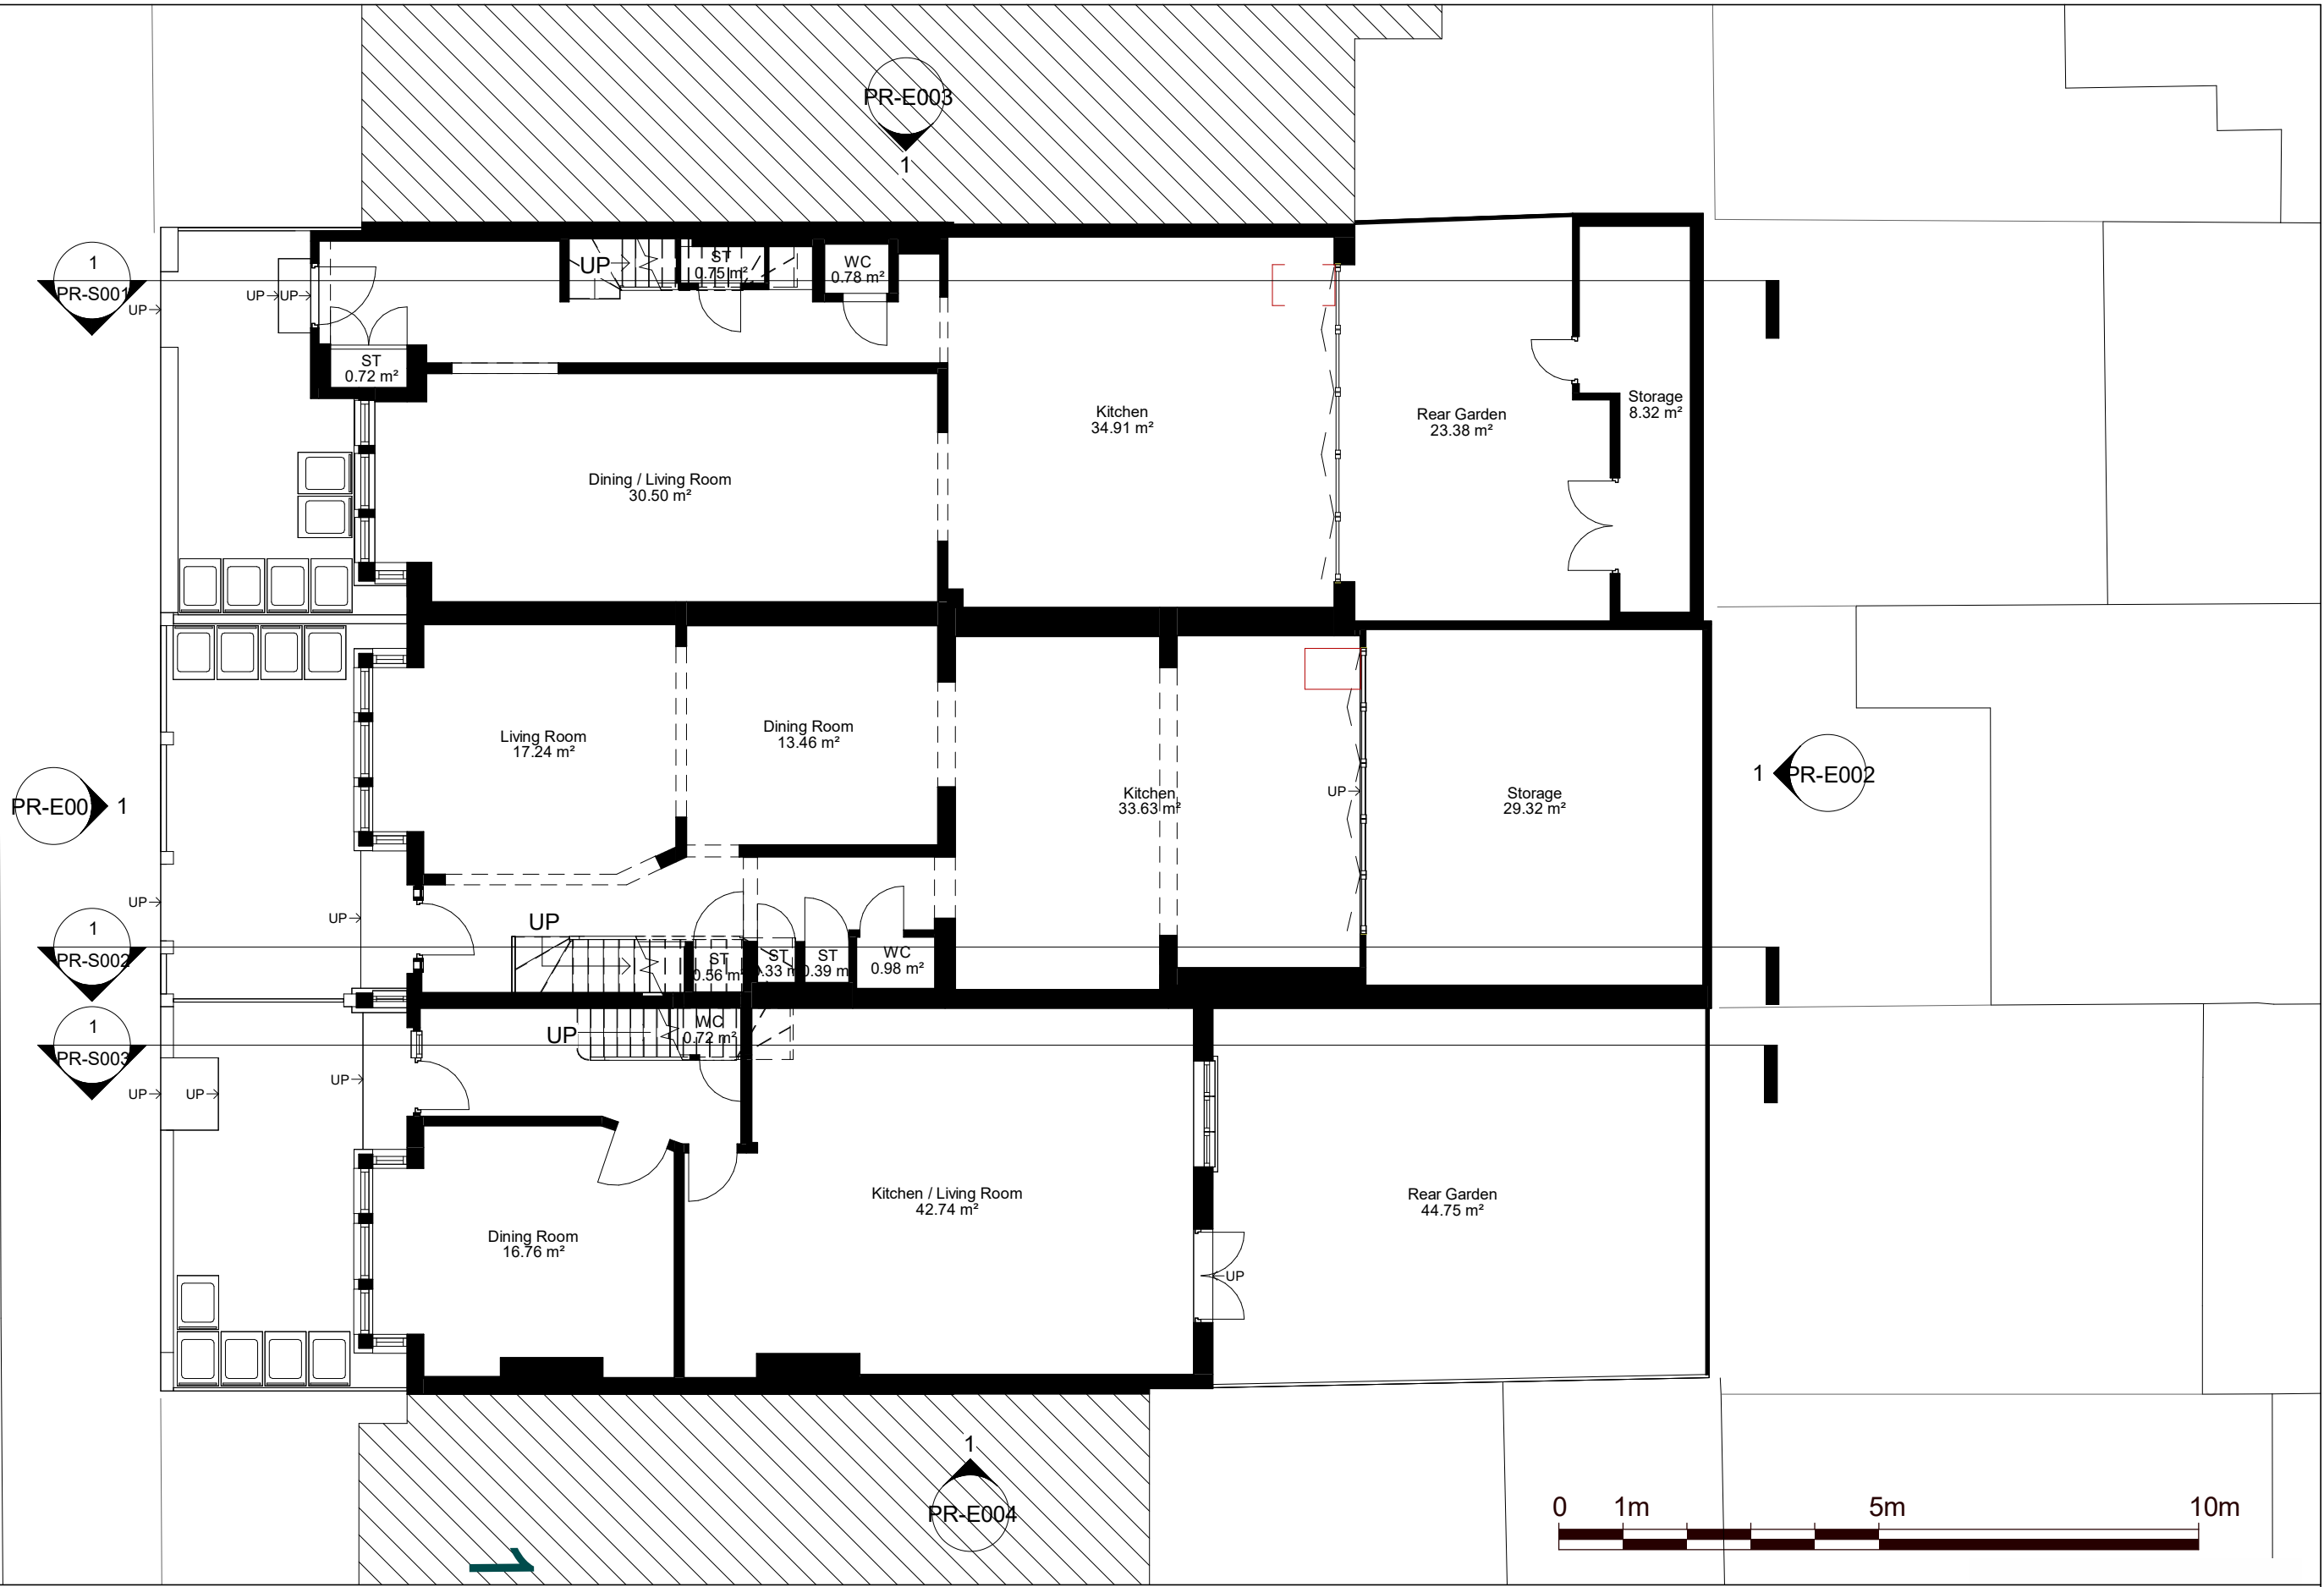

NOTES:
CONTRACTORS MUST VERIFY ALL DIMENSIONS AT THE SITE BEFORE COMENCING ANY WORK.
NO CONSTRUCTION WORK BEFORE BUILDING CONTROL APPROVAL AND STRUCTURAL ENGINEER CONFIRMATION.
ANY DISCREPANCIES TO BE REPORTED TO GRIDKUNE.
ALL DRAWINGS ARE TO BE READ IN CONJUNCTION WITH ALL RELEVANT DRAWINGS AND SPECIFICATIONS.

Rev	Description	Date
A	Extension reduced to 2.5m.	April 26


PROJECT TITLE 7 - 11 Wellington Avenue N15 6AS			DRAWING TITLE Proposed Ground Floor Plan		
DATE Feb 2026	PROJECT NO. 11013	DRAWING NO. PR-P001	SCALE (@ A3) 1 : 100	DRAWN BY Sara	



1
PR-S001

1
PR-S002

1
PR-S003

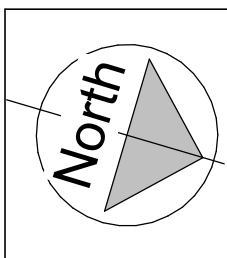

NOTES:
CONTRACTORS MUST VERIFY ALL DIMENSIONS AT THE SITE BEFORE COMENCING ANY WORK.
NO CONSTRUCTION WORK BEFORE BUILDING CONTROL APPROVAL AND STRUCTURAL ENGINEER CONFIRMATION.
ANY DISCREPANCIES TO BE REPORTED TO GRIDKUNE
ALL DRAWINGS ARE TO BE READ IN CONJUNCTION WITH ALL RELEVANT DRAWINGS AND SPECIFICATIONS.

Rev	Description	Date
A	Extension reduced to 2.5m.	April 26


PROJECT TITLE 7 - 11 Wellington Avenue N15 6AS			DRAWING TITLE Proposed First Floor Plan		
DATE Feb 2026	PROJECT NO. 11013	DRAWING NO. PR-P002	SCALE (@ A3) 1 : 100	DRAWN BY Sara	



1
PR-S001

1
PR-S002

1
PR-S003

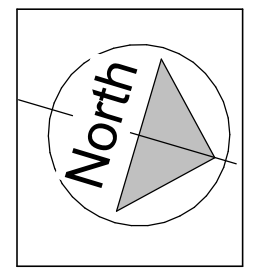



NOTES:
CONTRACTORS MUST VERIFY ALL DIMENSIONS AT THE SITE BEFORE COMMENCING ANY WORK.
NO CONSTRUCTION WORK BEFORE BUILDING CONTROL APPROVAL AND STRUCTURAL ENGINEER CONFIRMATION.
ANY DISCREPANCIES TO BE REPORTED TO GRIDKUNE.
ALL DRAWINGS ARE TO BE READ IN CONJUNCTION WITH ALL RELEVANT DRAWINGS AND SPECIFICATIONS.

Rev	Description	Date
A	Extension reduced to 2.5m.	April 26

PROJECT TITLE 7 - 11 Wellington Avenue N15 6AS		
DATE Feb 2026	PROJECT NO. 11013	DRAWING NO. PR-P003

DRAWING TITLE Proposed Second Floor Plan	
SCALE (@ A3) 1 : 100	DRAWN BY Sara





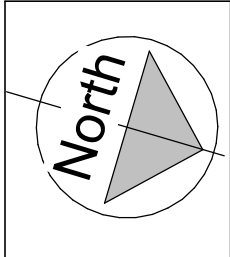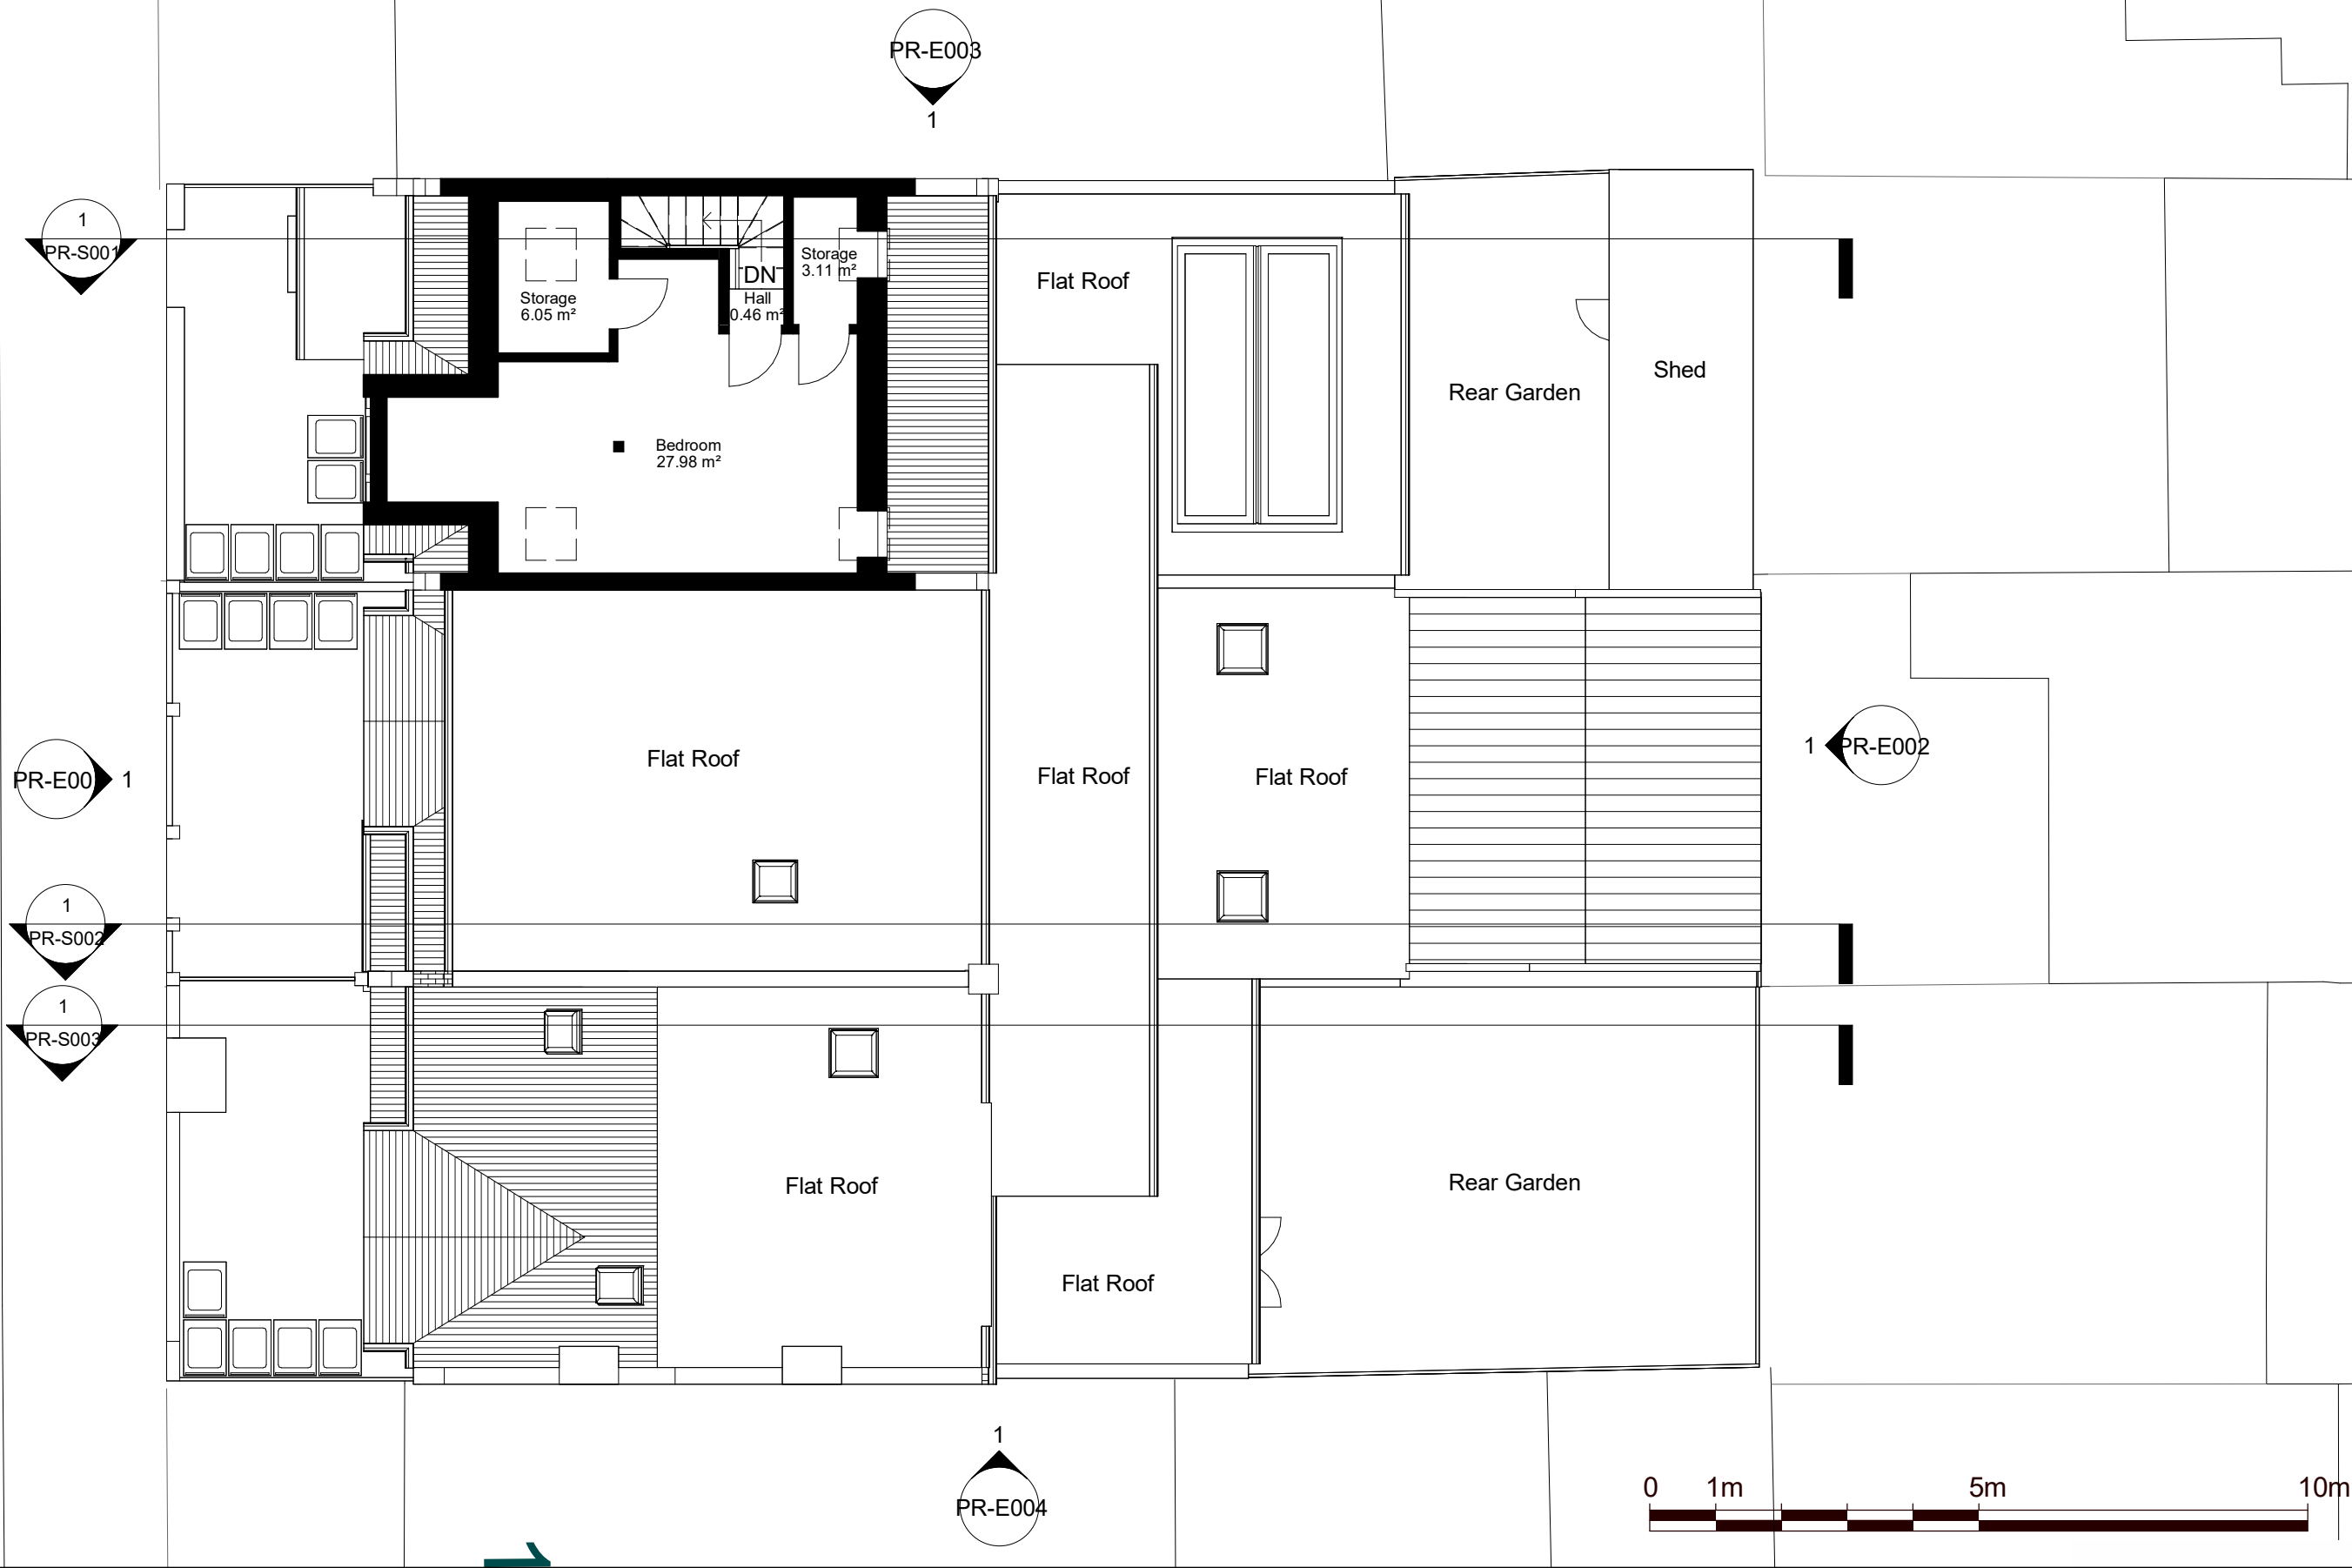

NOTES:
CONTRACTORS MUST VERIFY ALL DIMENSIONS AT THE SITE BEFORE COMMENCING ANY WORK.
NO CONSTRUCTION WORK BEFORE BUILDING CONTROL APPROVAL AND STRUCTURAL ENGINEER CONFIRMATION.
ANY DISCREPANCIES TO BE REPORTED TO GRIDKUNE.
ALL DRAWINGS ARE TO BE READ IN CONJUNCTION WITH ALL RELEVANT DRAWINGS AND SPECIFICATIONS.

Rev	Description	Date
A	Extension reduced to 2.5m.	April 26

PROJECT TITLE 7 - 11 Wellington Avenue N15 6AS			DRAWING TITLE Proposed Loft Floor Plan	
DATE Feb 2026	PROJECT NO. 11013	DRAWING NO. PR-P004	SCALE (@ A3) 1 : 100	DRAWN BY Sara

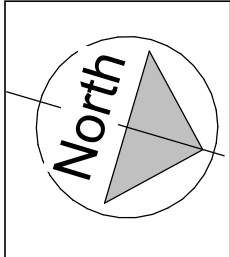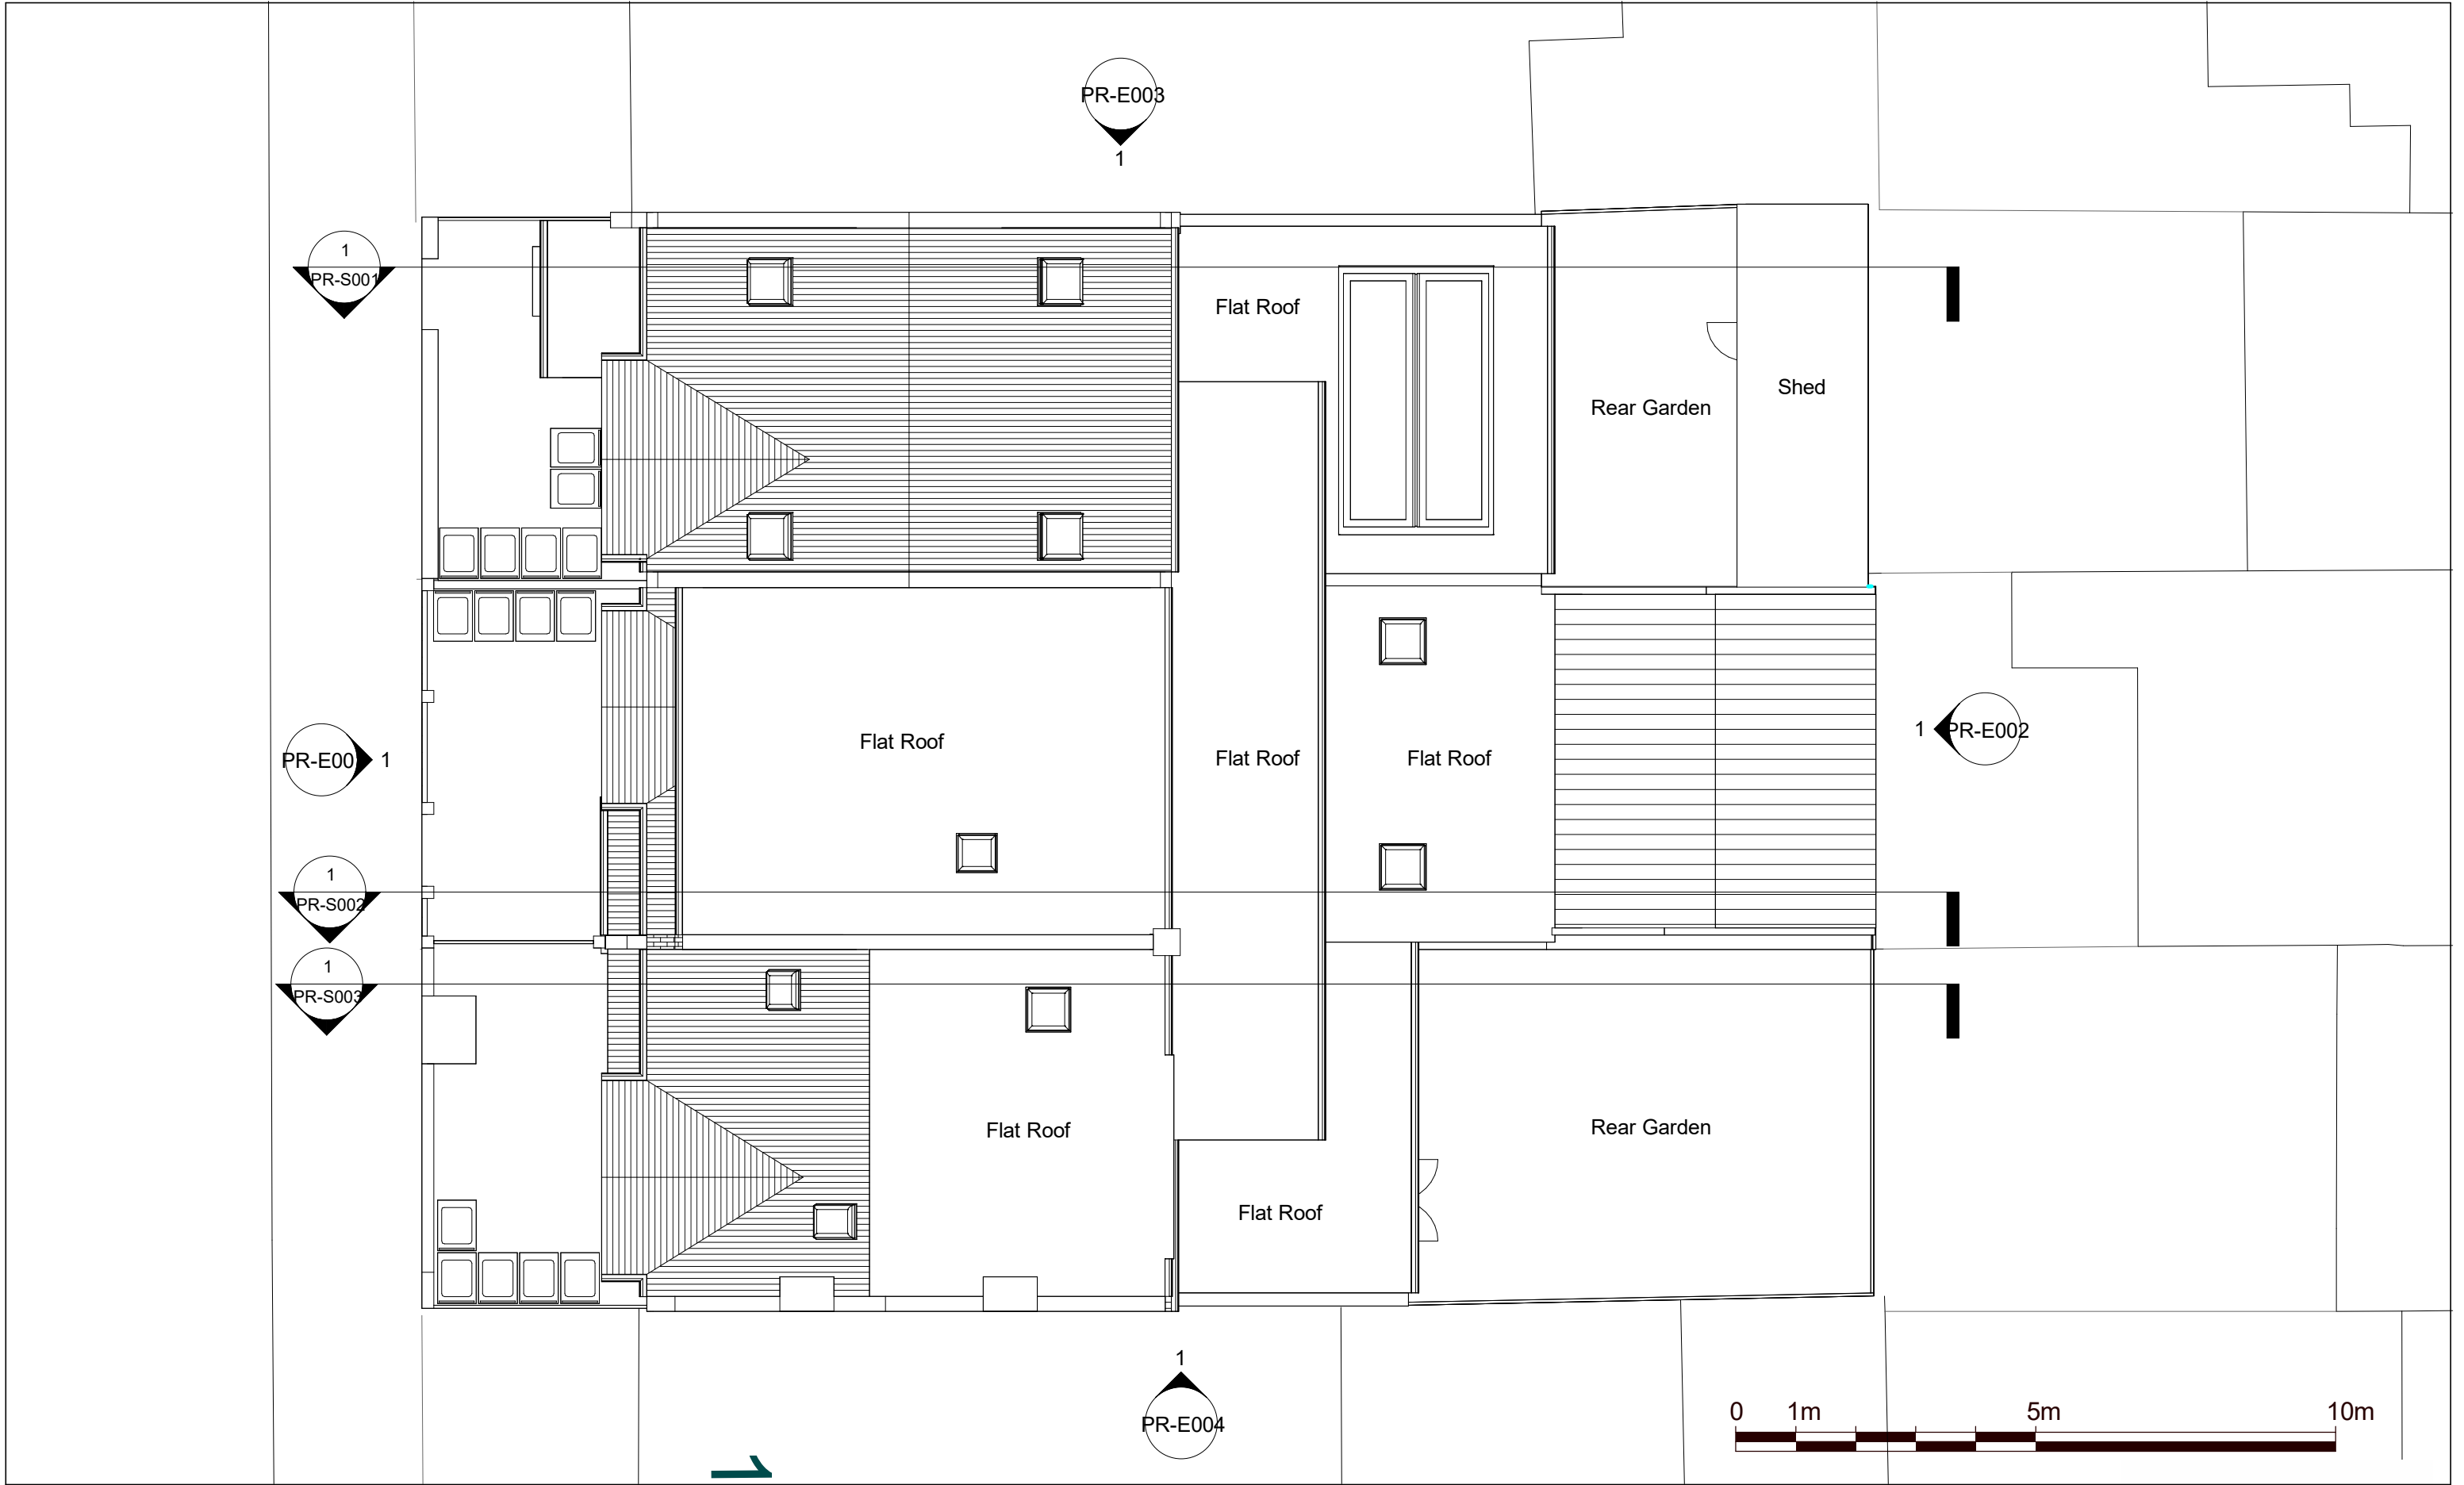

NOTES:
CONTRACTORS MUST VERIFY ALL DIMENSIONS AT THE SITE BEFORE COMMENCING ANY WORK.
NO CONSTRUCTION WORK BEFORE BUILDING CONTROL APPROVAL AND STRUCTURAL ENGINEER CONFIRMATION.
ANY DISCREPANCIES TO BE REPORTED TO GRIDKUNE.
ALL DRAWINGS ARE TO BE READ IN CONJUNCTION WITH ALL RELEVANT DRAWINGS AND SPECIFICATIONS.

Rev	Description	Date
A	Extension reduced to 2.5m.	April 26

PROJECT TITLE 7 - 11 Wellington Avenue N15 6AS			DRAWING TITLE Proposed Roof Plan		
DATE Feb 2026	PROJECT NO. 11013	DRAWING NO. PR-P005	SCALE (@ A3) 1 : 100	DRAWN BY Sara	





Rev	Description	Date
A	Extension reduced to 2.5m.	April 26

NOTES:
CONTRACTORS MUST VERIFY ALL DIMENSIONS AT THE SITE BEFORE COMENCING ANY WORK.
NO CONSTRUCTION WORK BEFORE BUILDING CONTROL APPROVAL AND STRUCTURAL ENGINEER CONFIRMATION.
ANY DISCREPANCIES TO BE REPORTED TO GRIDKUNE.
ALL DRAWINGS ARE TO BE READ IN CONJUNCTION WITH ALL RELEVANT DRAWINGS AND SPECIFICATIONS.

PROJECT TITLE
7 - 11 Wellington Avenue
N15 6AS

DRAWING TITLE
Proposed Front Elevation

DATE
Feb 2026

PROJECT NO.
11013

DRAWING NO.
PR-E001

SCALE (@ A3)
1 : 100

DRAWN BY
Sara





Rev	Description	Date
A	Extension reduced to 2.5m.	April 26

NOTES:
CONTRACTORS MUST VERIFY ALL DIMENSIONS AT THE SITE BEFORE COMENCING ANY WORK.
NO CONSTRUCTION WORK BEFORE BUILDING CONTROL APPROVAL AND STRUCTURAL ENGINEER CONFIRMATION.
ANY DISCREPANCIES TO BE REPORTED TO GRIDKUNE.
ALL DRAWINGS ARE TO BE READ IN CONJUNCTION WITH ALL RELEVANT DRAWINGS AND SPECIFICATIONS.

PROJECT TITLE
7 - 11 Wellington Avenue
N15 6AS

DRAWING TITLE
Proposed Rear Elevation

DATE
Feb 2026


PROJECT NO.
11013

DRAWING NO.
PR-E002

SCALE (@ A3)
1 : 100

DRAWN BY
Sara



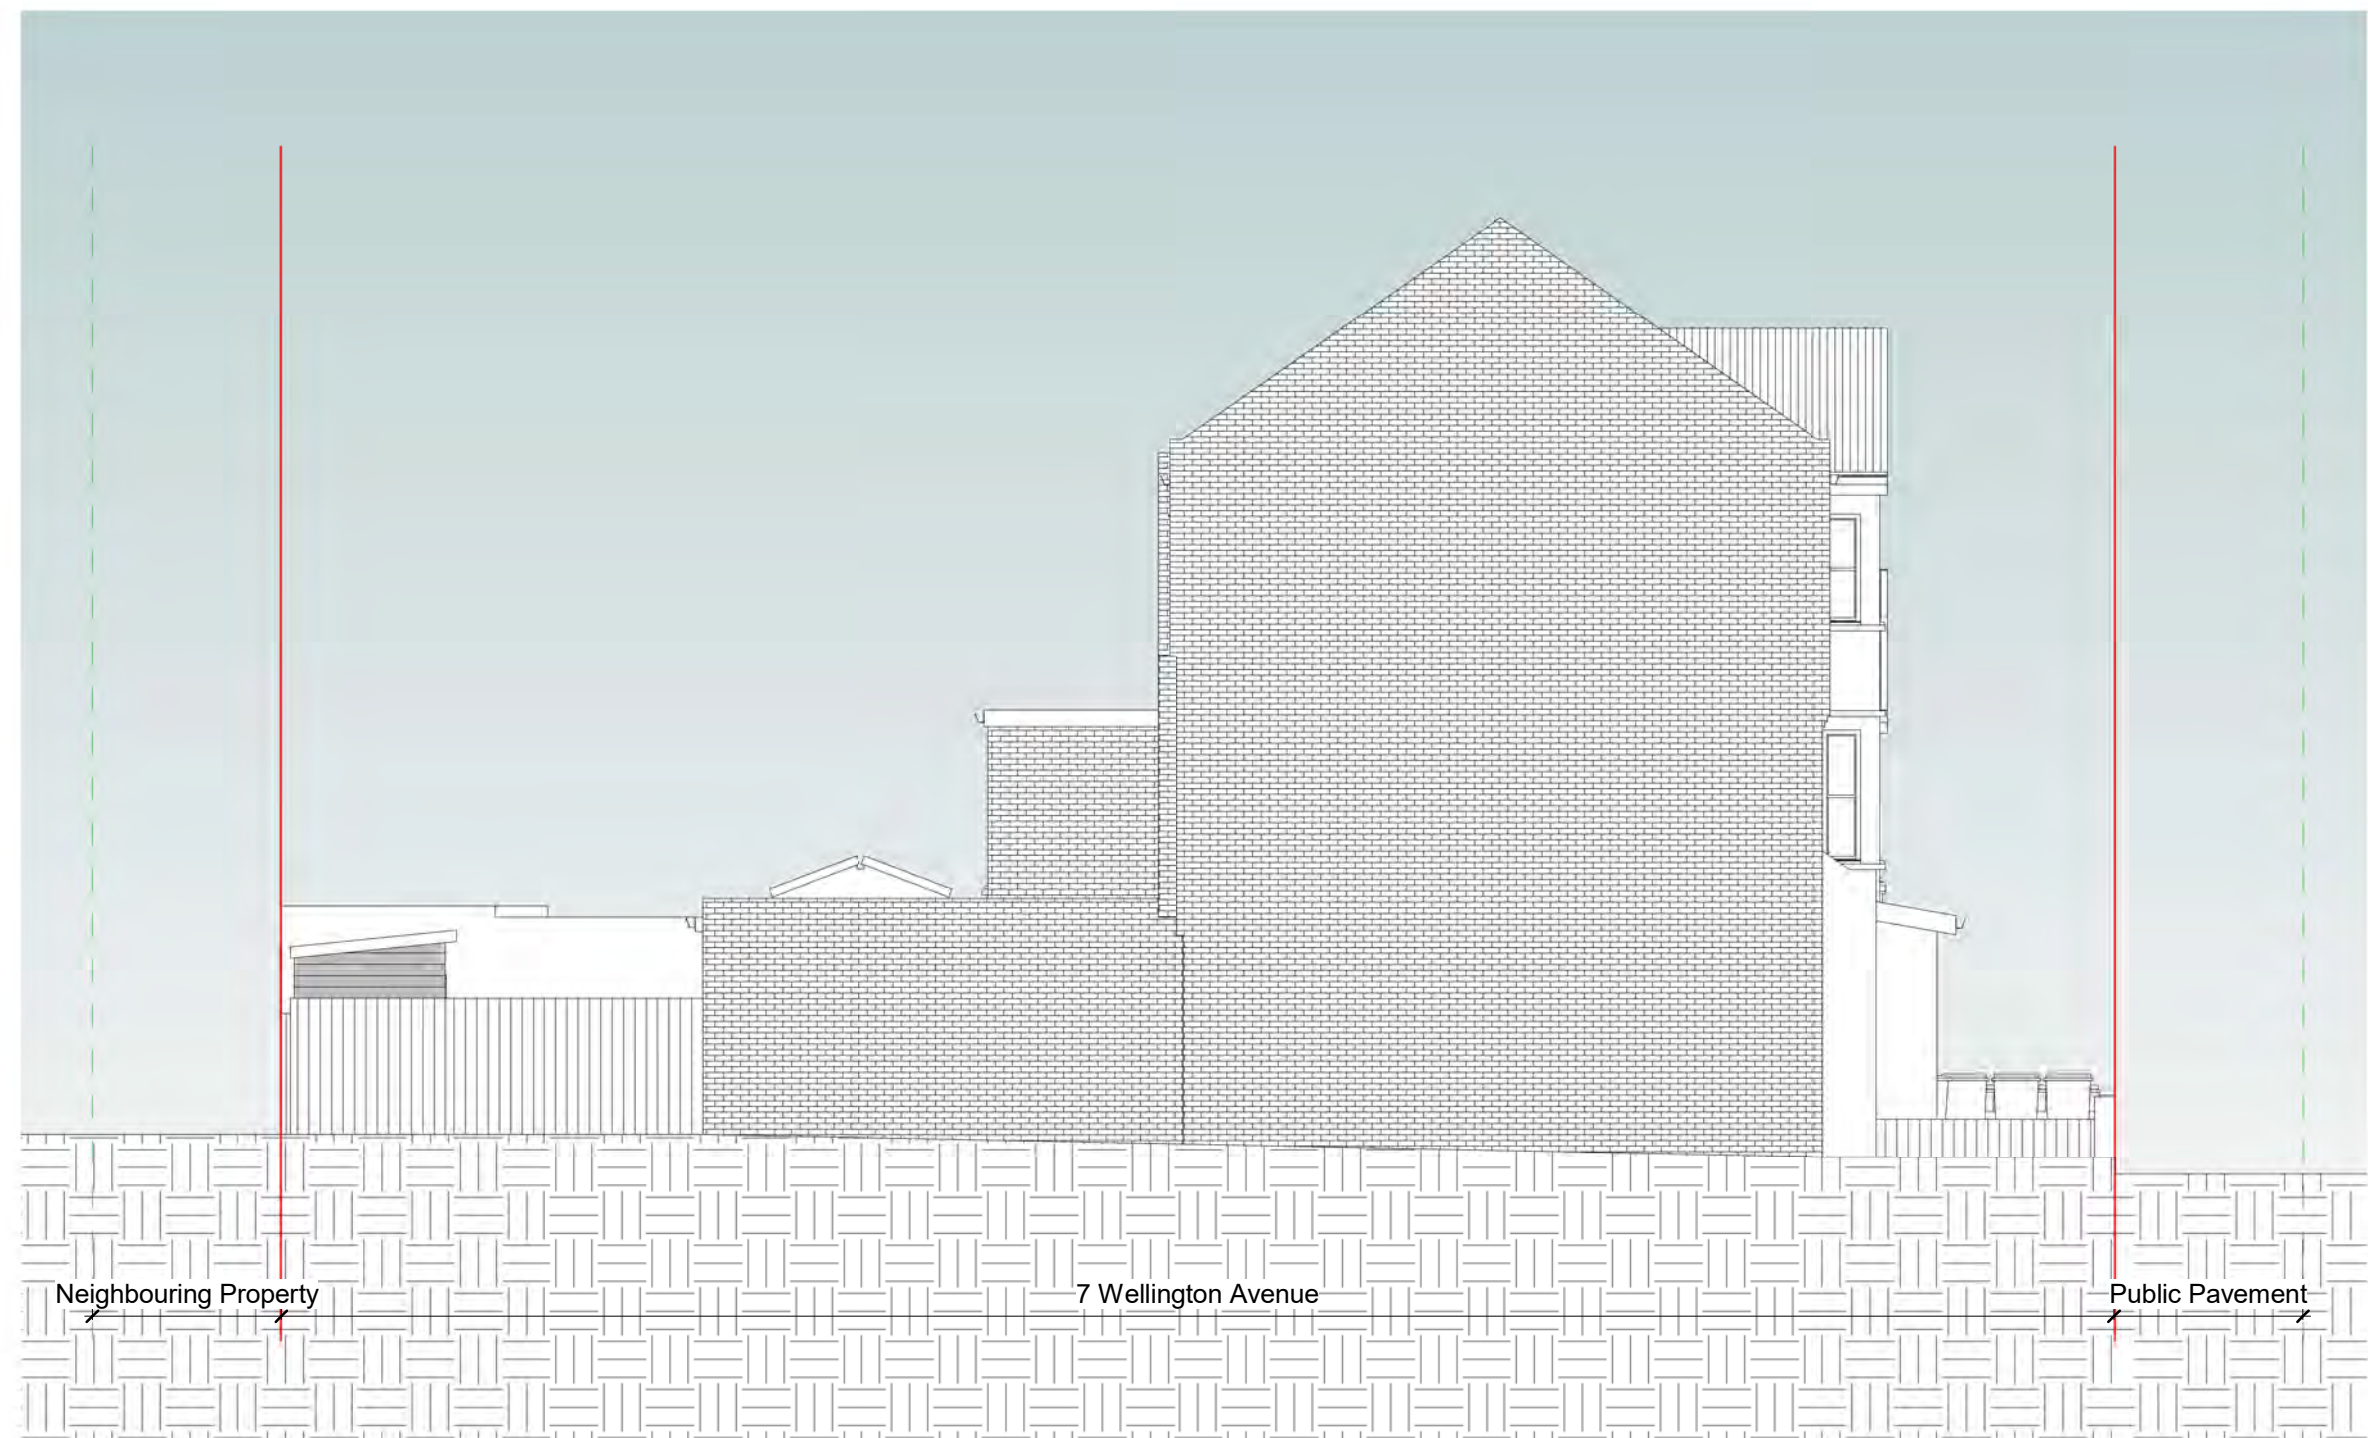



NOTES:
CONTRACTORS MUST VERIFY ALL DIMENSIONS
AT THE
SITE BEFORE COMENCING ANY WORK.

NO CONSTRUCTION WORK BEFORE BUILDING
CONTROL
APPROVAL AND STRUCTURAL ENGINEER
CONFIRMATION.

ANY DISCREPANCIES TO BE REPORTED TO
GRIDKUNE.
ALL DRAWINGS ARE TO BE READ IN
CONJUNCTION WITH
ALL RELEVANT DRAWINGS AND
SPECIFICATIONS.

Rev	Description	Date
A	Extension reduced to 2.5m.	April 26

PROJECT TITLE 7 - 11 Wellington Avenue N15 6AS			DRAWING TITLE Proposed Side Elevation 1		
DATE Feb 2026	PROJECT NO. 11013	DRAWING NO. PR-E003	SCALE (@ A3) 1 : 100	DRAWN BY Sara	

 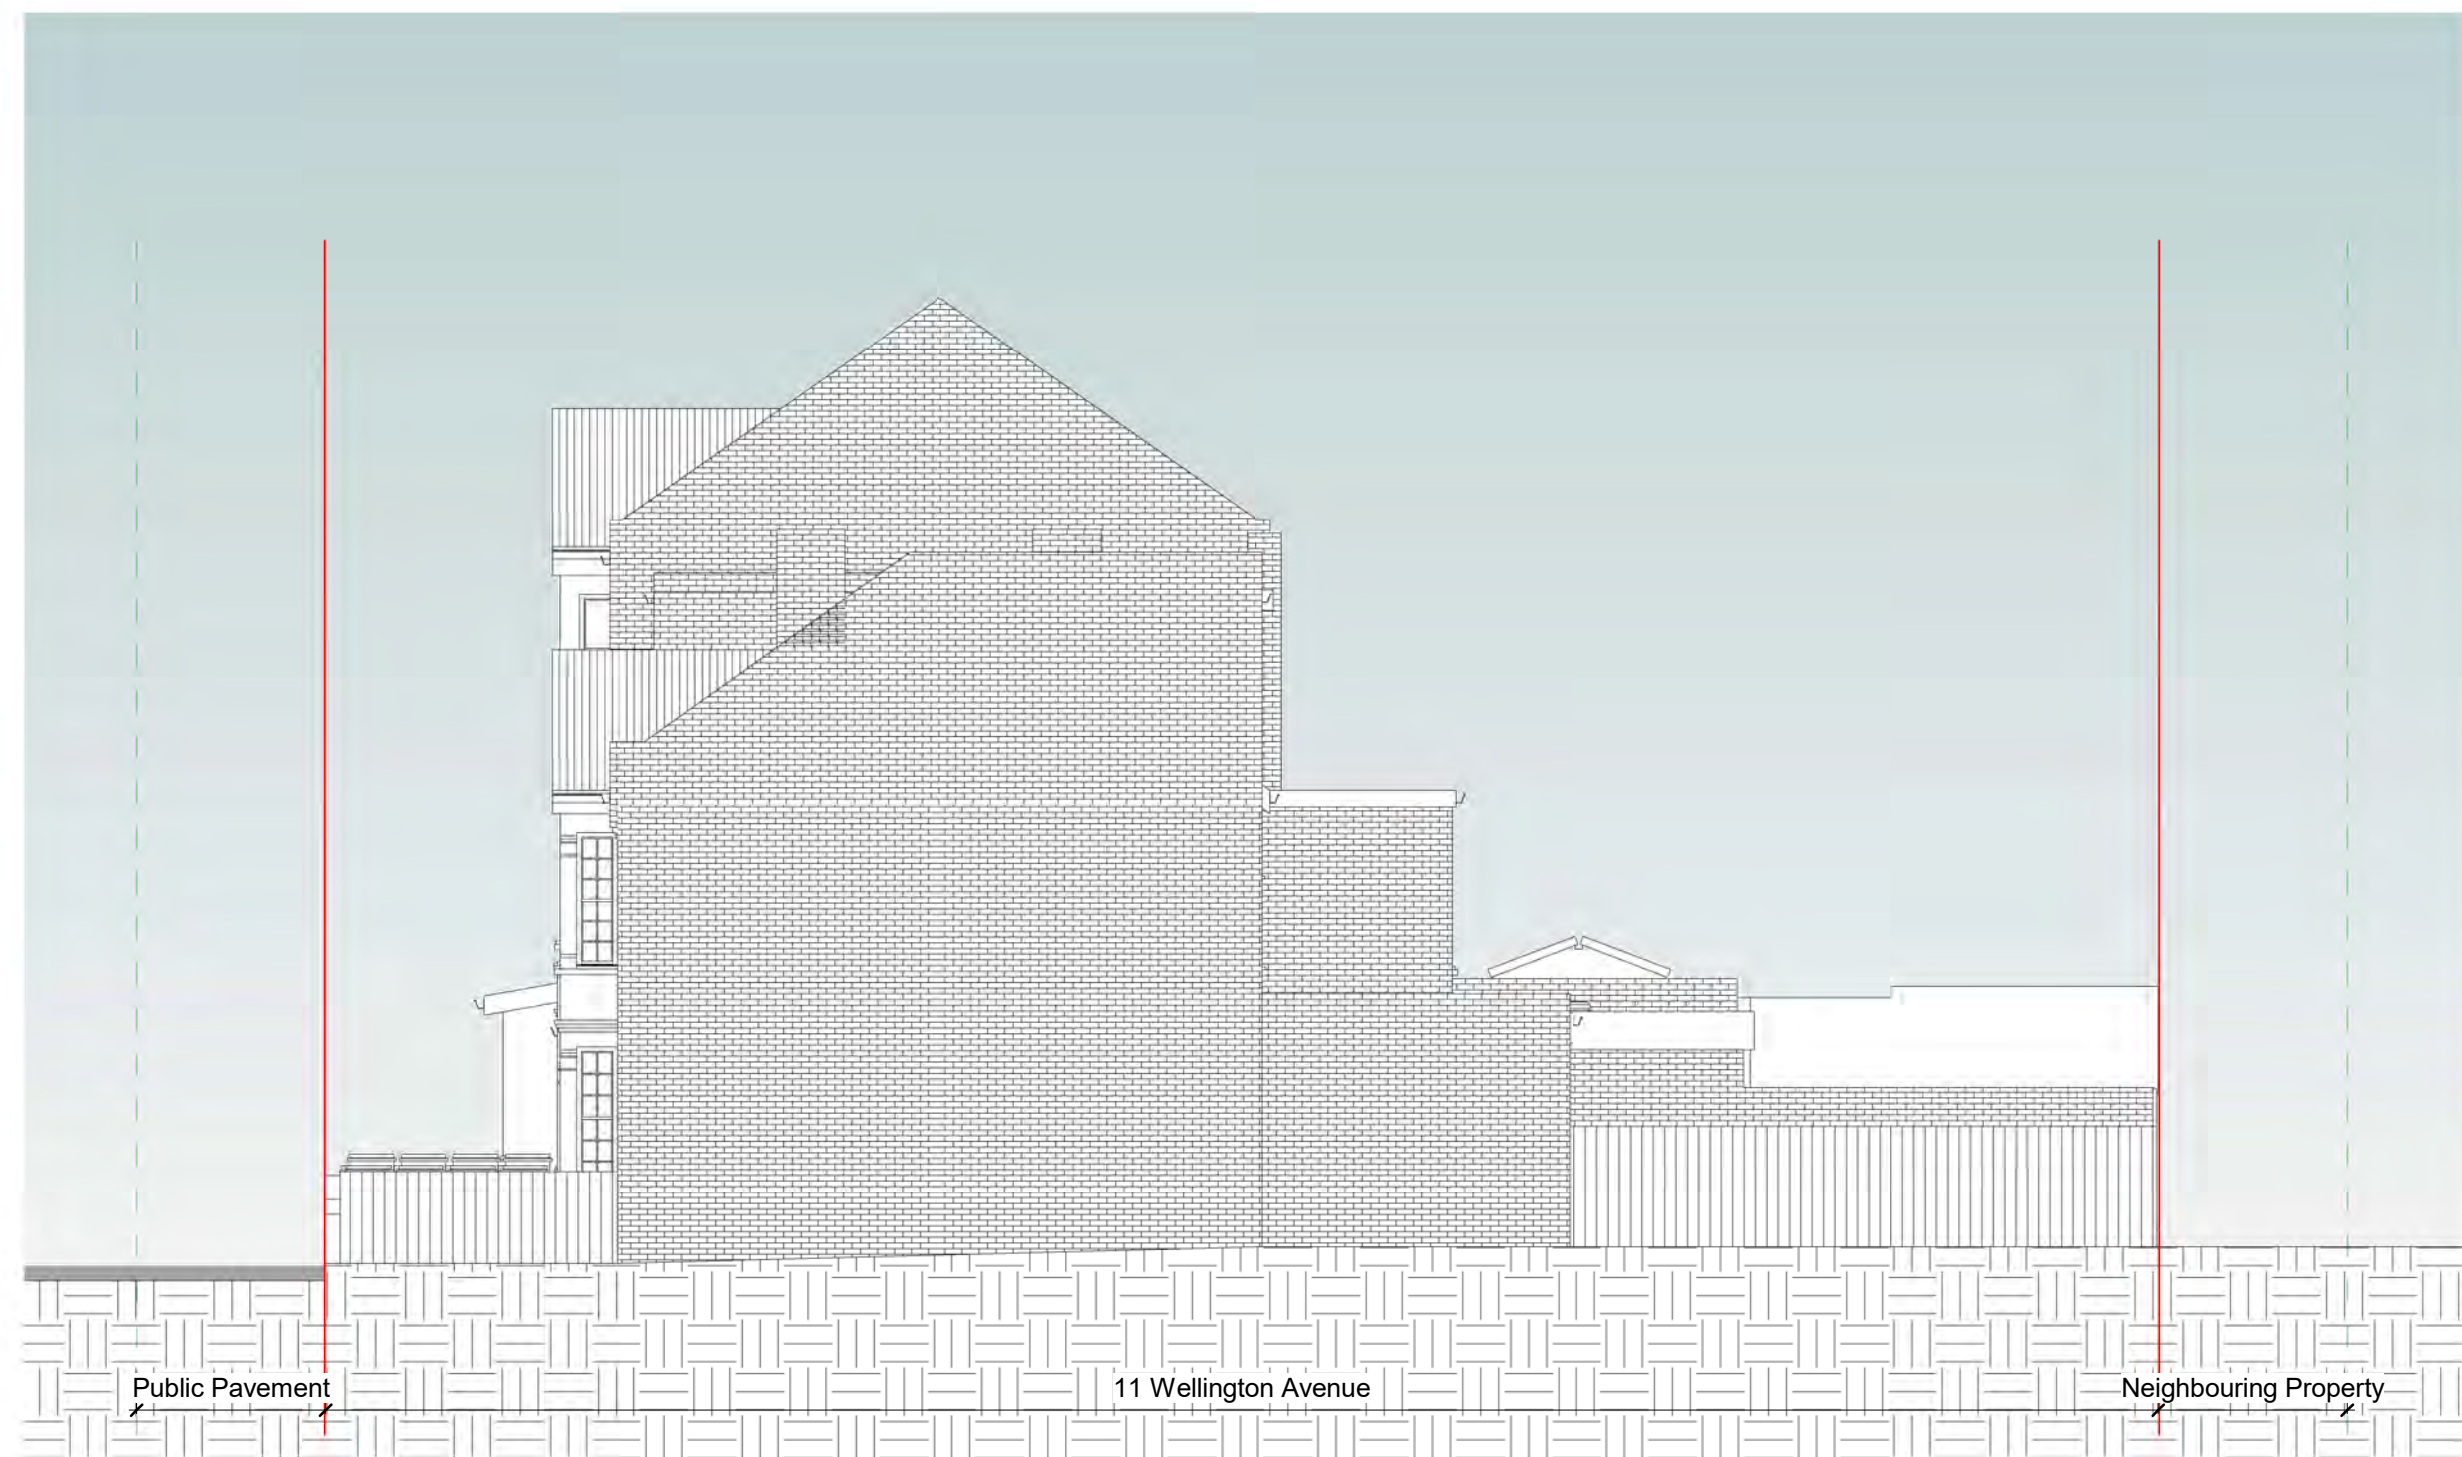

NOTES:
CONTRACTORS MUST VERIFY ALL DIMENSIONS
AT THE
SITE BEFORE COMMENCING ANY WORK.

NO CONSTRUCTION WORK BEFORE BUILDING
CONTROL
APPROVAL AND STRUCTURAL ENGINEER
CONFIRMATION.

ANY DISCREPANCIES TO BE REPORTED TO
GRIDKUNE.
ALL DRAWINGS ARE TO BE READ IN
CONJUNCTION WITH
ALL RELEVANT DRAWINGS AND
SPECIFICATIONS.

Rev	Description	Date
A	Extension reduced to 2.5m.	April 26

PROJECT TITLE
**7 - 11 Wellington Avenue
N15 6AS**

DATE
Feb 2026

PROJECT NO.
11013



DRAWING NO.
PR-E004

DRAWING TITLE
Proposed Side Elevation 2

SCALE (@ A3)
1 : 100

DRAWN BY
Sara



 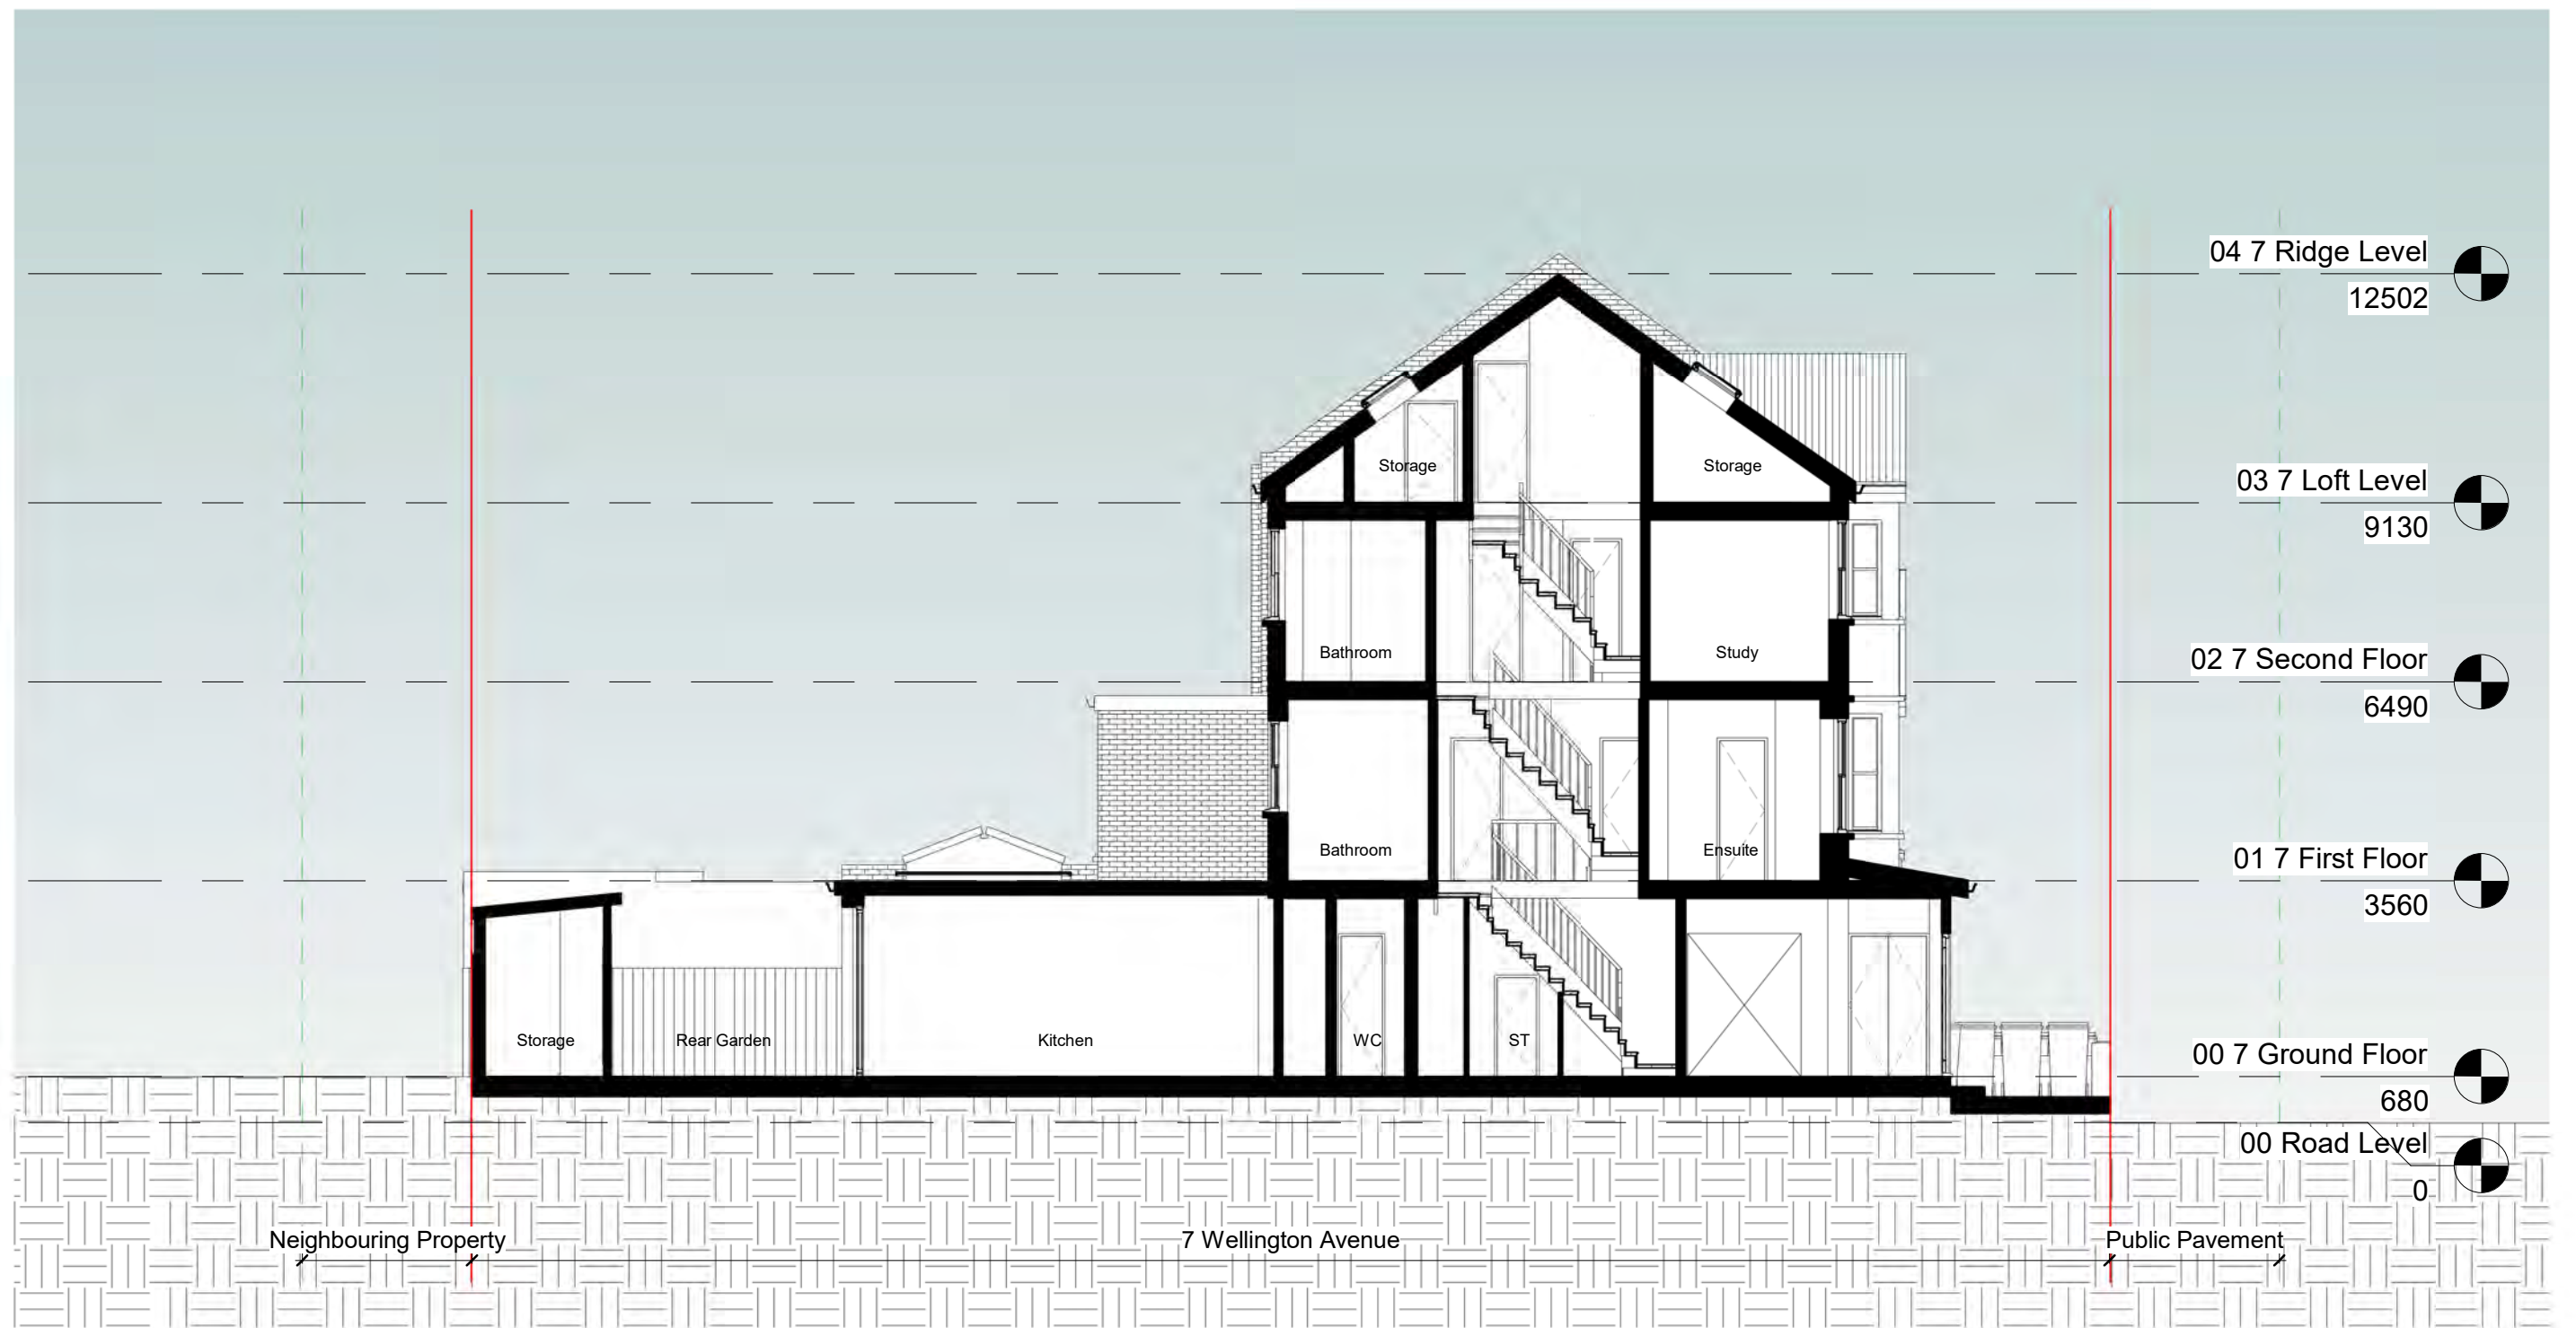

NOTES:
CONTRACTORS MUST VERIFY ALL DIMENSIONS
AT THE
SITE BEFORE COMENCING ANY WORK.

NO CONSTRUCTION WORK BEFORE BUILDING
CONTROL APPROVAL AND STRUCTURAL ENGINEER
CONFIRMATION.



ANY DISCREPANCIES TO BE REPORTED TO
GRIDKUNE.
ALL DRAWINGS ARE TO BE READ IN
CONJUNCTION WITH
ALL RELEVANT DRAWINGS AND
SPECIFICATIONS.

Rev	Description	Date
A	Extension reduced to 2.5m.	April 26

PROJECT TITLE 7 - 11 Wellington Avenue N15 6AS		
DATE Feb 2026	PROJECT NO. 11013	DRAWING NO. PR-S001

DRAWING TITLE Proposed Section AA	
SCALE (@ A3) 1 : 100	DRAWN BY Sara



 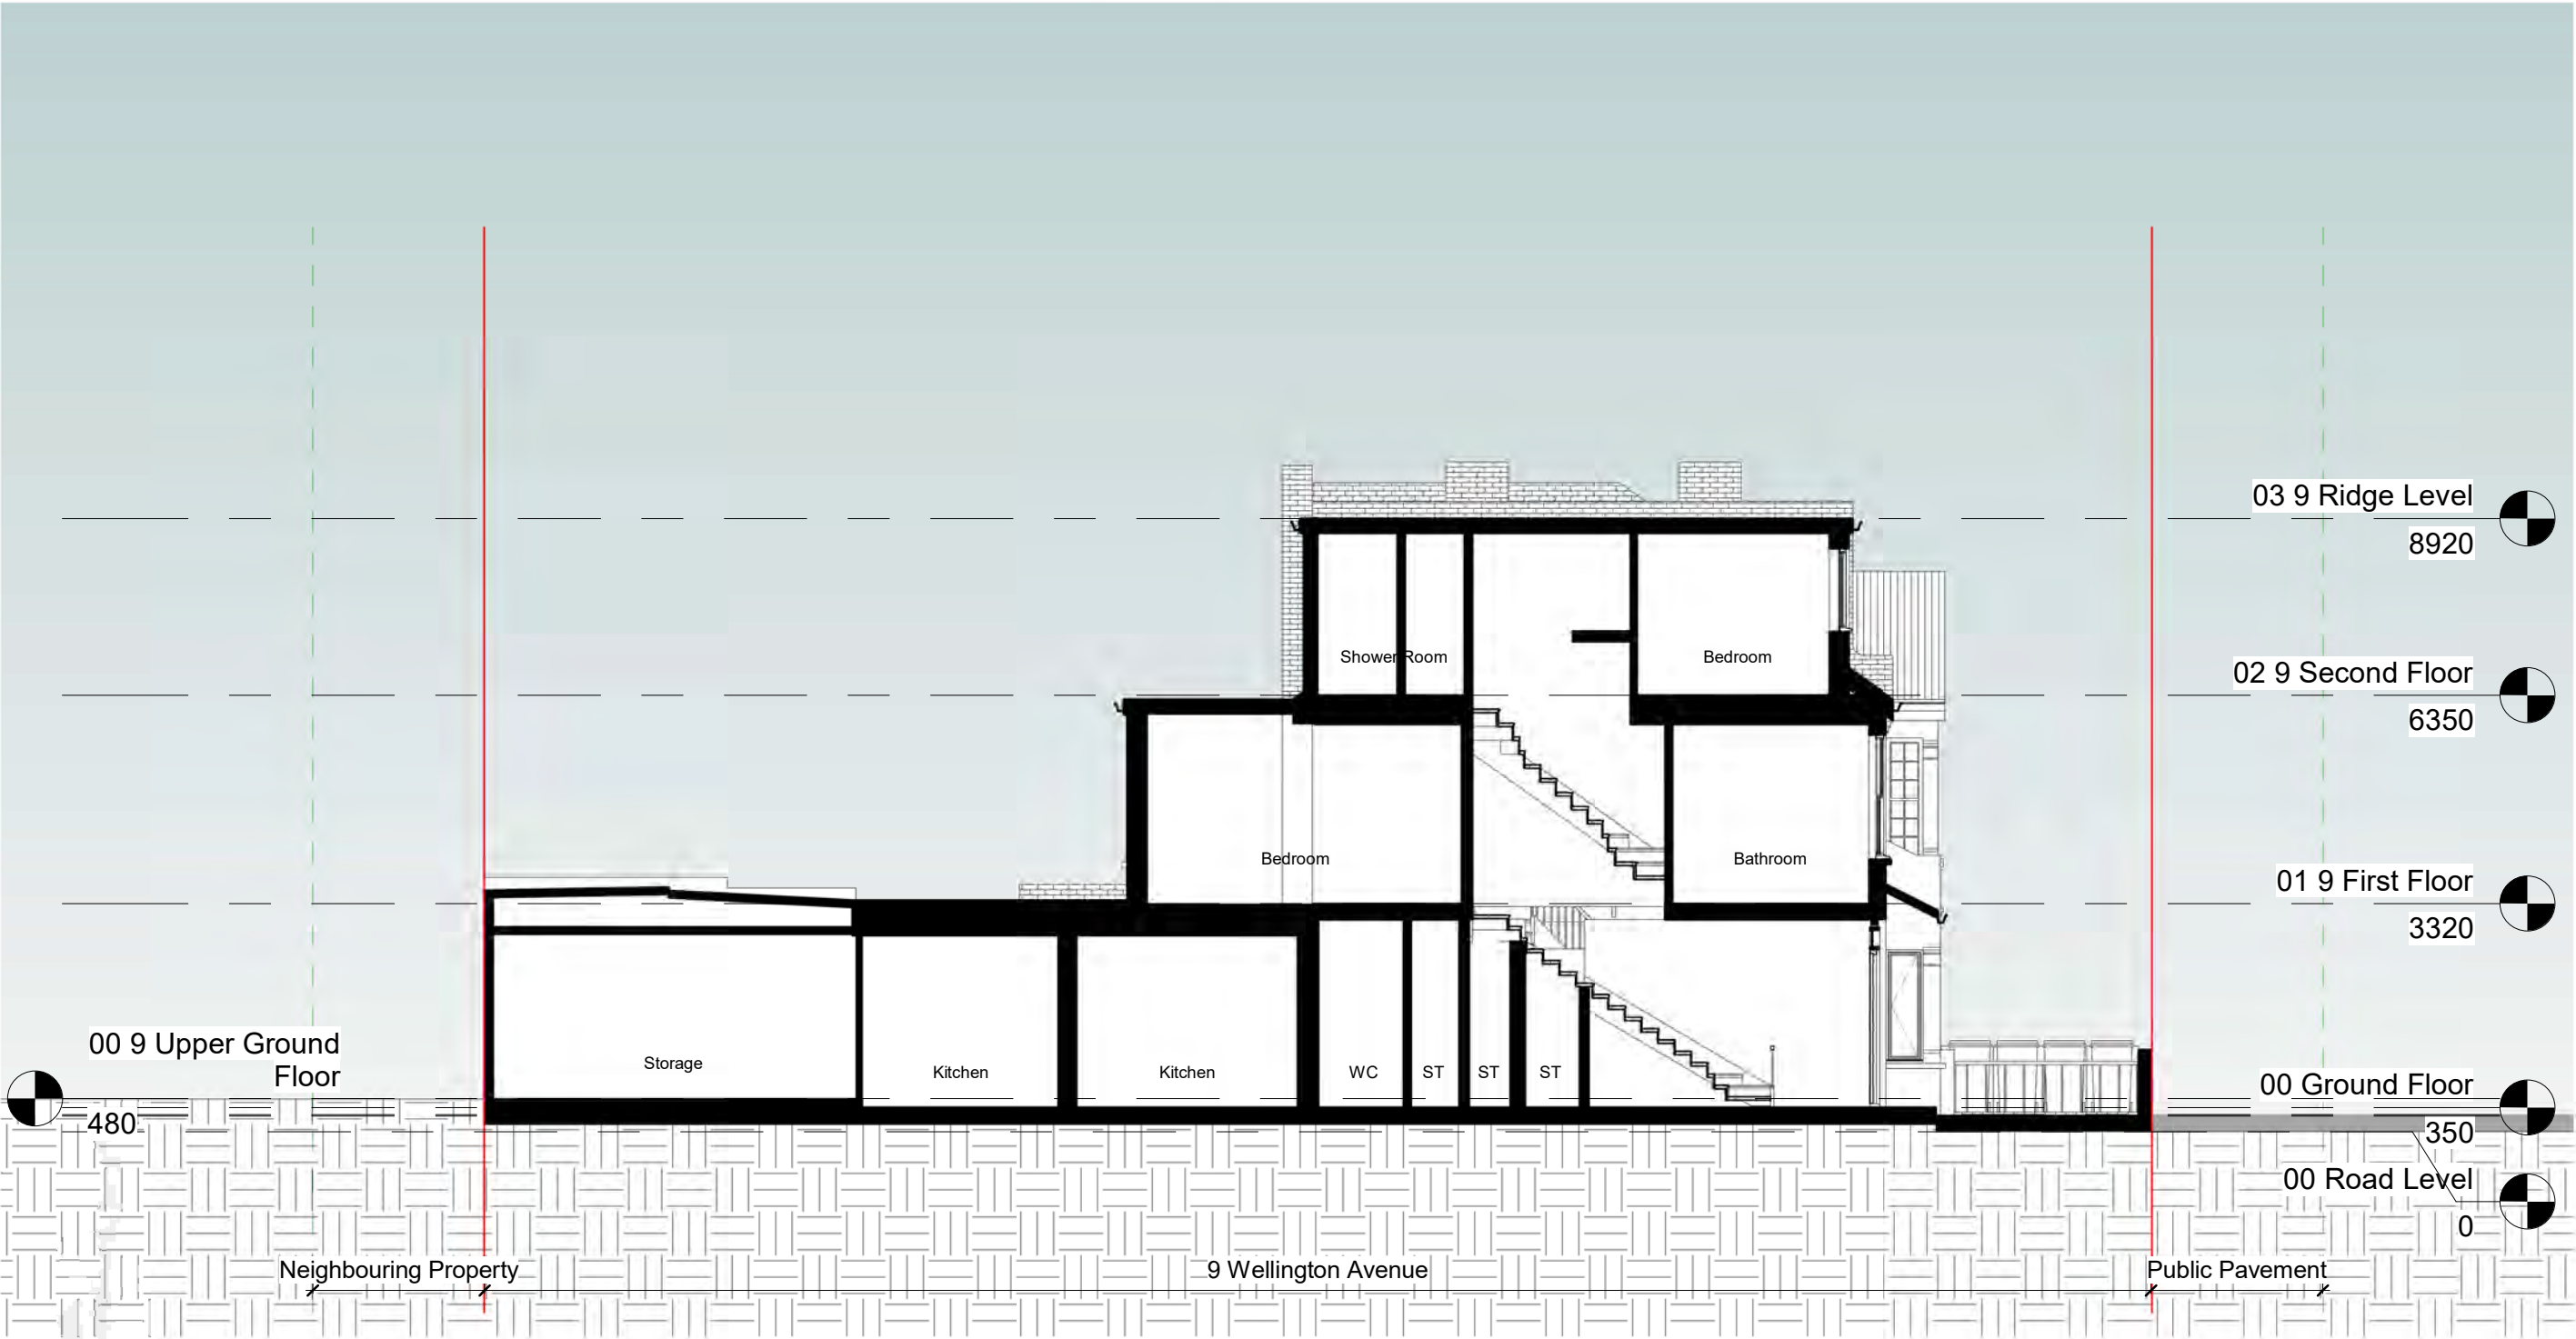


NOTES:
CONTRACTORS MUST VERIFY ALL DIMENSIONS AT THE SITE BEFORE COMMENCING ANY WORK.
NO CONSTRUCTION WORK BEFORE BUILDING CONTROL APPROVAL AND STRUCTURAL ENGINEER CONFIRMATION.
ANY DISCREPANCIES TO BE REPORTED TO GRIDKUNE.
ALL DRAWINGS ARE TO BE READ IN CONJUNCTION WITH ALL RELEVANT DRAWINGS AND SPECIFICATIONS.

Rev	Description	Date
A	Extension reduced to 2.5m.	April 26

PROJECT TITLE 7 - 11 Wellington Avenue N15 6AS		
DATE Feb 2026	PROJECT NO. 11013	DRAWING NO. PR-S002

DRAWING TITLE Proposed Section BB	
SCALE (@ A3) 1 : 100	DRAWN BY Sara




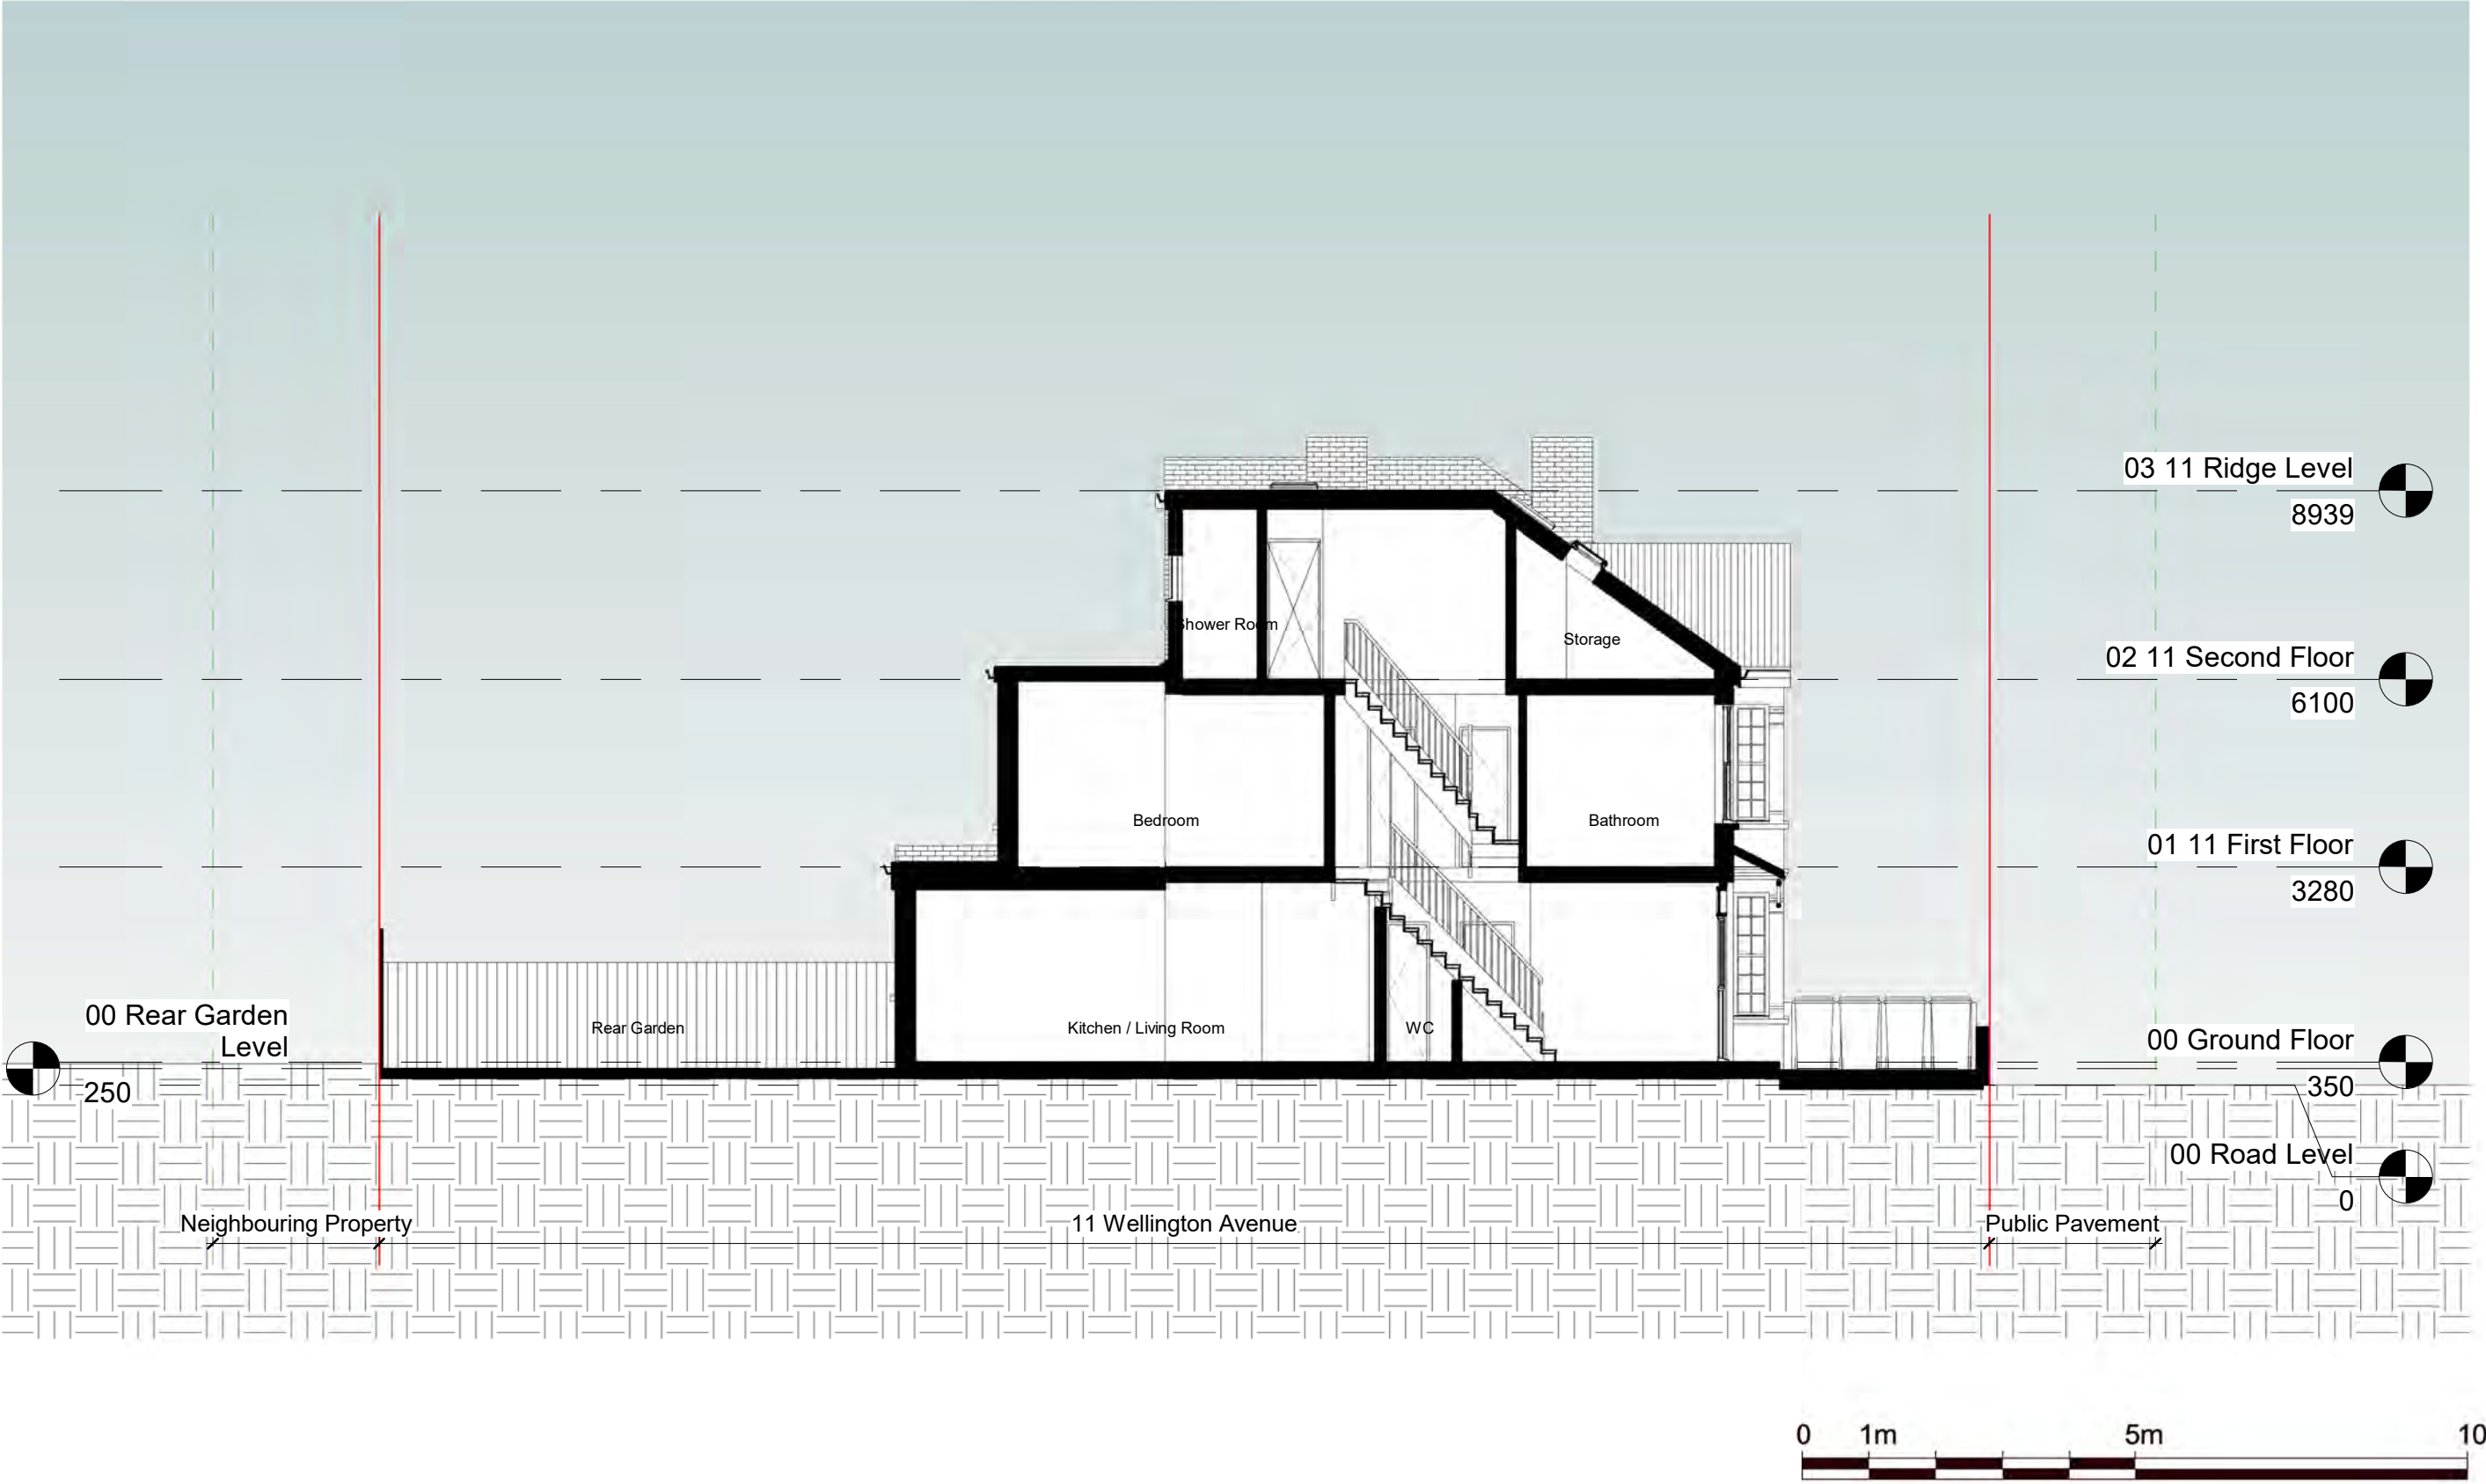

NOTES:
CONTRACTORS MUST VERIFY ALL DIMENSIONS AT THE SITE BEFORE COMMENCING ANY WORK.
NO CONSTRUCTION WORK BEFORE BUILDING CONTROL APPROVAL AND STRUCTURAL ENGINEER CONFIRMATION.
ANY DISCREPANCIES TO BE REPORTED TO GRIDKUNE.
ALL DRAWINGS ARE TO BE READ IN CONJUNCTION WITH ALL RELEVANT DRAWINGS AND SPECIFICATIONS.

Rev	Description	Date
A	Extension reduced to 2.5m.	April 26

PROJECT TITLE 7 - 11 Wellington Avenue N15 6AS			DRAWING TITLE Proposed Section CC	
DATE Feb 2026	PROJECT NO. 11013	DRAWING NO. PR-S003	SCALE (@ A3) 1 : 100	DRAWN BY Sara

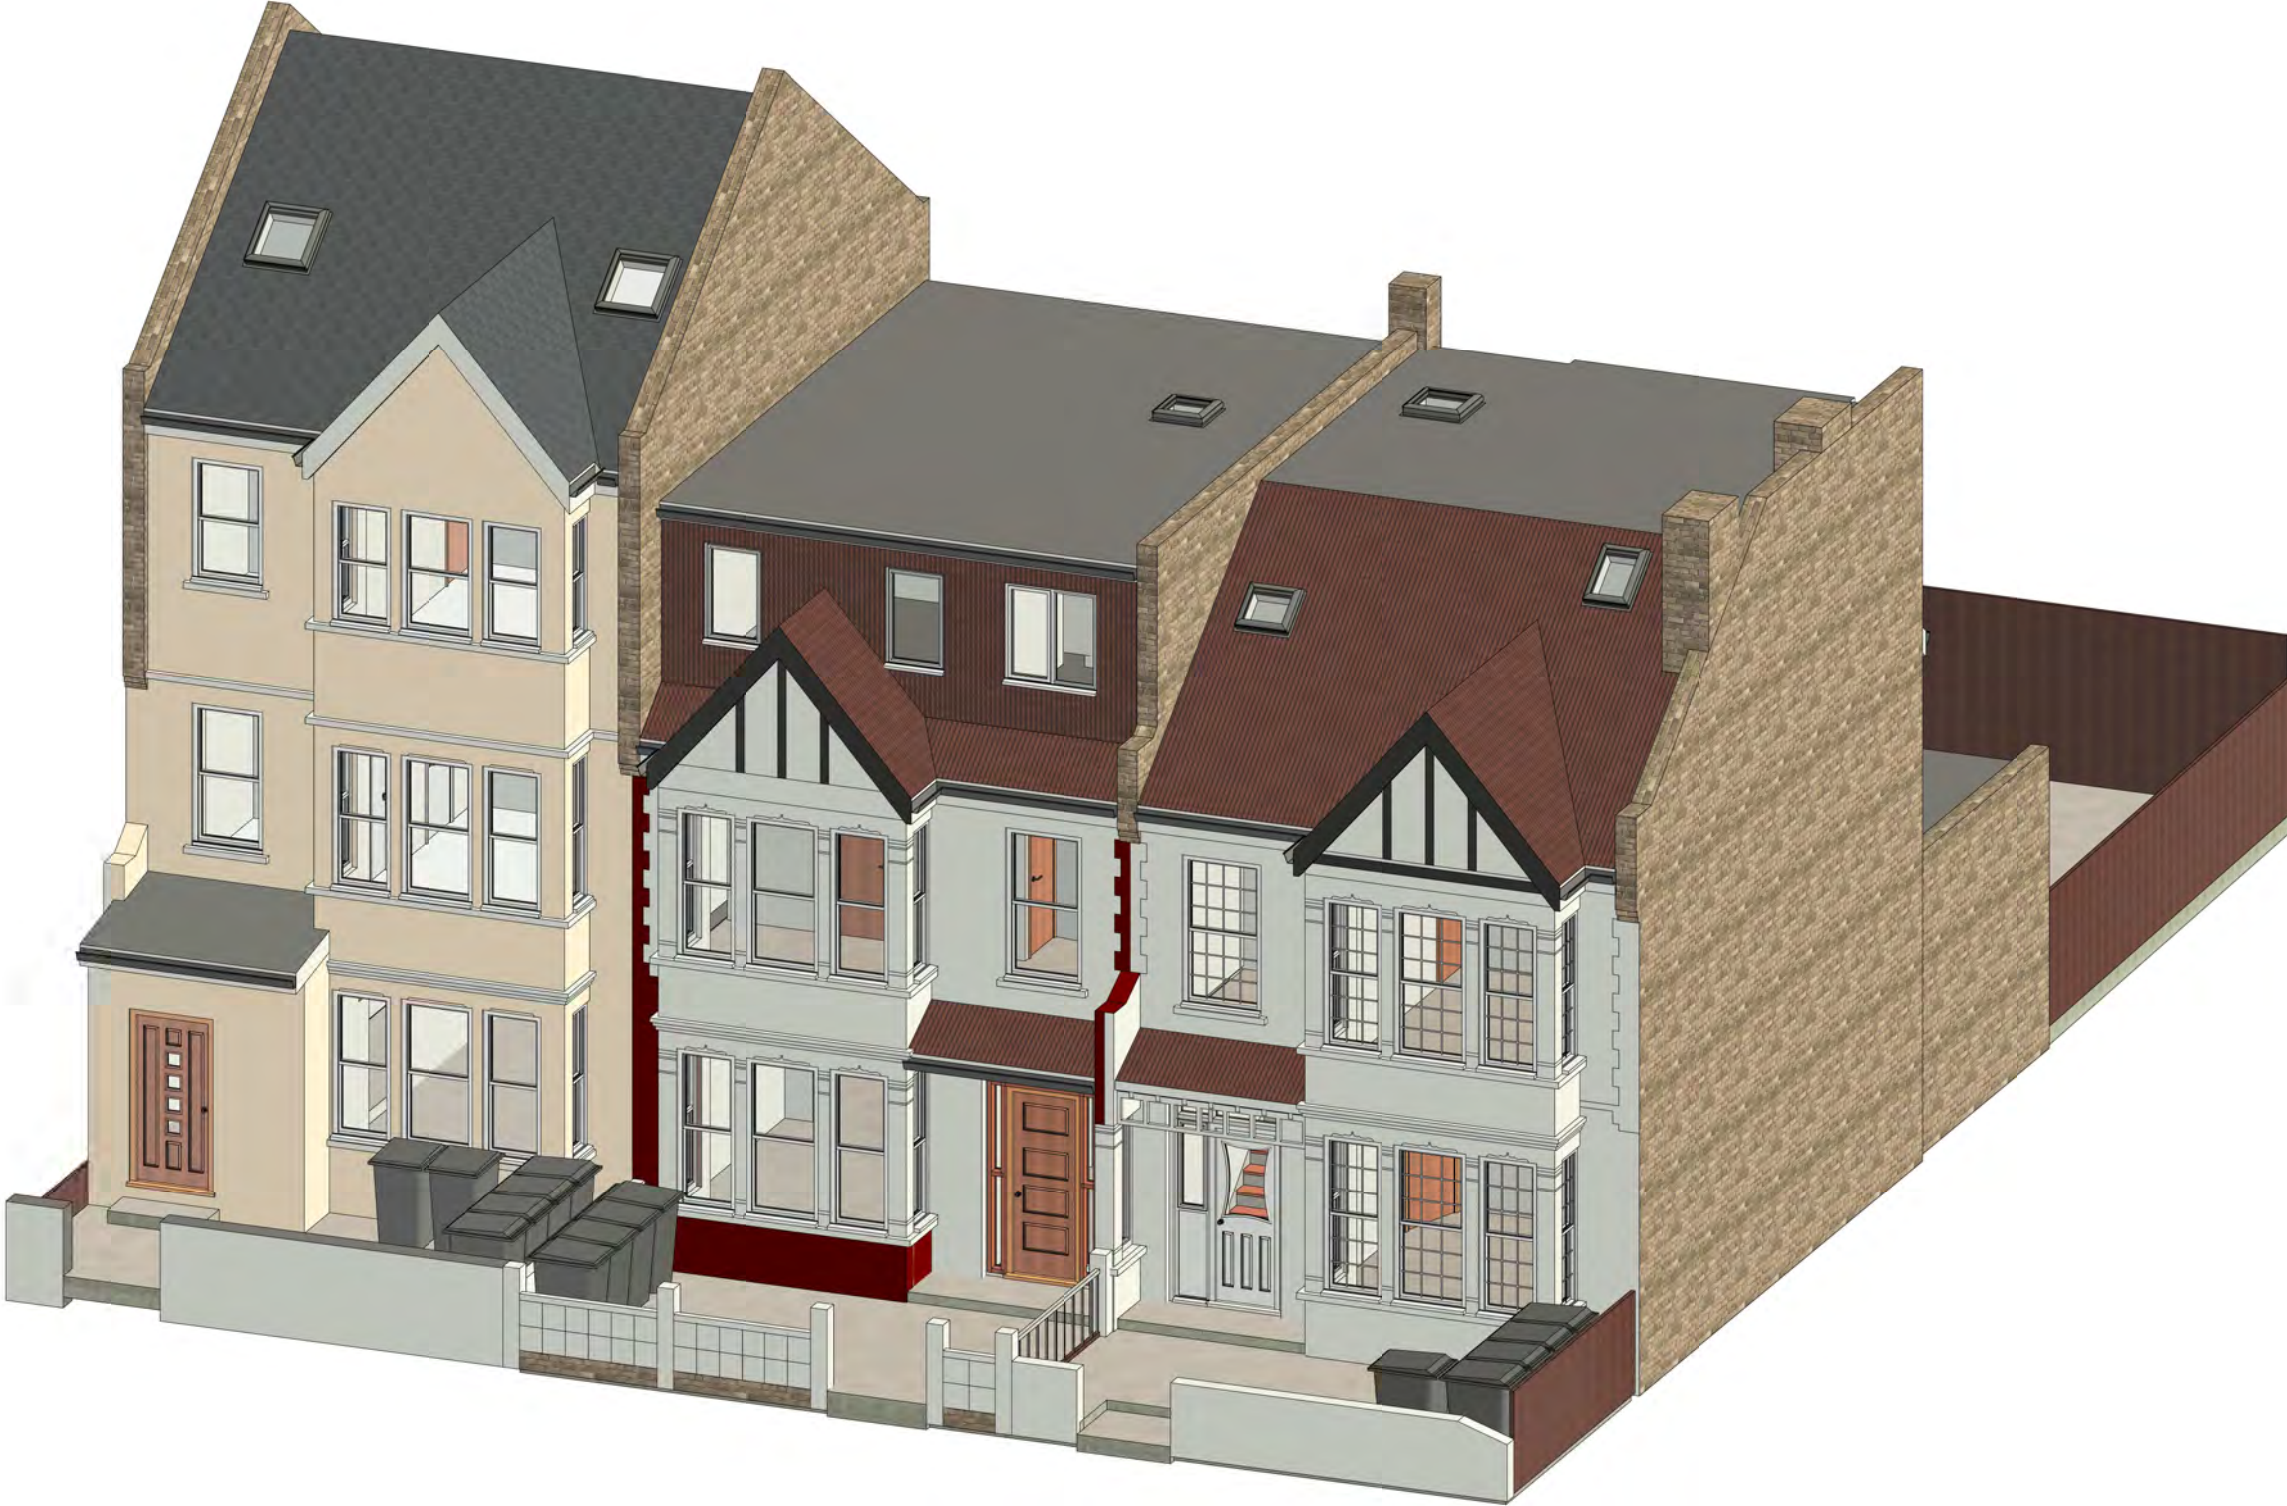

NOTES:
CONTRACTORS MUST VERIFY ALL DIMENSIONS AT THE SITE BEFORE COMENCING ANY WORK.
NO CONSTRUCTION WORK BEFORE BUILDING CONTROL APPROVAL AND STRUCTURAL ENGINEER CONFIRMATION.
ANY DISCREPANCIES TO BE REPORTED TO GRIDKUNE.
ALL DRAWINGS ARE TO BE READ IN CONJUNCTION WITH ALL RELEVANT DRAWINGS AND SPECIFICATIONS.

Rev	Description	Date
A	Extension reduced to 2.5m.	April 26

PROJECT TITLE
7 - 11 Wellington Avenue
N15 6AS

DATE
Feb 2026

PROJECT NO.
11013

DRAWING NO.
PR-PE001

DRAWING TITLE
Proposed Front Perspective View

SCALE (@ A3)

DRAWN BY
Sara





NOTES:
CONTRACTORS MUST VERIFY ALL DIMENSIONS
AT THE
SITE BEFORE COMMENCING ANY WORK.
NO CONSTRUCTION WORK BEFORE BUILDING
CONTROL APPROVAL AND STRUCTURAL ENGINEER
CONFIRMATION.
ANY DISCREPANCIES TO BE REPORTED TO
GRIDKUNE.
ALL DRAWINGS ARE TO BE READ IN
CONJUNCTION WITH
ALL RELEVANT DRAWINGS AND
SPECIFICATIONS.

Rev	Description	Date
A	Extension reduced to 2.5m.	April 26

PROJECT TITLE

7 - 11 Wellington Avenue
N15 6AS

DRAWING TITLE

Proposed Rear Perspective View

DATE
Feb 2026

PROJECT NO.
11013

DRAWING NO.
PR-PE002

SCALE (@ A3)

DRAWN BY
Sara

