

Notes

illumination


Static, external illumination to fascia
sign only.

Colour temp: Warm white, 3000K.


Brightness: 600 cd/m2



Proposed Light Fitting
Mullian Lighting Darya Wall Light in
Antique Brass finish
www.olsonbaker.com

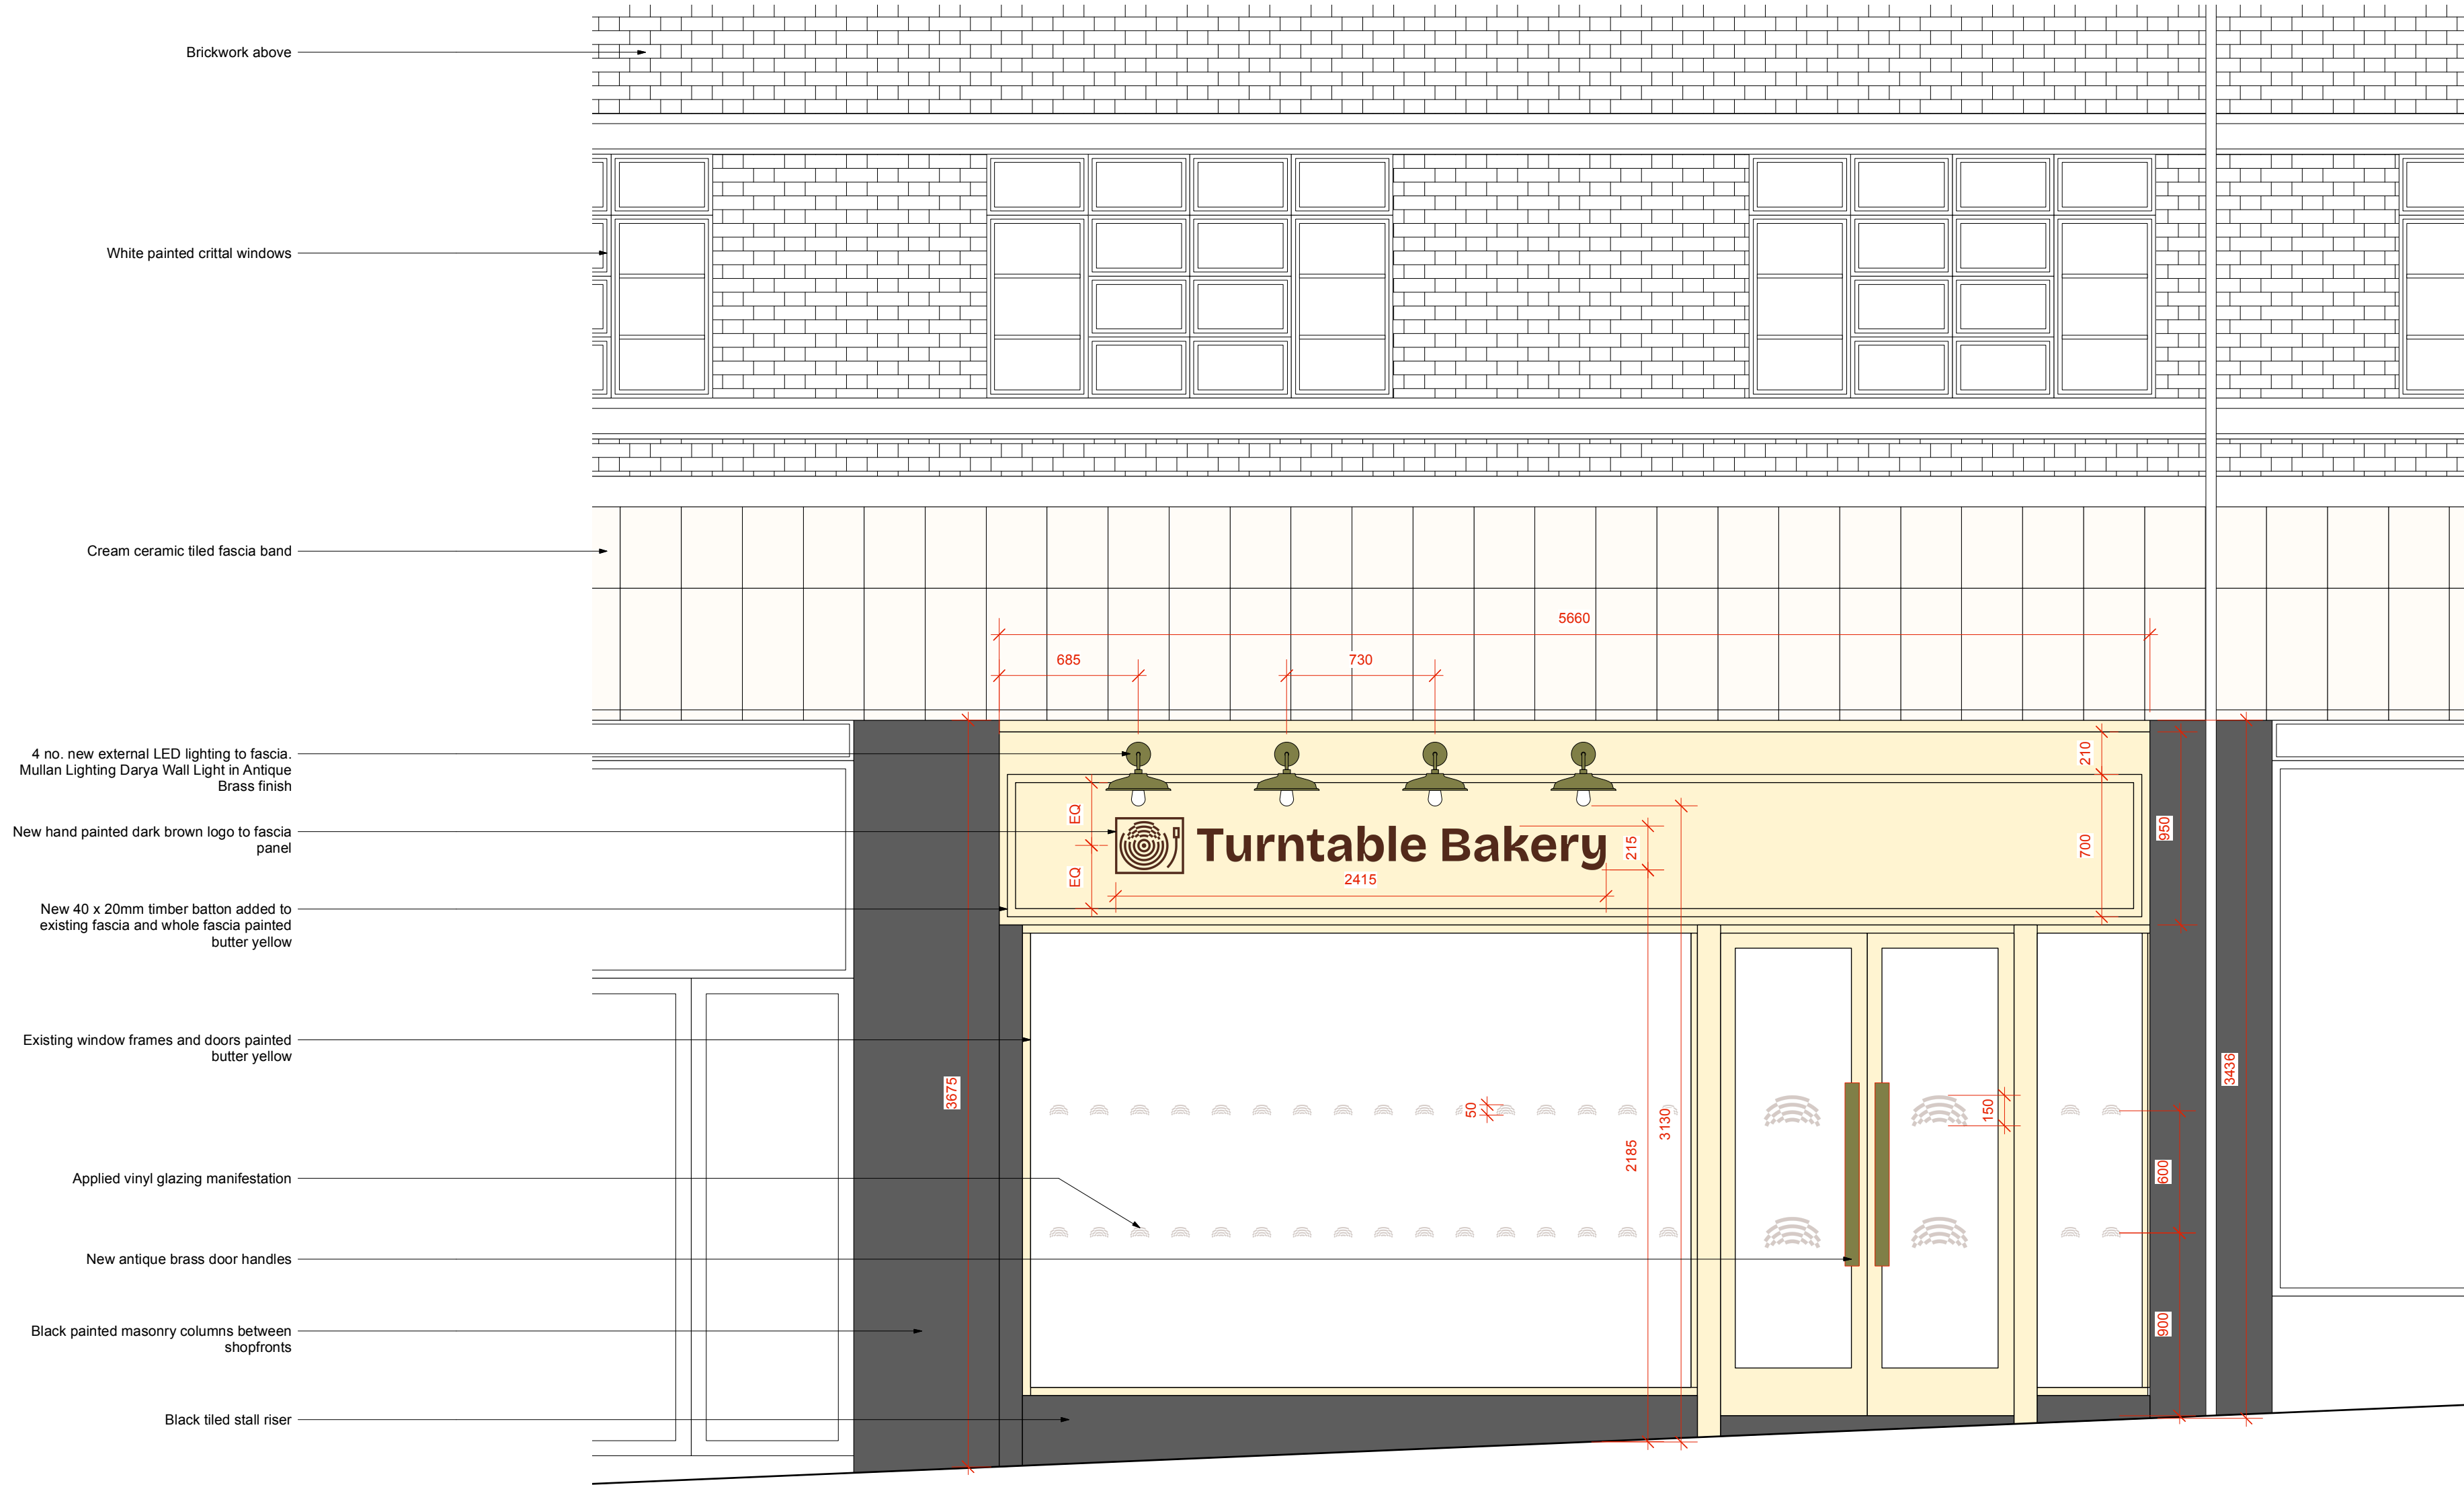

1 Proposed Exterior Elevation
Scale: 1:25

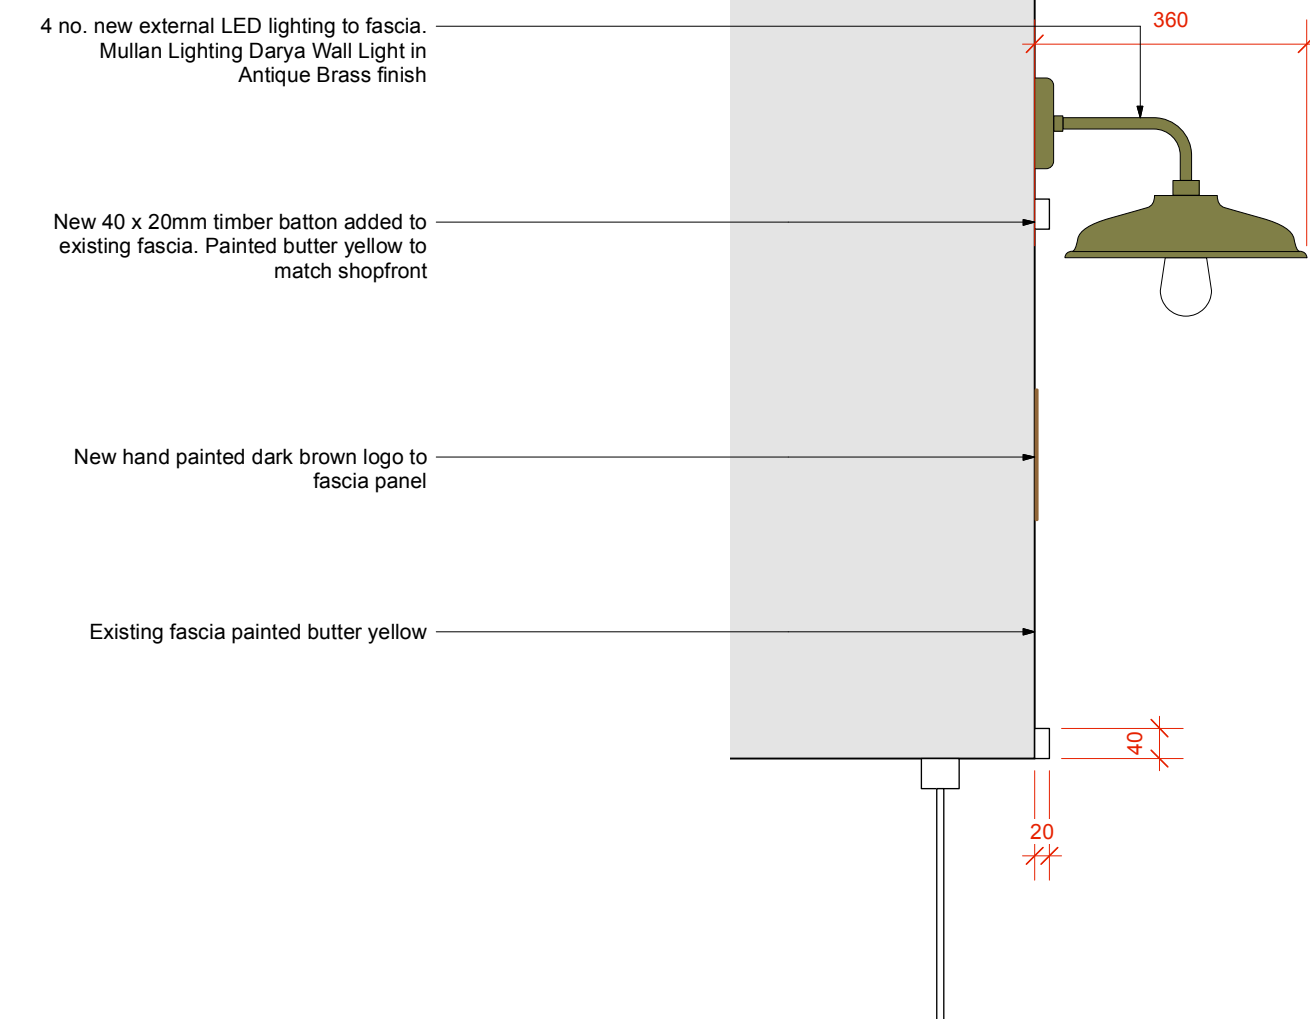

2 Signage Detail
Scale: 1:10

0 1 2 3 4 5 M

0 1 2 3 m