





LOCATION BLOCK PLAN
Scale 1:1250
0 5 10 20 40 80m
1:1250 scale
site boundary

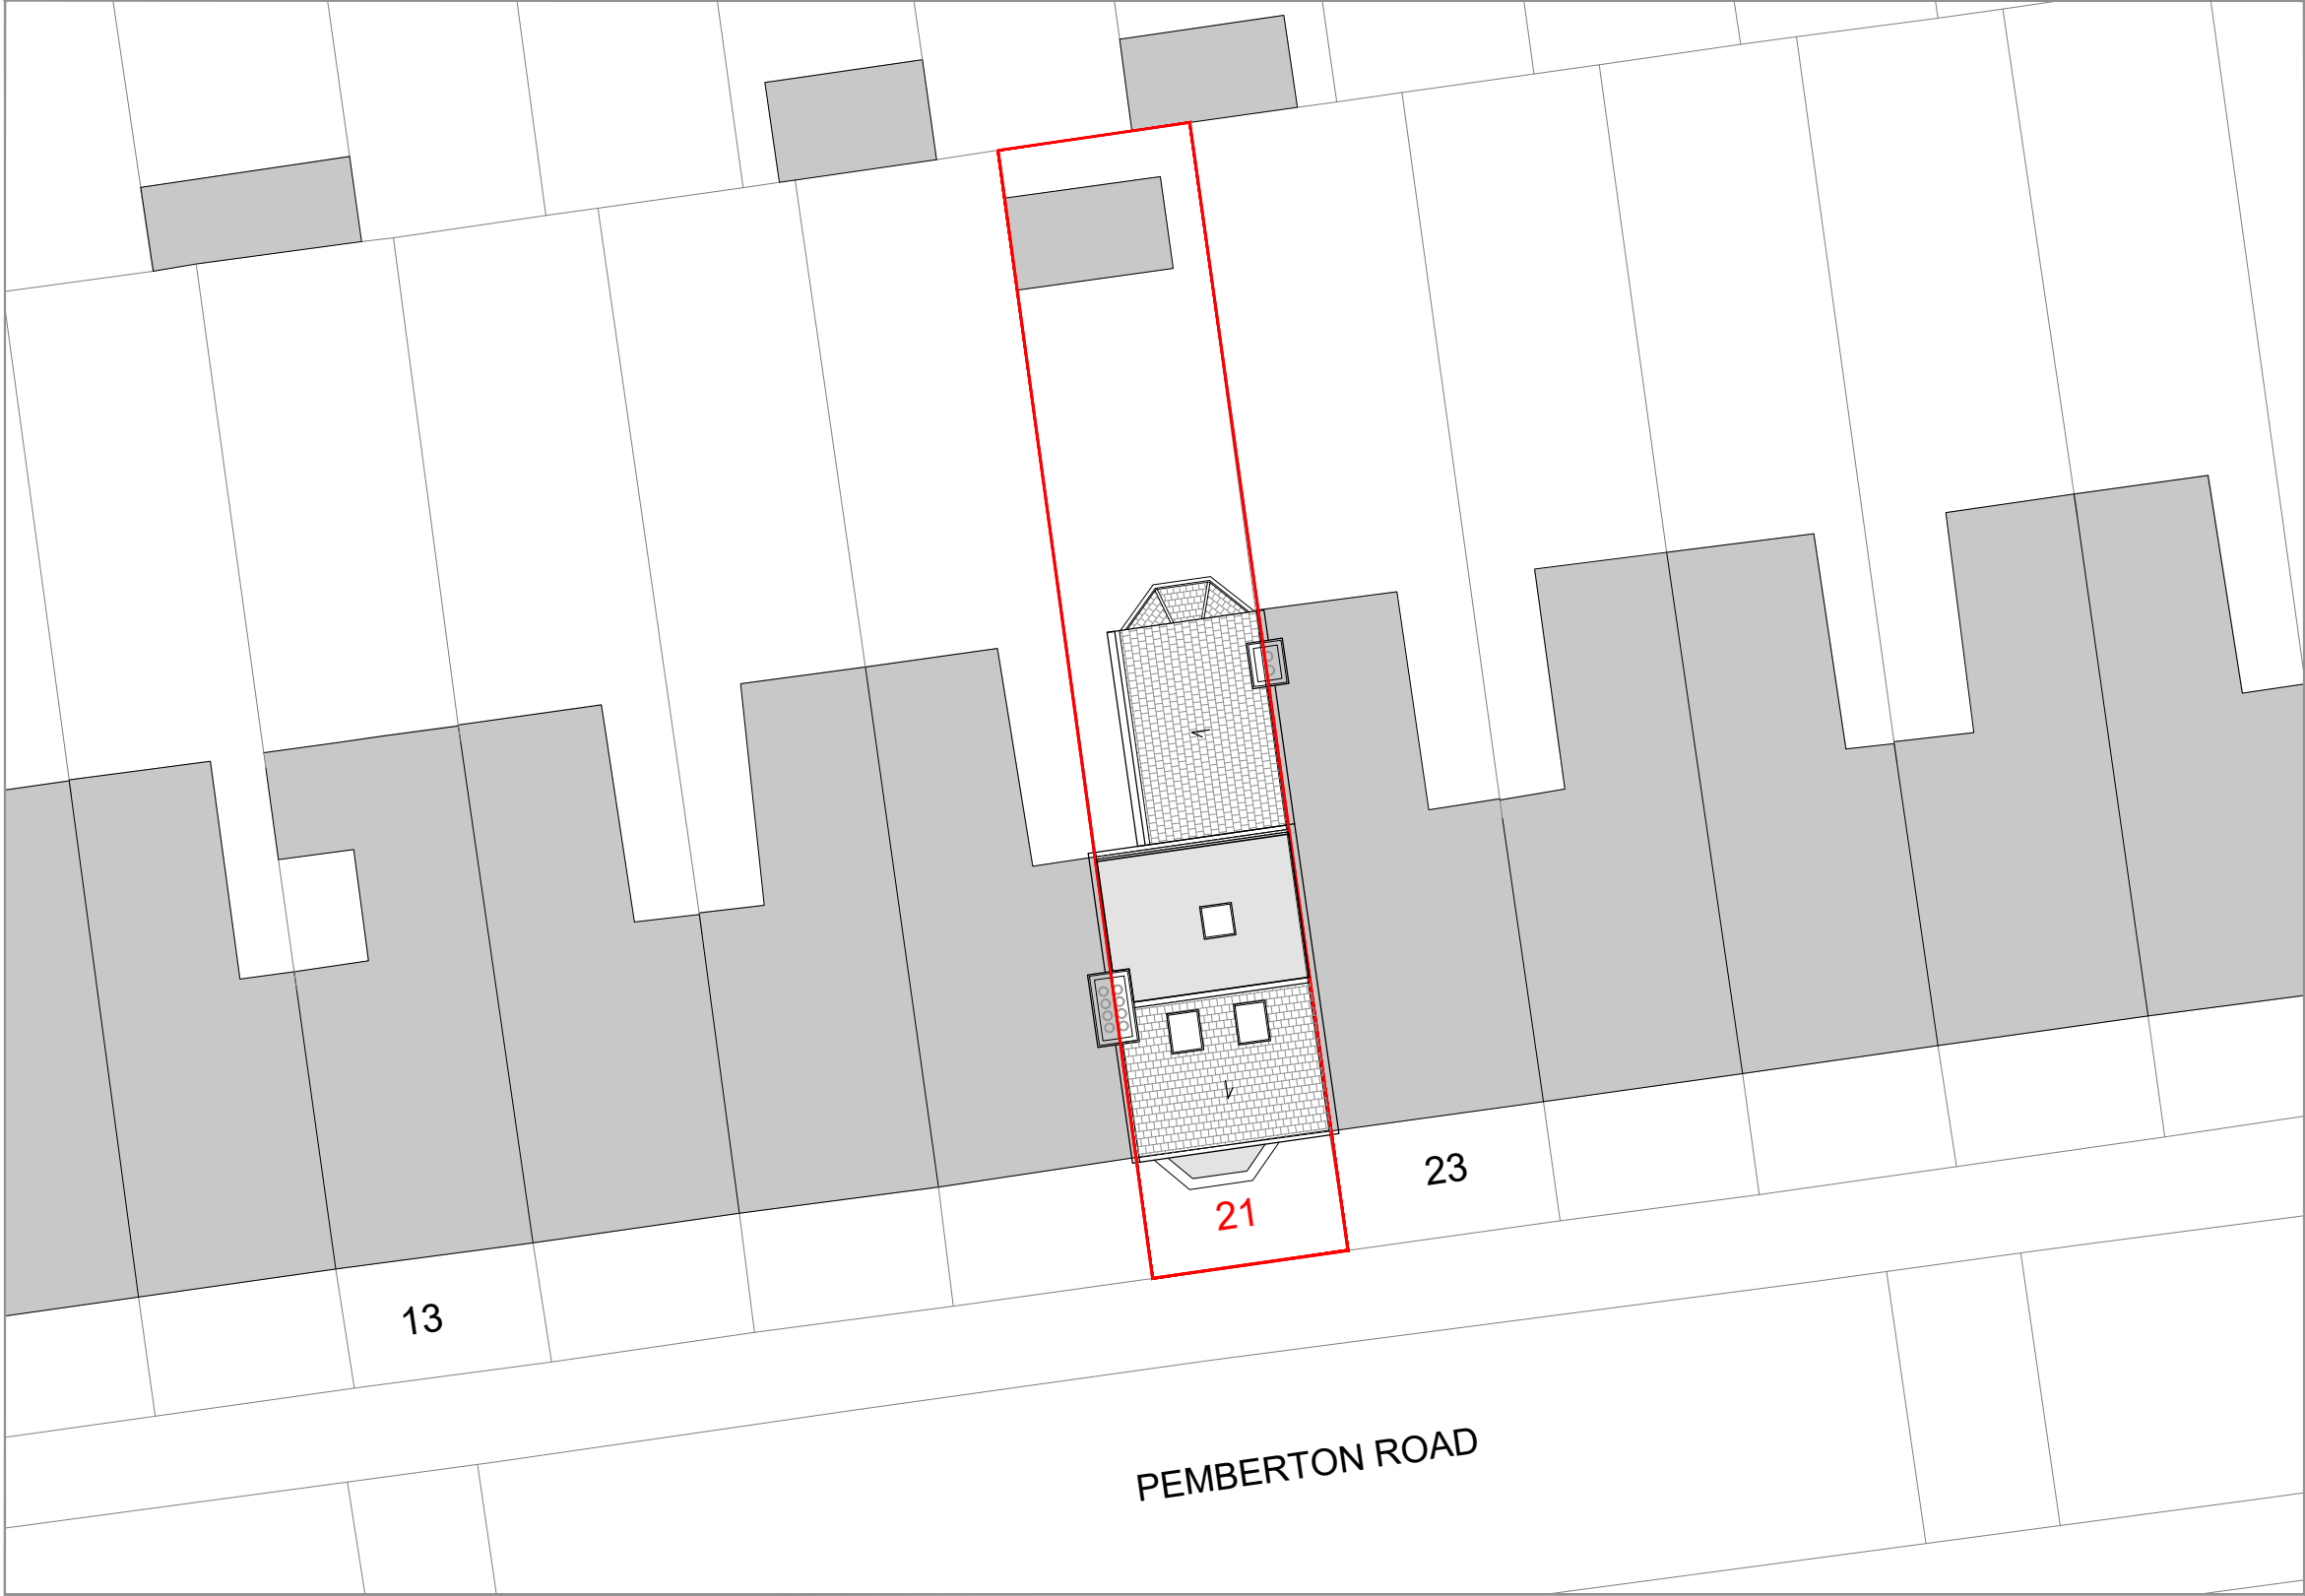

PROPOSED SITE PLAN
Scale 1:200
0 1 2 3 5 10m
1:200 scale
site boundary

General notes:
1.This drawing is the copyright of Studio AI Architecture & Interiors Ltd and may not be reproduced without permission.
2. Drawings must be read in conjunction with all relevant drawings and specifications.
3. Do not scale from this drawing except from the purposes of Planning.
4. Contractors to check all dimensions on site before construction. Any discrepancies to be reported to Studio AI Architecture & Interiors Ltd.
5. It is the responsibility of the client to ensure that the proposals are within their land ownership boundary.

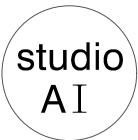

15D Chaucer Road
Bedford MK40 2AJ

+44 (0)789 454 4150
www.studioai-architecture.co.uk

21 Pemberton Road, London N4 1AX
LOCATION & SITE PLANS
AS PROPOSED

Scale vary@ A3	Purpose of Issue PLANNING		Date of First Issue 15.04.26
Project no. 133	Drawing no. A-DR-01-001	Revision No. -	Revision Date -