



EXISTITNG 1:100




EXISTING FRONT ELEVATION

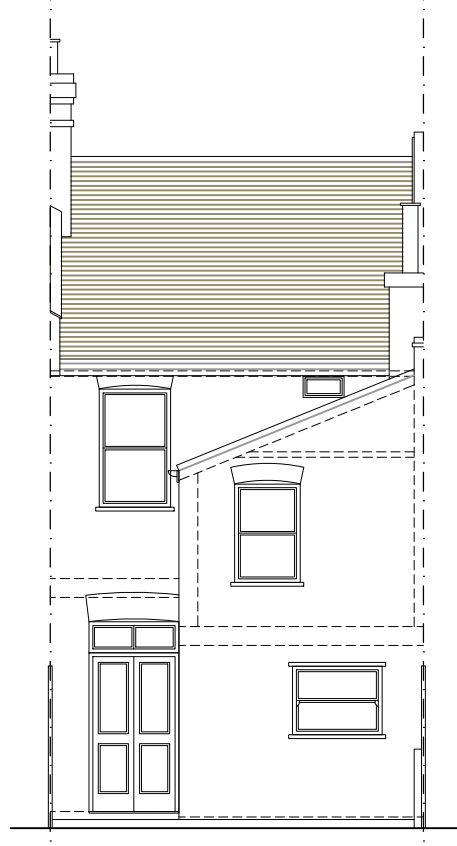


EXISTING REAR ELEVATION

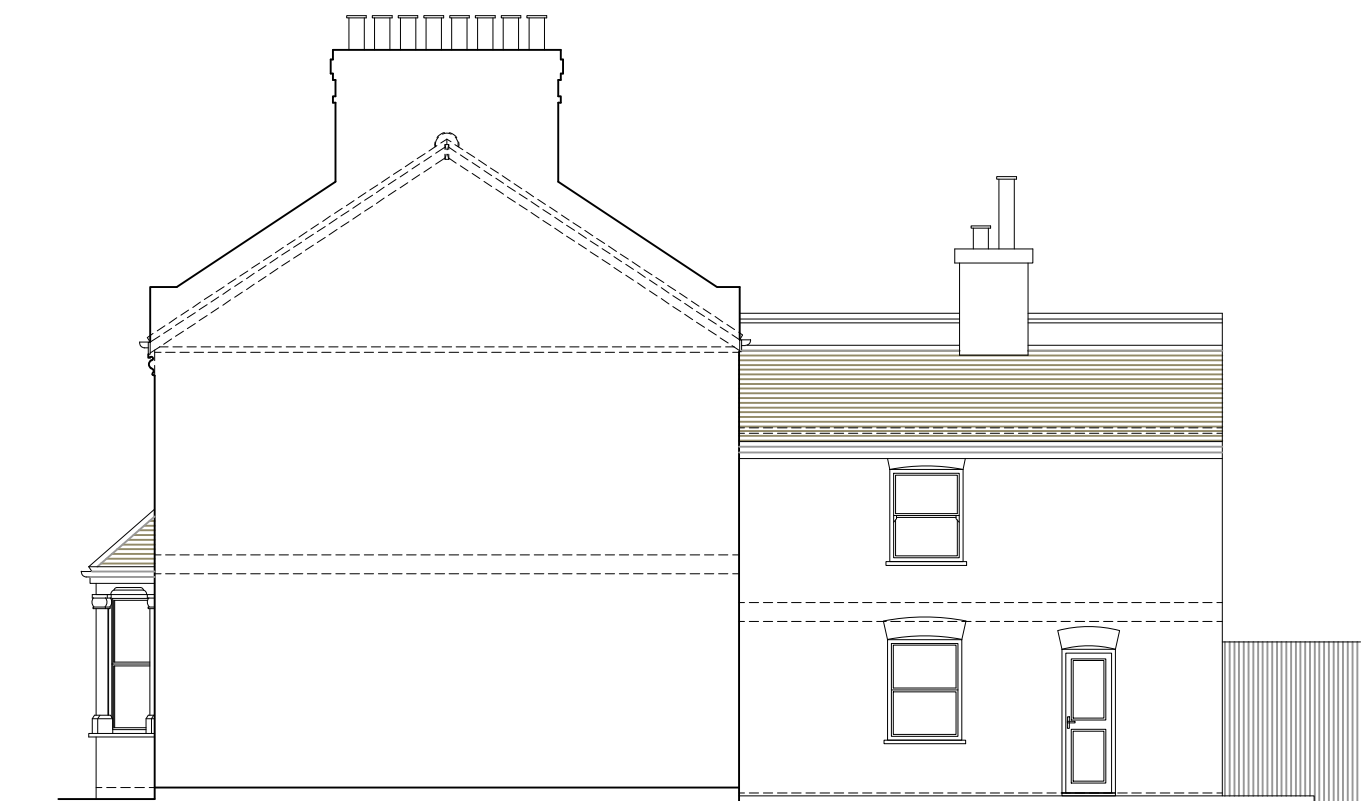


EXISTING SIDE ELEVATION 01

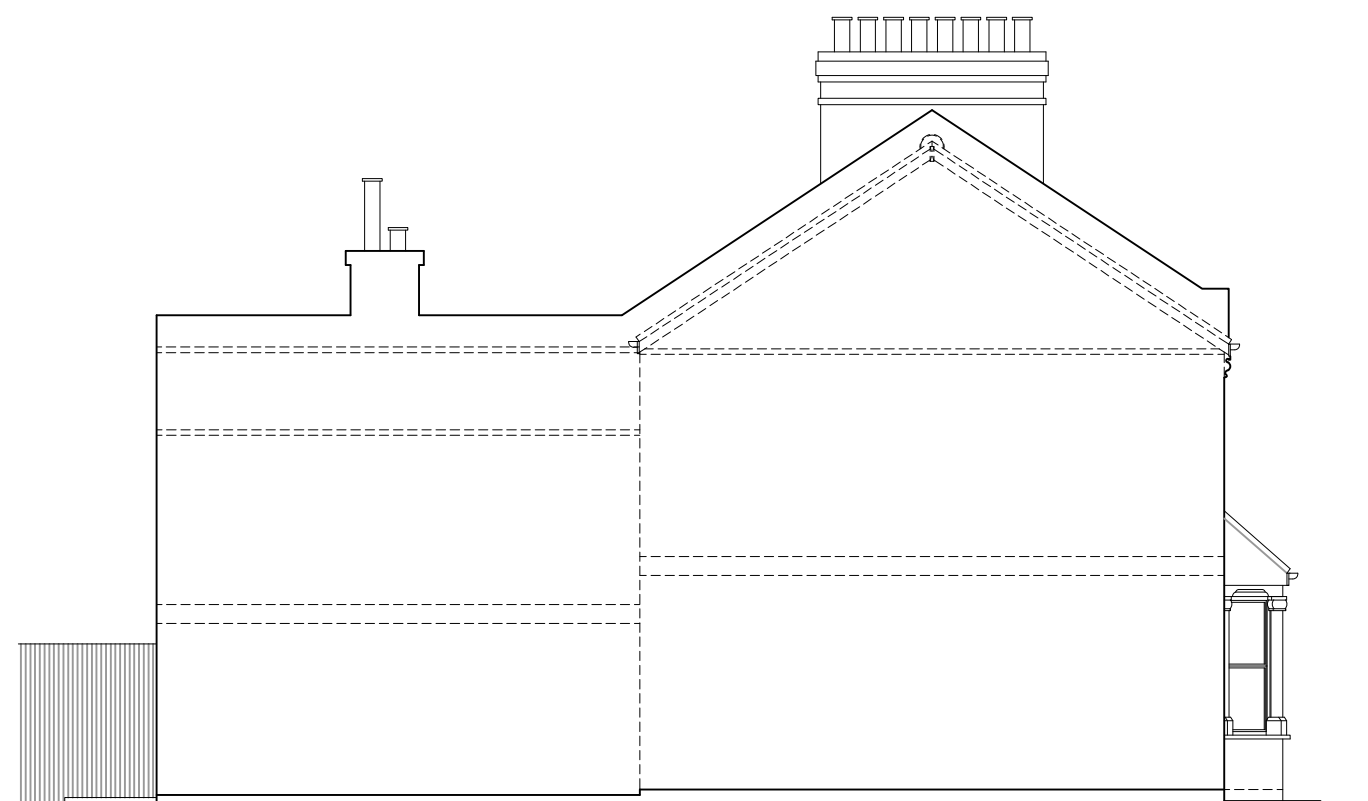

EXISTING SIDE ELEVATION 02

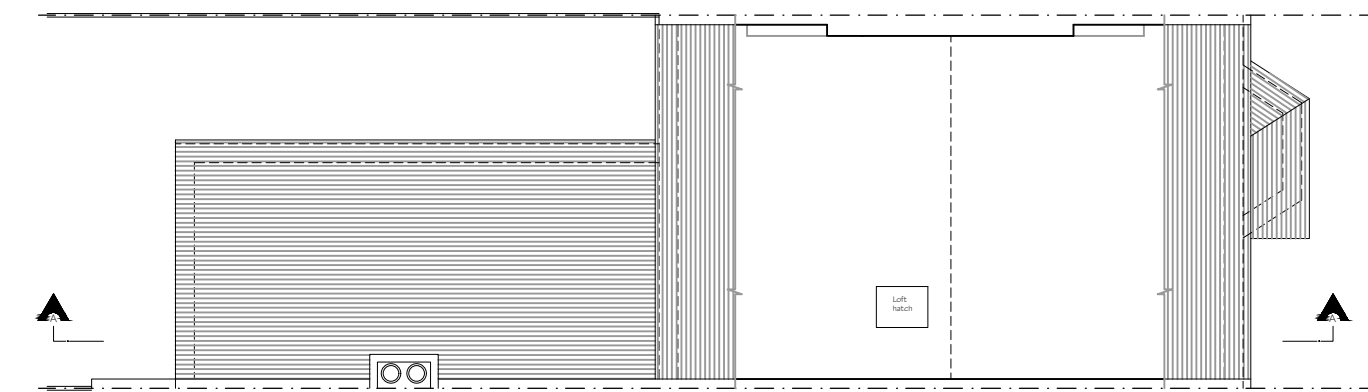

EXISTING LOFT PLAN

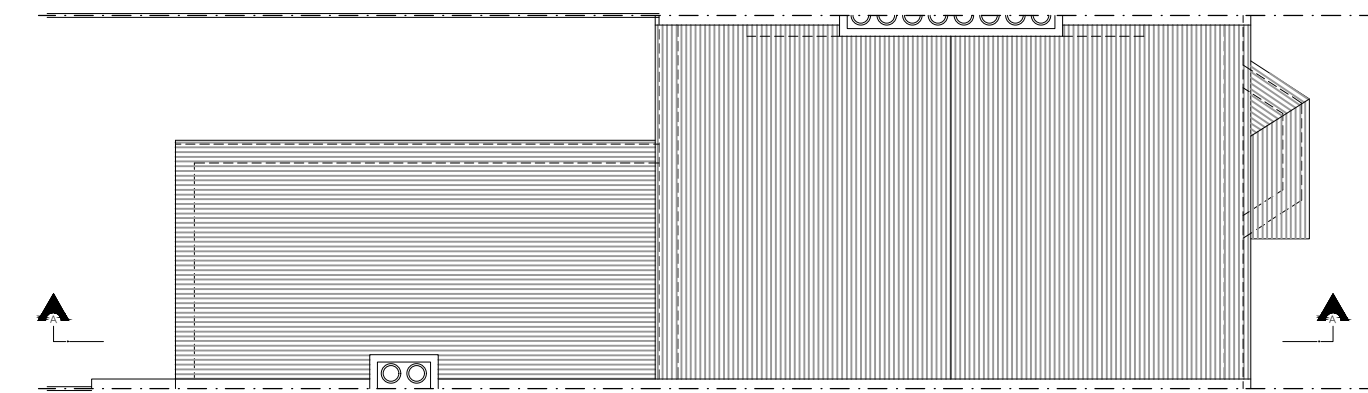


EXISTING ROOF PLAN


EXISTITNG 1:50



EXISTING SECTION A-A

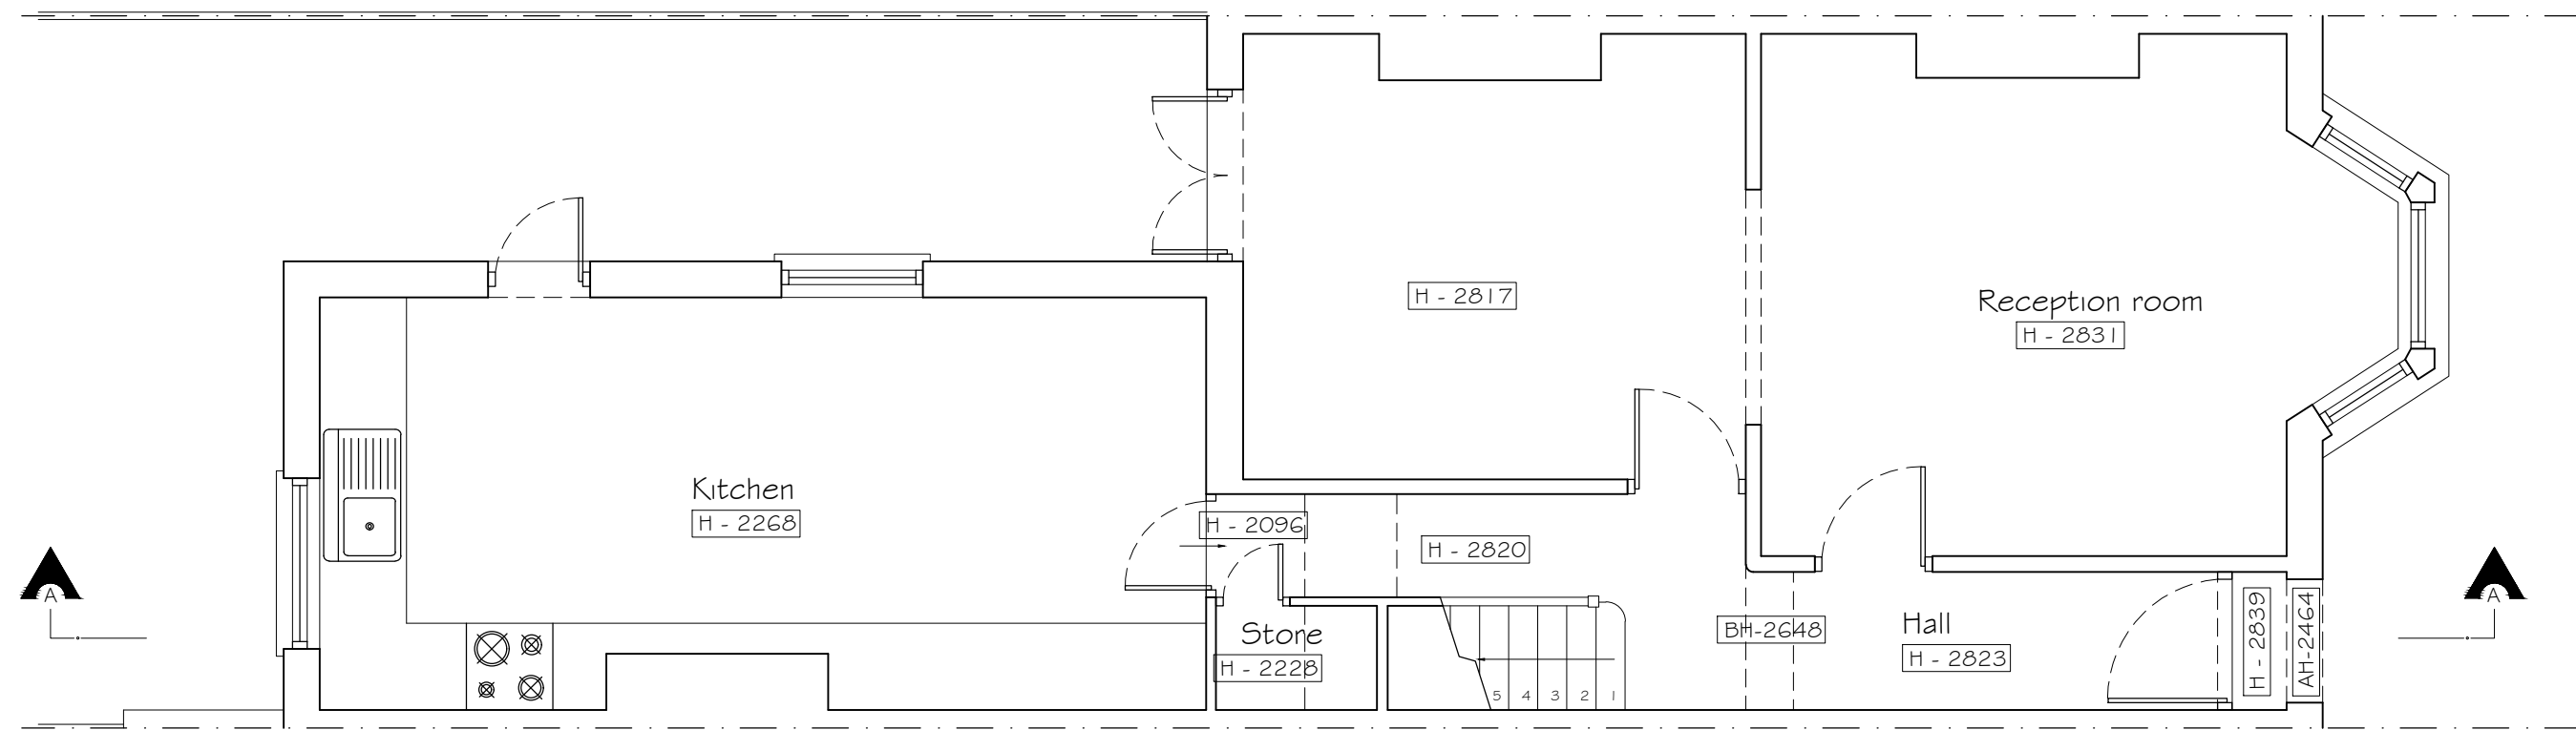

EXISTING GROUND FLOOR PLAN

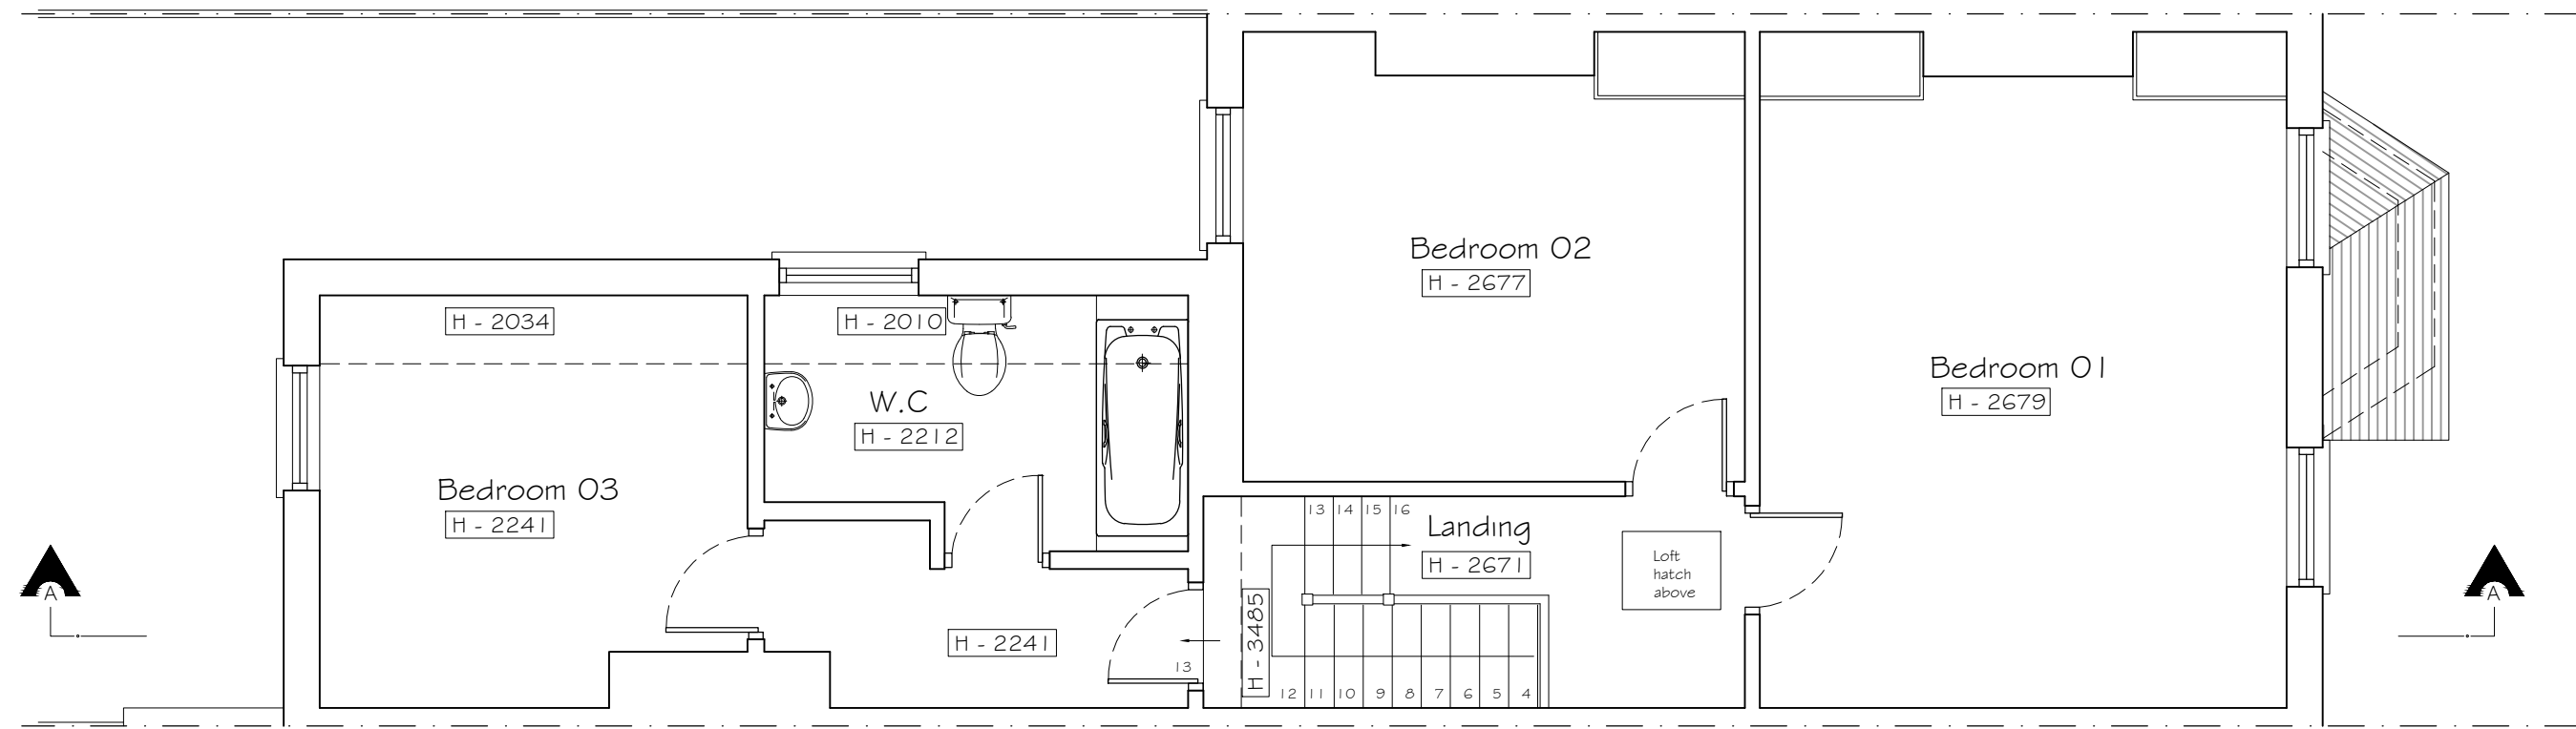

EXISTING FIRST FLOOR PLAN

Copyright © Studio 136 Architects Ltd  
This drawing which is the property of Studio 136 Architects Ltd is the subject of Intellectual Property Rights including copyright and design right and shall not be reproduced, copied, loaned or submitted to any other party without the written consent of Studio 136 Architects Ltd

This drawing is not to be scaled. Only figured dimensions to be taken. Any discrepancies to be reported to the Studio 136 Architects Ltd prior to setting out or ordering of any materials



Project  
LOFT CONVERSION AT  
15 VERNON ROAD  
####  
N8 0QD  
Client  
MR KYRIACOU & MS HADJIPATERAS  
15 VERNON ROAD  
####  
N8 0QD

Drawing Title  
EXISTING PLANS  
SECTION & ELEVATIONS

| Scale             | Drawn      | Checked | Authorised |
|-------------------|------------|---------|------------|
| 1:100 / 1:50 @ A1 | MARCH 2025 | -       | -          |

| Drawing Number       | Rev |
|----------------------|-----|
| ST_MAR 26_15 VER_001 | -   |