





1 OS Map
1 : 1250

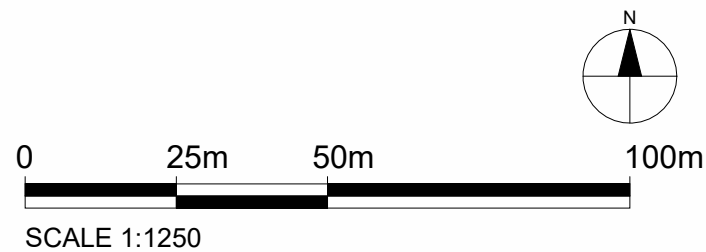


Property Boundary

Property Boundary Area= 134.333 sqm

Property G.I.A= 120.536 sqm

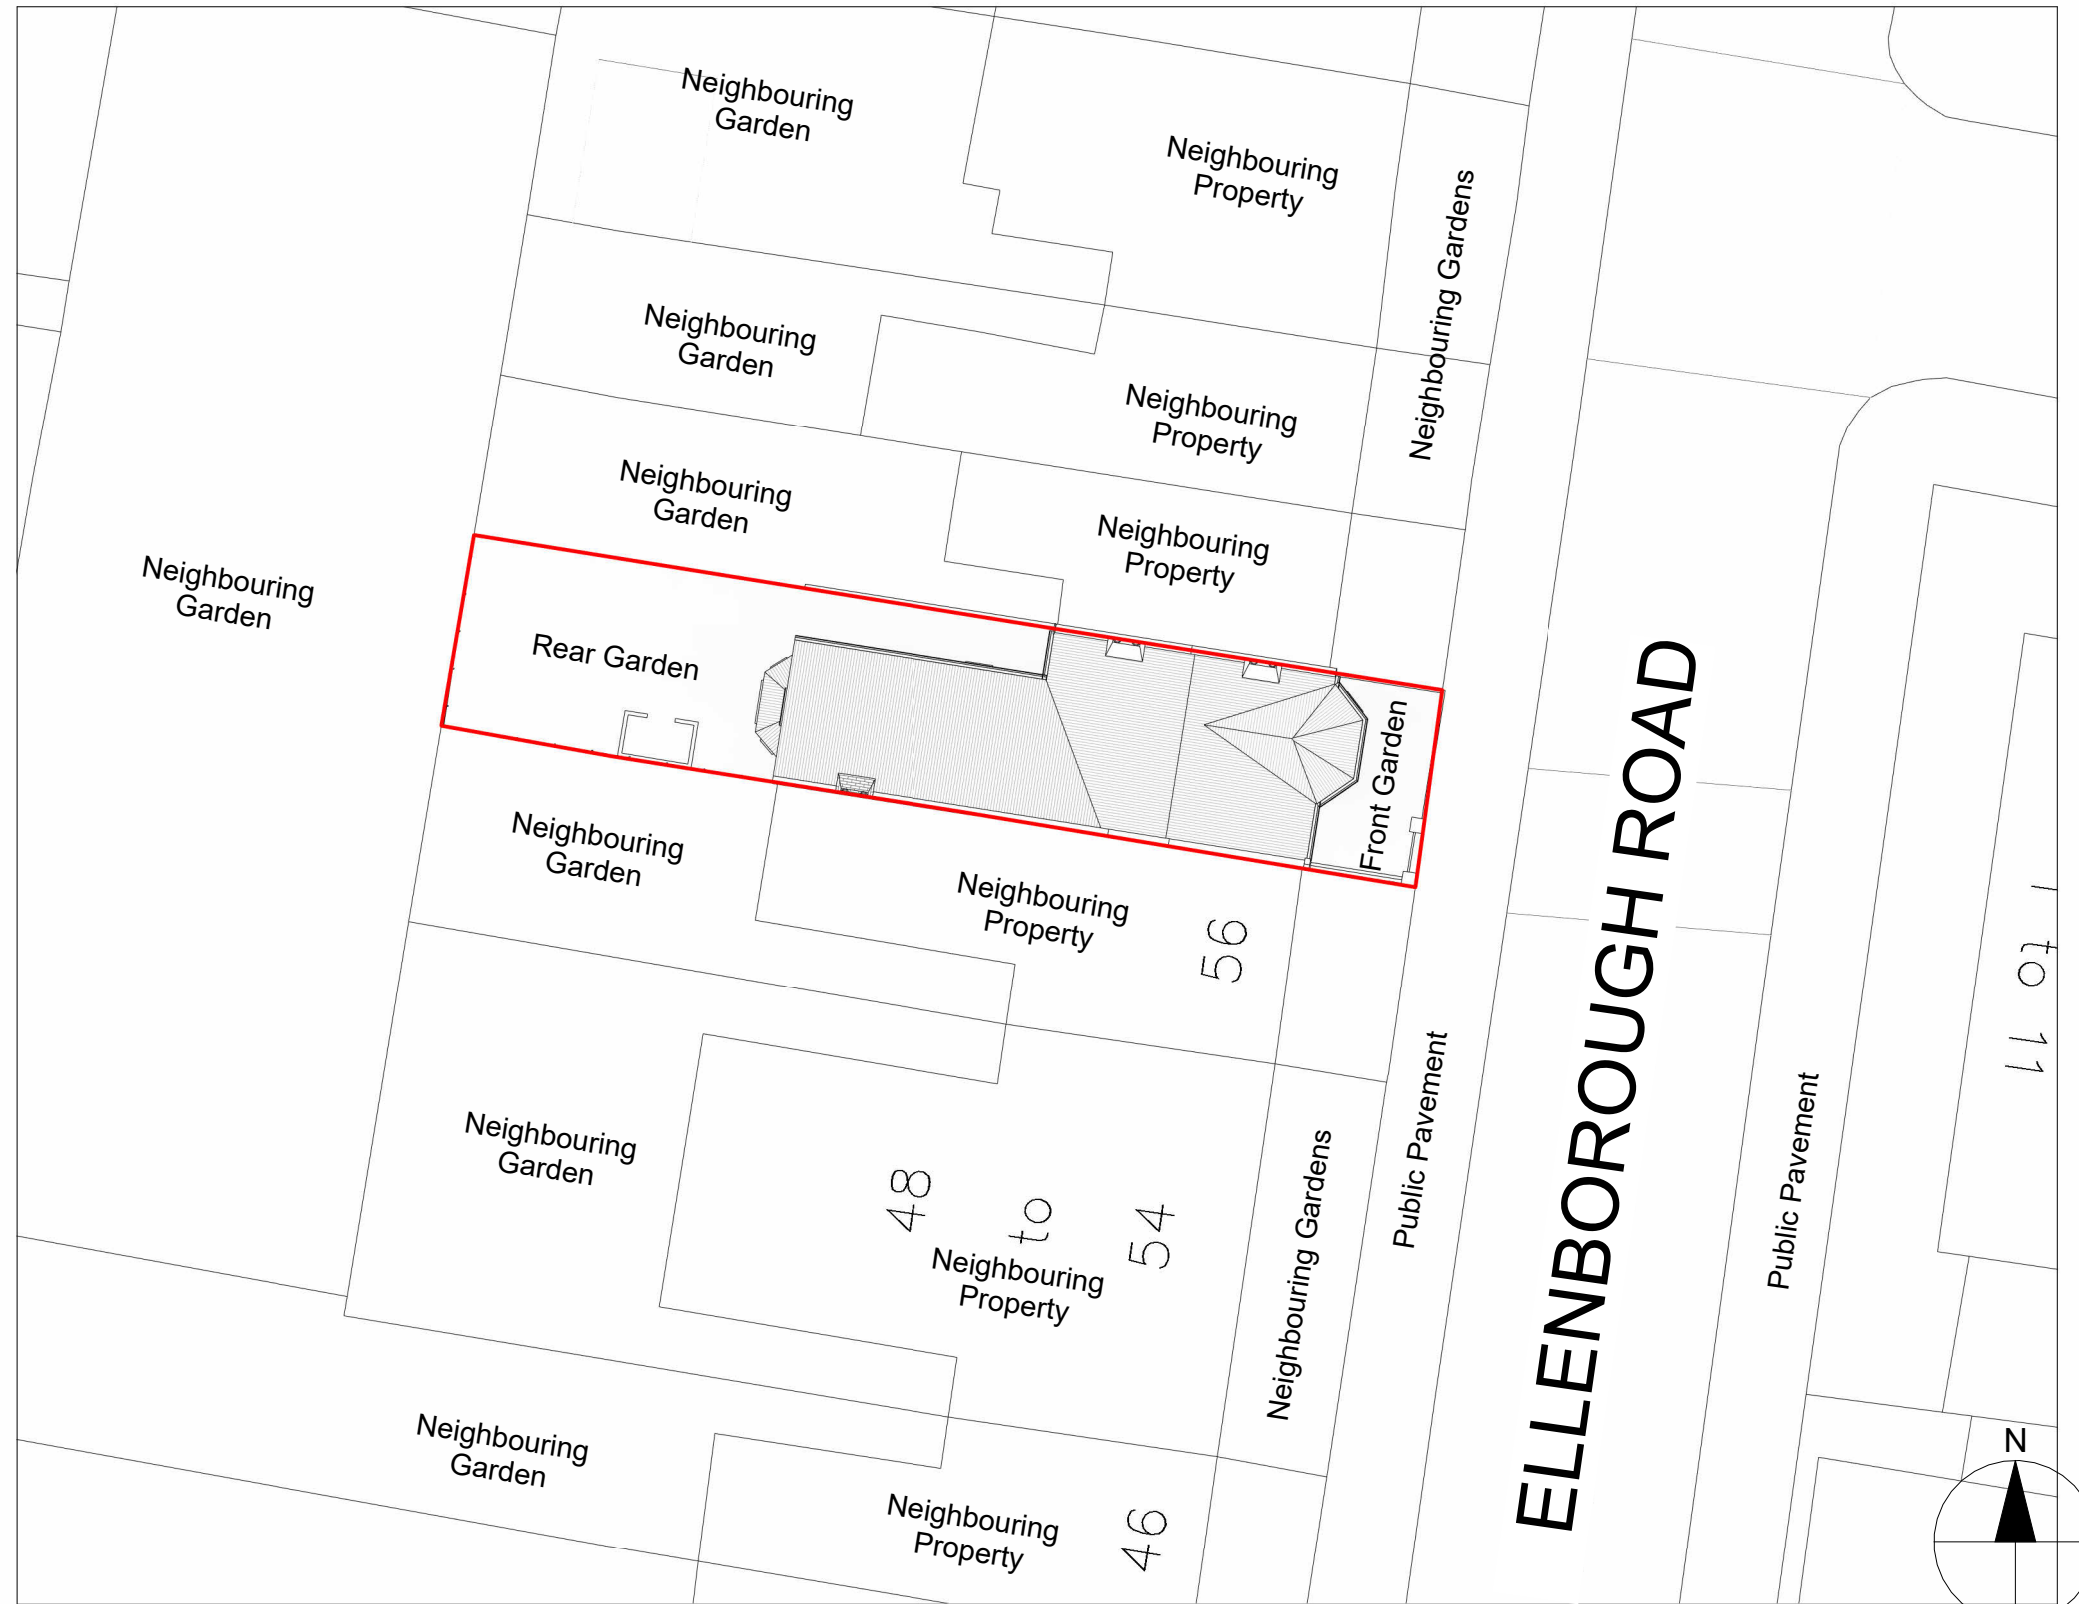

2 Location Plan
1 : 200

 




Notes.
Contractors must verify all dimensions at the site before commencing any work.
No construction work before Building Control approval and structural engineer confirmation.
Any discrepancies to be reported to Gridline.
All drawings are to be read in conjunction with all relevant drawings and specifications.

Project No.S				
REV	DATE	DESCRIPTION	BY	CH

PROJECT TITLE	
58 Ellenborough Road, Haringey N22 5EY	
DATE	Project No.
January 2026	10906

DRAWING TITLE		
Existing OS Map and Location Plan		
DRAWING No.	SCALE @ A3	Drawn by:
EX - L001	As Indicated	AS

 
PLANNING SERVICES
Unit 9b, The High Cross Centre,
Fountainy Rd,
N15 4BE
TEL: 020 8802 3480
www.sampling.co.uk

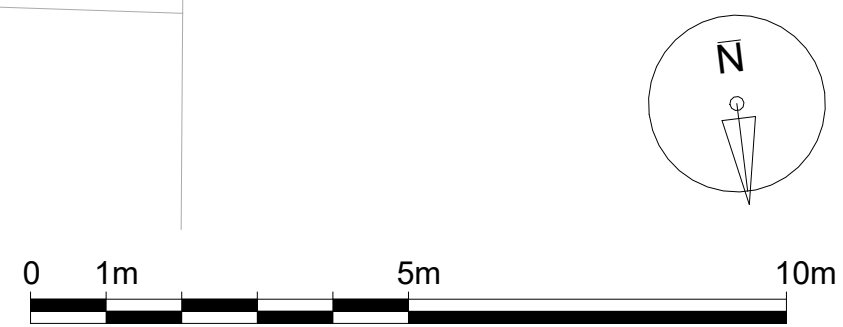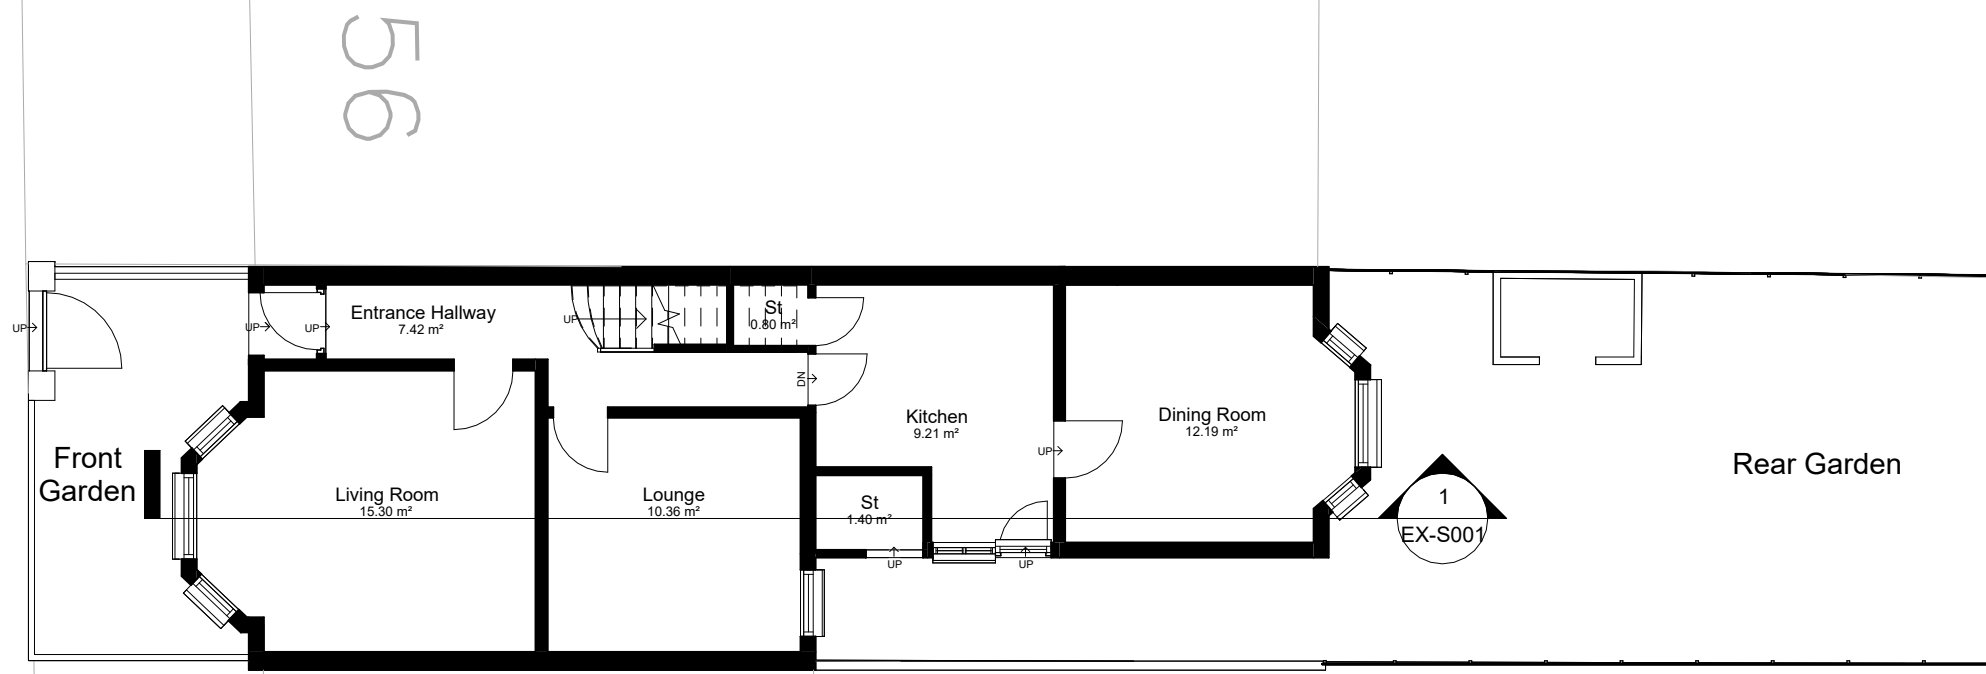


Notes.
Contractors must verify all dimensions at the site before comencing any work.
No construction work before Building Control approval and structural engineer confirmation.
Any discrepancies to be reported to Gridline.
All drawings are to be read in conjunction with all relevant drawings and specifications.


Project No.S				
REV	DATE	DESCRIPTION	BY	CH

PROJECT TITLE	
58 Ellenborough Road, Haringey N22 5EY	
DATE	Project No.
January 2026	10906

DRAWING TITLE		
Existing Ground Floor Plan		
DRAWING No.	SCALE @ A3	Drawn by:
EX-P001	1 : 100	AS

 

PLANNING SERVICES
Unit 9b, The High Cross Centre,
Fountainyne Rd,
N154BE
TEL: 020 8802 3480
www.samplanning.co.uk

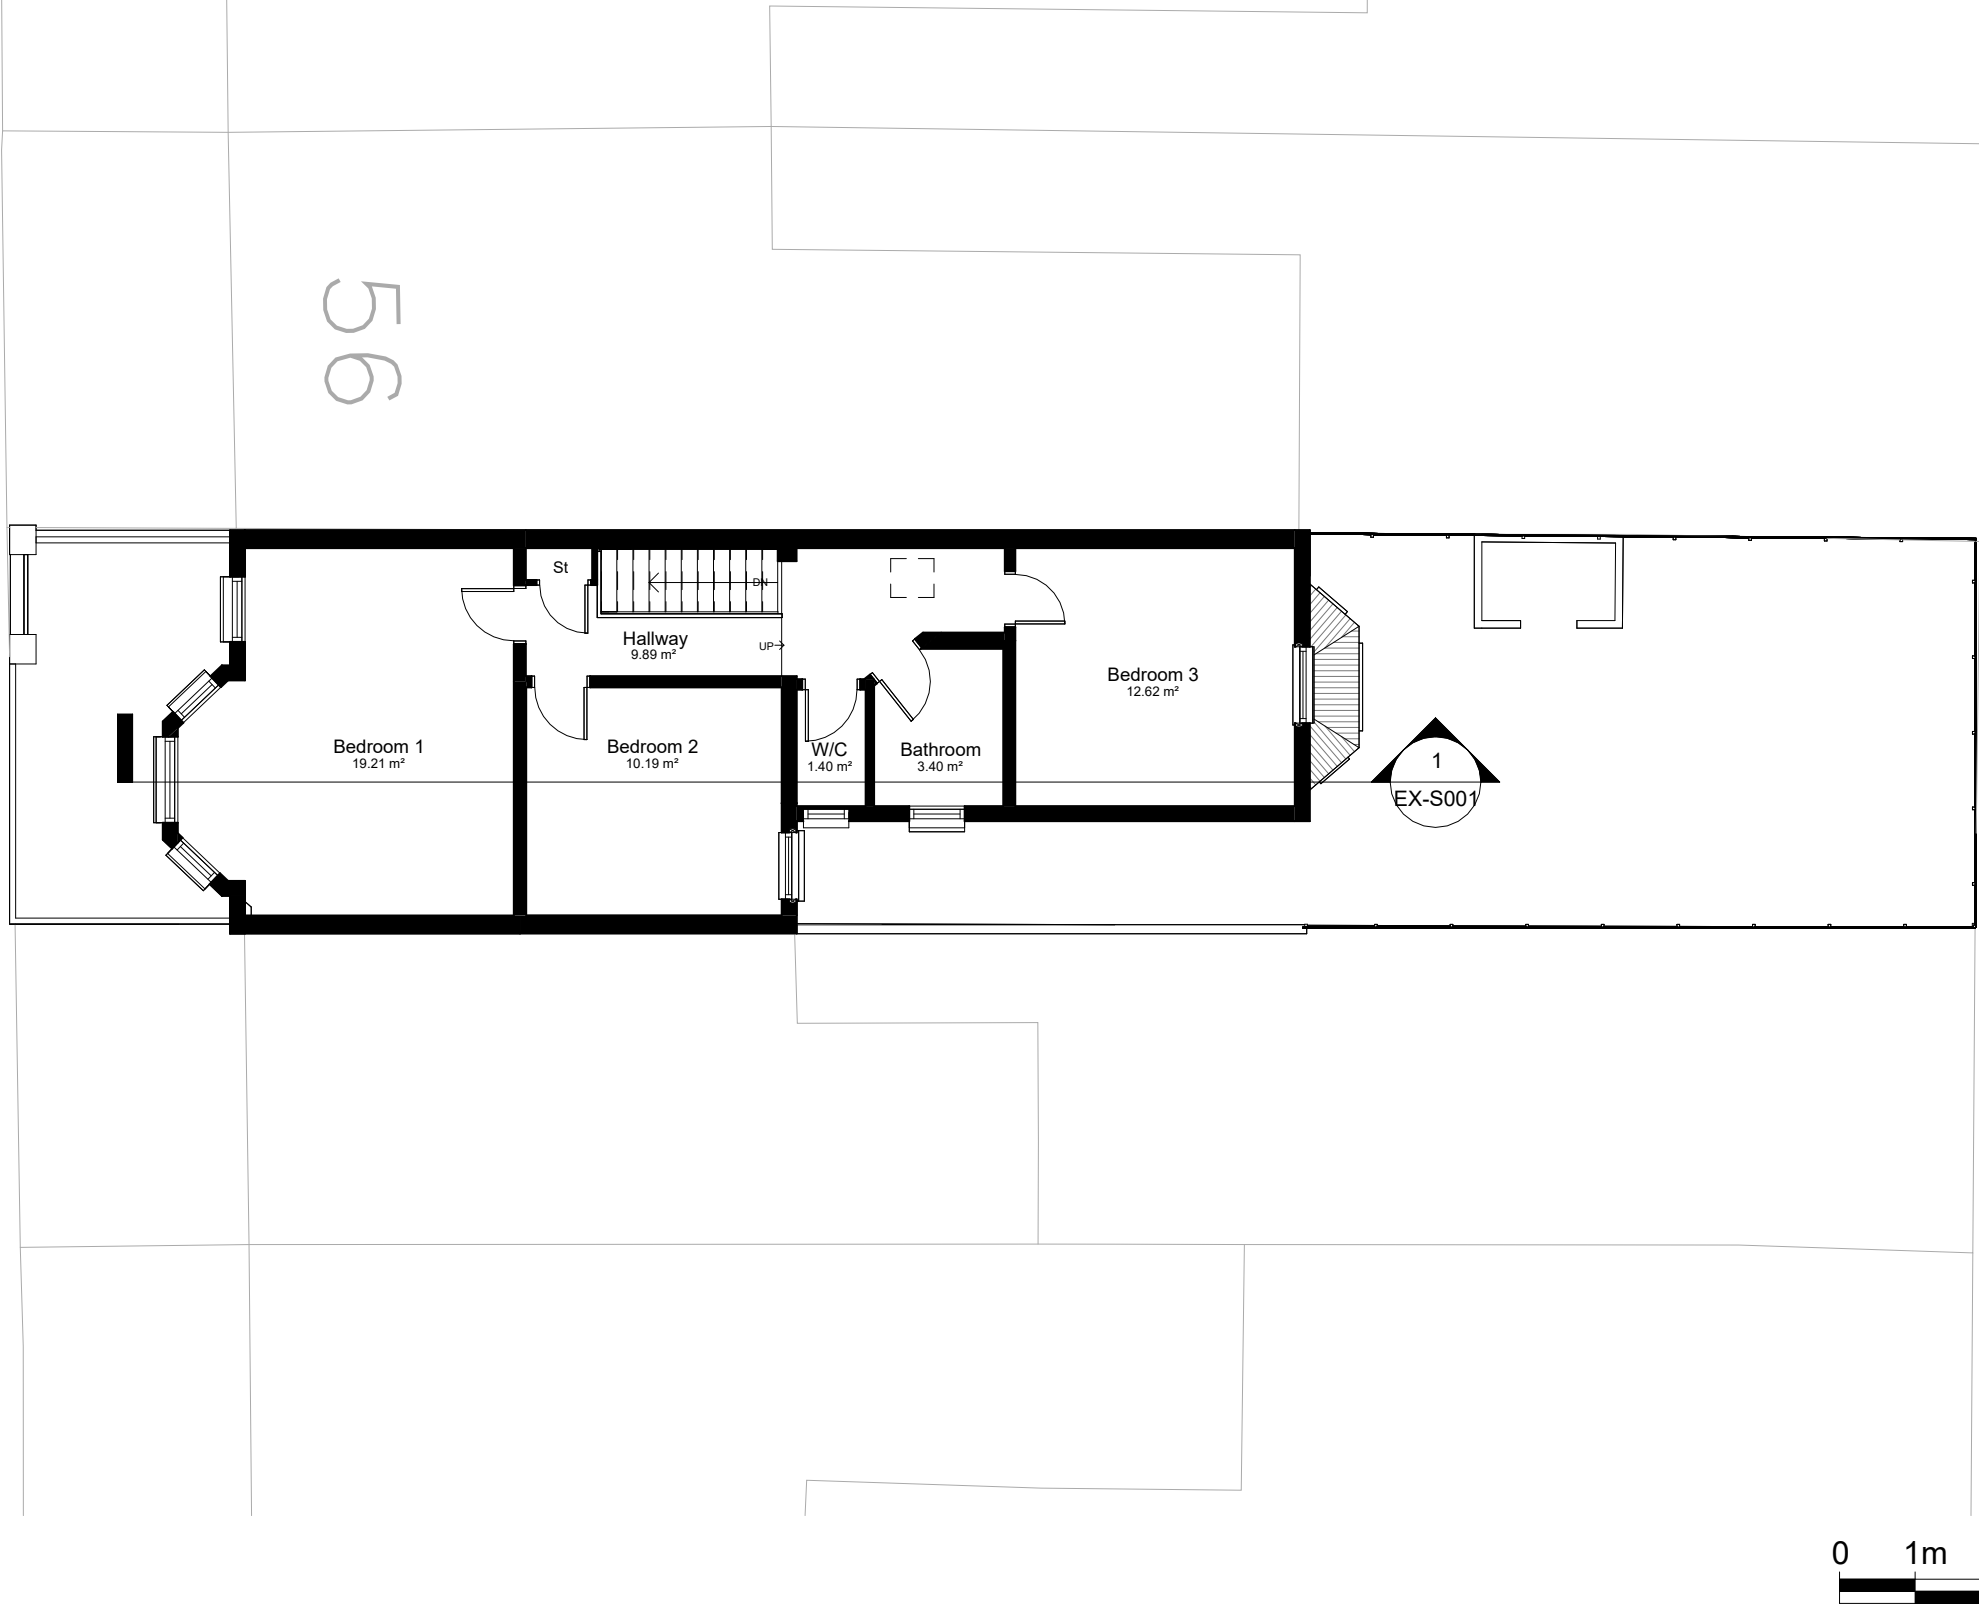


Notes.
Contractors must verify all dimensions at the site before comencing any work.
No construction work before Building Control approval and structural engineer confirmation.
Any discrepancies to be reported to Gridline.
All drawings are to be read in conjunction with all relevant drawings and specifications.



Project No.S				
REV	DATE	DESCRIPTION	BY	CH

PROJECT TITLE	
58 Ellenborough Road, Haringey N22 5EY	
DATE	Project No.
January 2026	10906

DRAWING TITLE		
Existing First Floor Plan		
DRAWING No.	SCALE @ A3	Drawn by:
EX-P002	1 : 100	AS

 

PLANNING SERVICES
Unit 9b, The High Cross Centre,
Fountainy Rd,
N154BE
TEL: 020 8802 3480
www.samplanning.co.uk

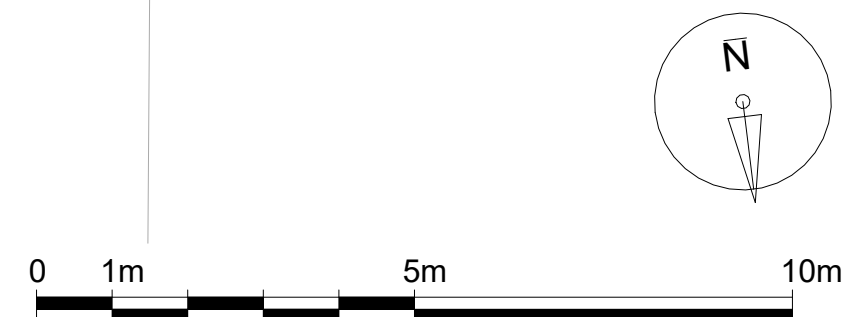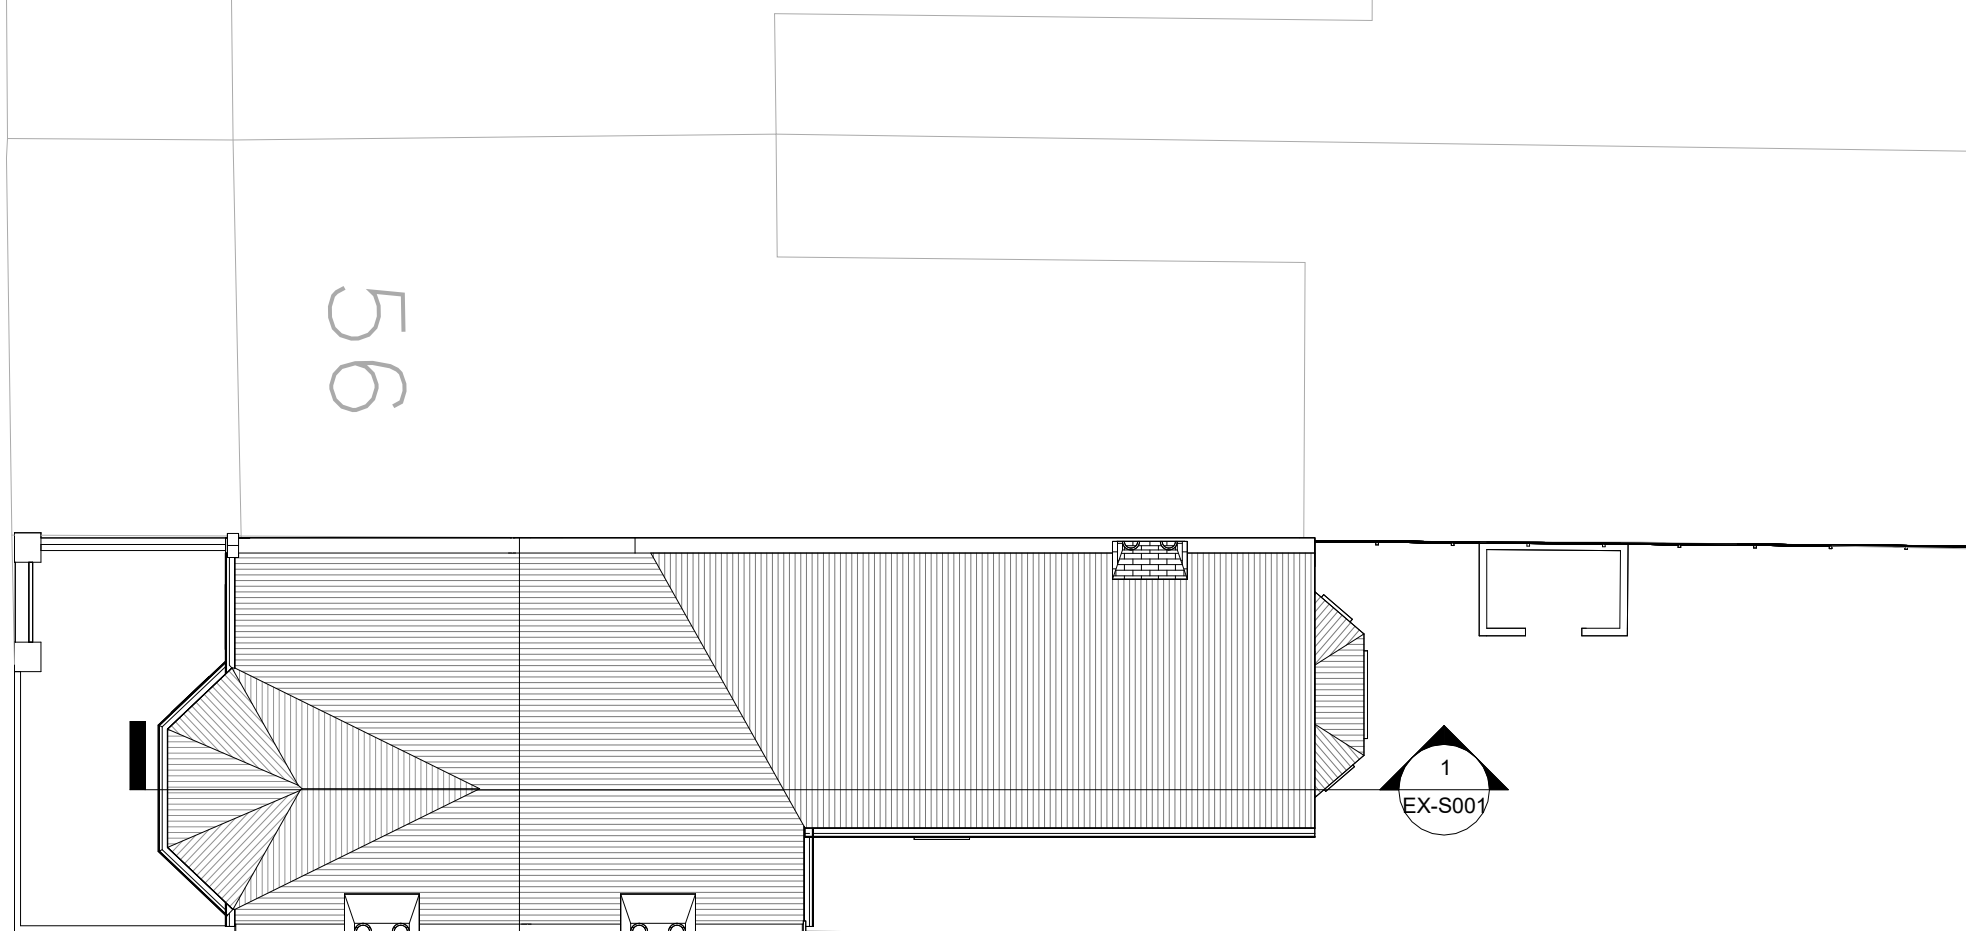

Notes.
Contractors must verify all dimensions at the site before comencing any work.
No construction work before Building Control approval and structural engineer confirmation.
Any discrepancies to be reported to Gridline.
All drawings are to be read in conjunction with all relevant drawings and specifications.


Project No.S				
REV	DATE	DESCRIPTION	BY	CH

PROJECT TITLE	
58 Ellenborough Road, Haringey N22 5EY	
DATE	Project No.
January 2026	10906

DRAWING TITLE		
Existing Roof Plan		
DRAWING No.	SCALE @ A3	Drawn by:
EX-P003	1 : 100	AS



PLANNING SERVICES
Unit 9b, The High Cross Centre,
Fountainne Rd,
N154BE
TEL: 020 8802 3480
www.sampling.co.uk

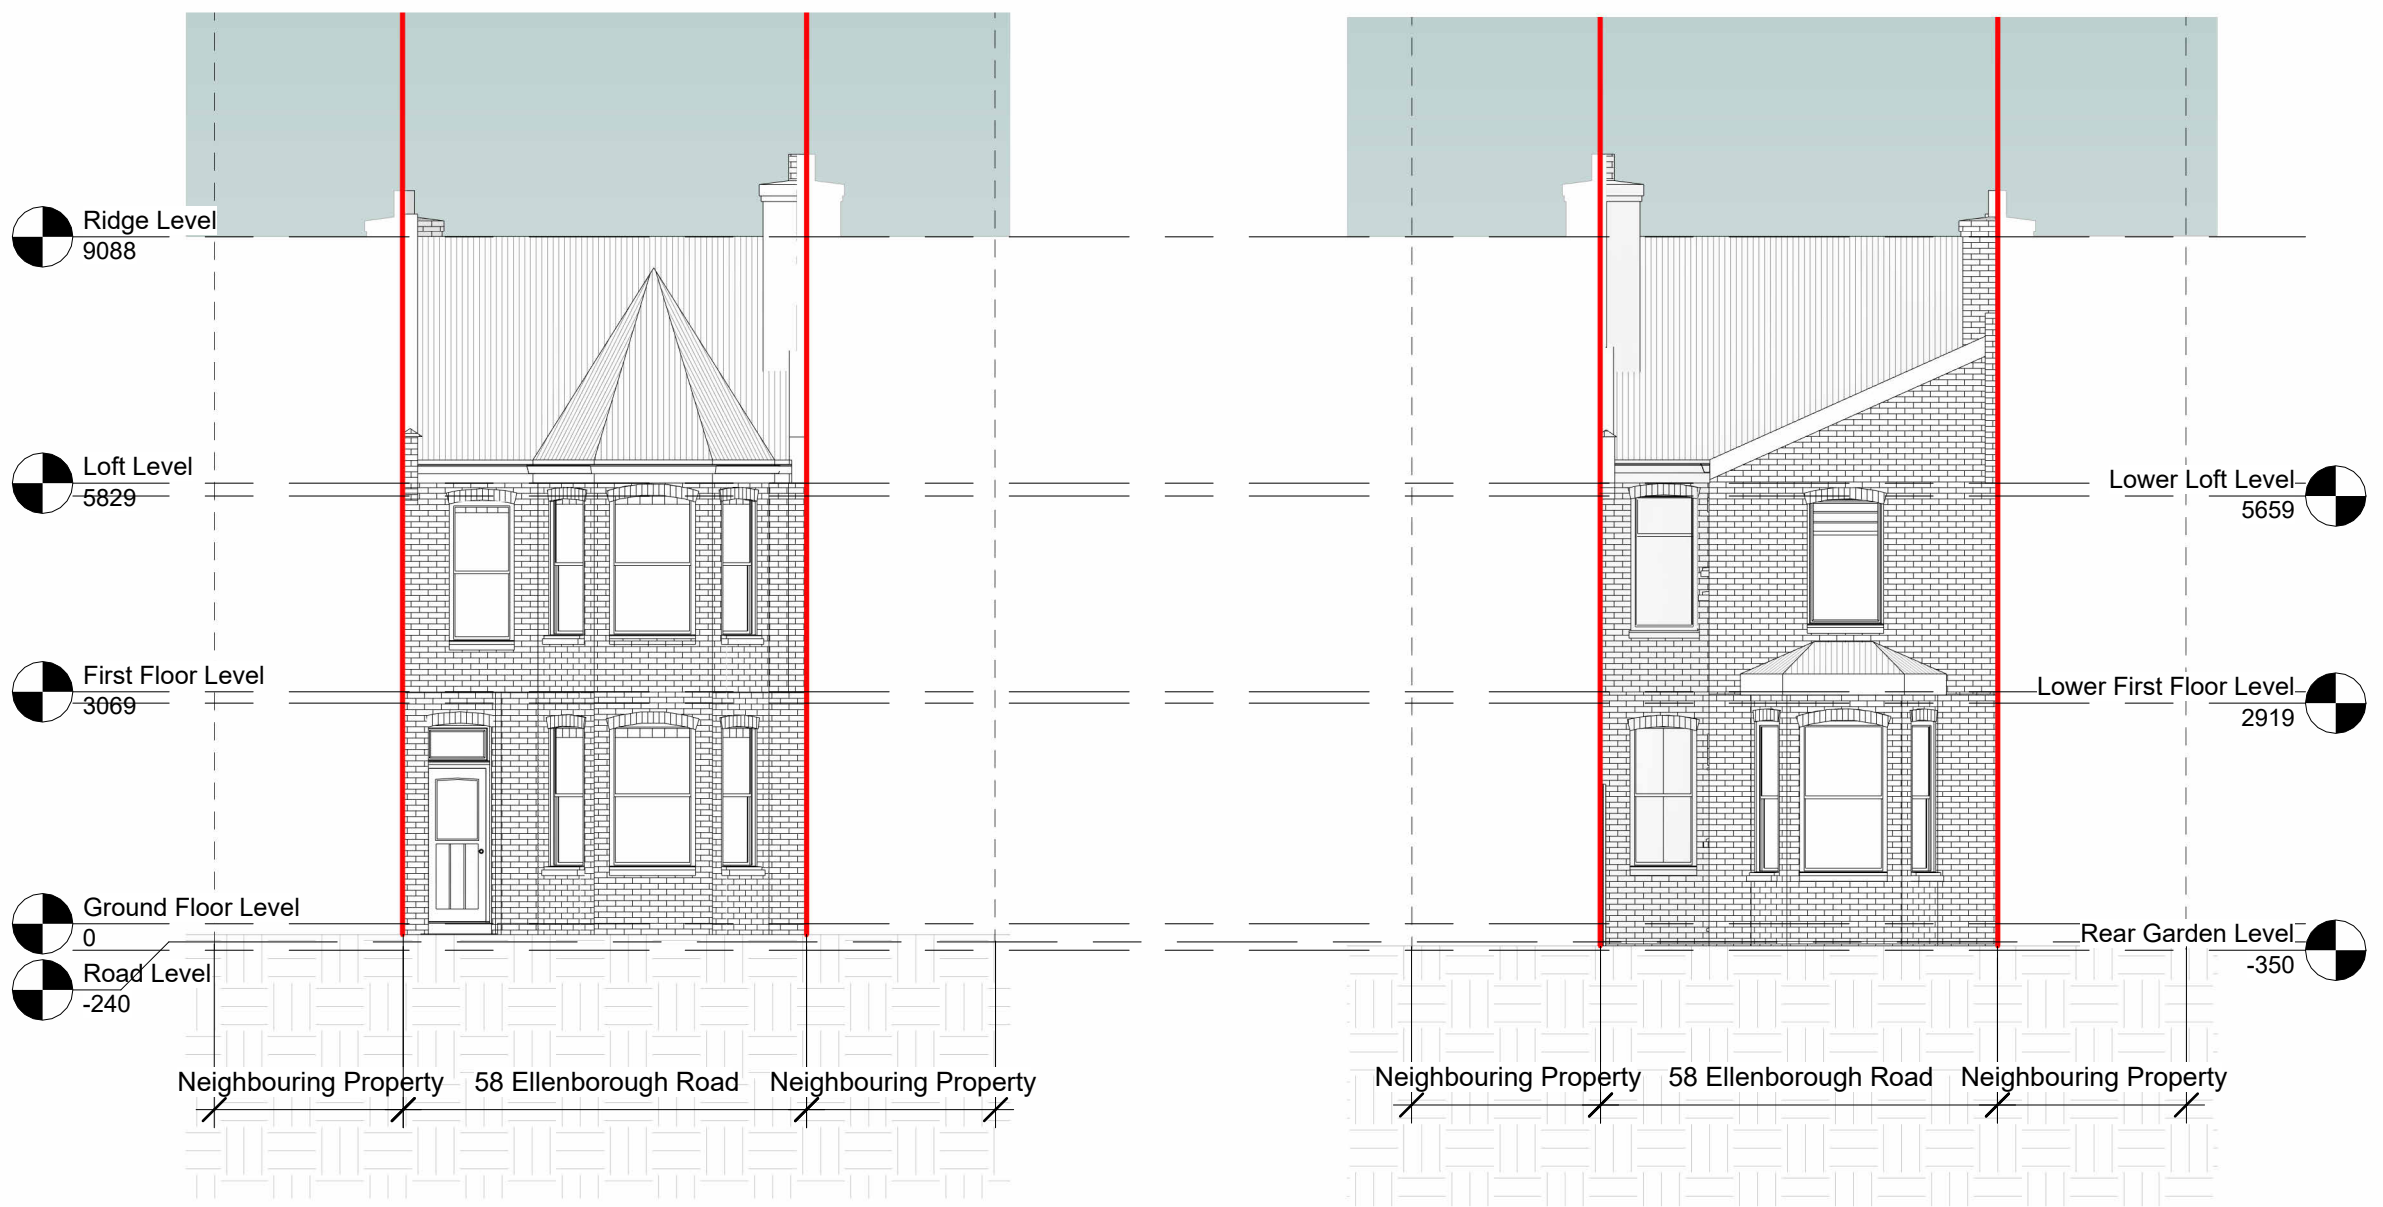

1 Front
1 : 100

2 Rear
1 : 100





Notes:
Contractors must verify all dimensions at the site before commencing any work.
No construction work before Building Control approval and structural engineer confirmation.
Any discrepancies to be reported to Gridline.
All drawings are to be read in conjunction with all relevant drawings and specifications.
The Drawings Are For Planning Purposes only

Project No.S				
REV	DATE	DESCRIPTION	BY	CH

PROJECT TITLE	
58 Ellenborough Road, Haringey N22 5EY	
DATE	Project No.
January 2026	10906

DRAWING TITLE		
Existing Front and Rear Elevations		
DRAWING No.	SCALE @ A3	Drawn by:
EX-E001	1 : 100	AS

 
PLANNING SERVICES
Unit 9b, The High Cross Centre,
Fountainy Rd,
N154BE
TEL: 020 8802 3480
www.sampling.co.uk

 




Notes.
Contractors must verify all dimensions at the site before commencing any work.
No construction work before Building Control approval and structural engineer confirmation.
Any discrepancies to be reported to Gridline.
All drawings are to be read in conjunction with all relevant drawings and specifications.
The Drawings Are For Planning Purposes only

Project No.S				
REV	DATE	DESCRIPTION	BY	CH

PROJECT TITLE	
58 Ellenborough Road, Haringey N22 5EY	
DATE	Project No.
January 2026	10906

DRAWING TITLE		
Existing Side Elevation 1		
DRAWING No.	SCALE @ A3	Drawn by:
EX-E002	1 : 100	AS

 
PLANNING SERVICES
Unit 9b, The High Cross Centre,
Fountainy Rd,
N154BE
TEL: 020 8802 3480
www.sampling.co.uk

 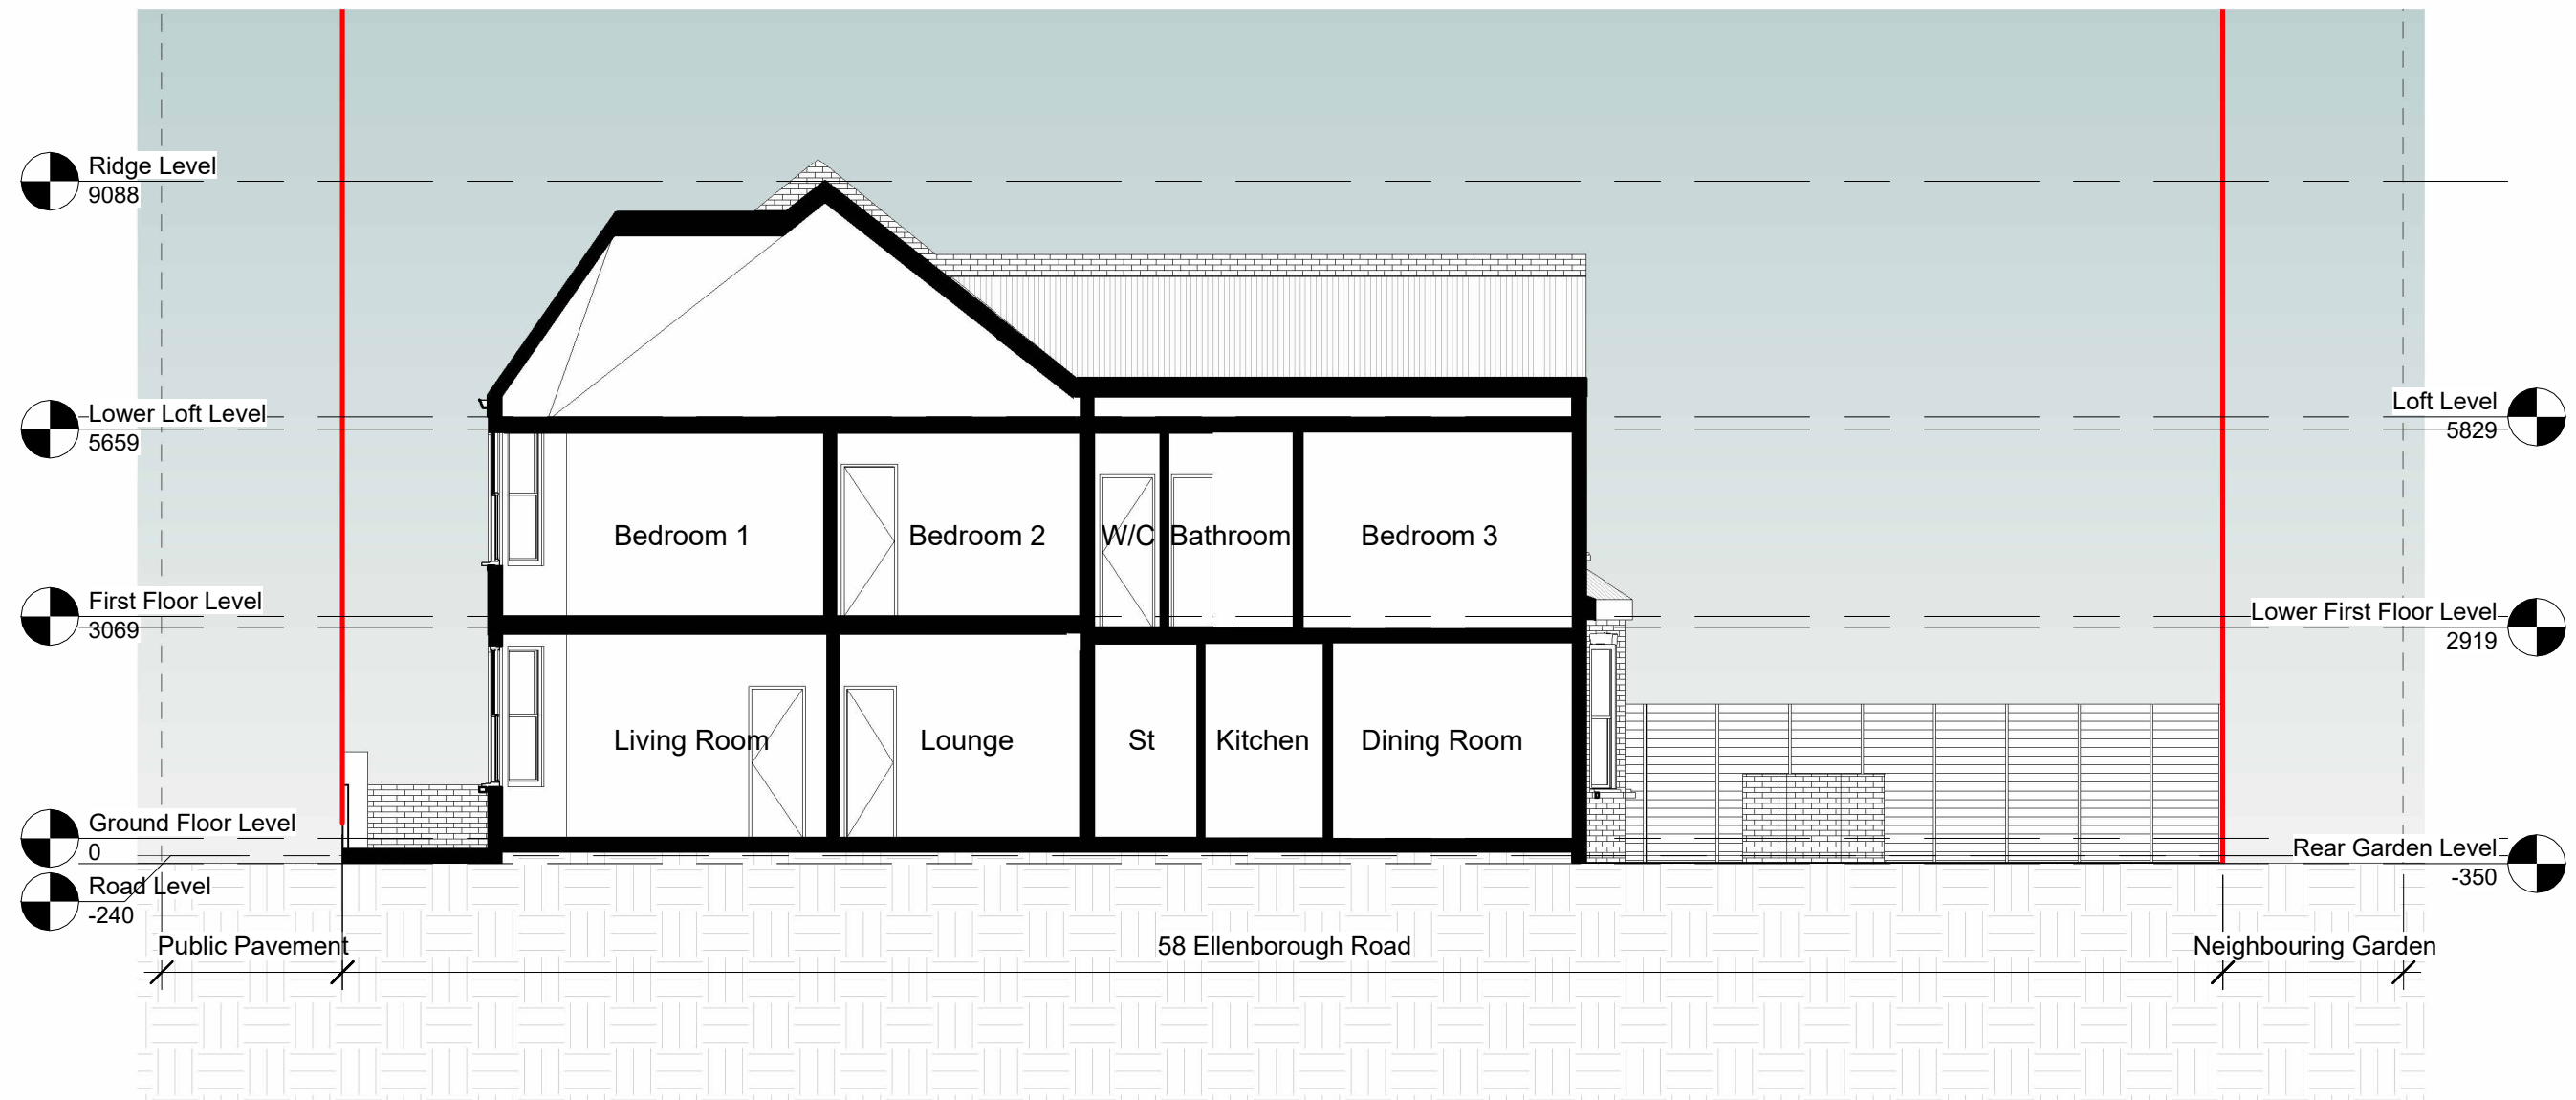



Notes:
Contractors must verify all dimensions at the site before commencing any work.
No construction work before Building Control approval and structural engineer confirmation.
Any discrepancies to be reported to Gridline.
All drawings are to be read in conjunction with all relevant drawings and specifications.
The Drawings Are For Planning Purposes only

Project No.S				
REV	DATE	DESCRIPTION	BY	CH


PROJECT TITLE	
58 Ellenborough Road, Haringey N22 5EY	
DATE	Project No.
January 2026	10906

DRAWING TITLE		
Existing Section AA		
DRAWING No.	SCALE @ A3	Drawn by:
EX-S001	1 : 100	AS

 
PLANNING SERVICES
Unit 9b, The High Cross Centre,
Fountainy Rd,
N154BE
TEL: 020 8802 3480
www.sampling.co.uk

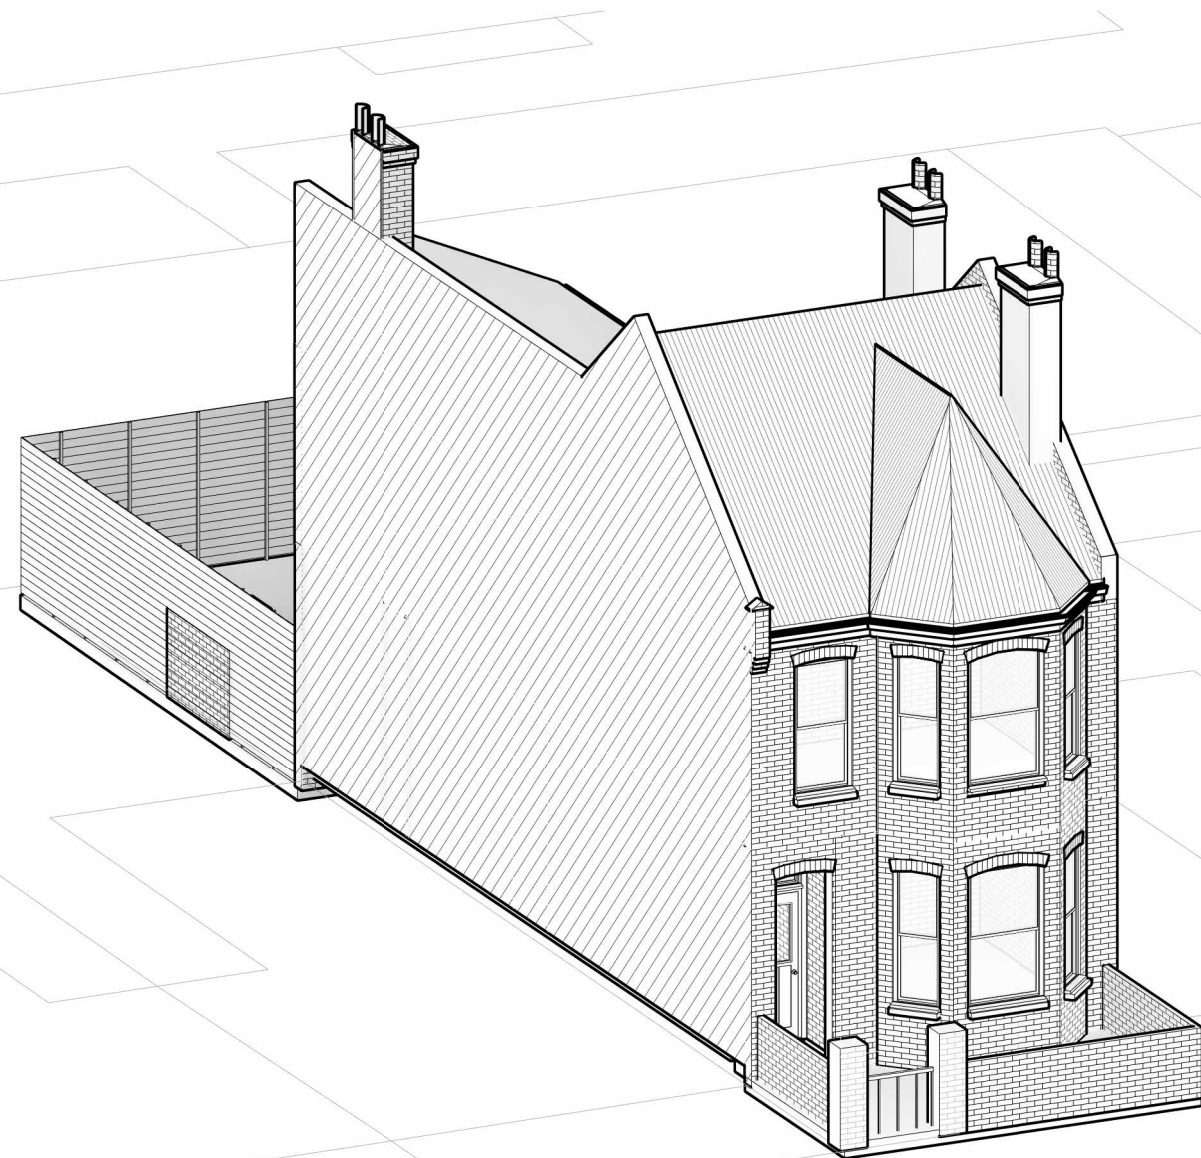

1 Front

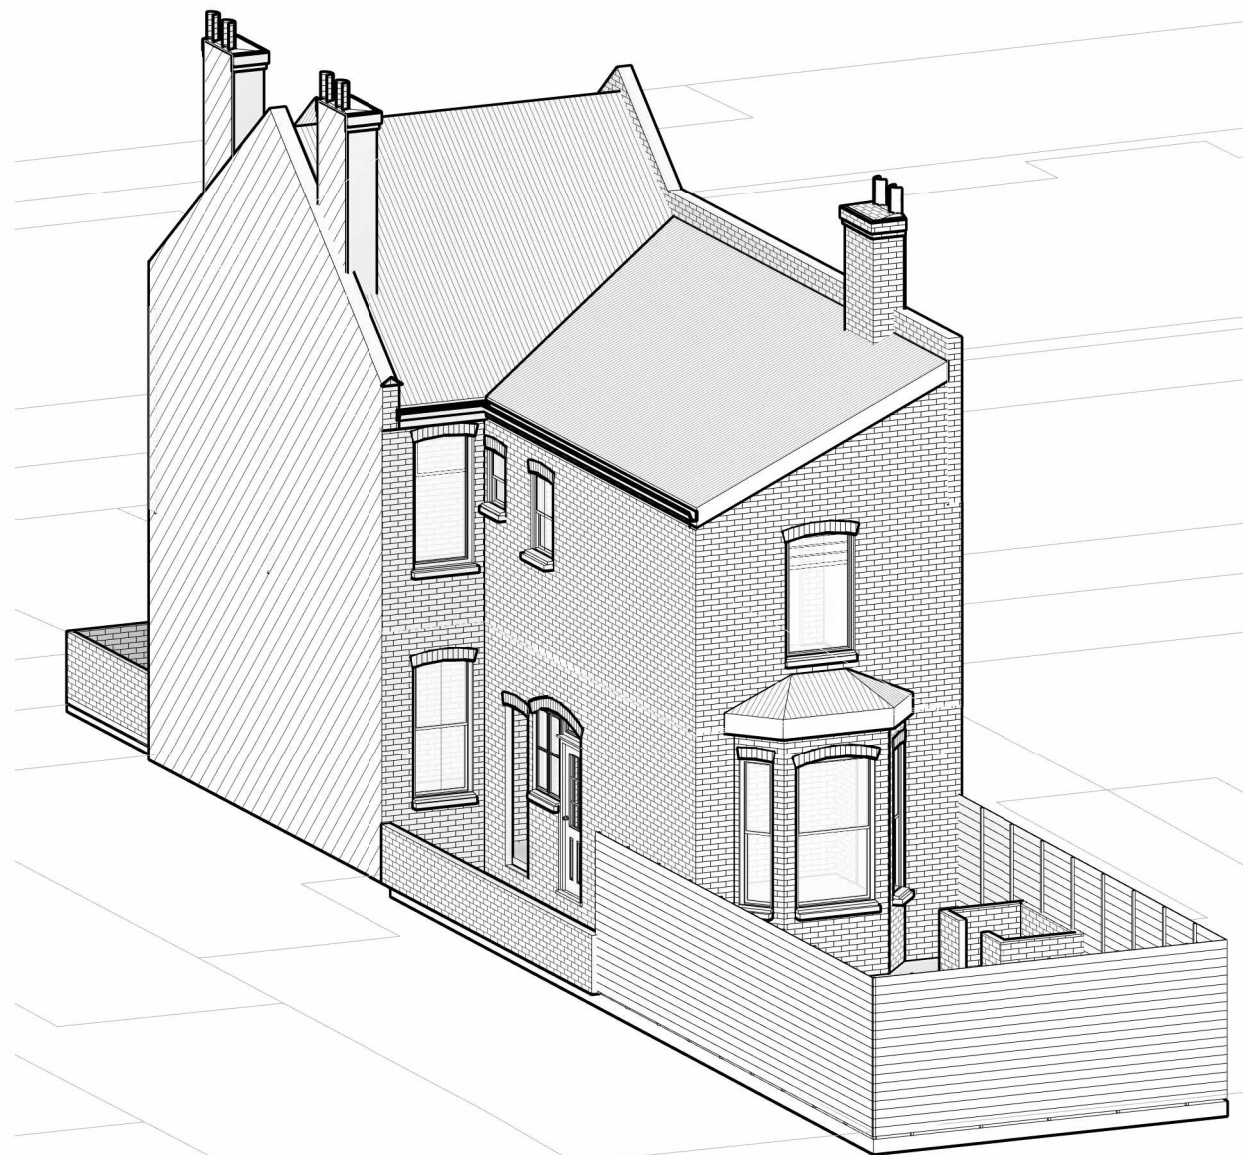


4 Rear

Notes.
Contractors must verify all dimensions at the site before comencing any work.
No construction work before Building Control approval and structural engineer confirmation.
Any discrepancies to be reported to Gridline.
All drawings are to be read in conjunction with all relevant drawings and specifications.

Project No.S				
REV	DATE	DESCRIPTION	BY	CH

PROJECT TITLE	
58 Ellenborough Road, Haringey N22 5EY	
DATE	Project No.
January 2026	10906

DRAWING TITLE		
Existing Perspective Views		
DRAWING No.	SCALE @ A3	Drawn by:
EX-PE001		AS

 
 PLANNING SERVICES
 Unit 9b, The High Cross Centre,
 Fountayne Rd,
 N154BE
 TEL: 020 8802 3480
www.sampling.co.uk