



This drawing is copyright.

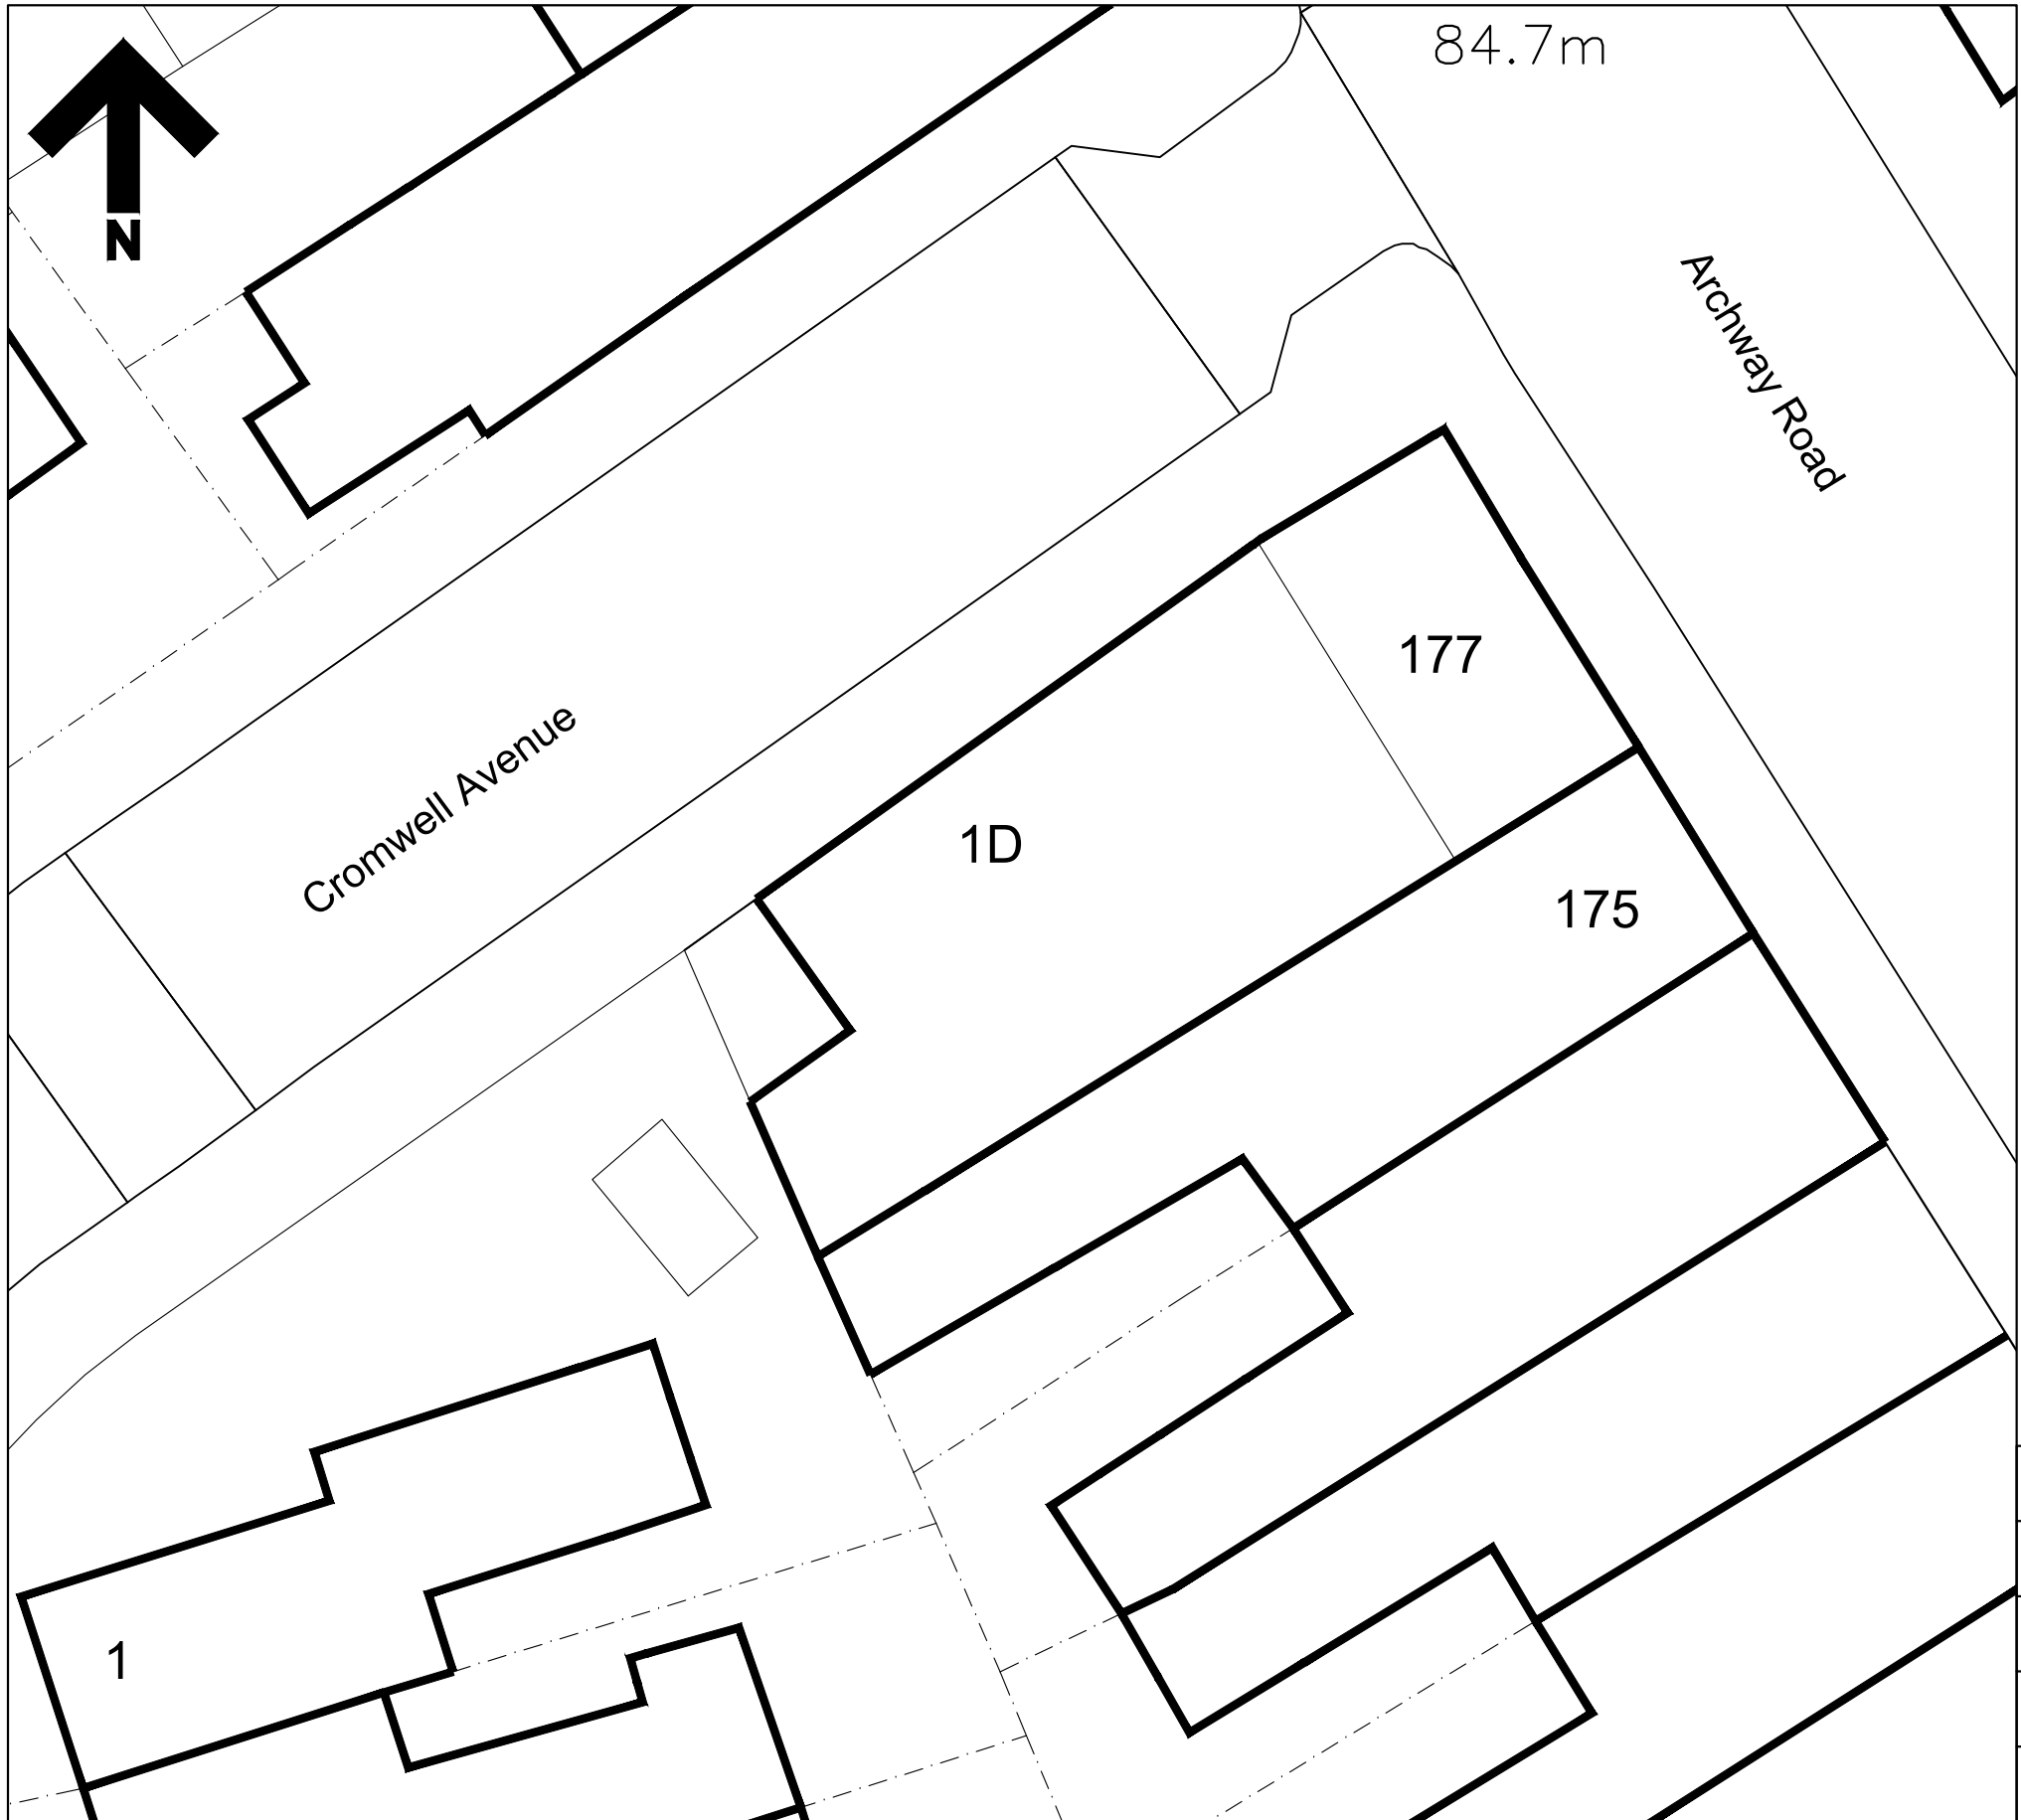

Site Plan 1:200

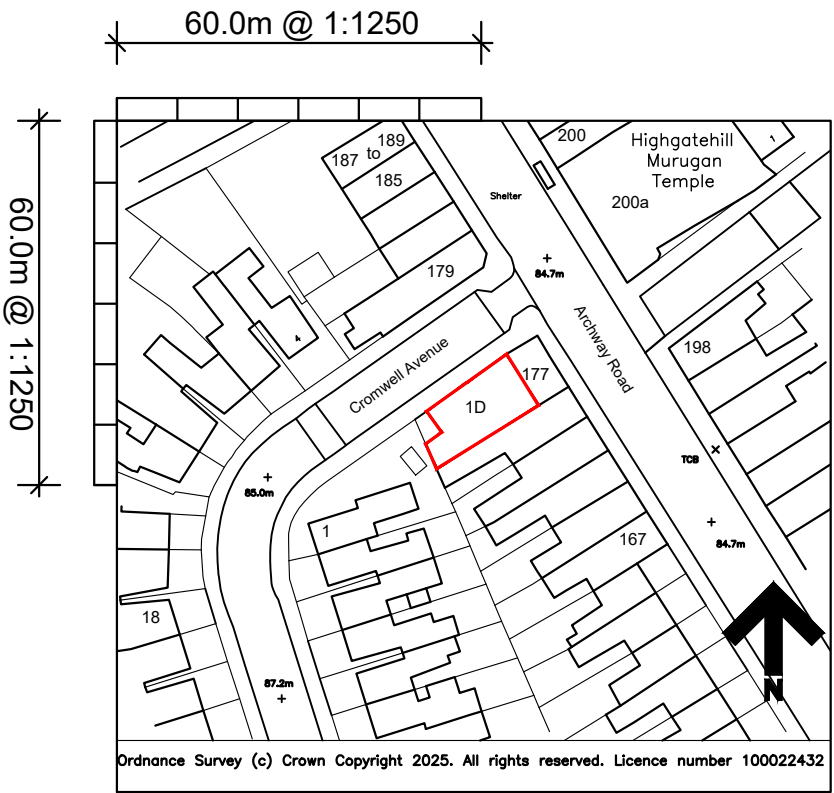

Site Location Plan 1:1250

Rev.	Description.	Date.
------	--------------	-------

AT Design (Welwyn) Ltd
Architectual Design Services
30c High Street, Welwyn, Herts AL6 9EQ
Tel: 07931703297 - email: adamtrigg@hotmail.com

Title;
Proposed rooflights
1D Cromwell Avenue
London,
N6 5HN
Site plan & location plan

Scale : 1:200 at A3	Drawn by: AT
Date : April 2026	

Drg.No: AT1277-10