


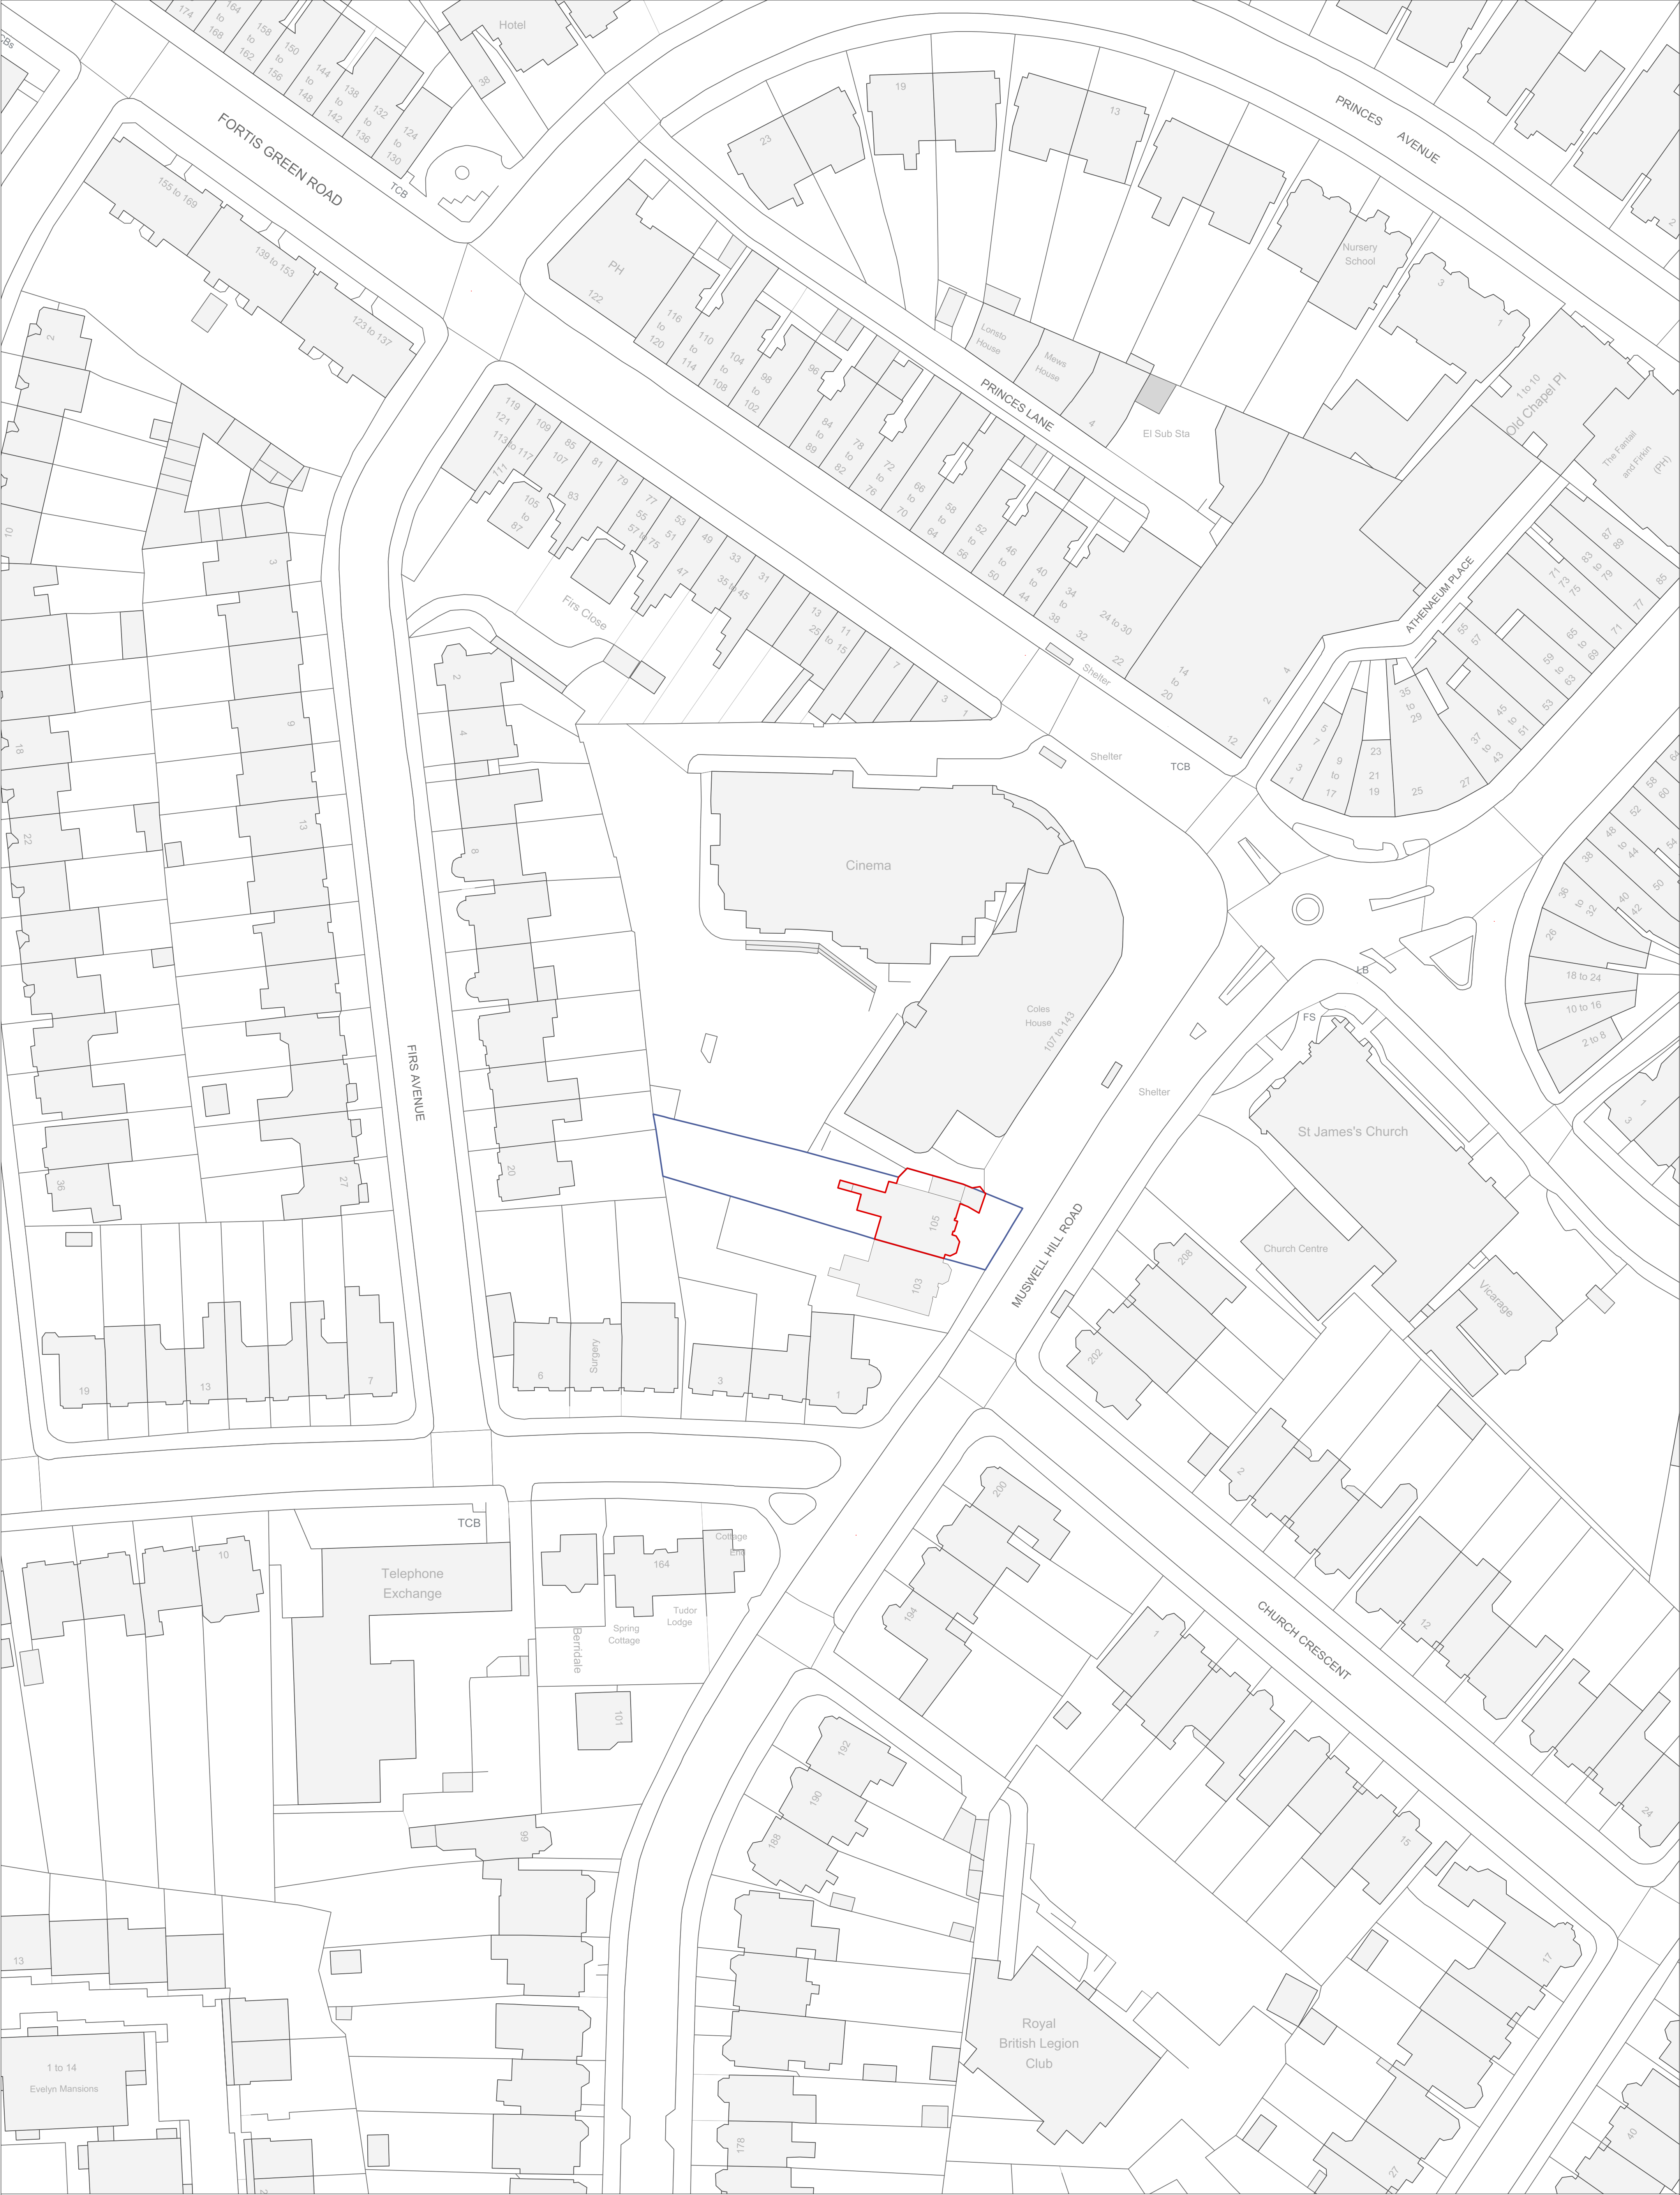

Do not scale from this drawing. Use figured dimensions only. Figured dimensions are in millimetres except where indicated otherwise. All levels are in metres. All dimensions and levels shall be verified on site before proceeding with works. This drawing is to be read in conjunction with other documentation from the architect, design team and main contractor. The architect must be notified of any discrepancy. Where building components are described in the specification as contractor designed, 'construction' information relating to those components on this drawing represents design intent only.

A	16/04/2026	FOR PLANNING
Rev.	Date	Revision notes

Drawing No.
334_PL_001

Drawing Title
EXISTING SITE PLAN

Revision	Muswell Hill		
A	Private Client		
Project	PLANNING		
Client	ST		
Status	BF	Checked	ST
Drawn	1:1000	Scale@A1	1:500
Scale@A3			

0 5m 25m

N

STEPHEN TAYLOR ARCHITECTS
23-29 DE BEAUVOIR ROAD LONDON N1 5SF
studio@stephentaylorarchitects.co.uk
020 7729 1672