


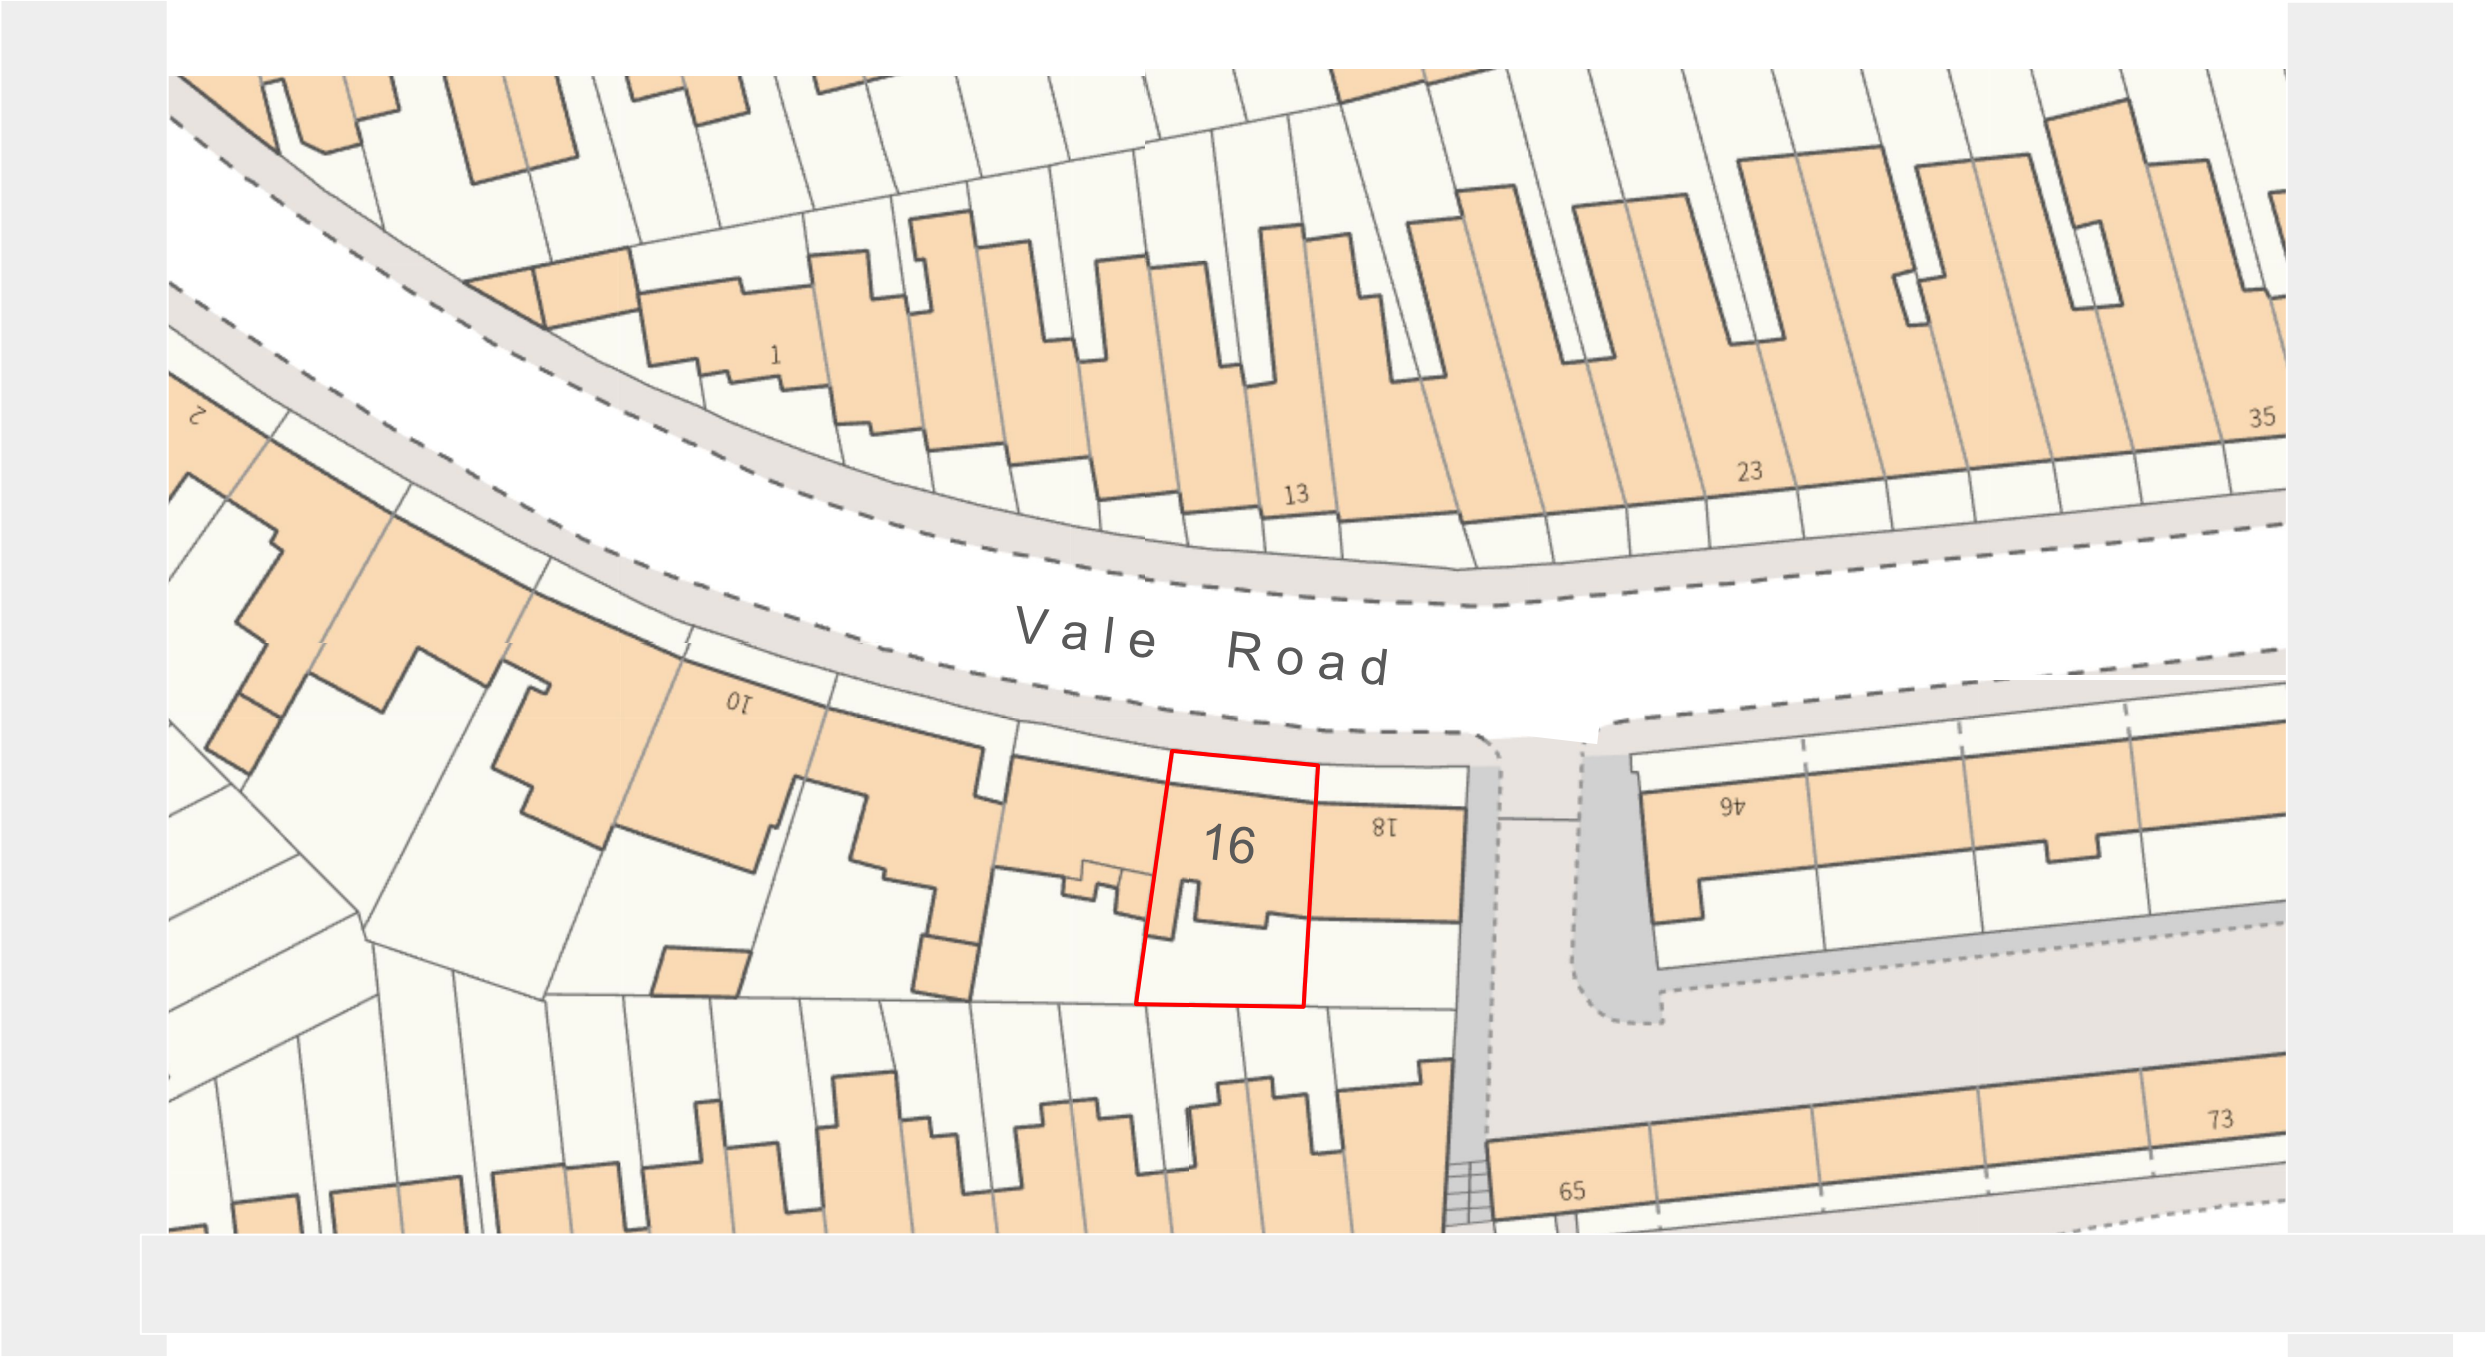

Project	Drawing Title	Drawing Number
First Floor Flat 16 Vale Road N4 1PZ - Internal alterations and addition of 4 no. velux roof lights to rear elevation	Block Plan	VR 03
Date	Revision	Scale
08.04.26		1:500 @ A3