




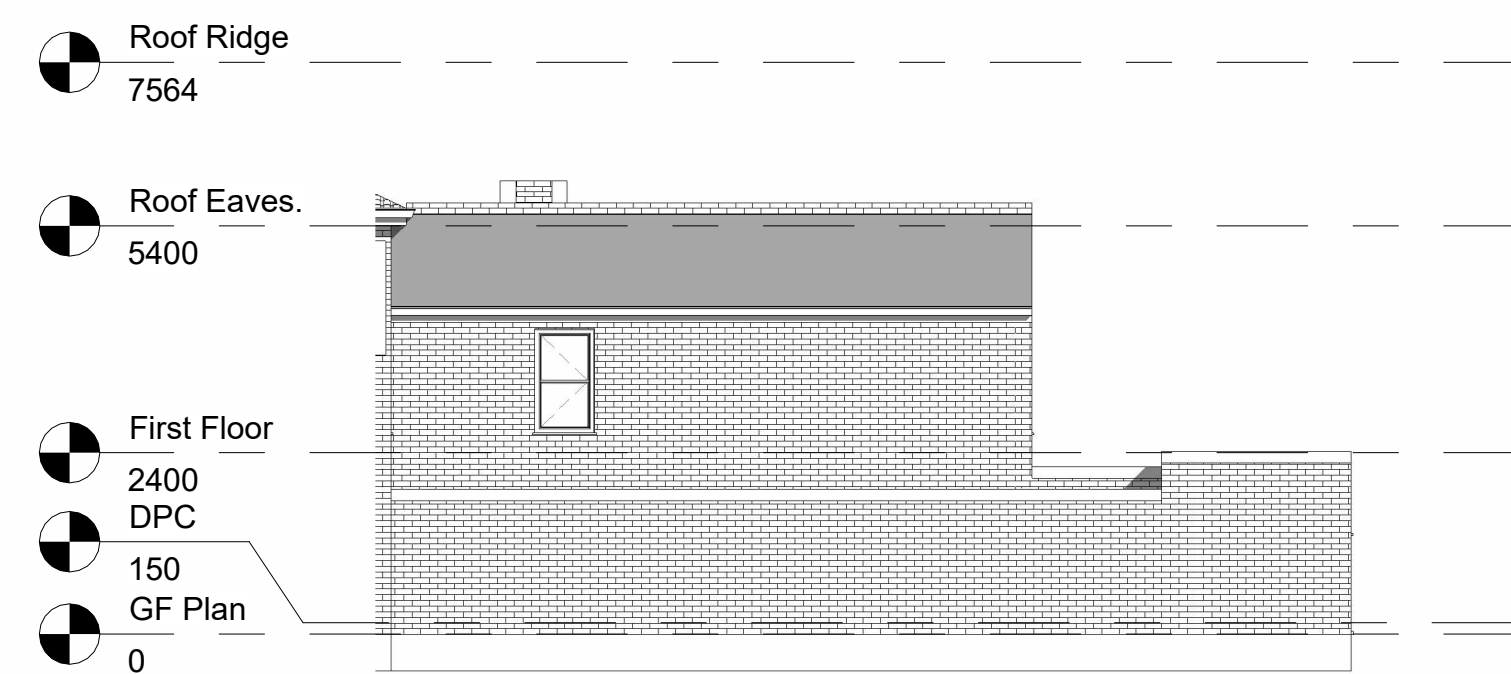

1 East Elevation Existing
1 : 100

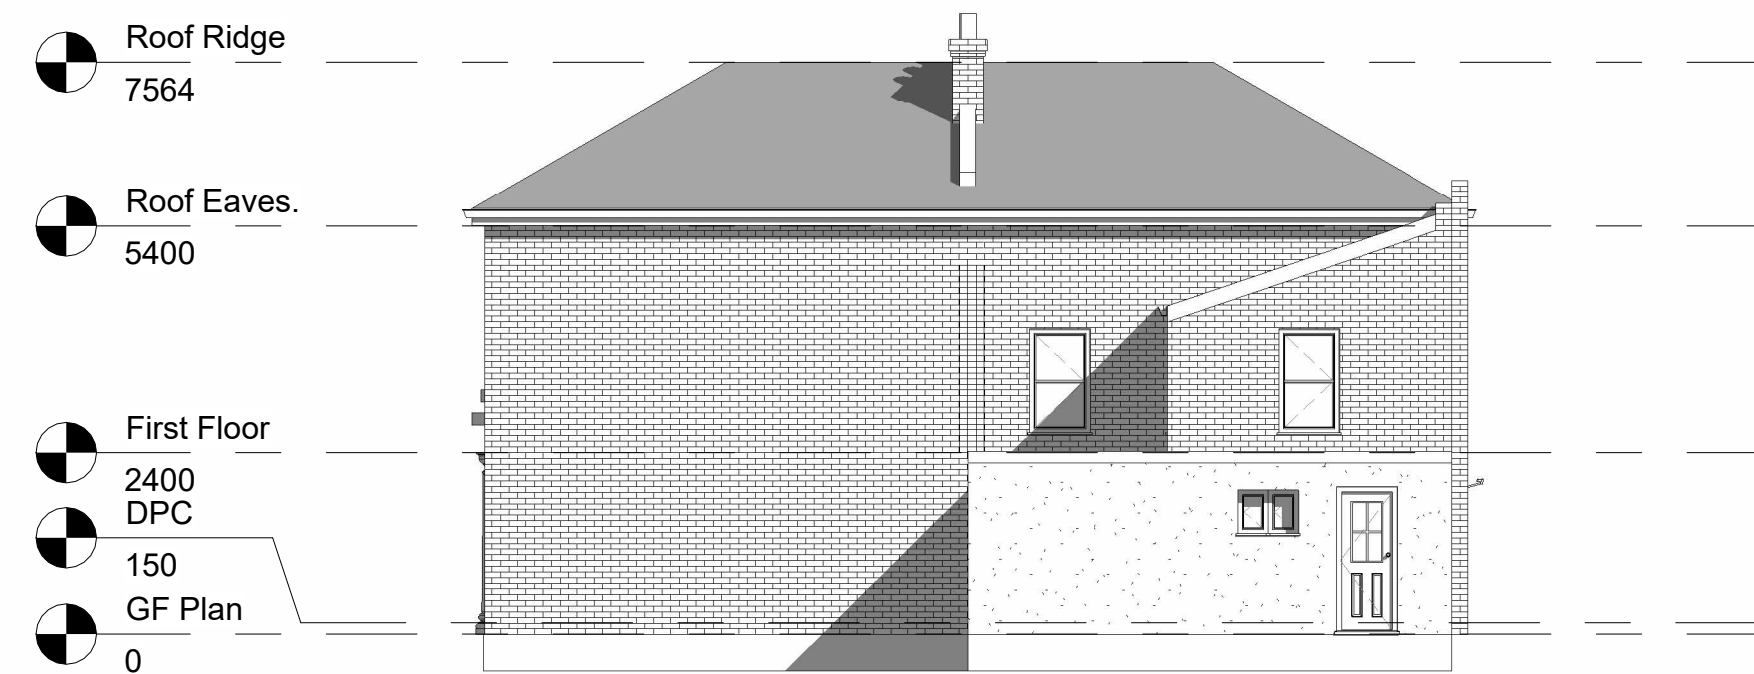


2 North Elevation Existing
1 : 100

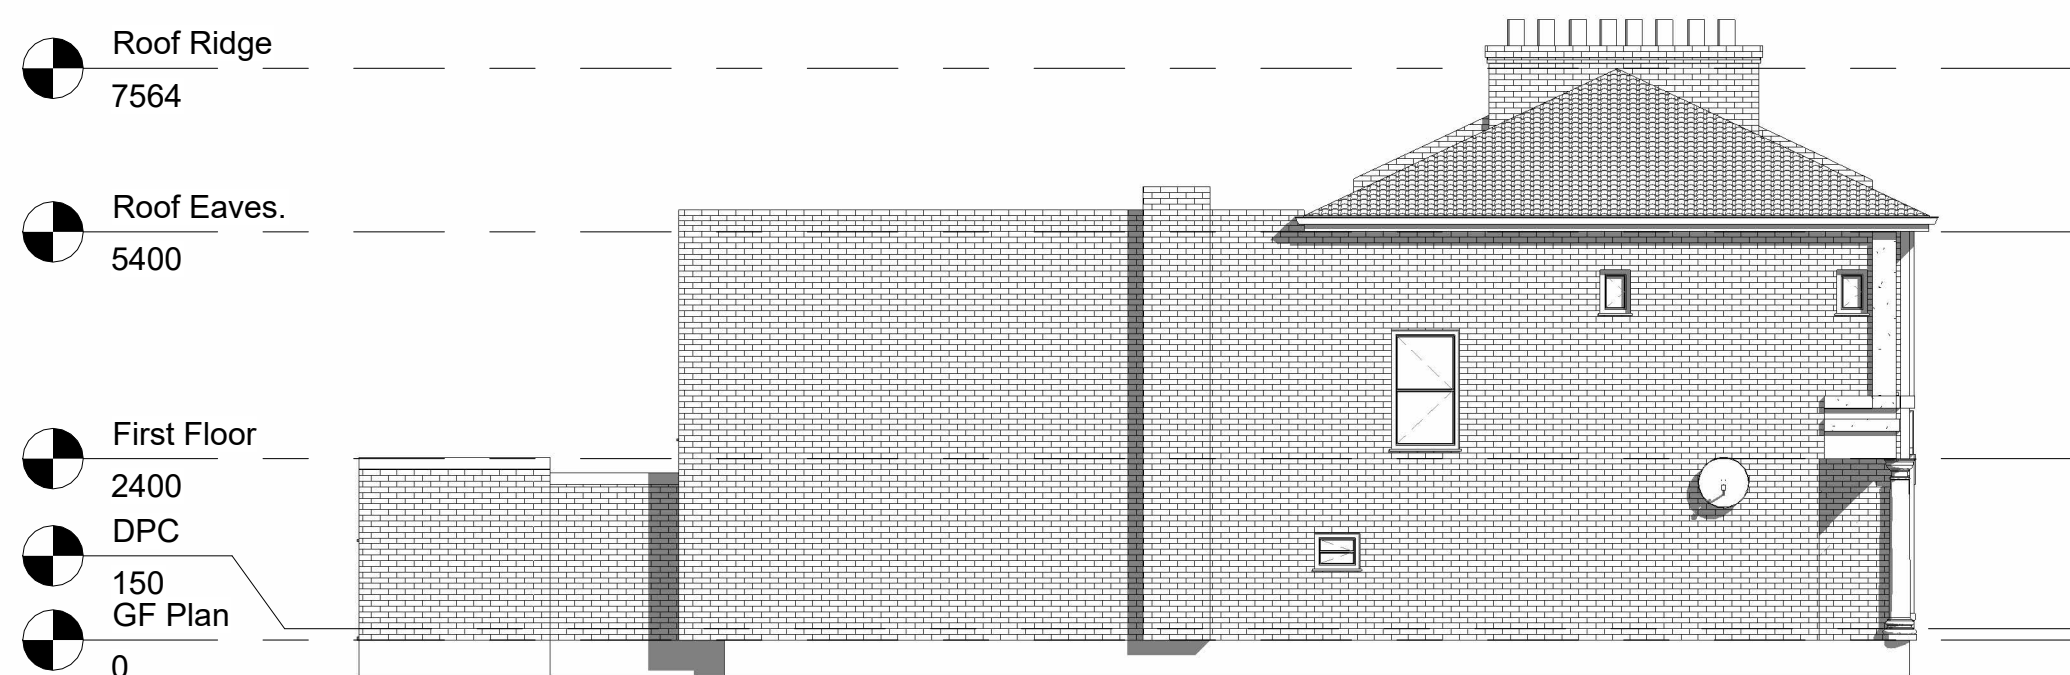

3 West Elevation Existing
1 : 100



4 South Elevation Existing
1 : 100

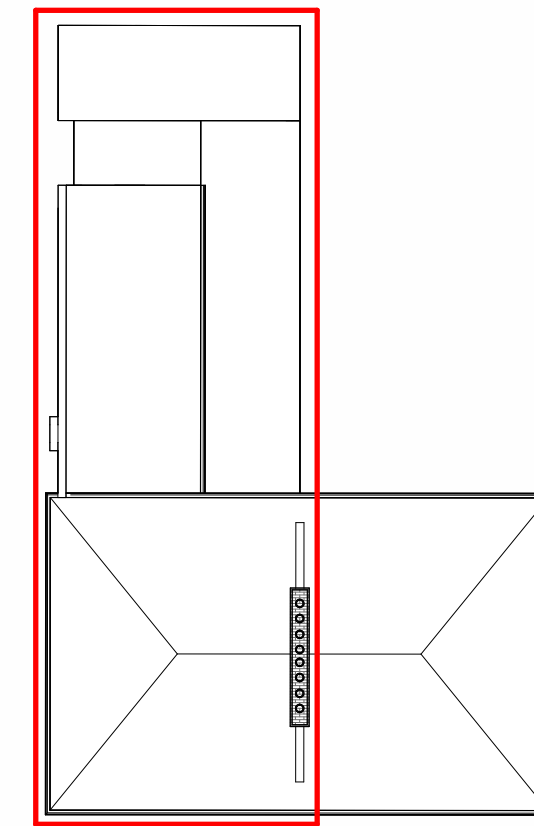

5 Keyplan
1 : 200

Plot Number: 231



Rev	Description	Date

CODE	SUITABILITY DESCRIPTION
STATUS	PURPOSE OF ISSUE



PROJECT
231 PHILIP LANE

TITLE
Existing Elevations

CLIENT
Sureserve

DRAWN BY AM	CHECKED BY	DATE 20/03/26
----------------	------------	------------------

SCALE (@ A1) As indicated	PROJECT NUMBER 00853
------------------------------	-------------------------

DRAWING NUMBER 00853-LON-00-200-001	REV
--	-----