





Plot Number: 231

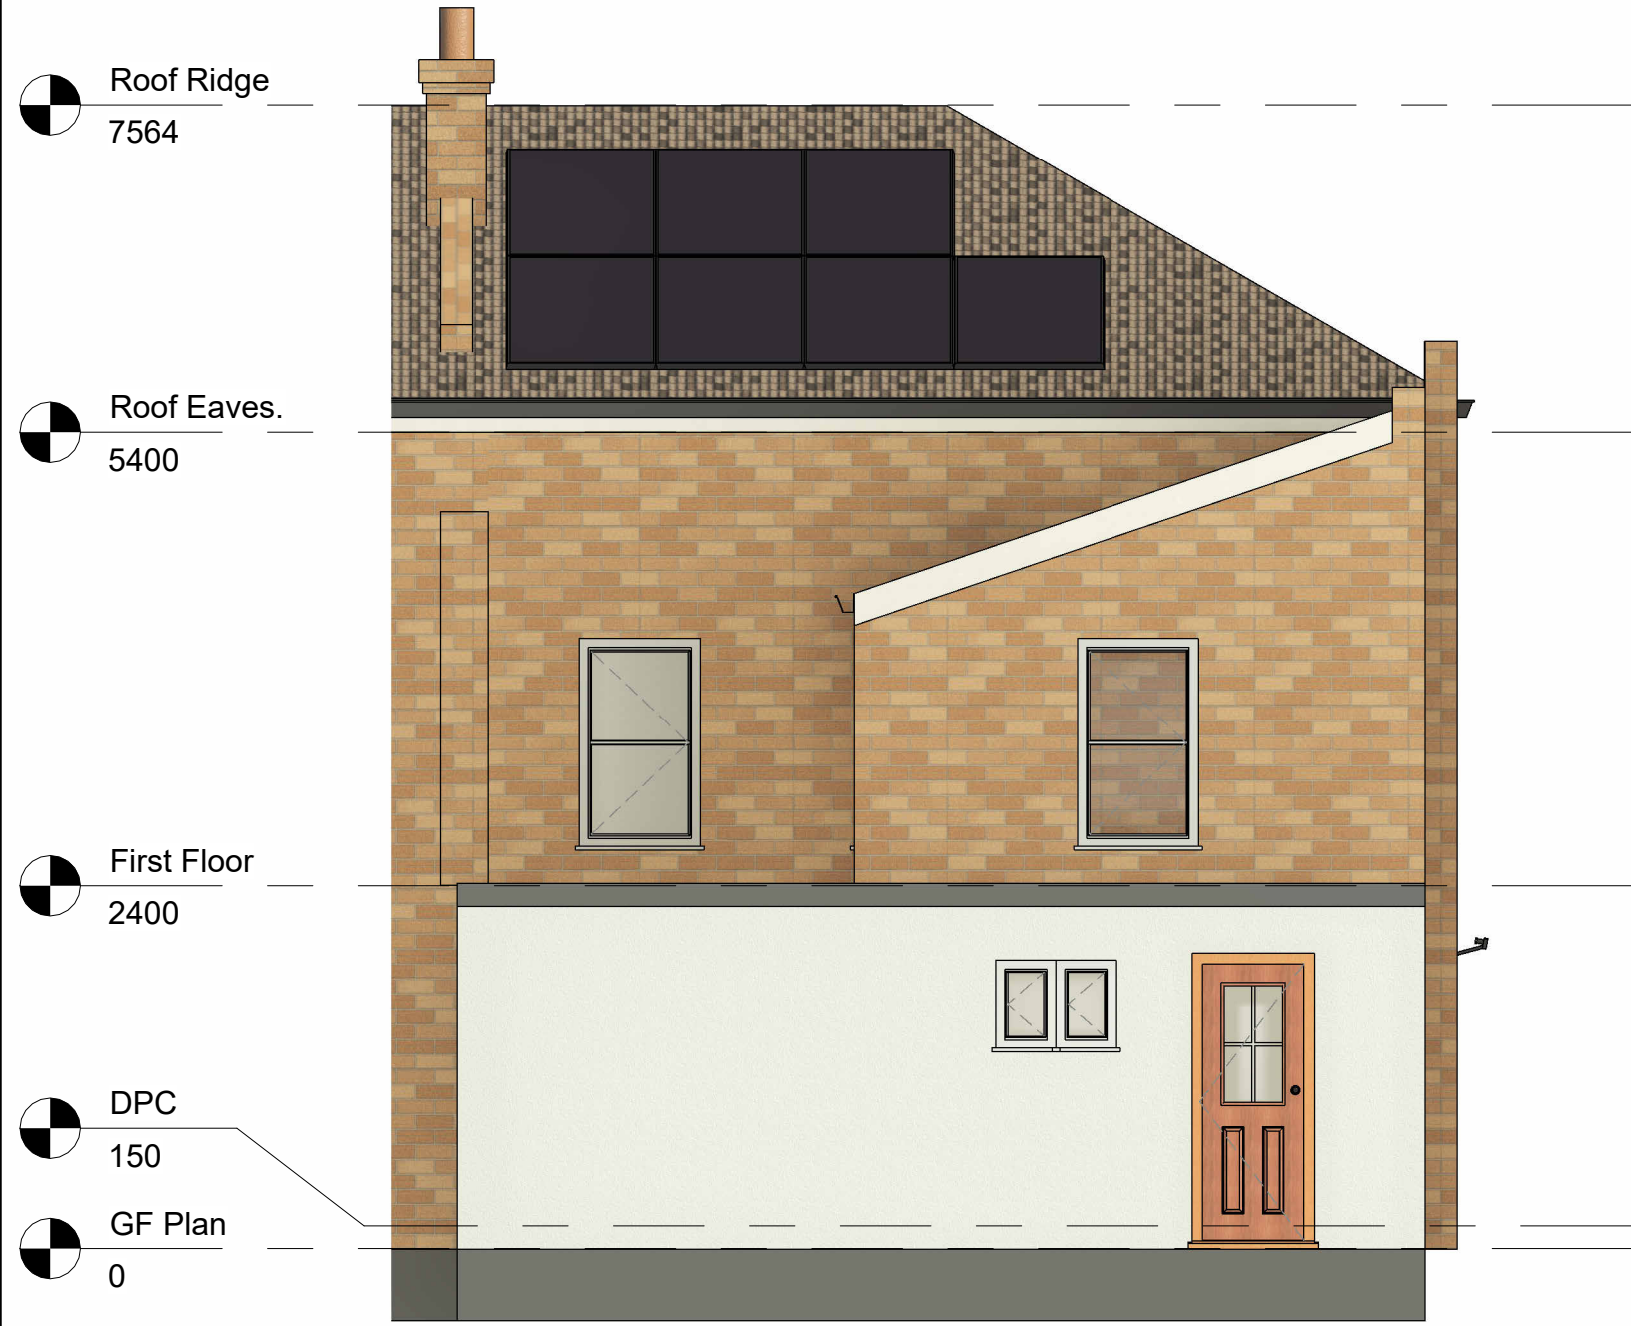

1 North Elevation
1 : 50

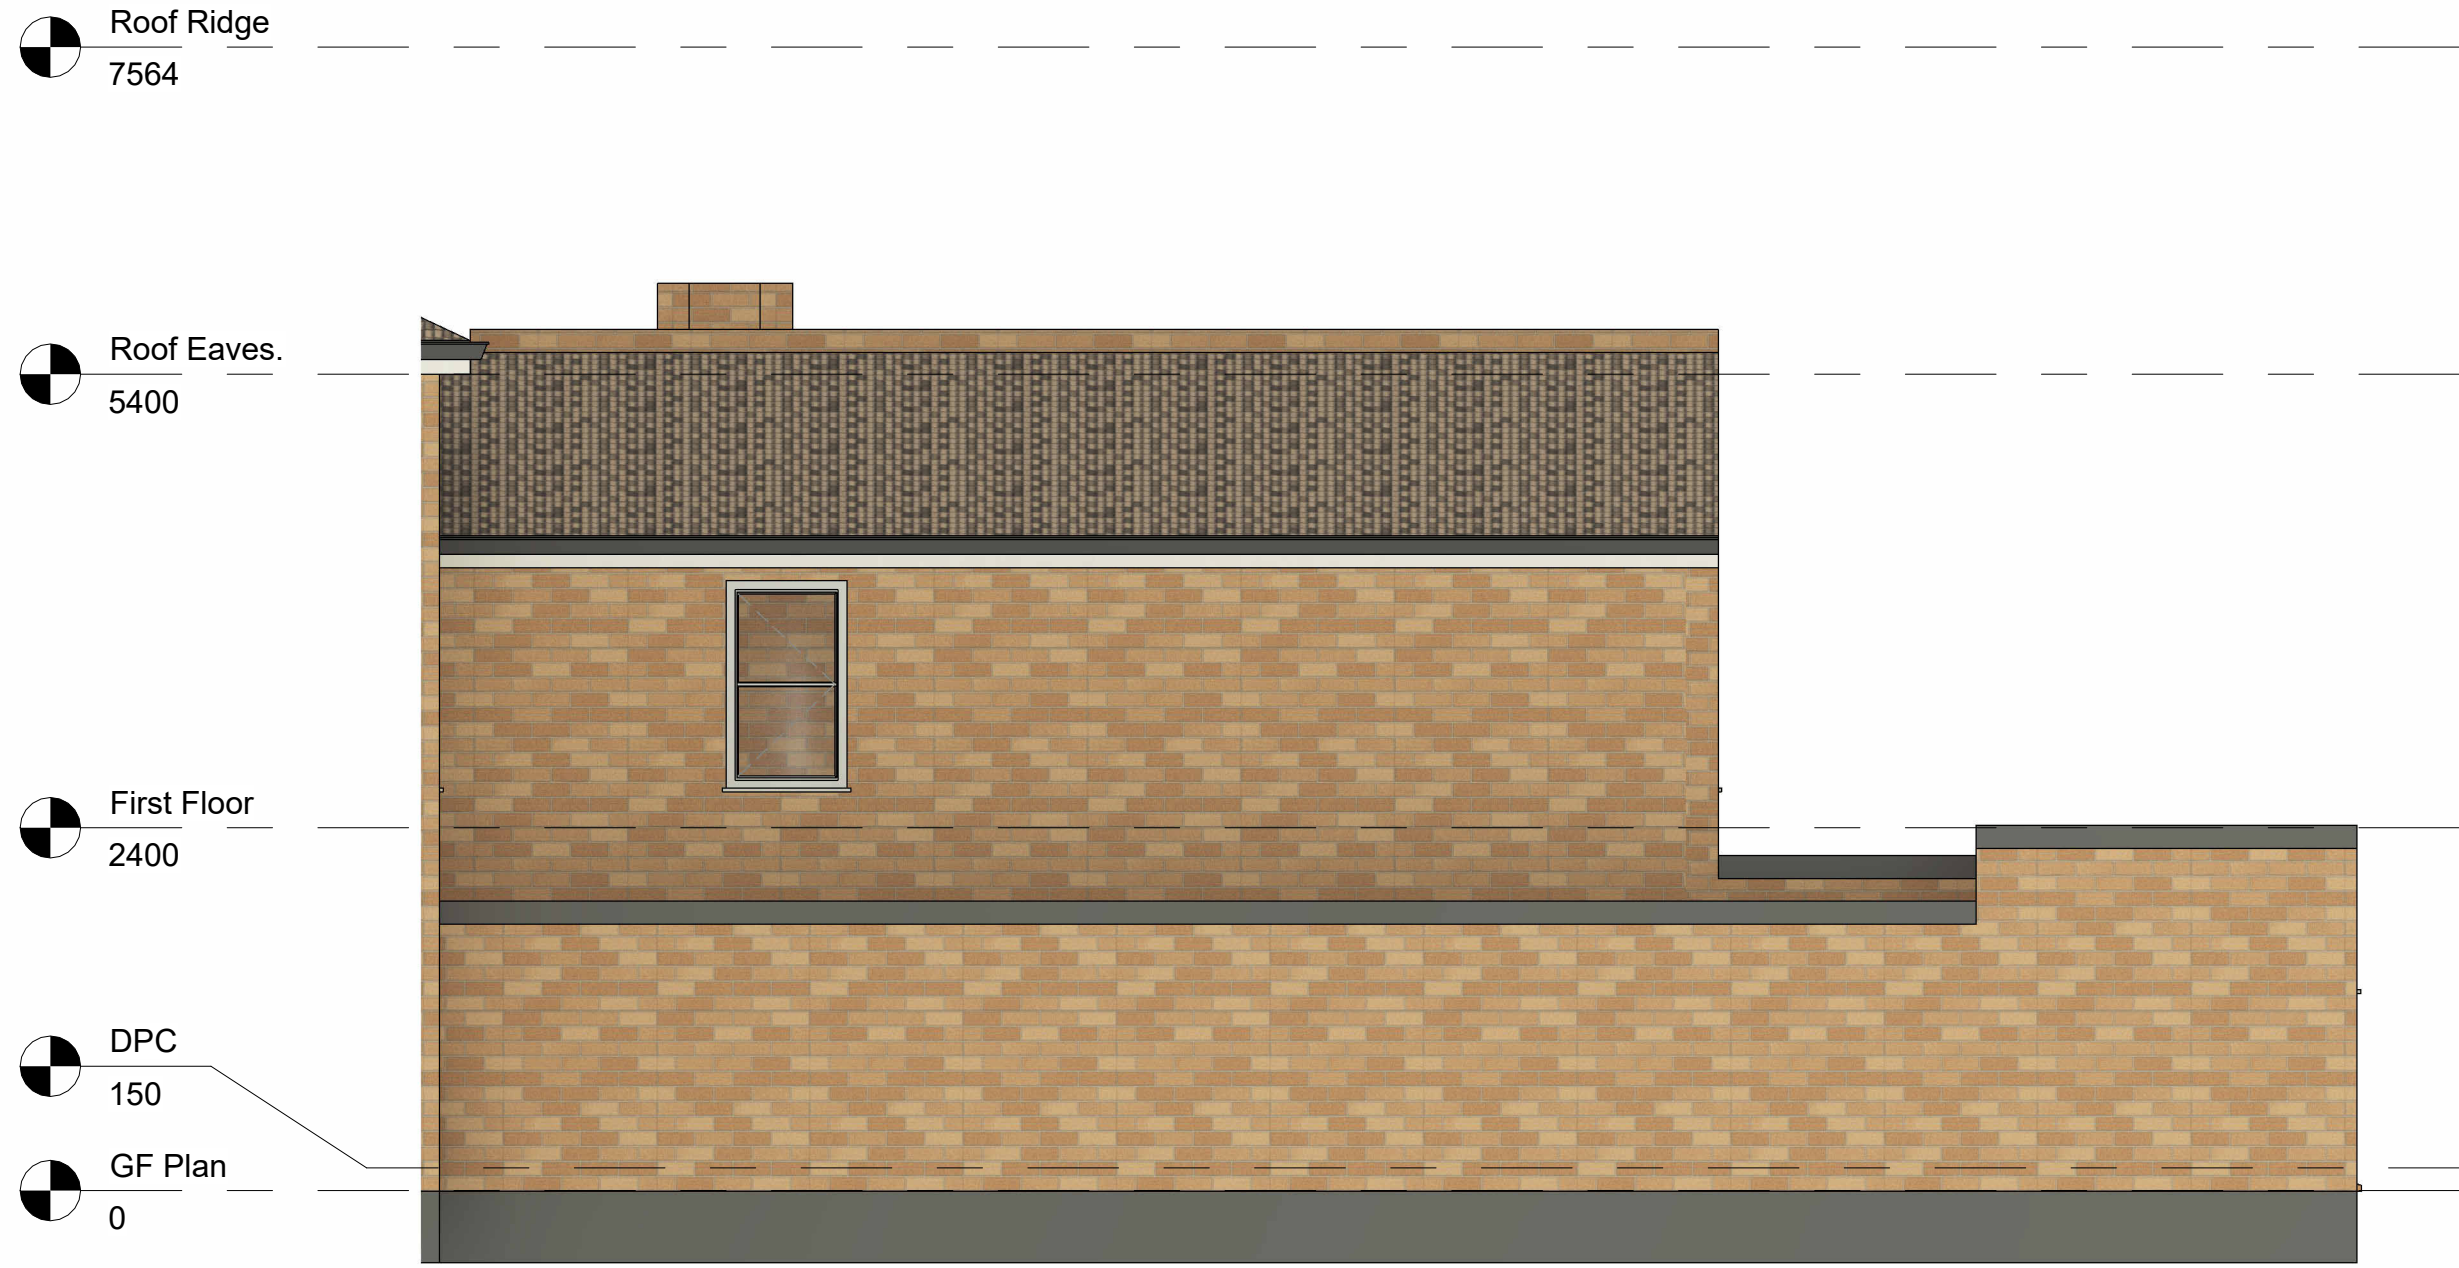


2 East Elevation
1 : 50



3 South Elevation
1 : 50



4 West Elevation
1 : 50

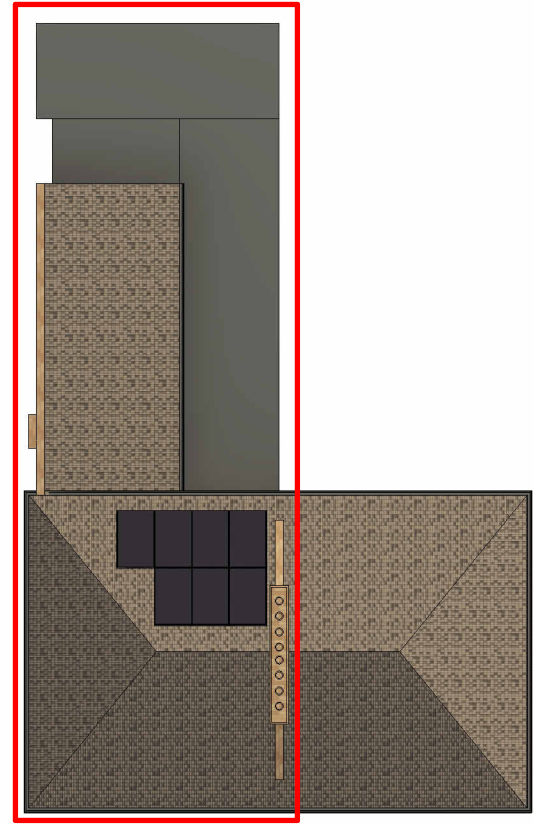

5 Keyplan P
1 : 200

Rev	Description	Date

CODE	SUITABILITY DESCRIPTION
STATUS	PURPOSE OF ISSUE



PROJECT
231 PHILIP LANE

TITLE
Proposed Elevations

CLIENT
Sureserve

DRAWN BY
AM

CHECKED BY

DATE
20/03/2026

SCALE (@ A1)
As indicated

PROJECT NUMBER
00853

DRAWING NUMBER
00853-LON-00-200-002

REV