




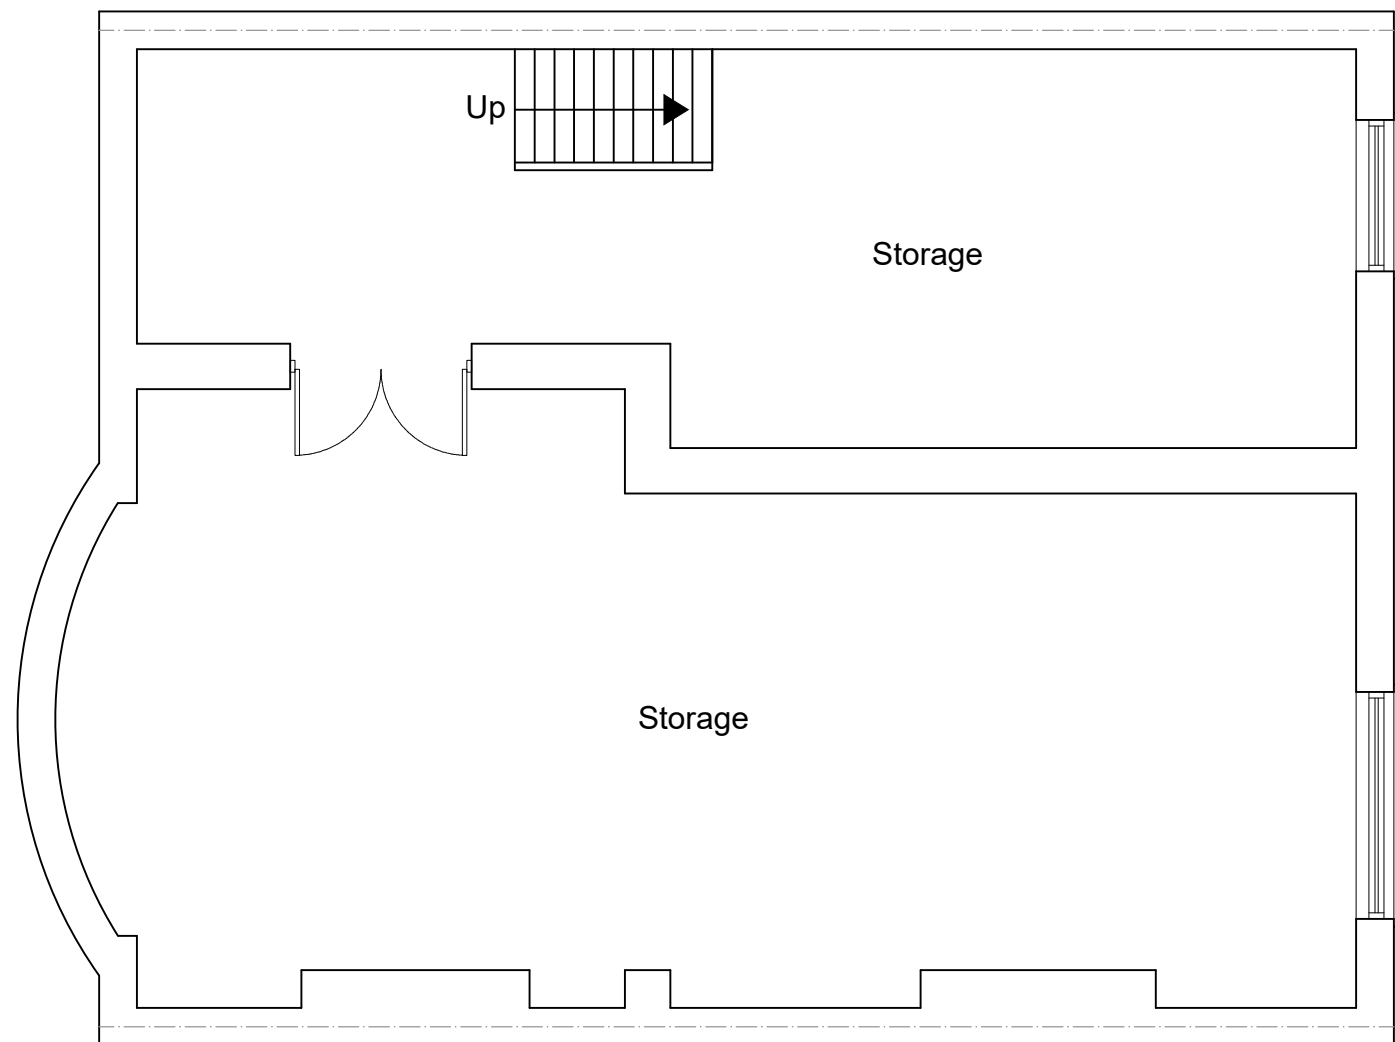

EXISTING BASEMENT
SCALE 1:50

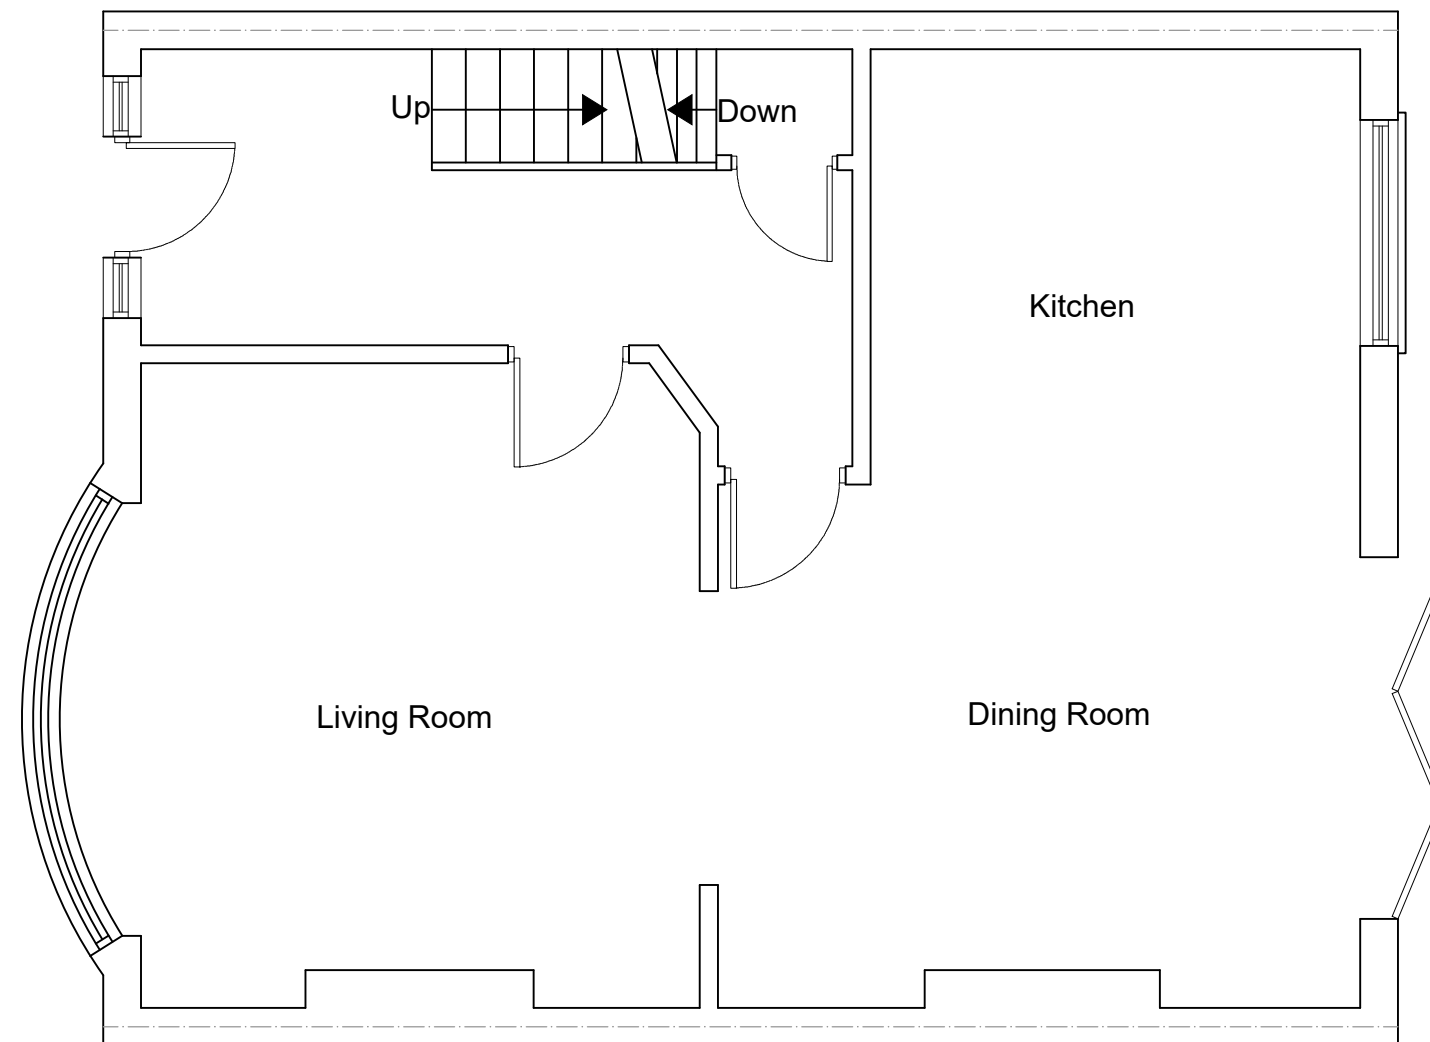

EXISTING GROUND FLOOR PLAN
SCALE 1:50

 

www.FastPlansUK.co.uk

Project: Loft Conversion with
Dormer to Rear.


Address:
197 ALEXANDRA PARK RD, N22 7BJ

Scale: 1:50 @ A3 Dwg. no:
A01


Drawn by: O.B.S Date Drawn:
27-MAR-2026

For Drawings Tel: 0208 154 5569


E-mail: plans@FastPlansUK.co.uk

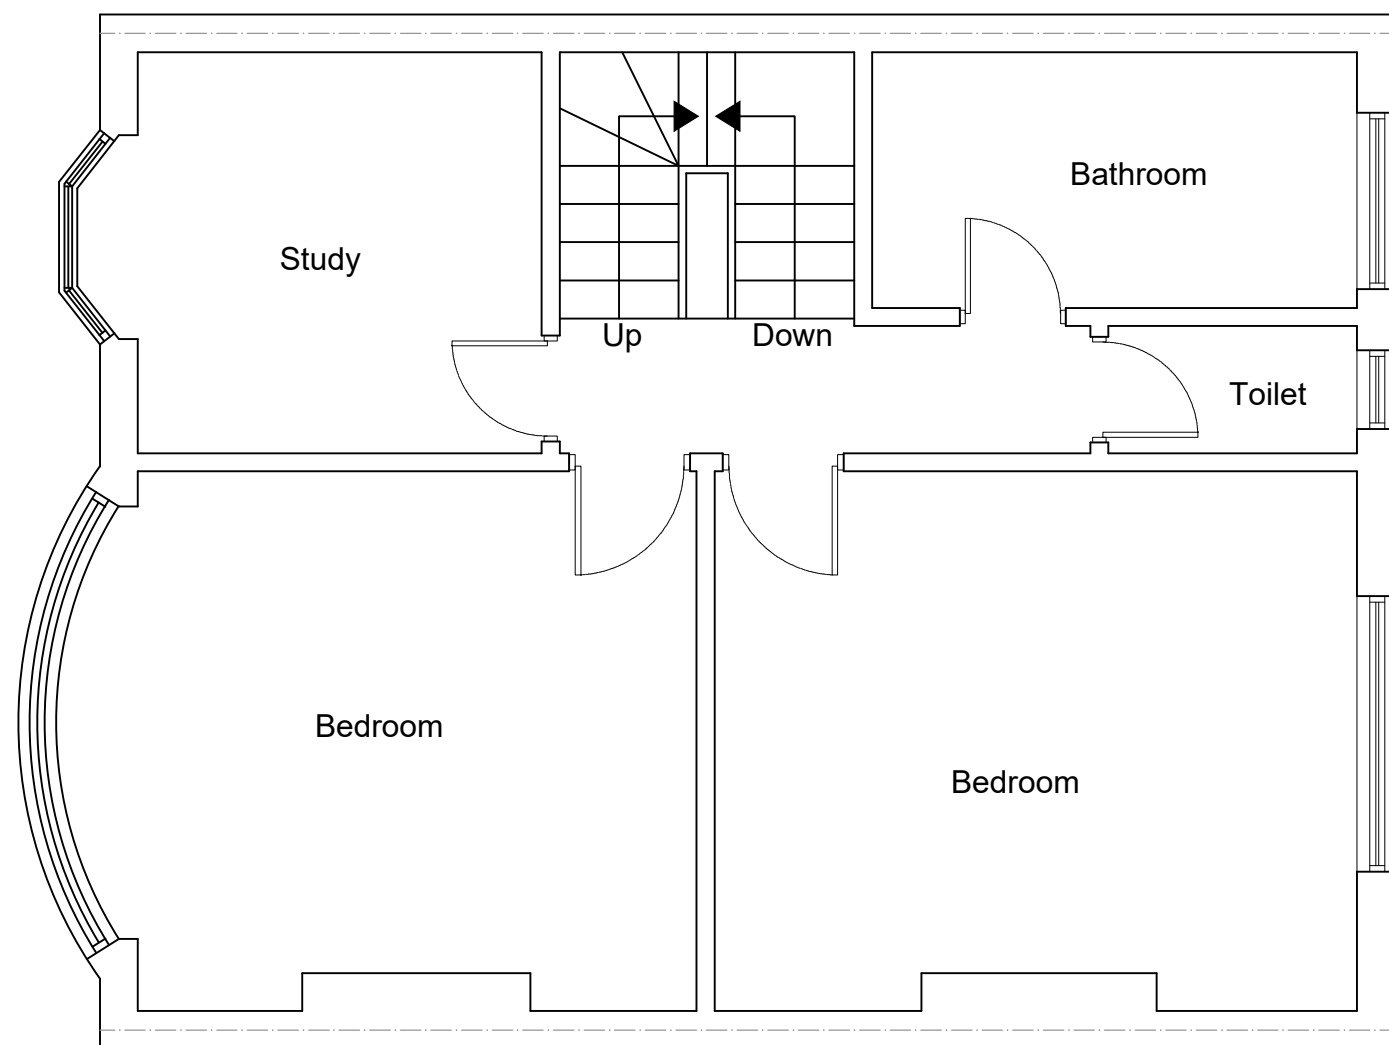

EXISTING FIRST FLOOR PLAN
SCALE 1:50

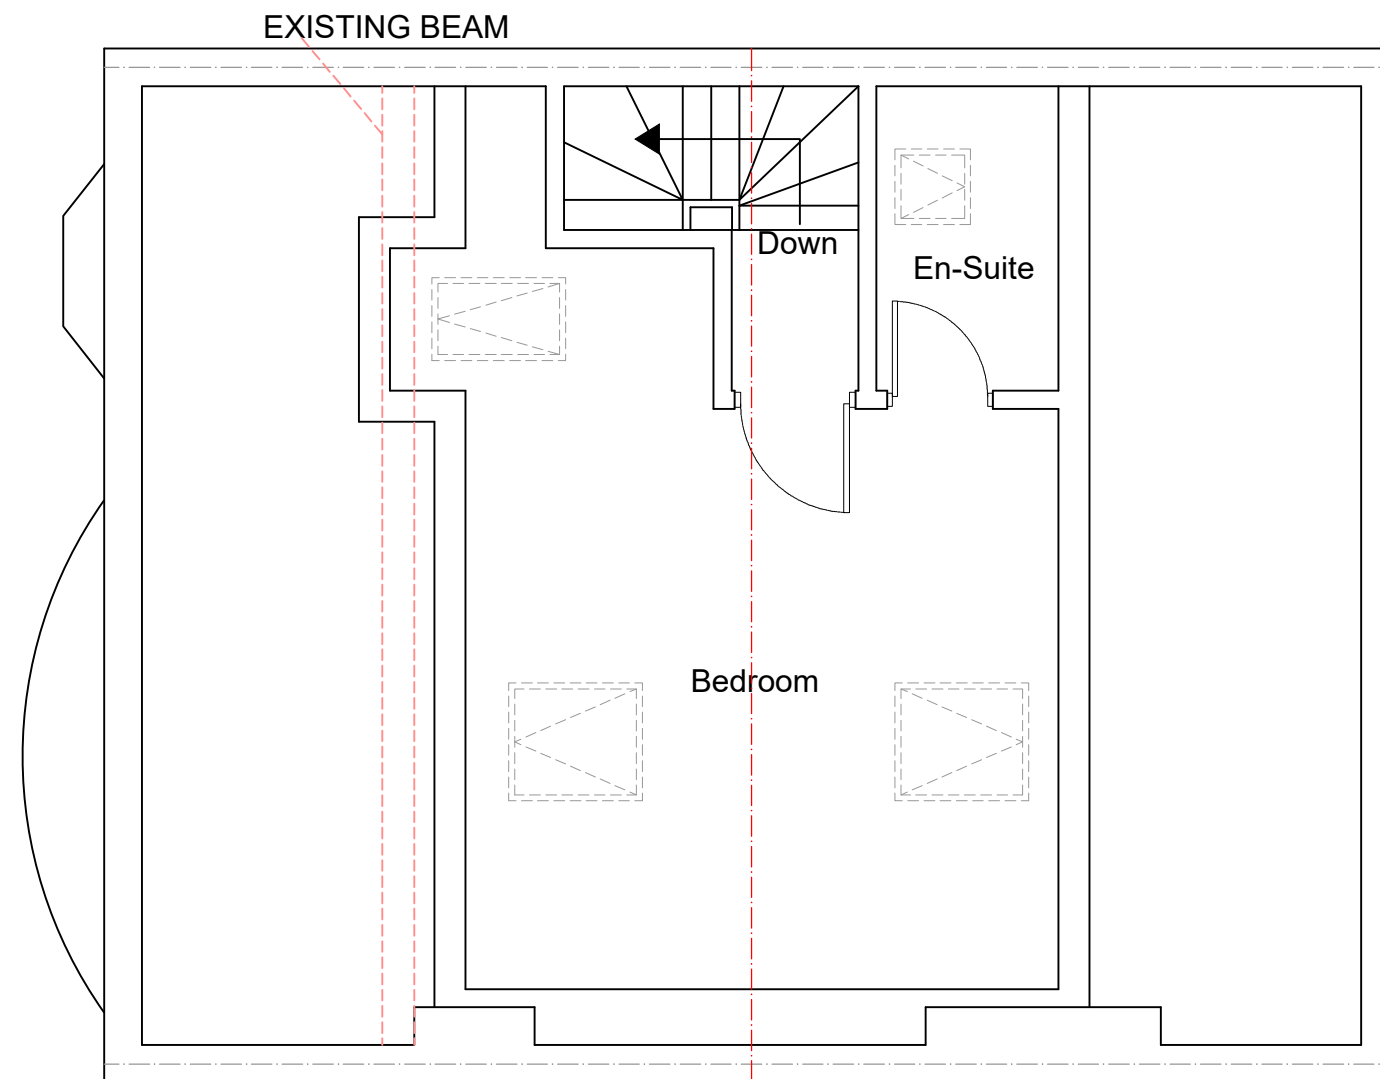

EXISTING LOFT PLAN
SCALE 1:50

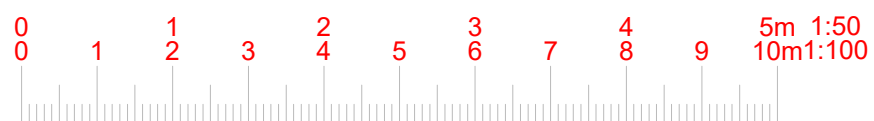

www.FastPlansUK.co.uk

Project: Loft Conversion with
Dormer to Rear.

Address:
197 ALEXANDRA PARK RD, N22 7BJ

Scale:
1:50 @ A3


Dwg. no:
A02

Drawn by:
O.B.S


Date Drawn:
27-MAR-2026

For Drawings Tel: 0208 154 5569


E-mail: plans@FastPlansUK.co.uk

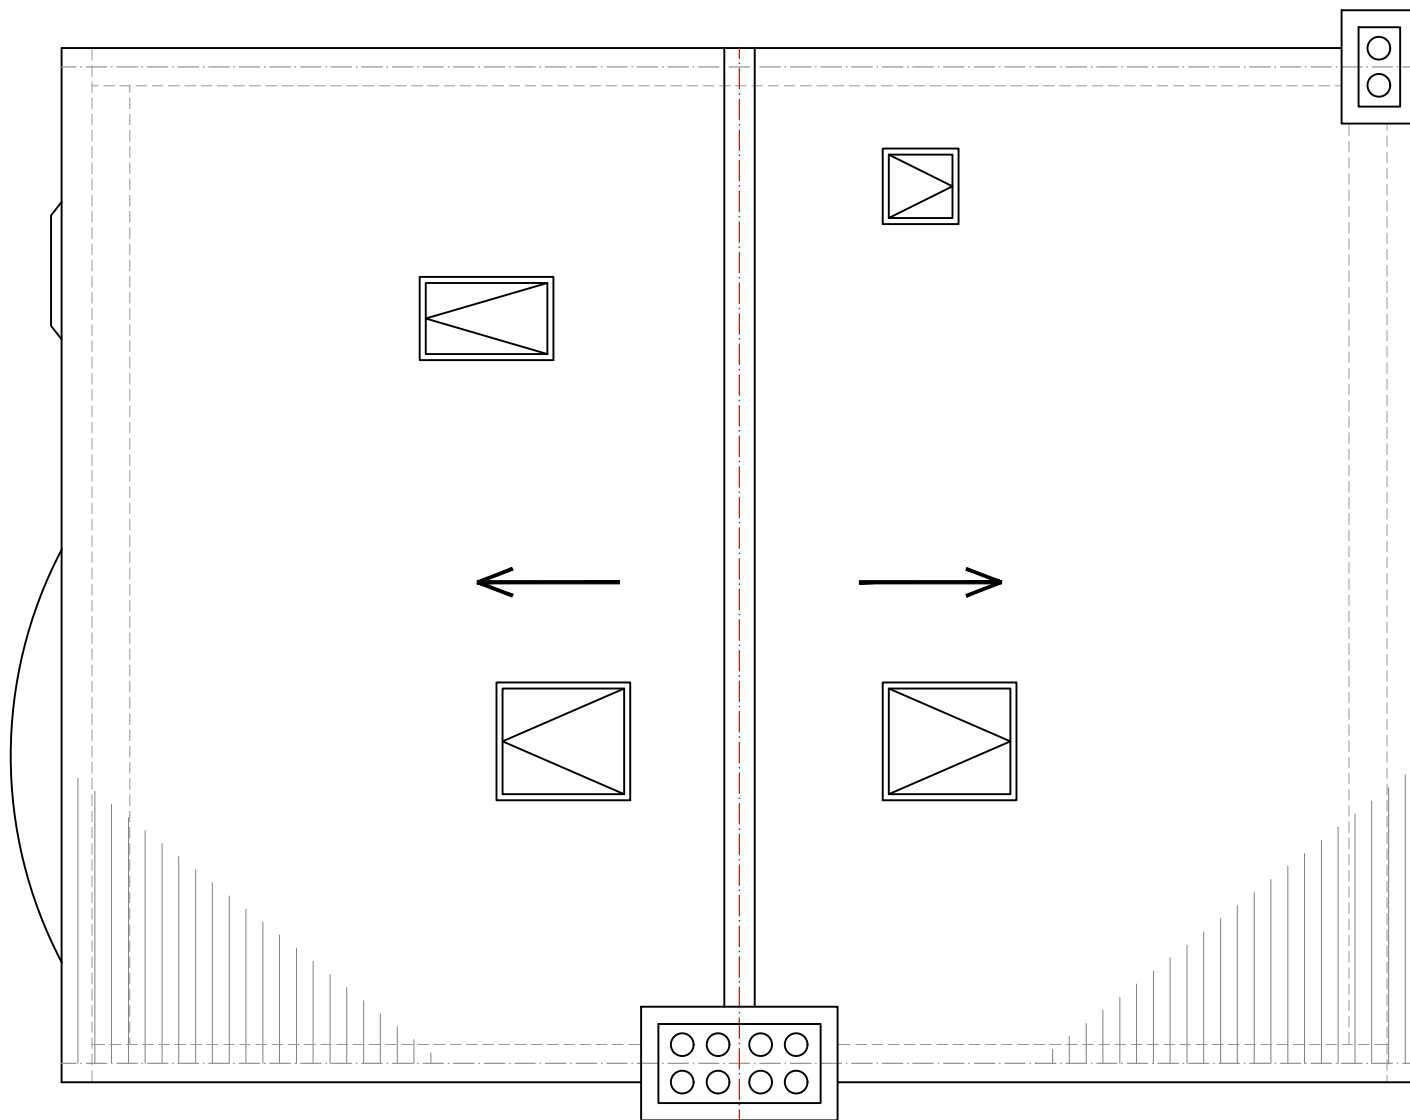

EXISTING ROOF PLAN
SCALE 1:50

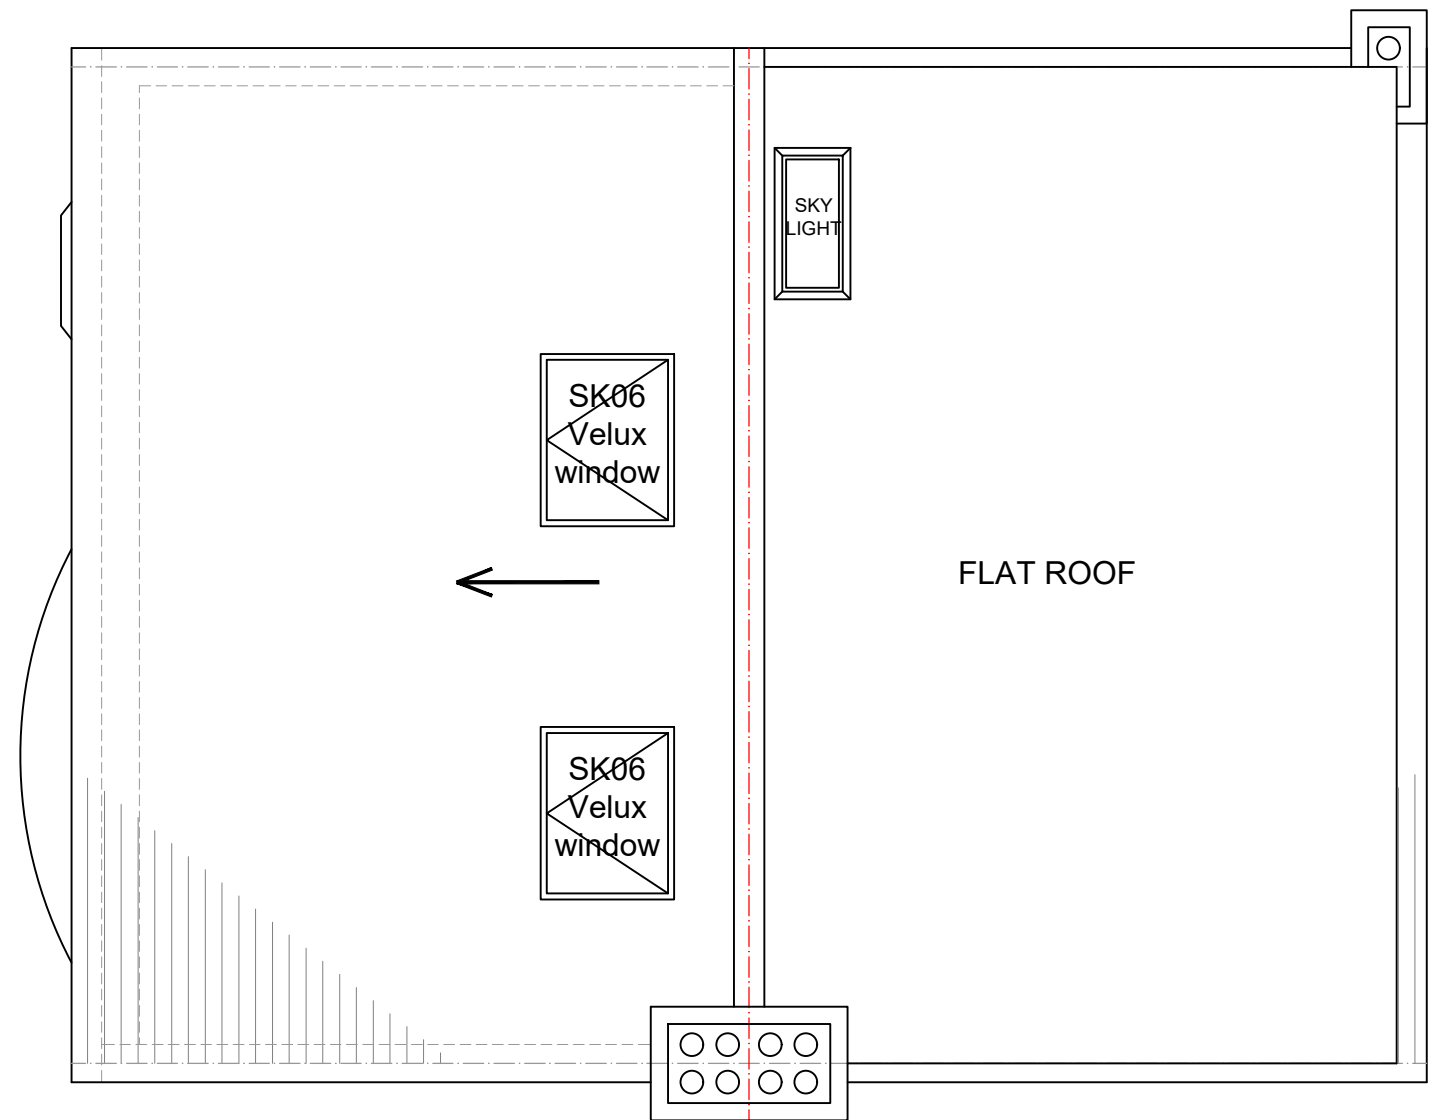

PROPOSED ROOF PLAN
SCALE 1:50

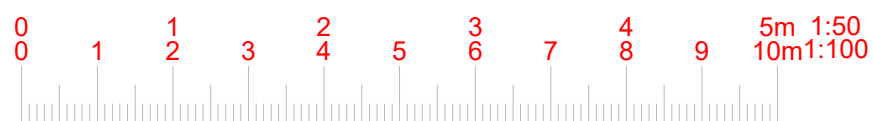

www.FastPlansUK.co.uk

Project: Loft Conversion with
Dormer to Rear.

Address:
197 ALEXANDRA PARK RD, N22 7BJ

Scale:
1:50 @ A3


Dwg. no:
A03

Drawn by:
O.B.S


Date Drawn:
27-MAR-2026

For Drawings Tel: 0208 154 5569

E-mail: plans@FastPlansUK.co.uk

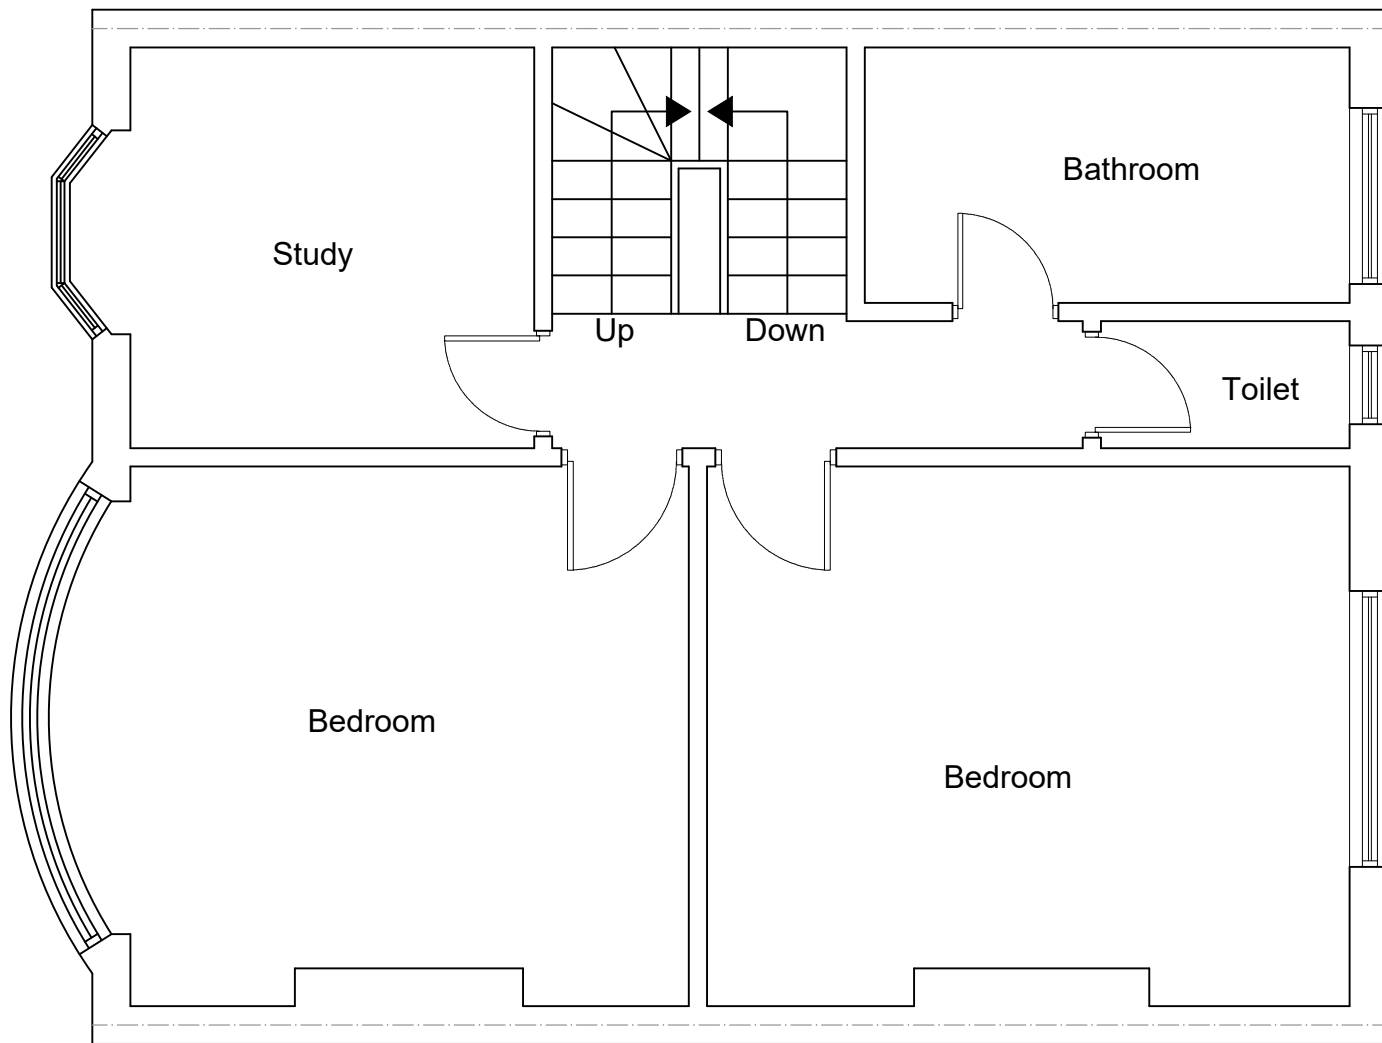


PROPOSED FIRST FLOOR PLAN
SCALE 1:50

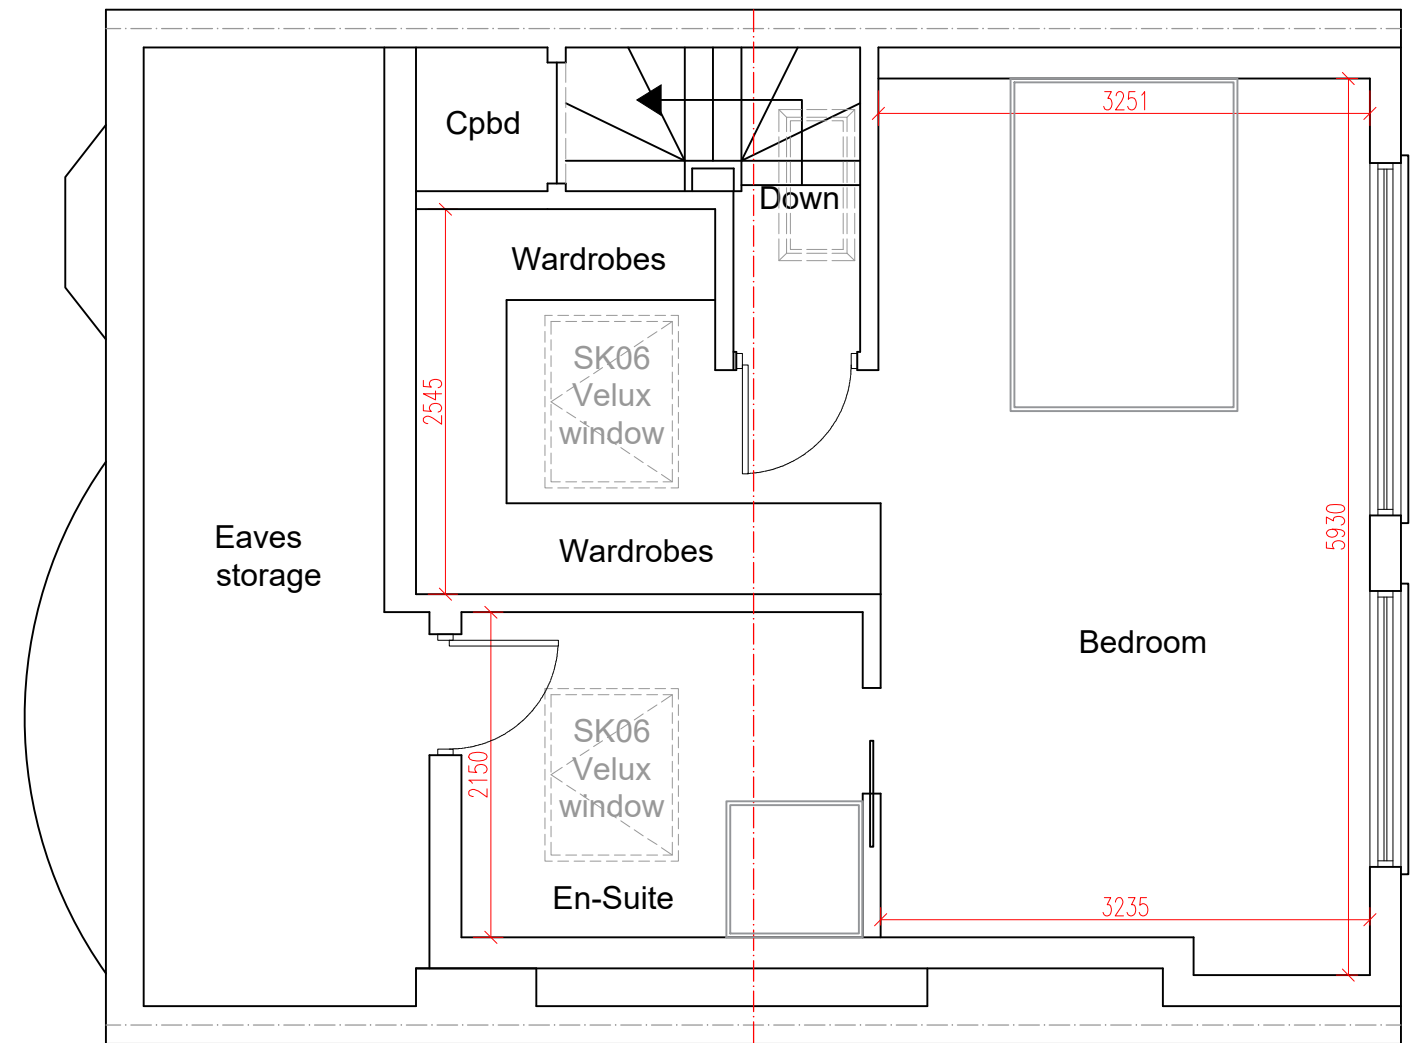

PROPOSED LOFT PLAN
SCALE 1:50

All dimensions are approximate
 and must be checked on site

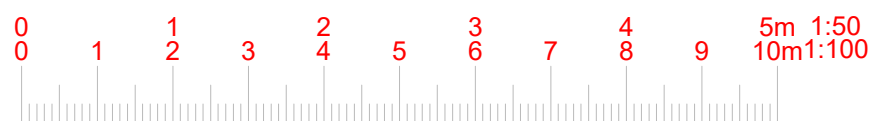

www.FastPlansUK.co.uk

Project: Loft Conversion with
 Dormer to Rear.

Address:
 197 ALEXANDRA PARK RD, N22 7BJ

Scale: 1:50 @ A3


Dwg. no:
 A04

Drawn by:
 O.B.S


Date Drawn:
 27-MAR-2026

For Drawings Tel: 0208 154 5569


E-mail: plans@FastPlansUK.co.uk

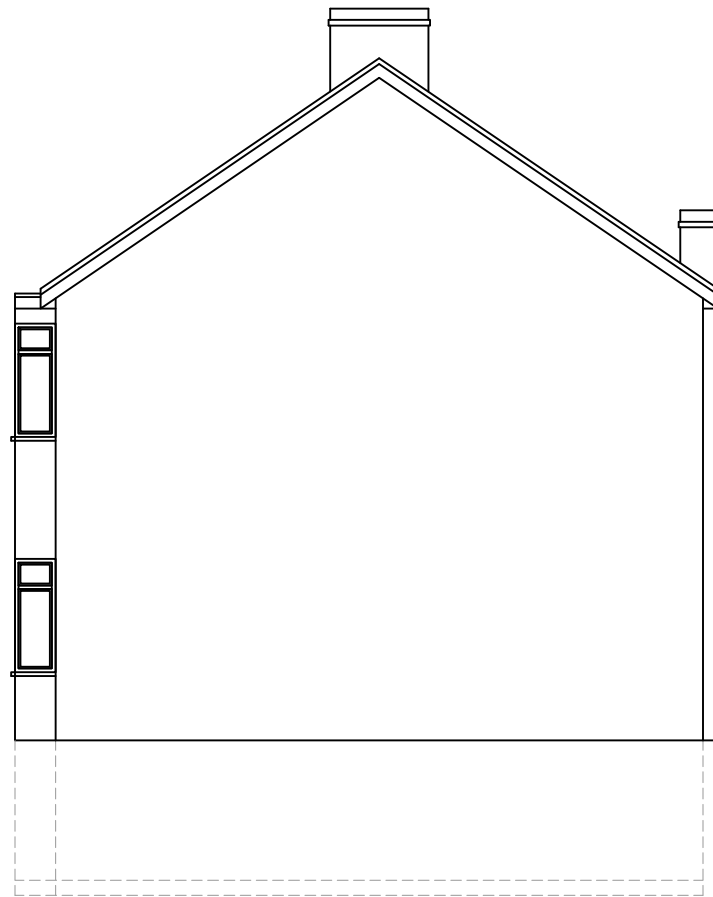


EXISTING REAR ELEVATION
SCALE 1:100

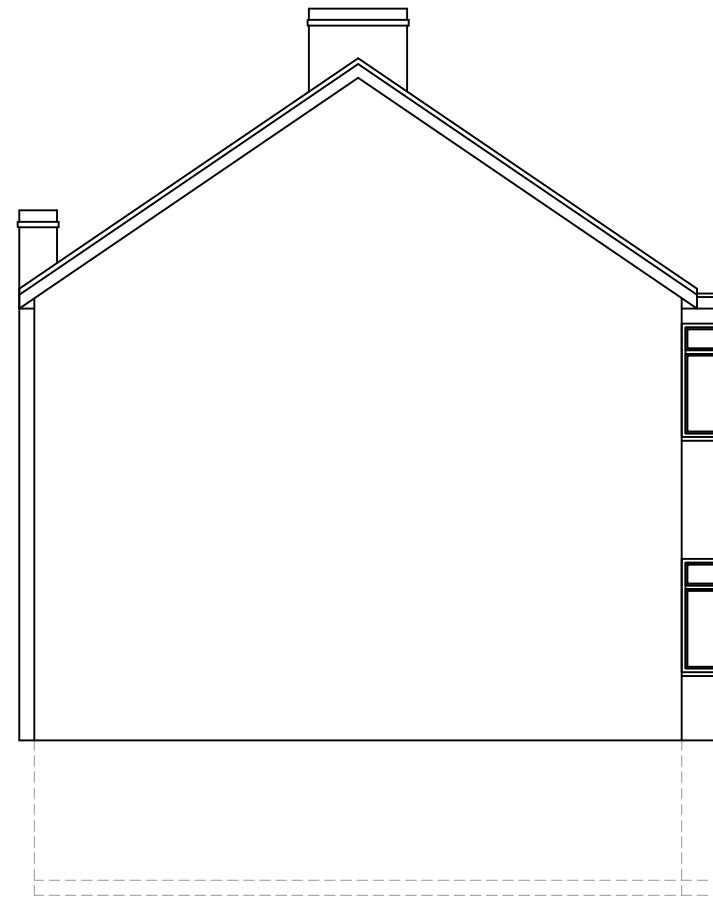

EXISTING ELEVATION SIDE A
SCALE 1:100

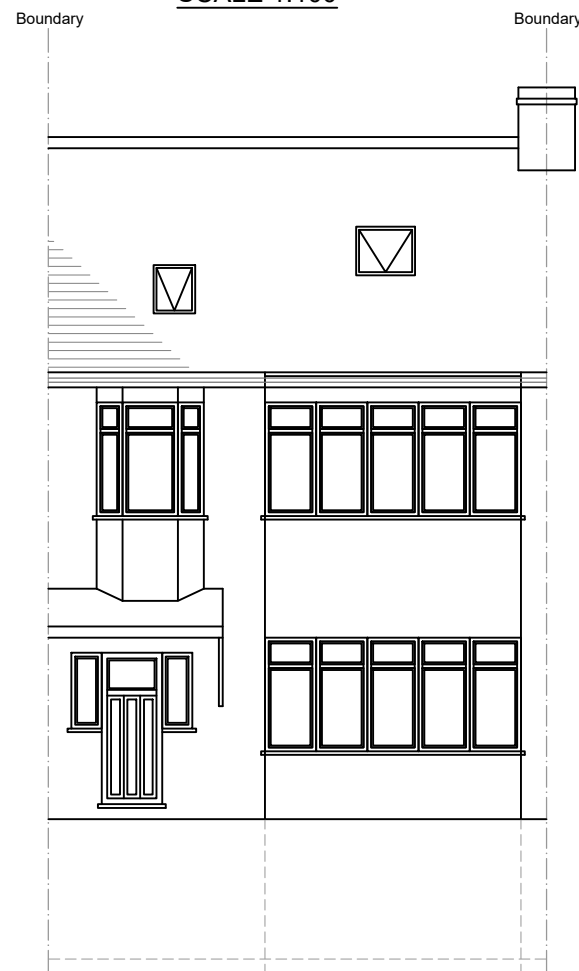

EXISTING FRONT ELEVATION
SCALE 1:100

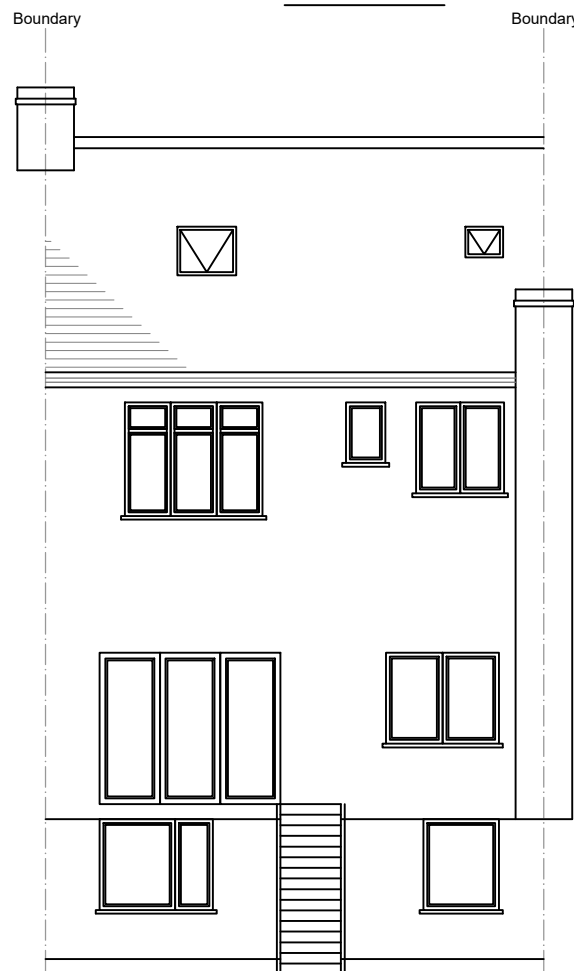

EXISTING REAR ELEVATION
SCALE 1:100

5m 1:50
10m 1:100



www.FastPlansUK.co.uk

Project: Loft Conversion with
Dormer to Rear.

Address: 197 ALEXANDRA PARK RD, N22 7BJ

Scale: 1:100 @ A3


Dwg. no: A05

Drawn by: O.B.S


Date Drawn: 27-MAR-2026

For Drawings Tel: 0208 154 5569


E-mail: plans@FastPlansUK.co.uk

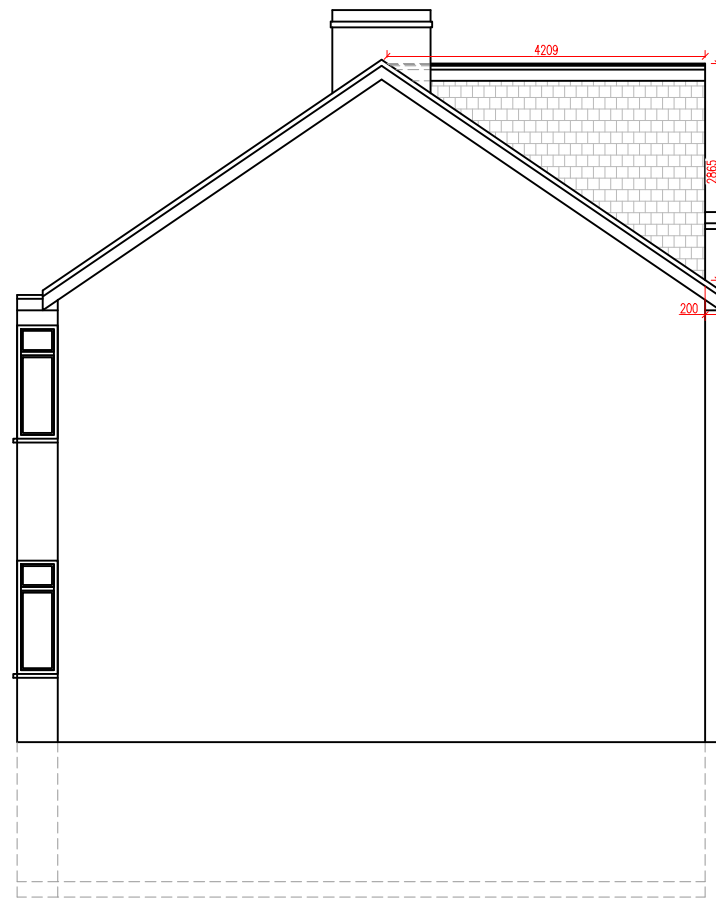


PROPOSED REAR ELEVATION
SCALE 1:100

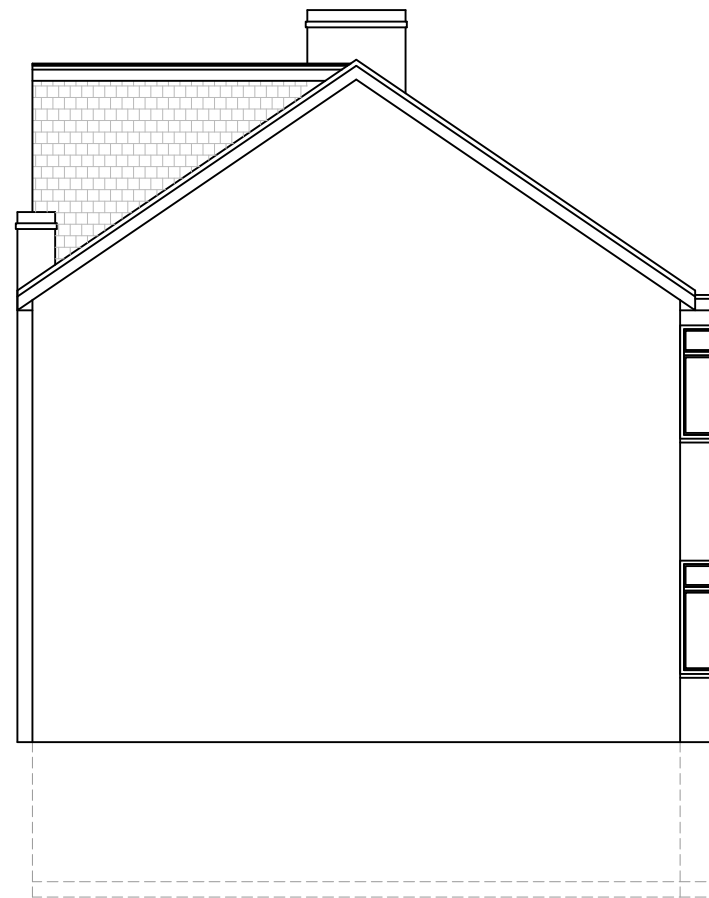

PROPOSED ELEVATION SIDE A
SCALE 1:100

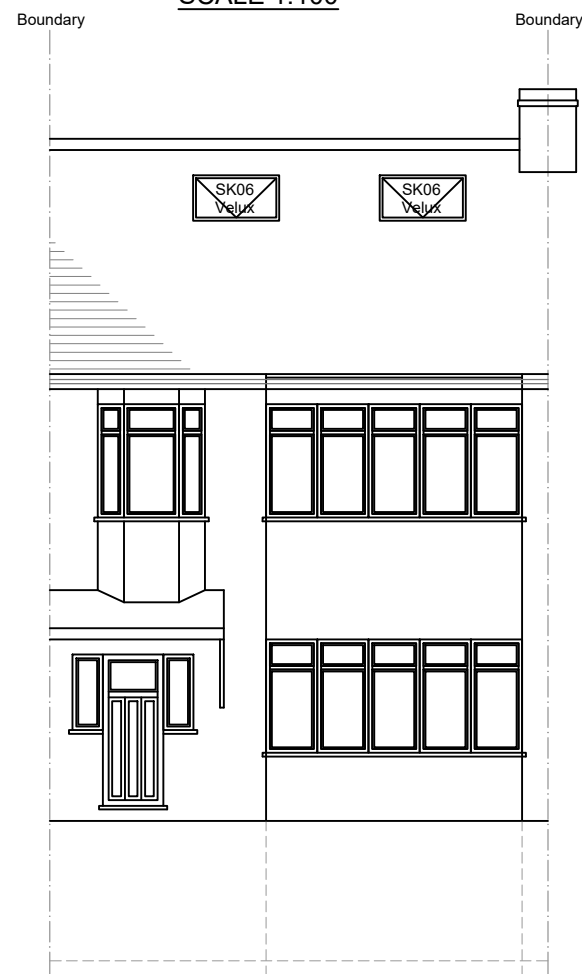

PROPOSED FRONT ELEVATION
SCALE 1:100

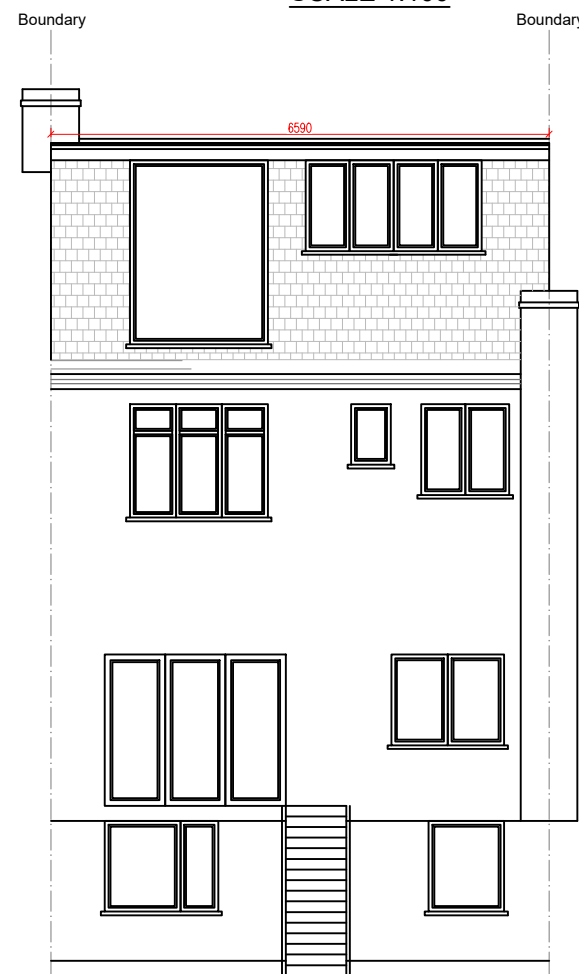

PROPOSED REAR ELEVATION
SCALE 1:100

VOLUME

$$\begin{aligned} & \textcircled{A} \quad \textcircled{B} \quad \textcircled{C} \\ & 4.20 \times 2.86 \times 6.59 \\ & \quad \quad \quad 2 \\ & = \frac{79.15}{2} = 39.57 \text{ m}^3 \\ & 39.57 \text{ m}^3 < 40 \text{ m}^3 \end{aligned}$$



www.FastPlansUK.co.uk

Project: Loft Conversion with
Dormer to Rear.


Address:
197 ALEXANDRA PARK RD, N22 7BJ

Scale: 1:100 @ A3 Dwg. no: A06

Drawn by: O.B.S Date Drawn: 27-MAR-2026

For Drawings Tel: 0208 154 5569

E-mail: plans@FastPlansUK.co.uk

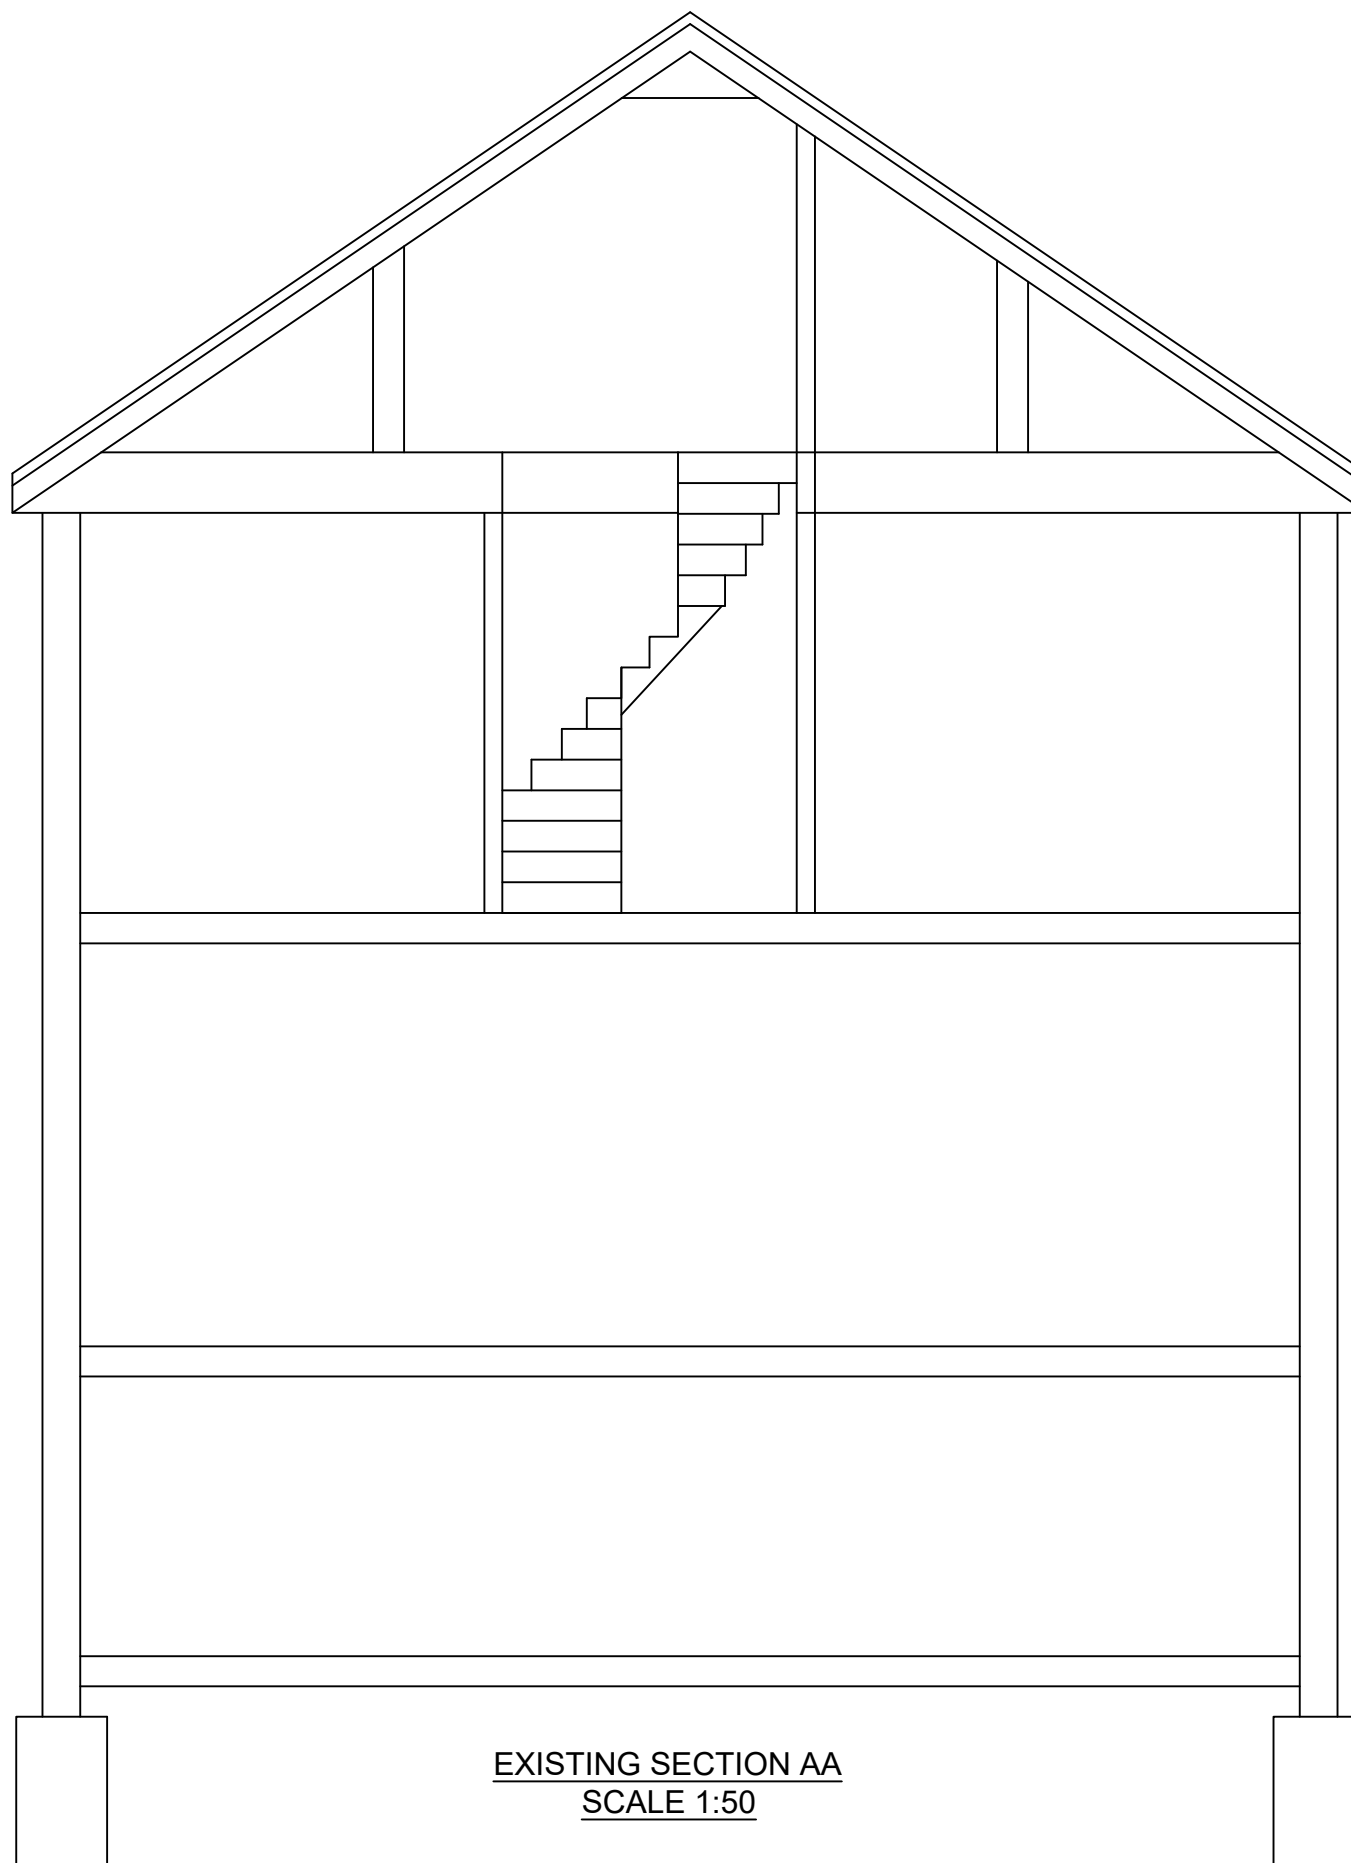

EXISTING SECTION AA
SCALE 1:50



www.FastPlansUK.co.uk

Project: Loft Conversion with
Dormer to Rear.


Address:
197 ALEXANDRA PARK RD, N22 7BJ

Scale: 1:50 @ A3 Dwg. no: A07

Drawn by: O.B.S. Date Drawn: 27-MAR-2026

For Drawings Tel: 0208 154 5569

E-mail: plans@FastPlansUK.co.uk

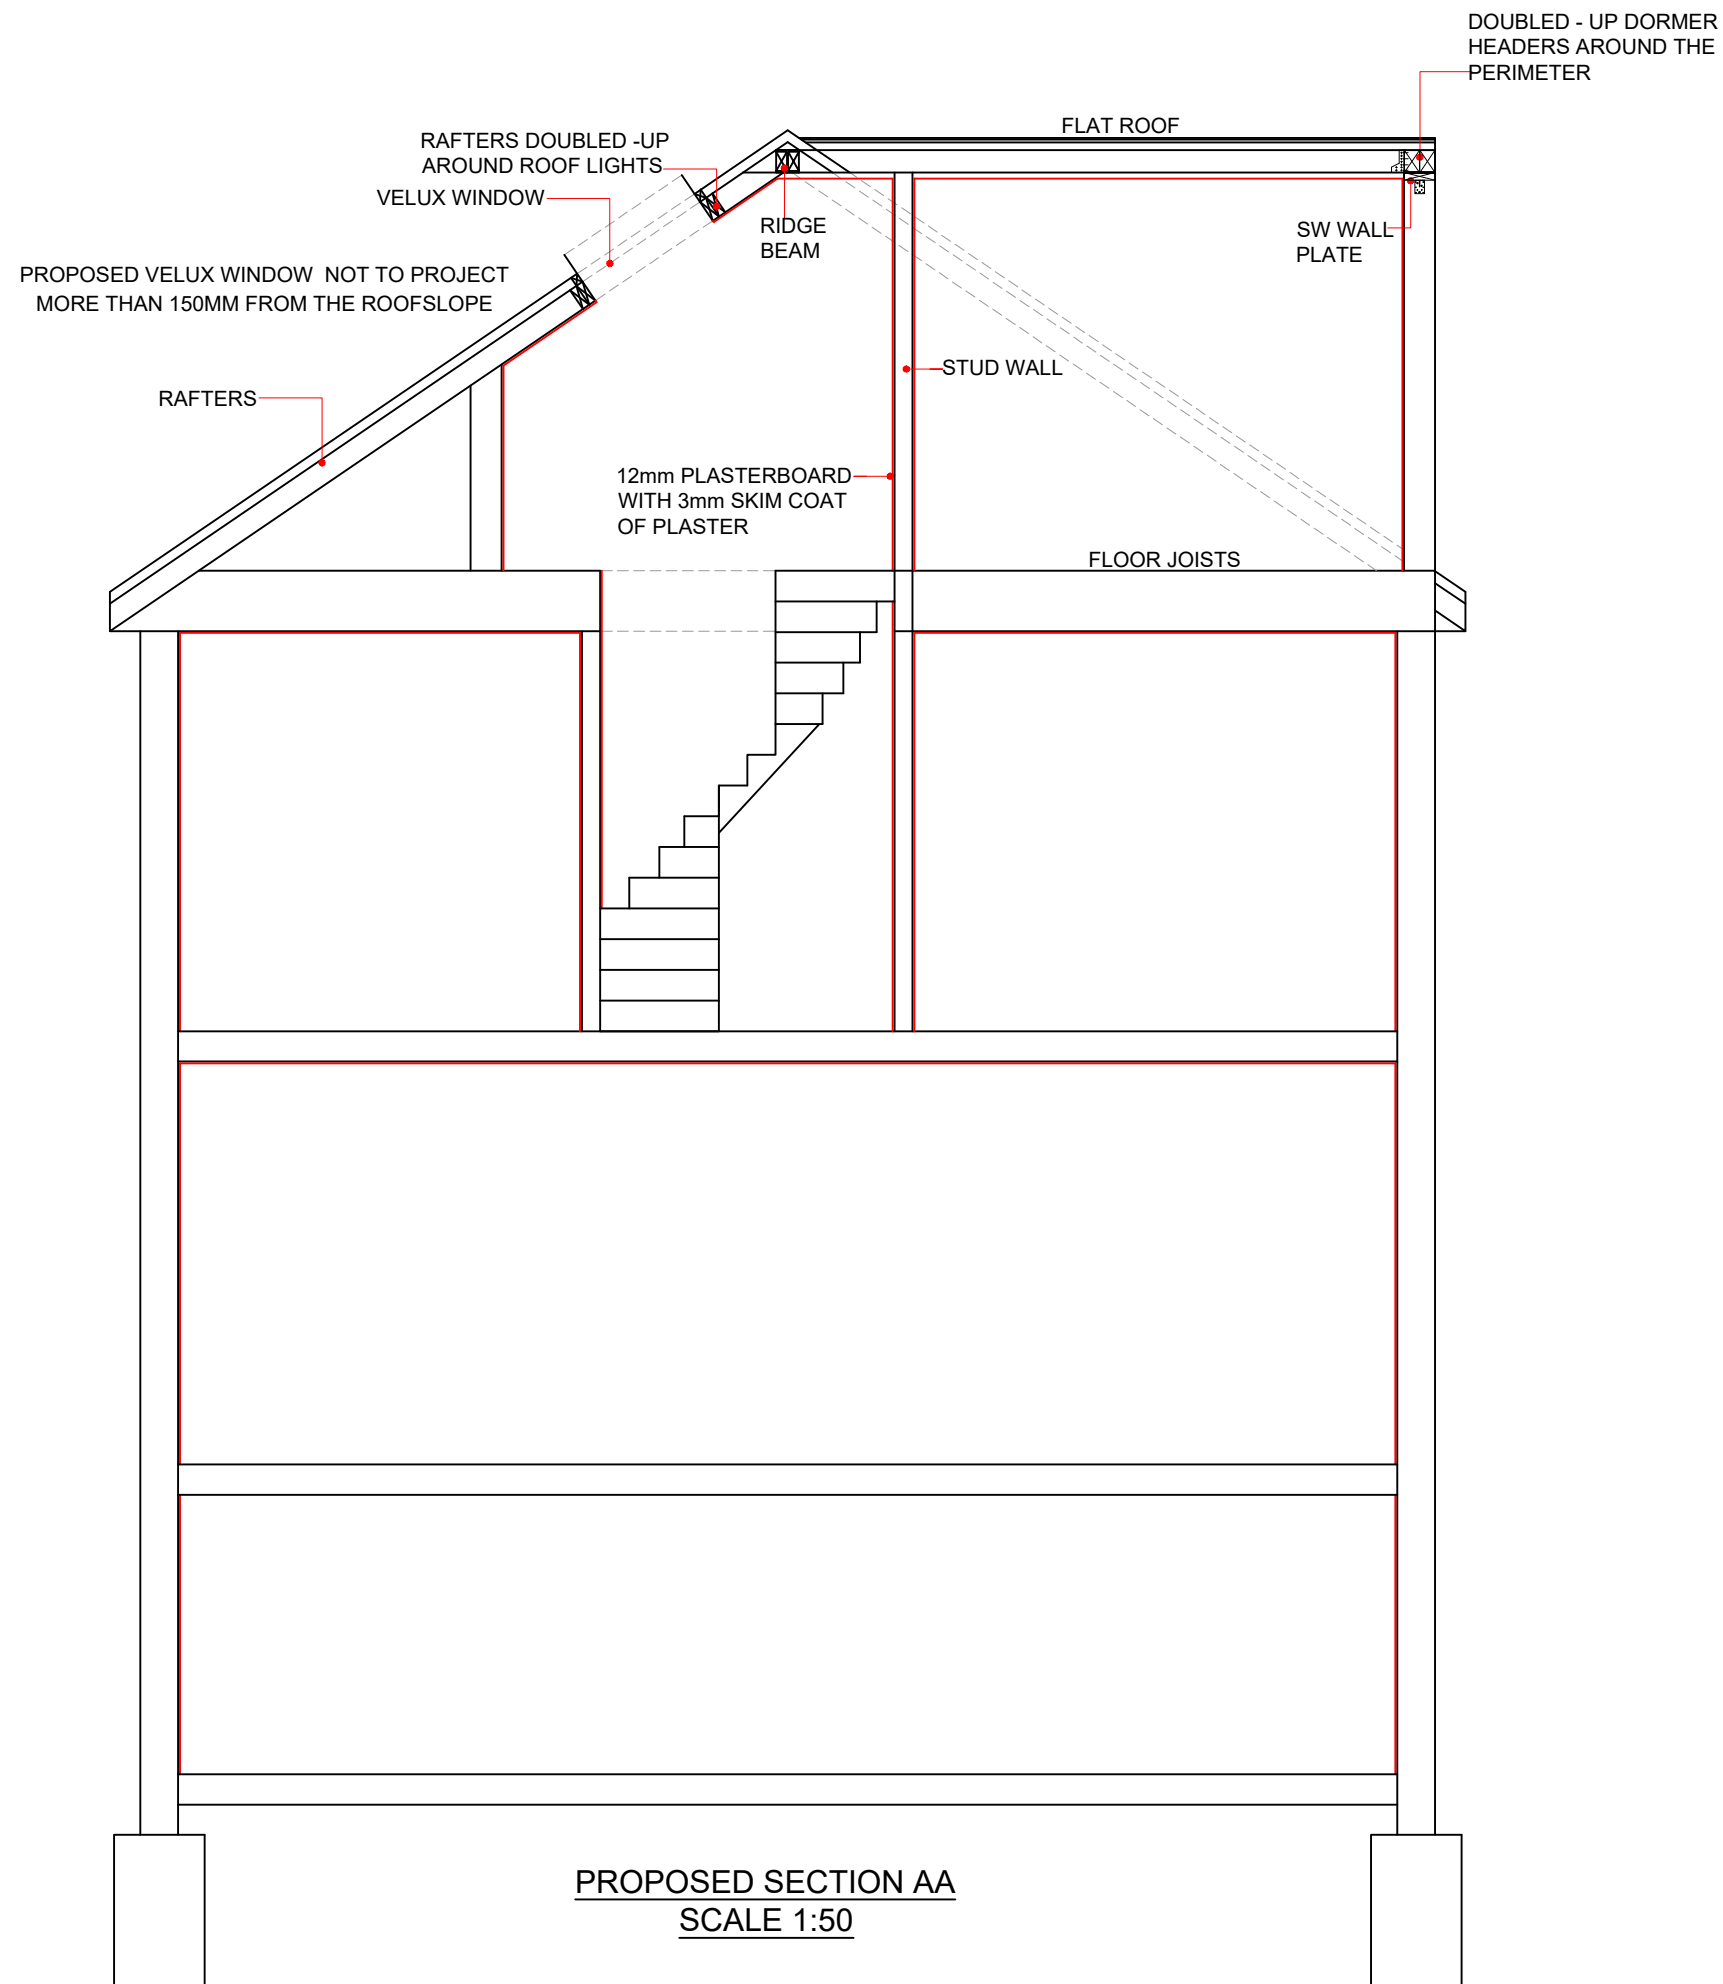

www.FastPlansUK.co.uk

Project: Loft Conversion with Dormer to Rear.

Address: 197 ALEXANDRA PARK RD, N22 7BJ

Scale: 1:50 @ A3 Dwg. no: A08


Drawn by: O.B.S Date Drawn: 27-MAR-2026

For Drawings Tel: 0208 154 5569


E-mail: plans@FastPlansUK.co.uk



BLOCK PLAN
SCALE 1:500

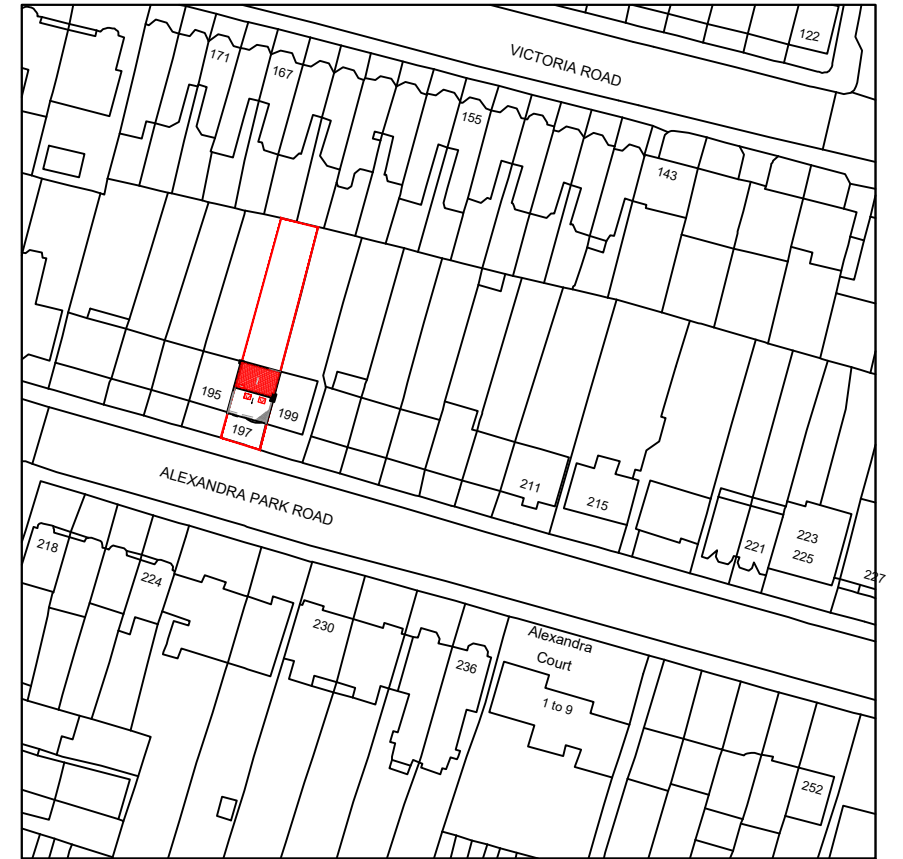

LOCATION PLAN
SCALE 1:1250

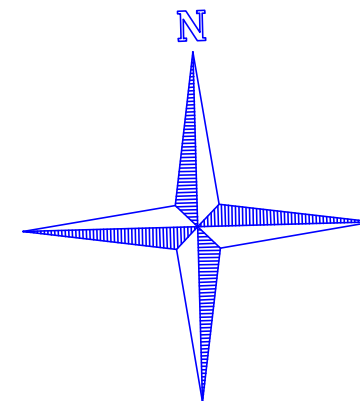

www.FastPlansUK.co.uk

Project: Loft Conversion with
Dormer to Rear.

Address:
197 ALEXANDRA PARK RD, N22 7BJ

Scale: 1:500 @ A3

Dwg. no:
A09

Drawn by:
O.B.S

Date Drawn:
27-MAR-2026

For Drawings Tel: 0208 154 5569

E-mail: plans@FastPlansUK.co.uk