


File name:	10101159_NA_NA_EE_NTQ_GAD_A
------------	-----------------------------

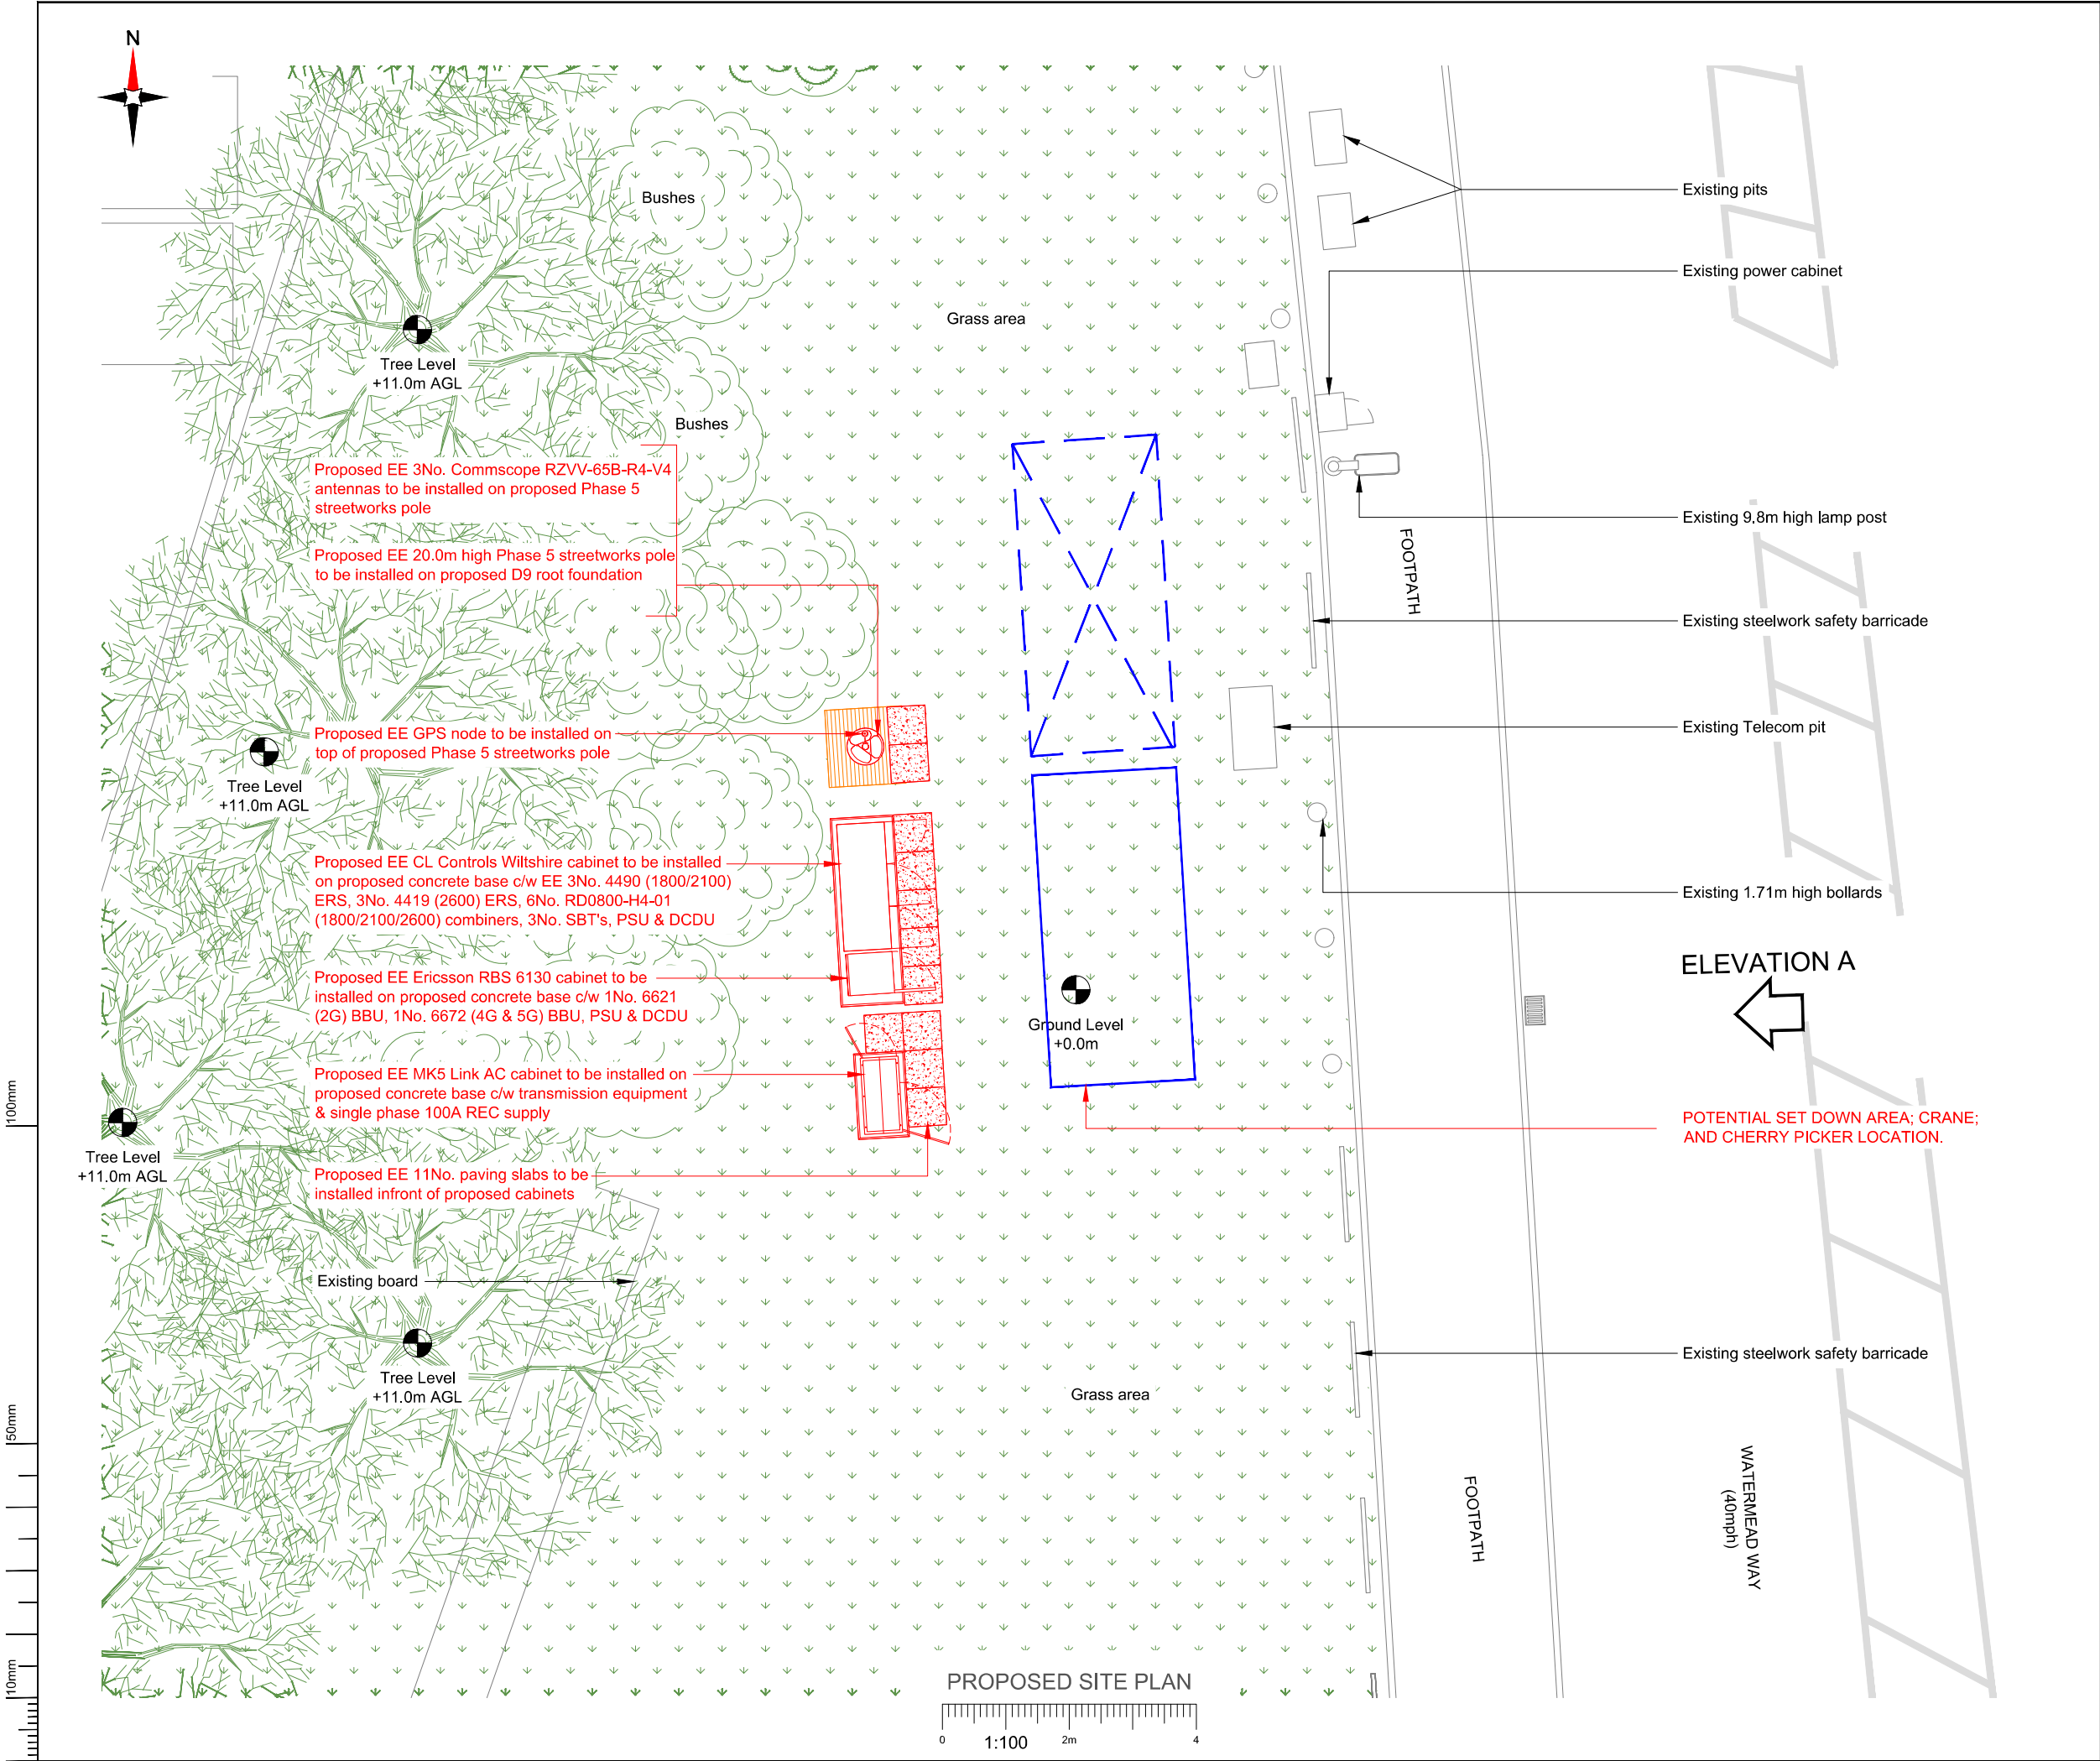

NOTES:

- ALL DIMENSIONS IN MM UNLESS OTHERWISE NOTED.
- ALL CABINET FOUNDATIONS (AND CABINETS) TO BE FRONT ALIGNED

Master:	Project:	Purpose of Issue:	Issue:
M001	EE NTQ	Planning	A
Date:	13/03/2026	Revision / Upgrade Description:	
Drawn:	RKD	First Issue: Planning	
Checked:	KS		
Approved:	HG		




Everything Everywhere
One Braham Street
London
E1 8EE
Tel: 020 7356 5000



UK Offices:
2 Broughton Way, Widnes, UK WA8 8YX
1 West Regent Street, Glasgow, UK G2 1RW
Tel: +353 45 901 030
Web: www.ktl.ie

Site Name:	WATERMEAD WAY SW		
Site ID:	1756113		
Address:	MARIGOLD ROAD NORTHUMBERLAND PARK LONDON N17 0UR		
Title:	150 PROPOSED SITE PLAN		
Project:	EE NTQ		
Purpose of Issue:	GENERAL ARRANGEMENT		
EE Cell ID:	MBNL Cell ID:	H3G Cell ID:	
10101159	N/A	N/A	
File name: 10101159_NA_NA_EE_NTQ_GAD_A			

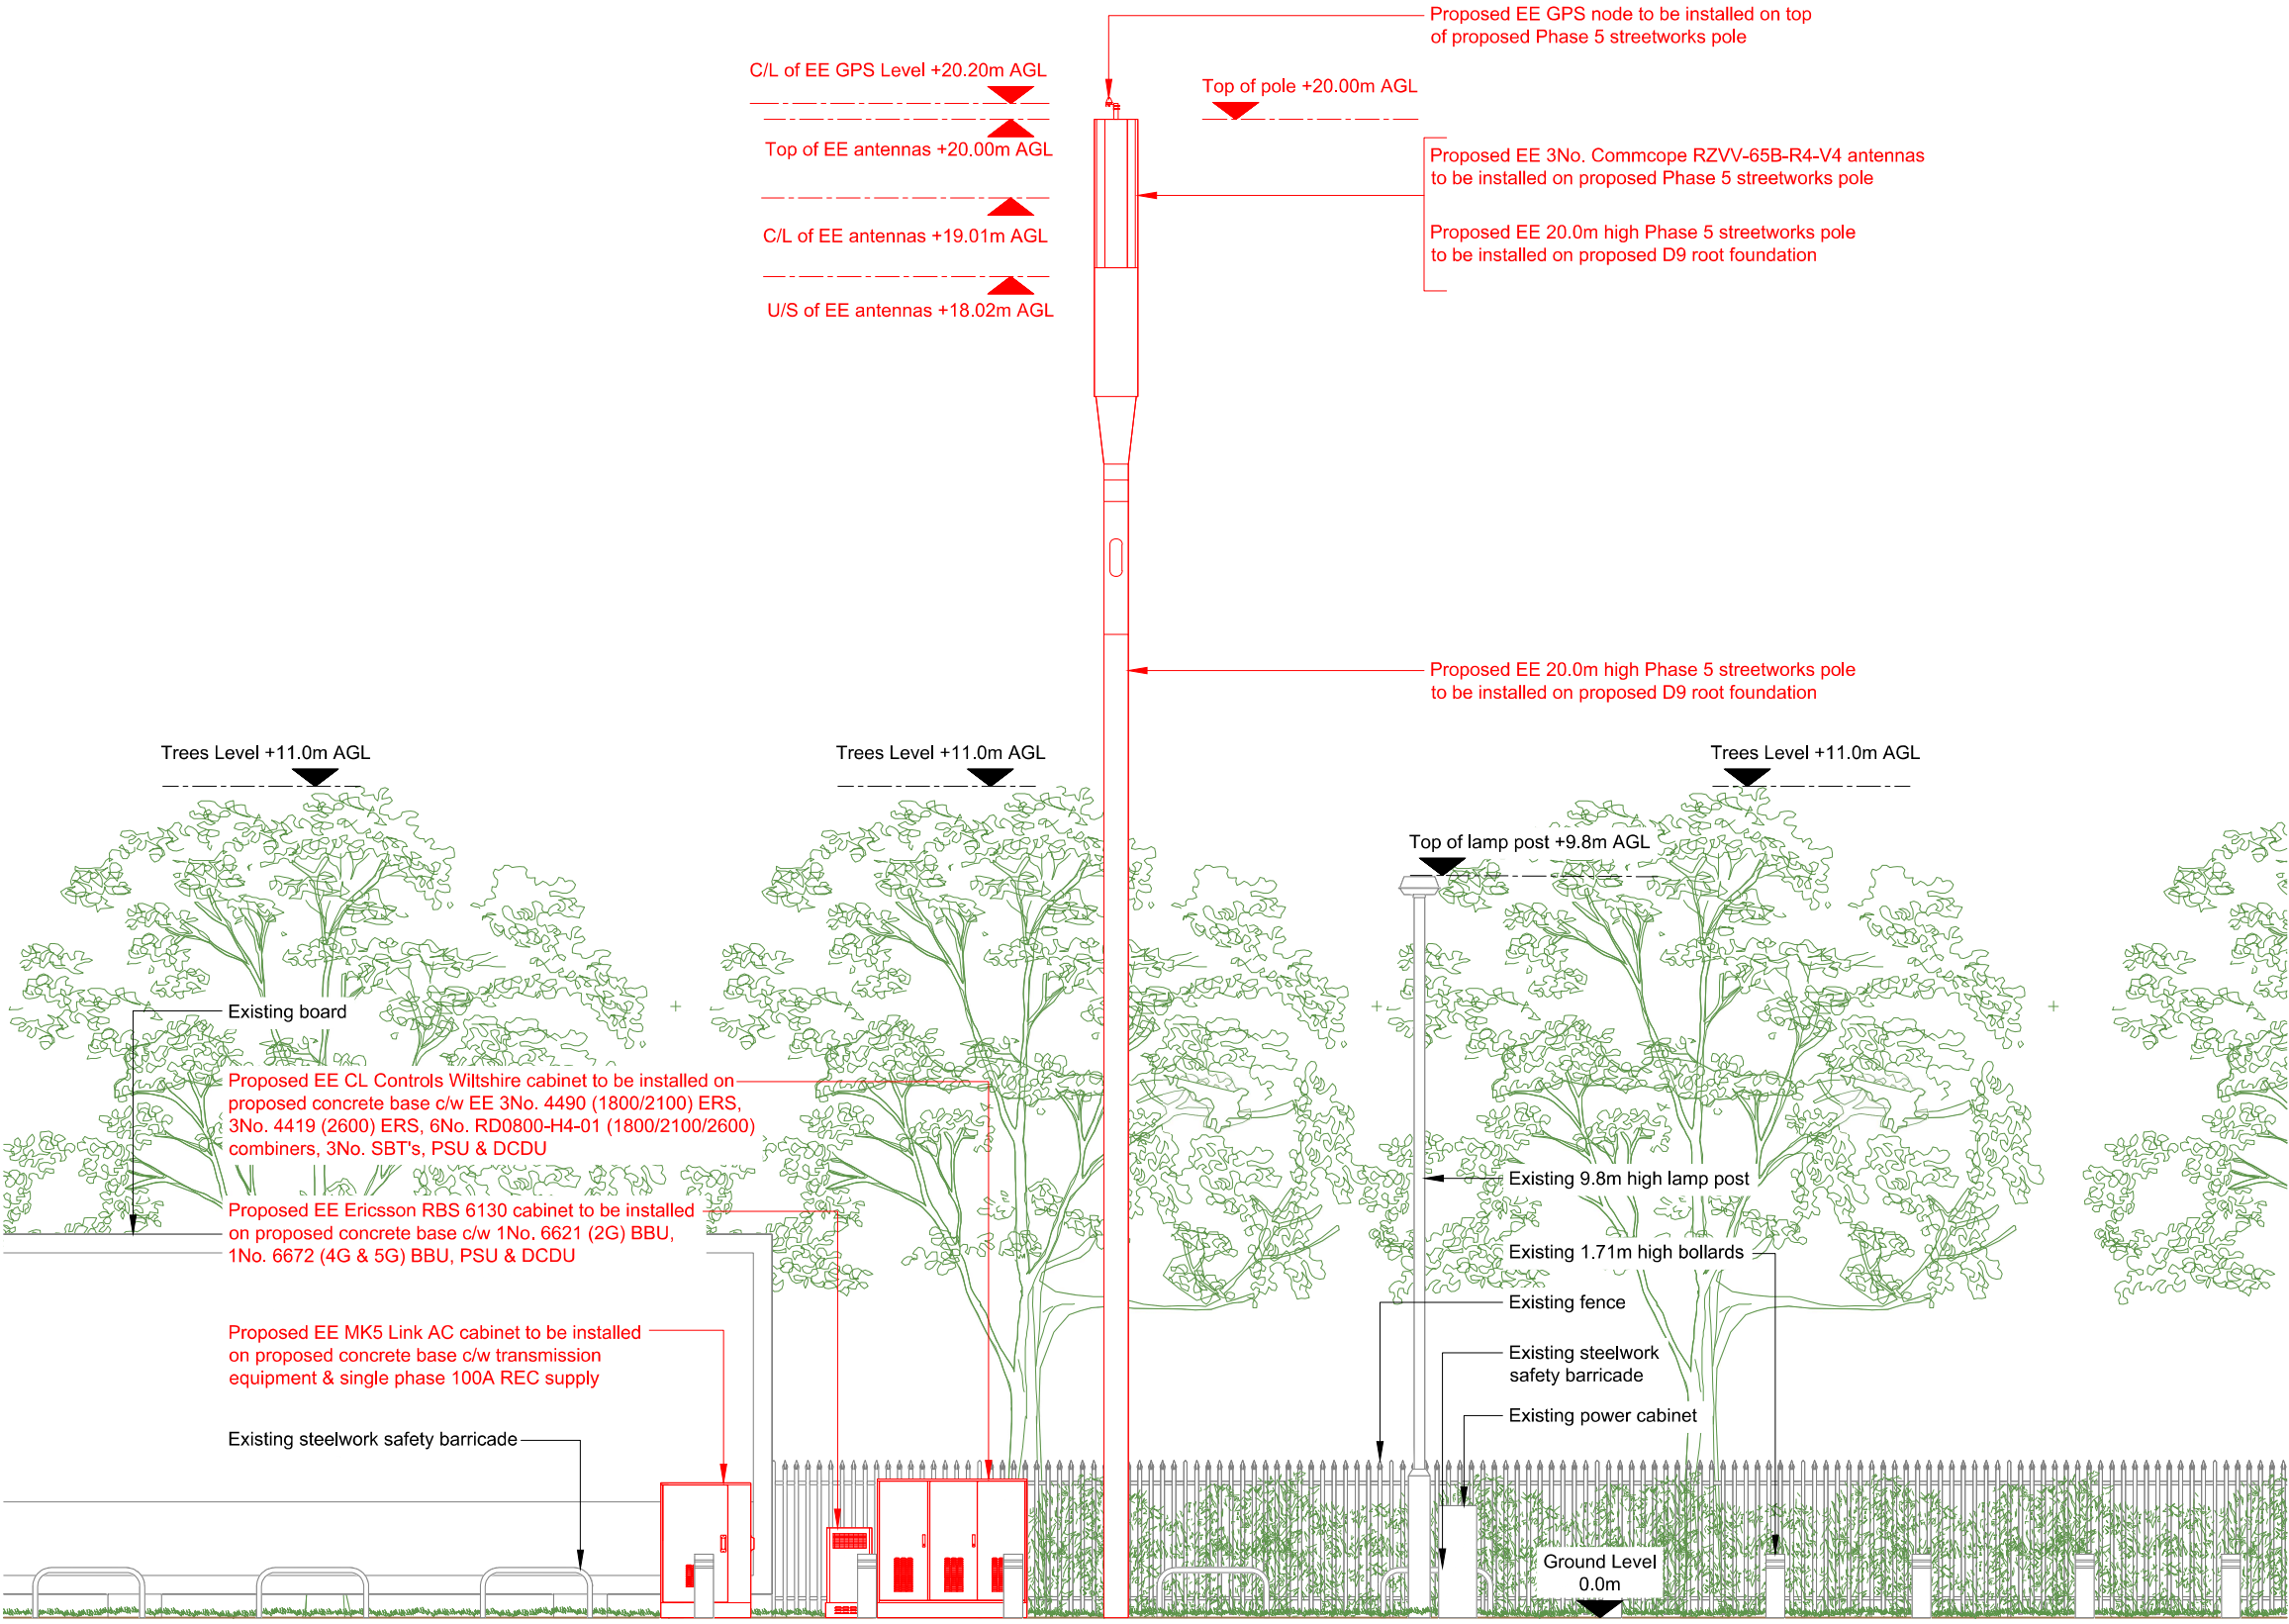

NOTES:

- ALL DIMENSIONS IN MM UNLESS OTHERWISE NOTED.
- ALL CABINET FOUNDATIONS (AND CABINETS) TO BE FRONT ALIGNED

Master:	Project:	Purpose of Issue:	Issue:
M001	EE NTQ	Planning	A
Date:	13/03/2026	Revision / Upgrade Description:	
Drawn:	RKD	First Issue: Planning	
Checked:	KS		
Approved:	HG		

Everything Everywhere
One Braham Street
London
E1 8EE
Tel: 020 7356 5000

UK Offices:
2 Broughton Way, Widnes, UK WA8 8YX
1 West Regent Street, Glasgow, UK G2 1RW
Tel: +353 45 901 030
Web: www.ktl.ie

Site Name:	WATERMEAD WAY SW		
Site ID:	1756113		
Address:	MARIGOLD ROAD NORTHUMBERLAND PARK LONDON N17 0UR		
Title:	250 PROPOSED SITE ELEVATION		
Project:	EE NTQ		
Purpose of Issue:	GENERAL ARRANGEMENT		
EE Cell ID:	MBNL Cell ID:	H3G Cell ID:	
10101159	N/A	N/A	
File name:	10101159_NA_NA_EE_NTQ_GAD_A		