



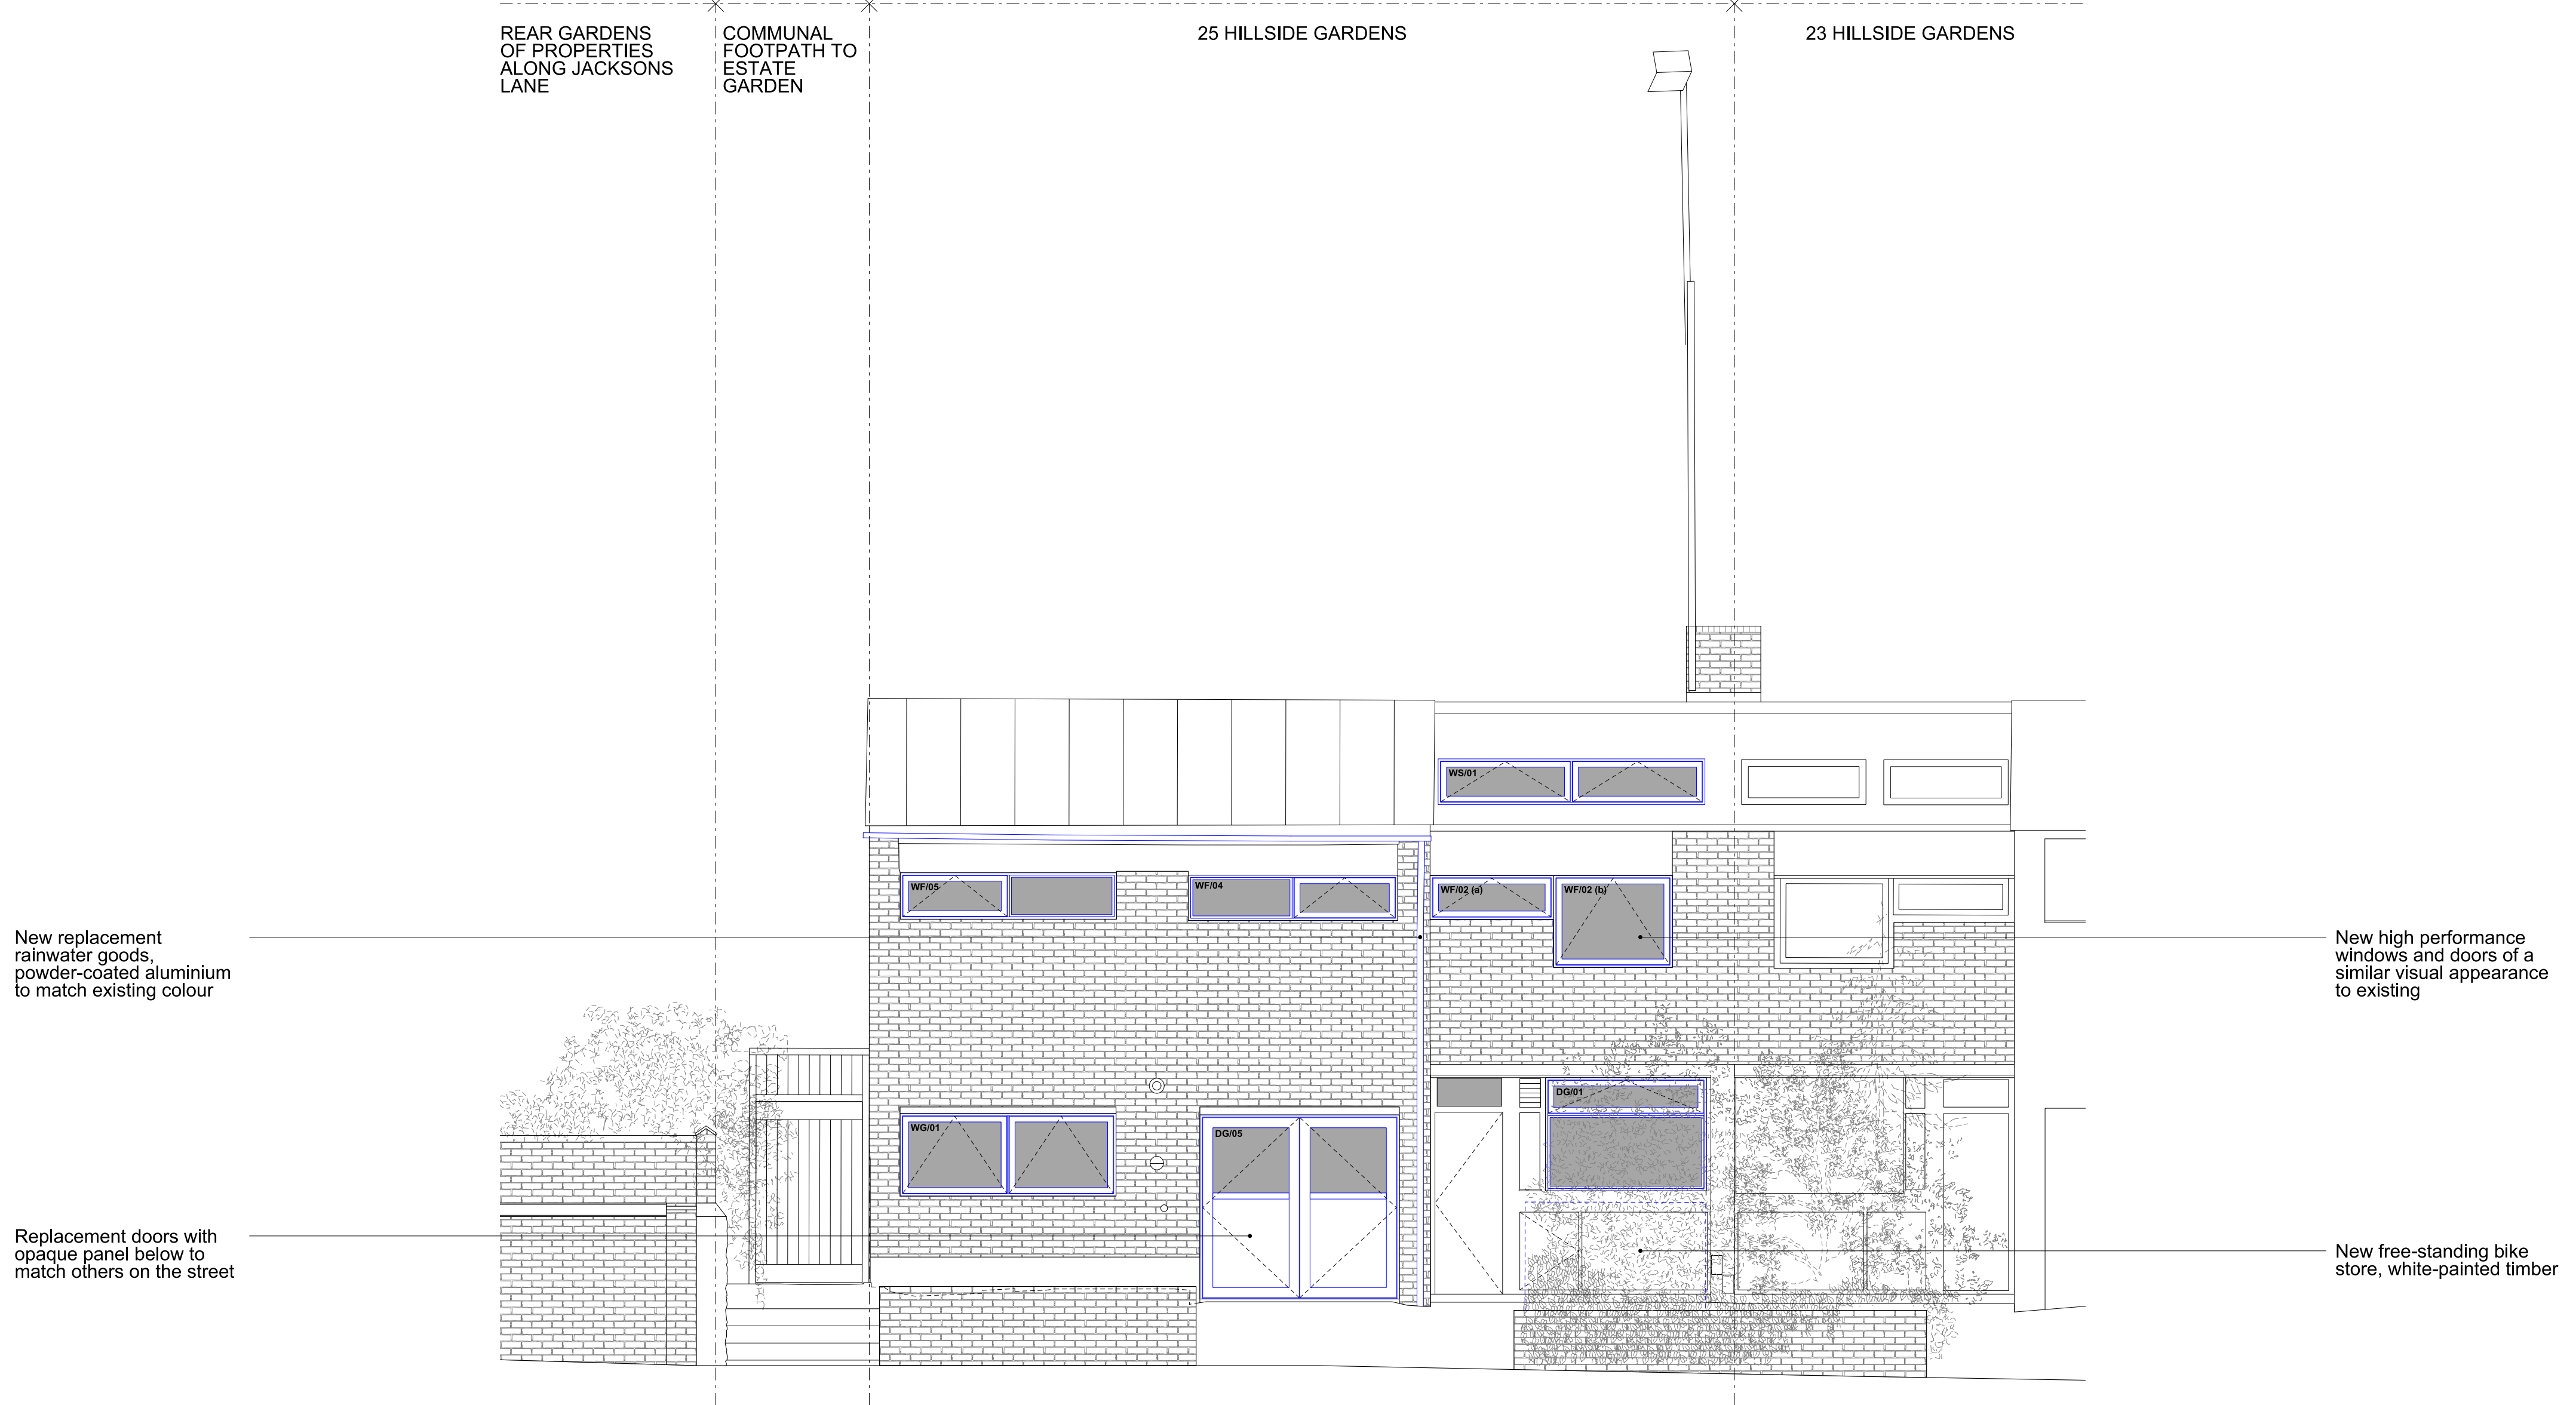

North Elevation (Front)

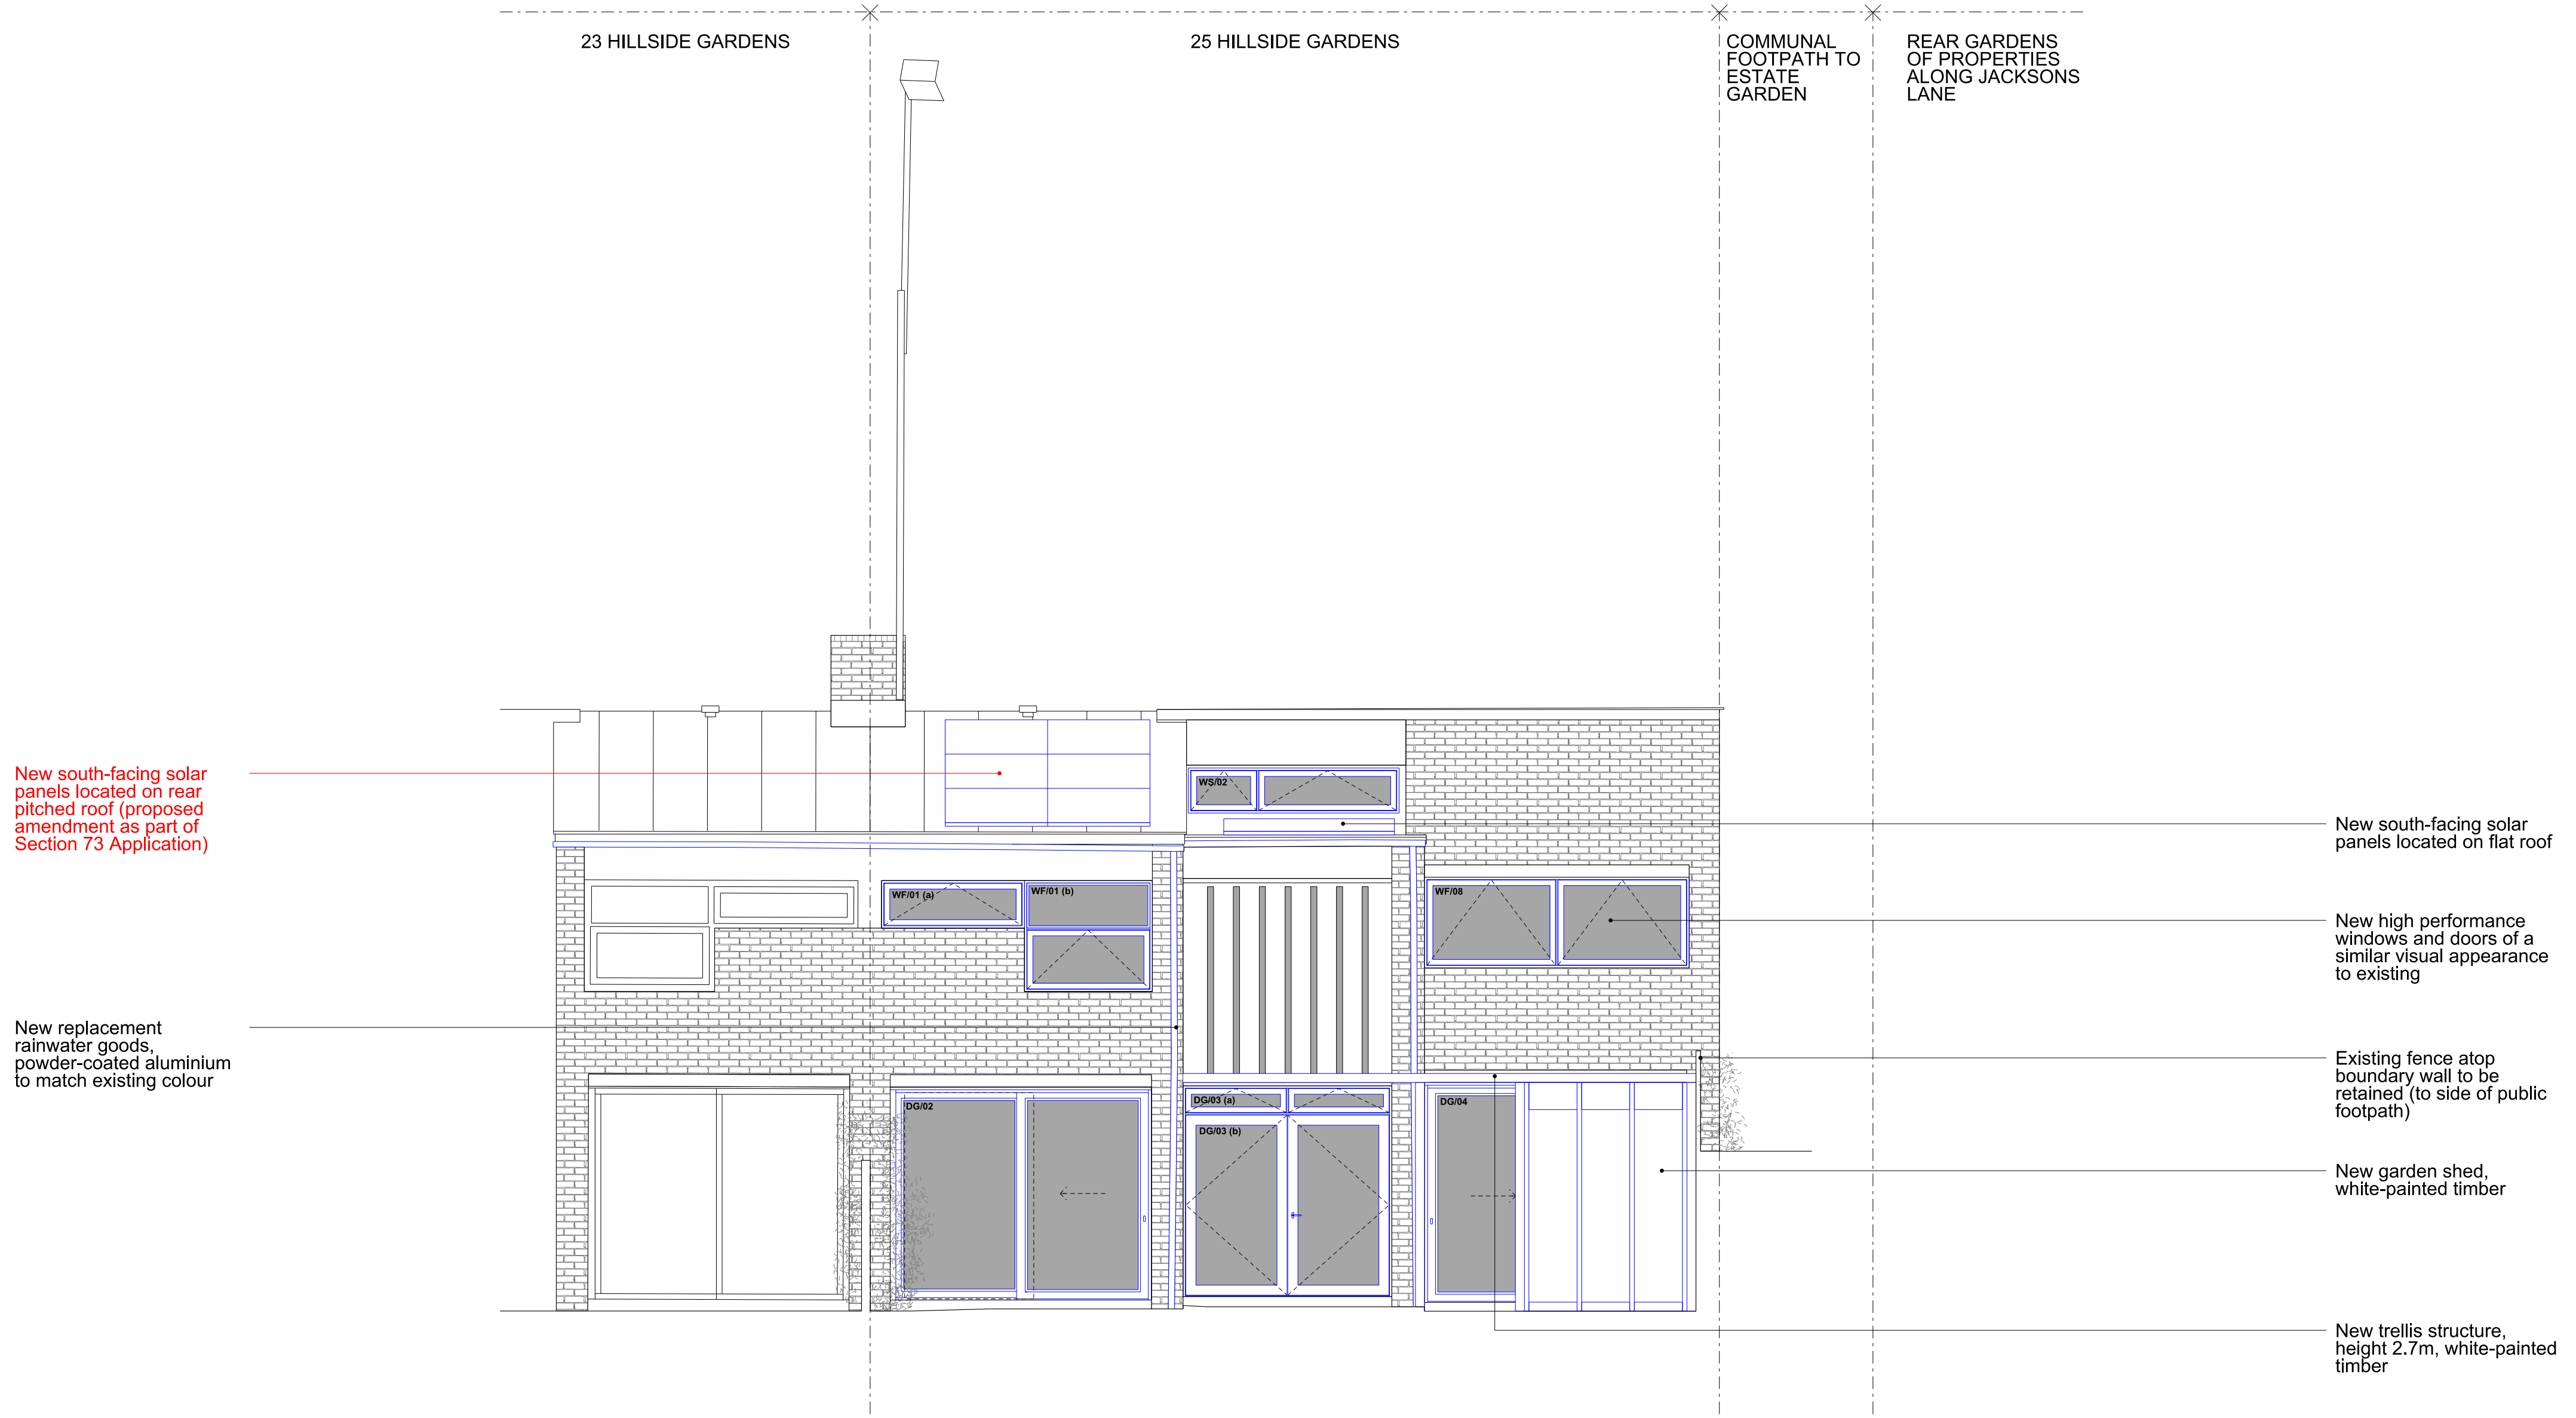

South Elevation (Rear)



Information Issue

Rev. A (xx.xx.xx) Section 73 Application
Rev. (31.10.25) Information Issue

Proposed Elevation 25 Hillside Gardens

North (Front) & South (Rear) Maich Swift Architects
8 Compton Terrace
London N1 2UN

Scale 1:50 @ A1
1:100 @ A3 Date xx.xx.xx Drwg 145_PL15_01 A t +44 (0)20 7688 4110
e info@maichswift.com