

GENERAL PLANNING NOTES


1. No dimensions to be scaled from this drawing.

2. All errors, omissions or inconsistencies to be reported to the architect immediately.


3. Use figured dimensions only. All dimensions to be checked on site prior to construction and/or fabrication.



Proposed Front Elevation
1:50 @ A1

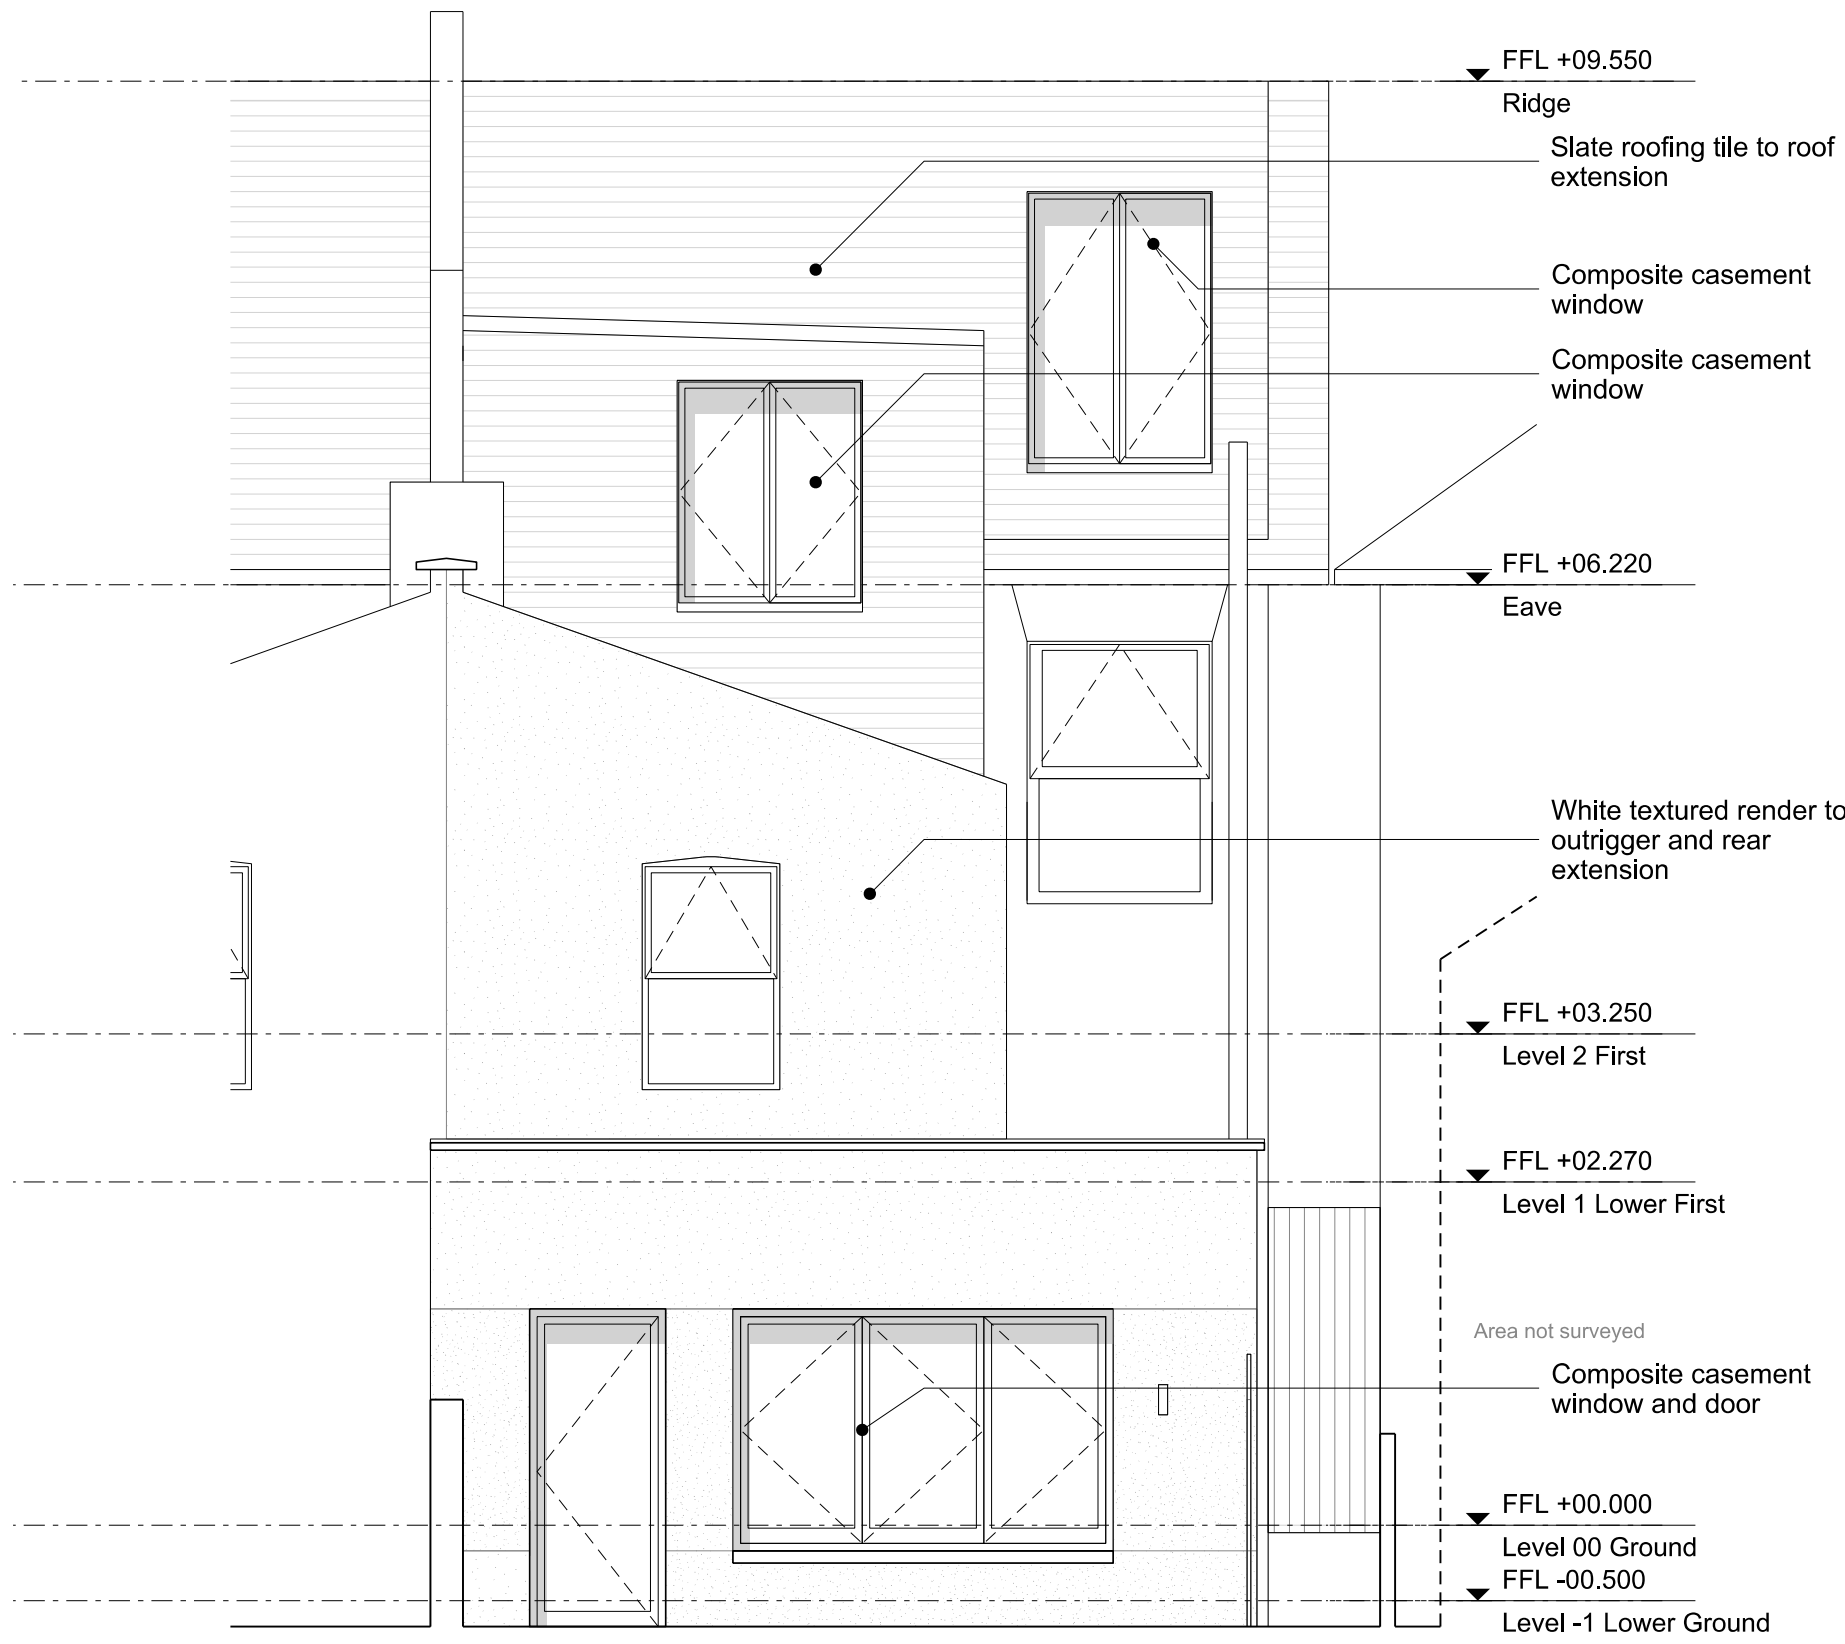

Proposed Rear Elevation
1:50 @ A1

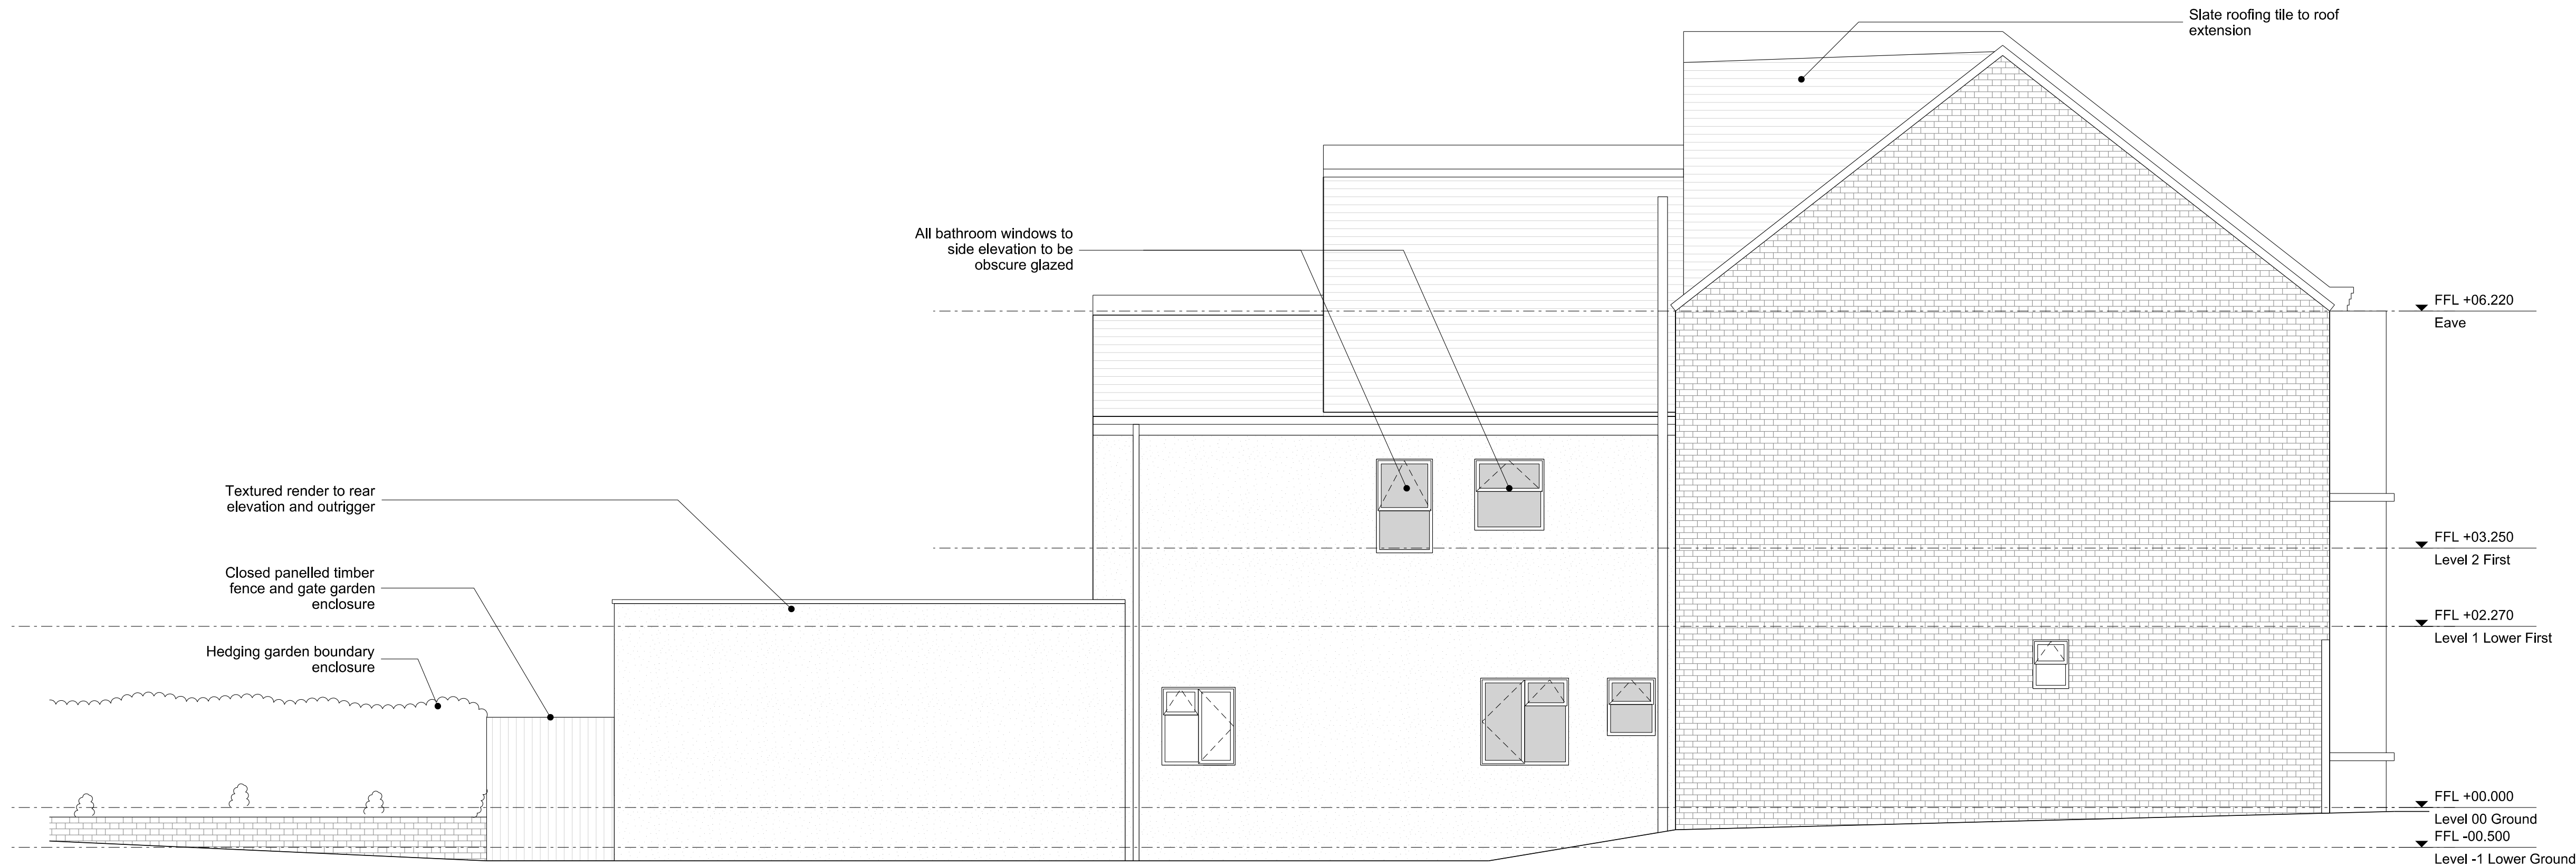

Proposed Side Elevation
1:50 @ A1

PLANNING

Project No. 2202

Client Atlas Homes

Date March 2022

Scale 1:100 @ A3 / 1:50 @ A1

Project 26 Bounds Green Road

Drawing Title: Proposed Elevations

Drawing No. 2202_10_300 Rev. C

Drawn Approved Signed

Copyright © Hill Patru Architects.
No implied license exists. This drawing should not be used to calculate areas for the purposes of valuation. All dimensions to be checked on site by the contractor and such dimensions to be their responsibility.

Do not scale drawings
All work must comply with relevant British Standards and Building Regulations requirements. Drawing errors and omissions to be reported to the architect.

HILL PATRU
22-24 Prince of Wales Road
London
NW3 3LG
T: 0791 3666441
info@hillpatru.co.uk
www.hillpatru.co.uk

RIBA  
Architects Registration Board

0 0.5m 1m 2m 5m