




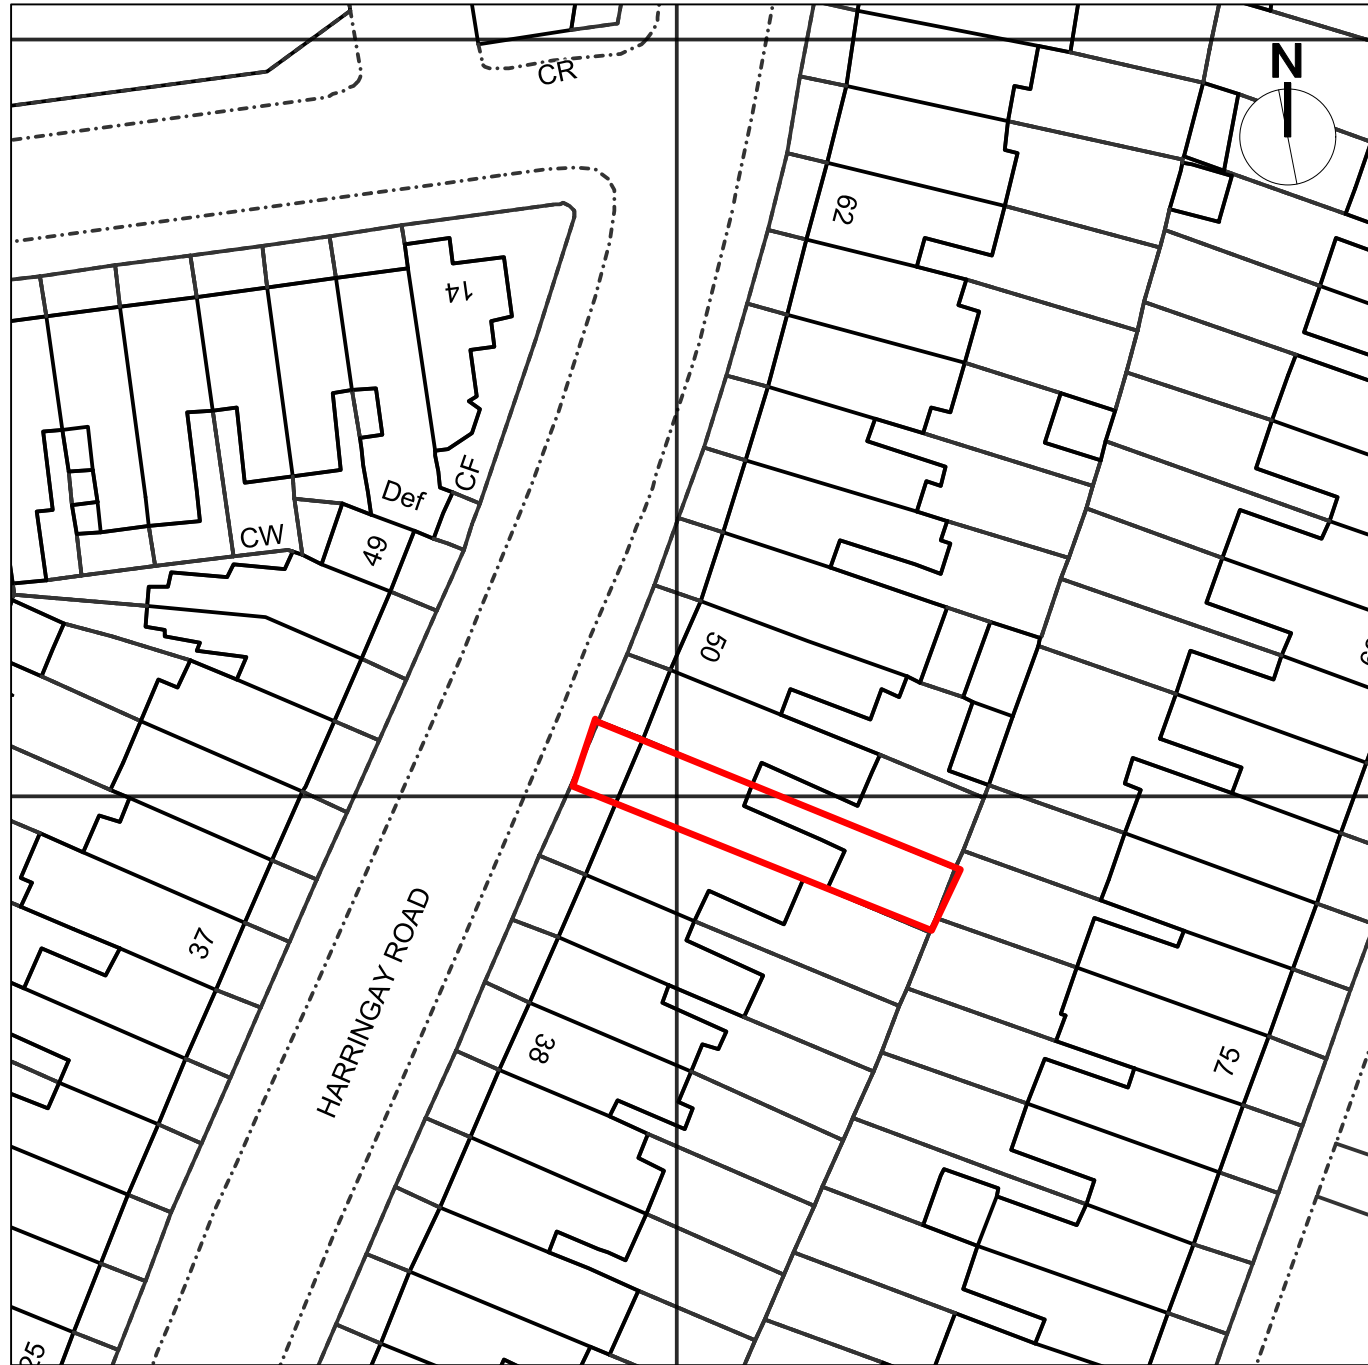

1 SITE LOCATION PLAN
Scale: 1:1250

 

2 EXISTING BLOCK PLAN
Scale: 1:500

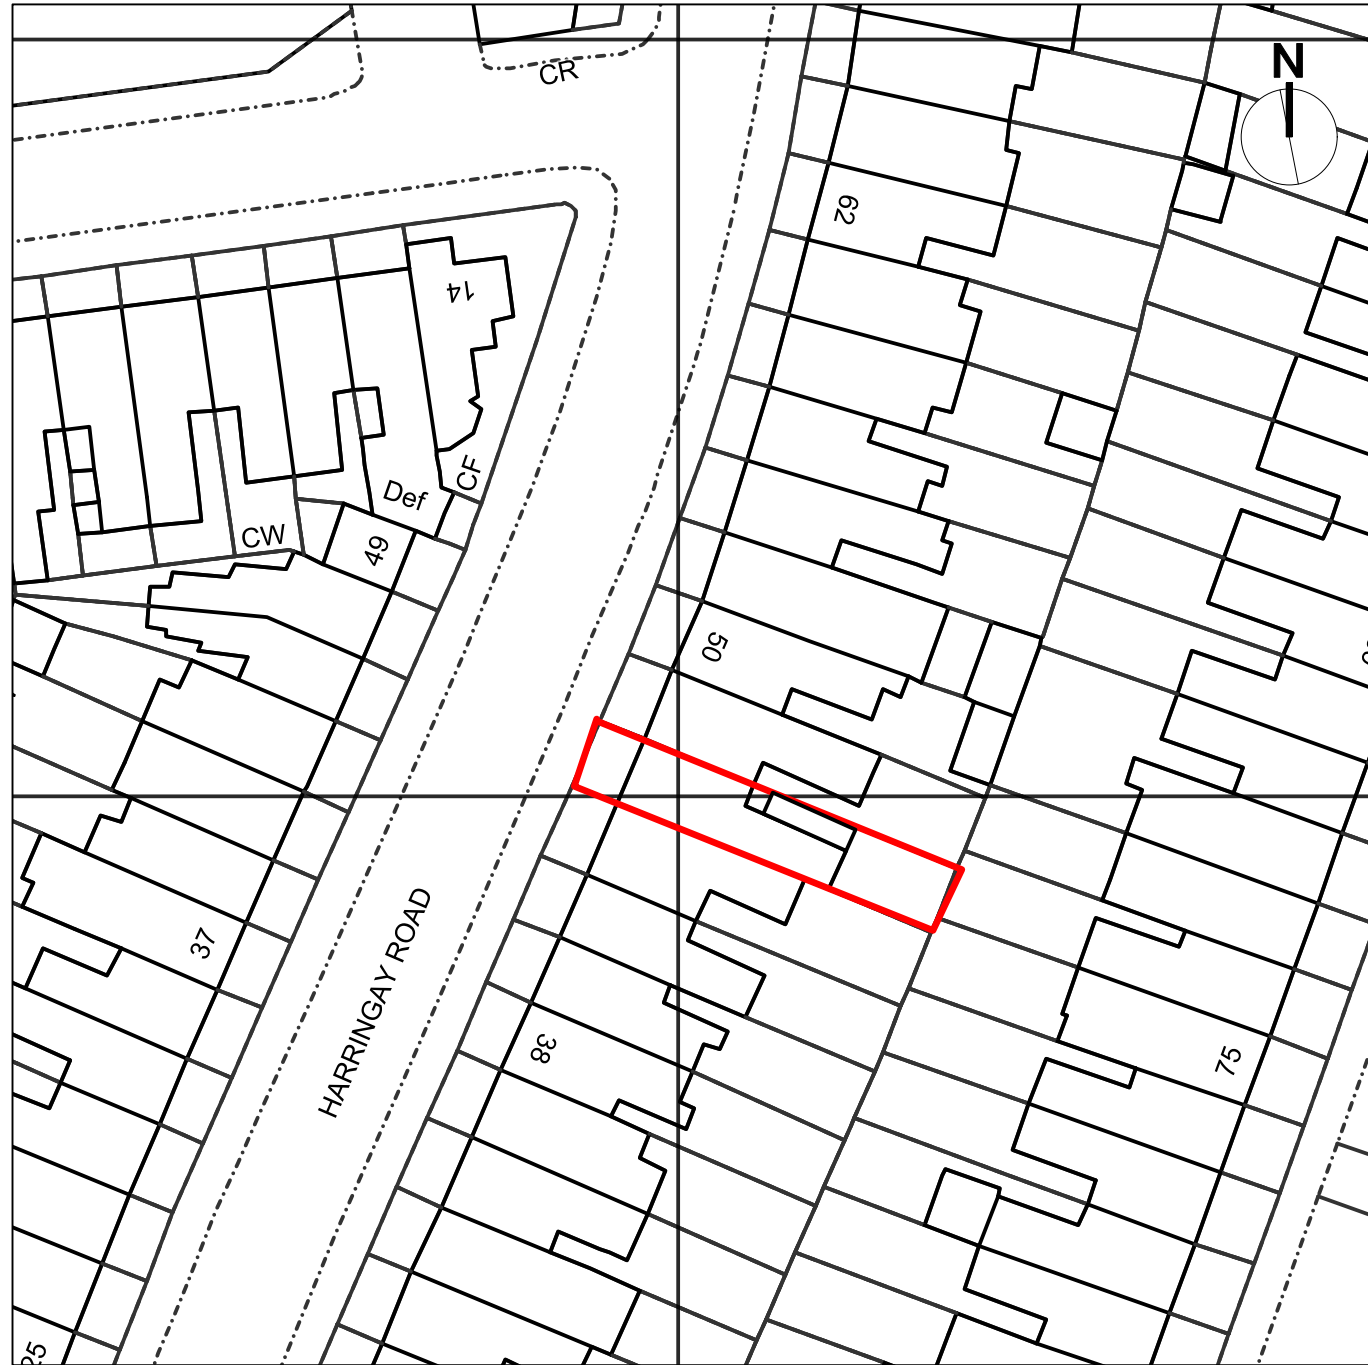

3 PROPOSED BLOCK PLAN
Scale: 1:500



ISSUE	DATE	ISSUE NOTE	BY
-------	------	------------	----

REVISION	DATE	REVISION NOTE	BY
----------	------	---------------	----

NOTES

PROJECT
SINGLE STOREY REAR EXTENSION


ADDRESS
46 HARRINGAY ROAD
LONDON, N15 3JD

CLIENT
MR AGATHOCLEOUS


DRAWING
SITE LOCATION & BLOCK PLANS




PROJECT #	H01/PP	DWG STATUS
DWG DATE	16/09/2025	
PLOT DATE		DWG #
ORIGINAL SHEET SIZE	ISO A1	H01/2026/PP/01
SCALE @ A1	1:50	
DRAWN	KA	CHKD

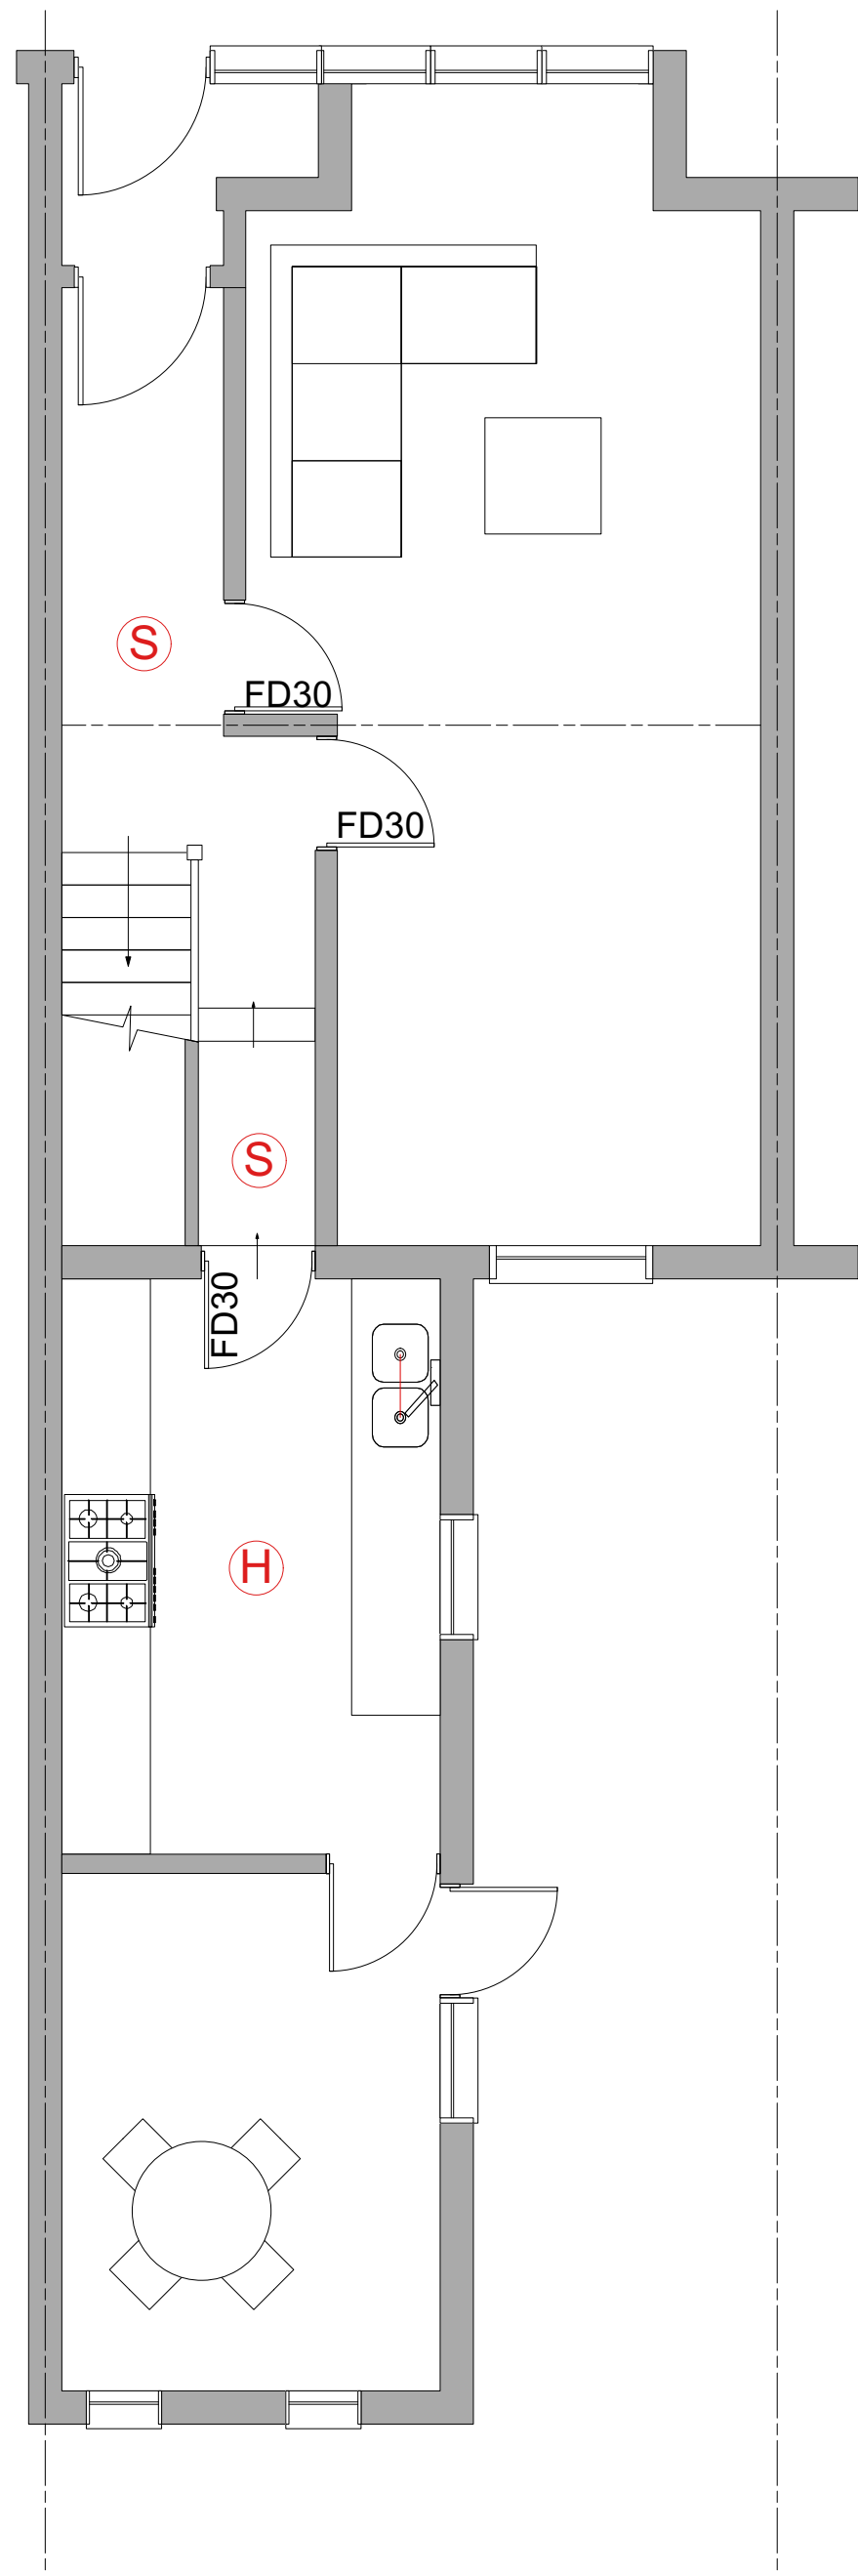

1 **EXISTING GROUND FLOOR**
Scale: 1:50

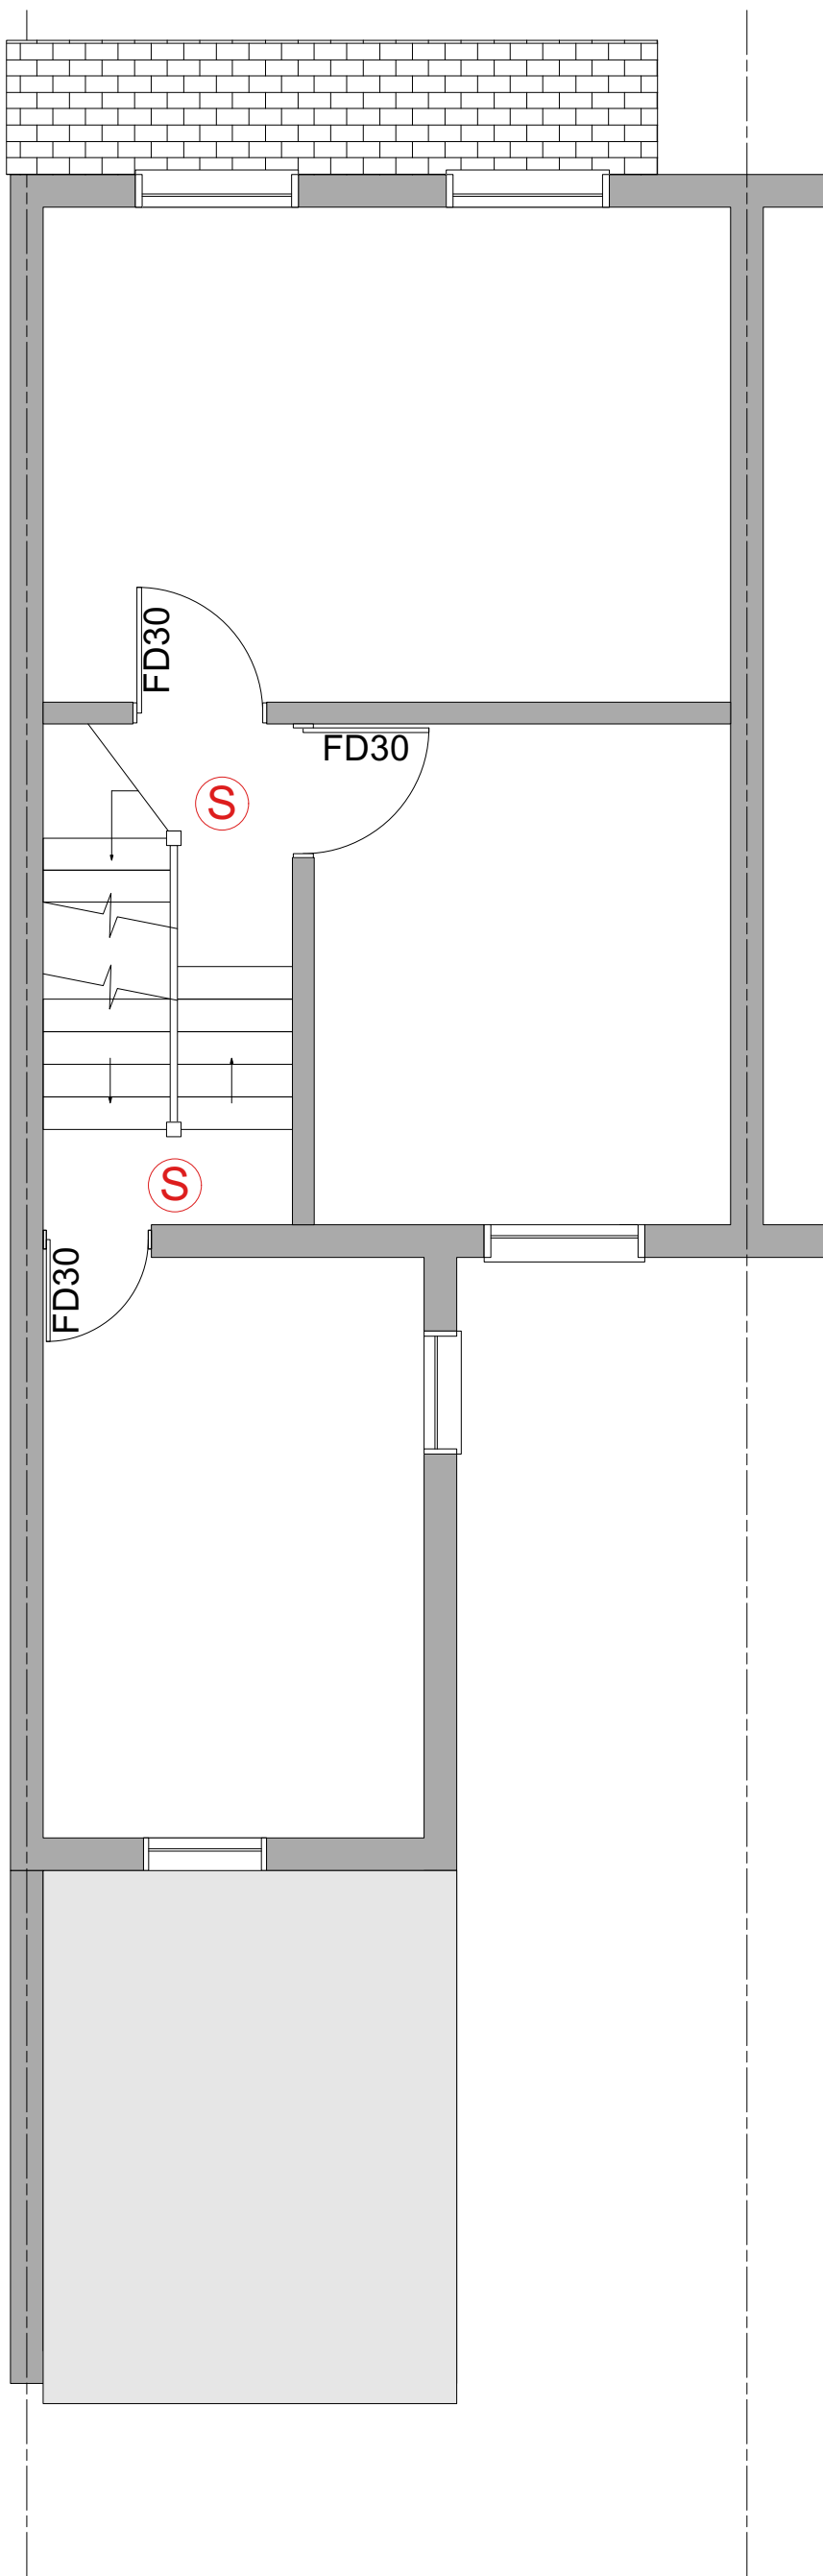


2 **EXISTING FIRST FLOOR**
Scale: 1:50

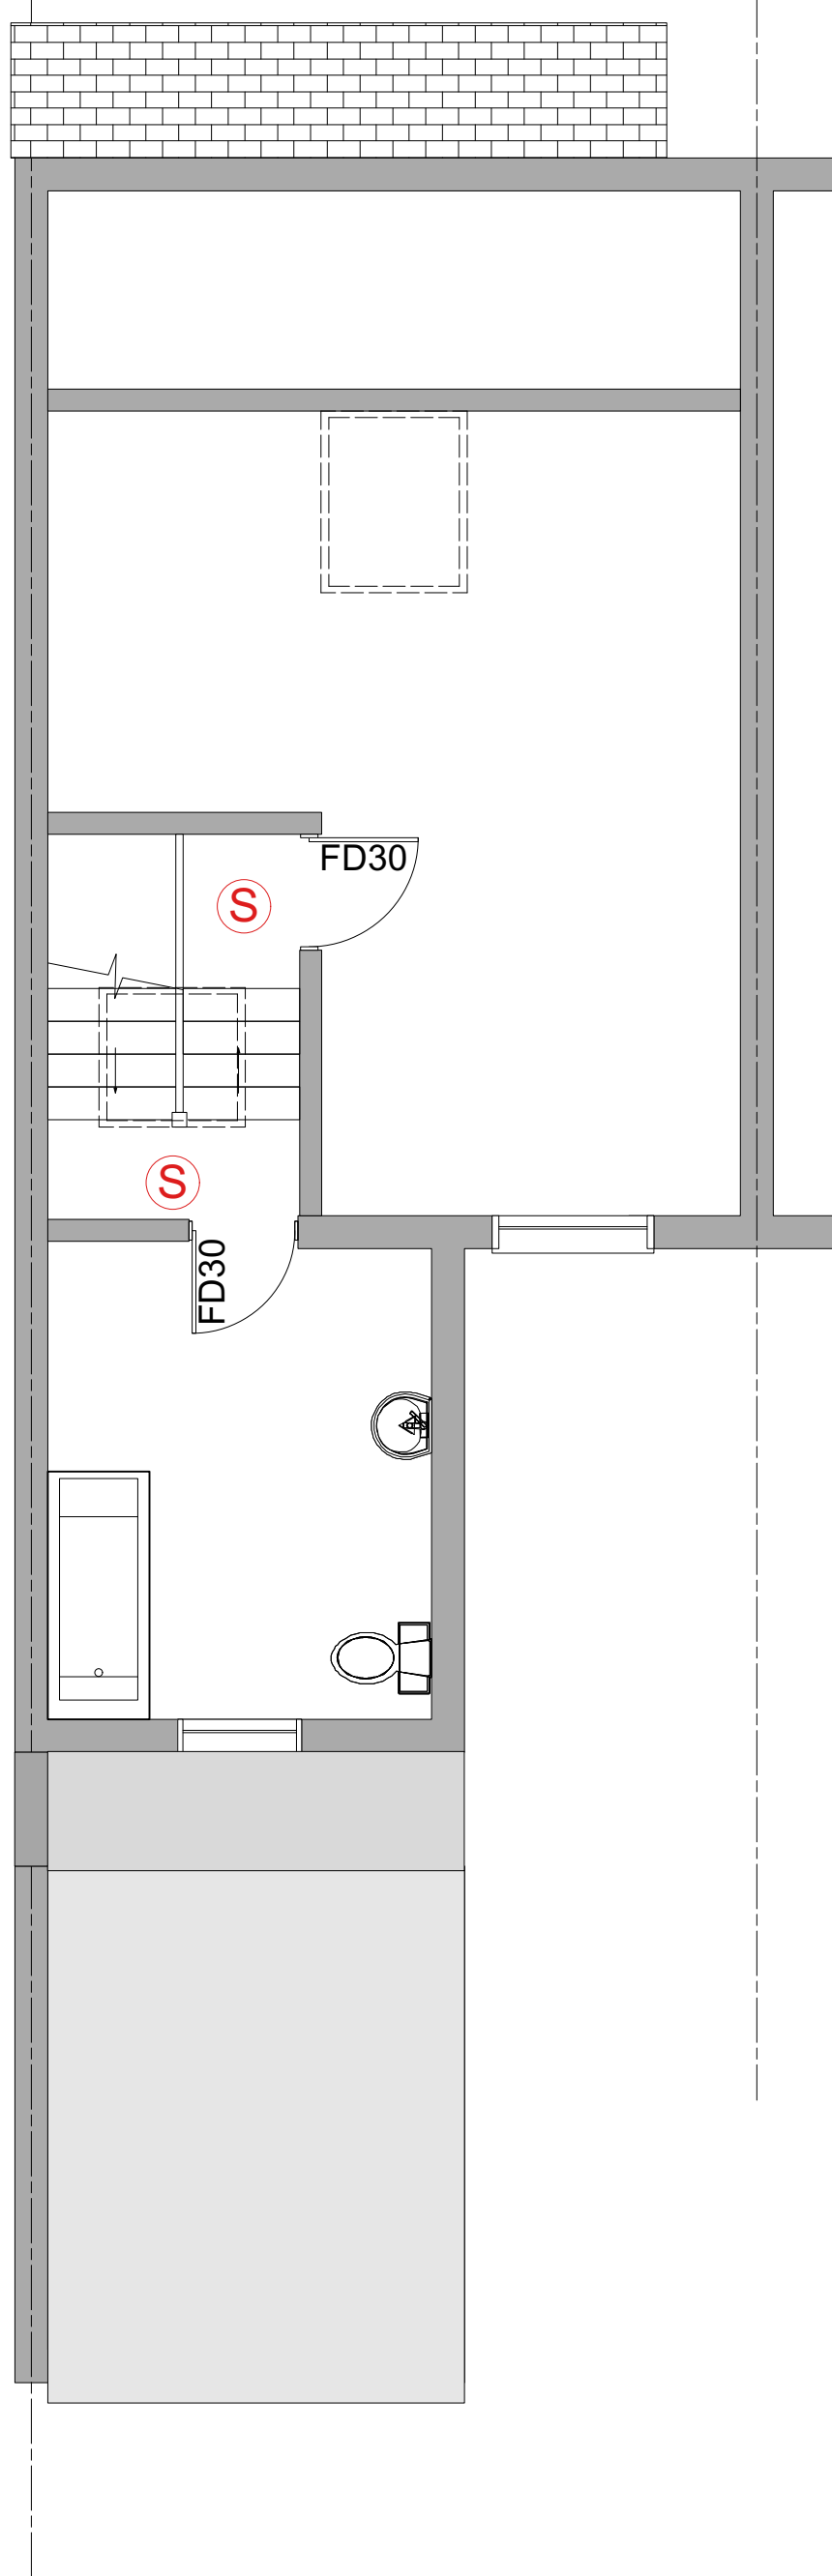


3 **EXISTING LOFT FLOOR**
Scale: 1:50



4 **EXISTING FRONT ELEVATION**
Scale: 1:50

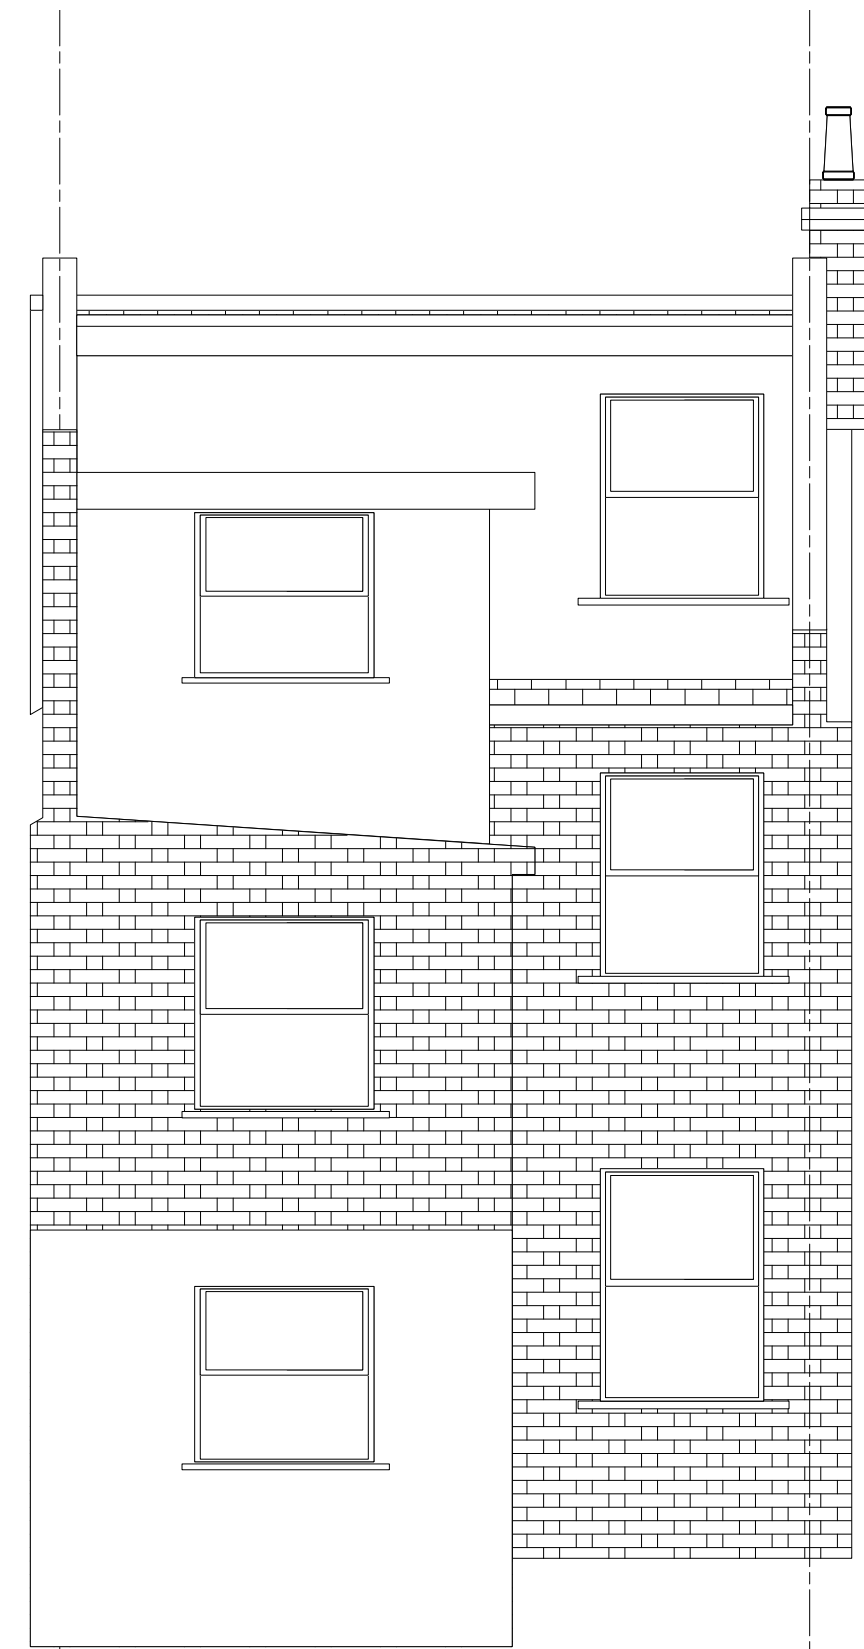

5 **EXISTING REAR ELEVATION**
Scale: 1:50

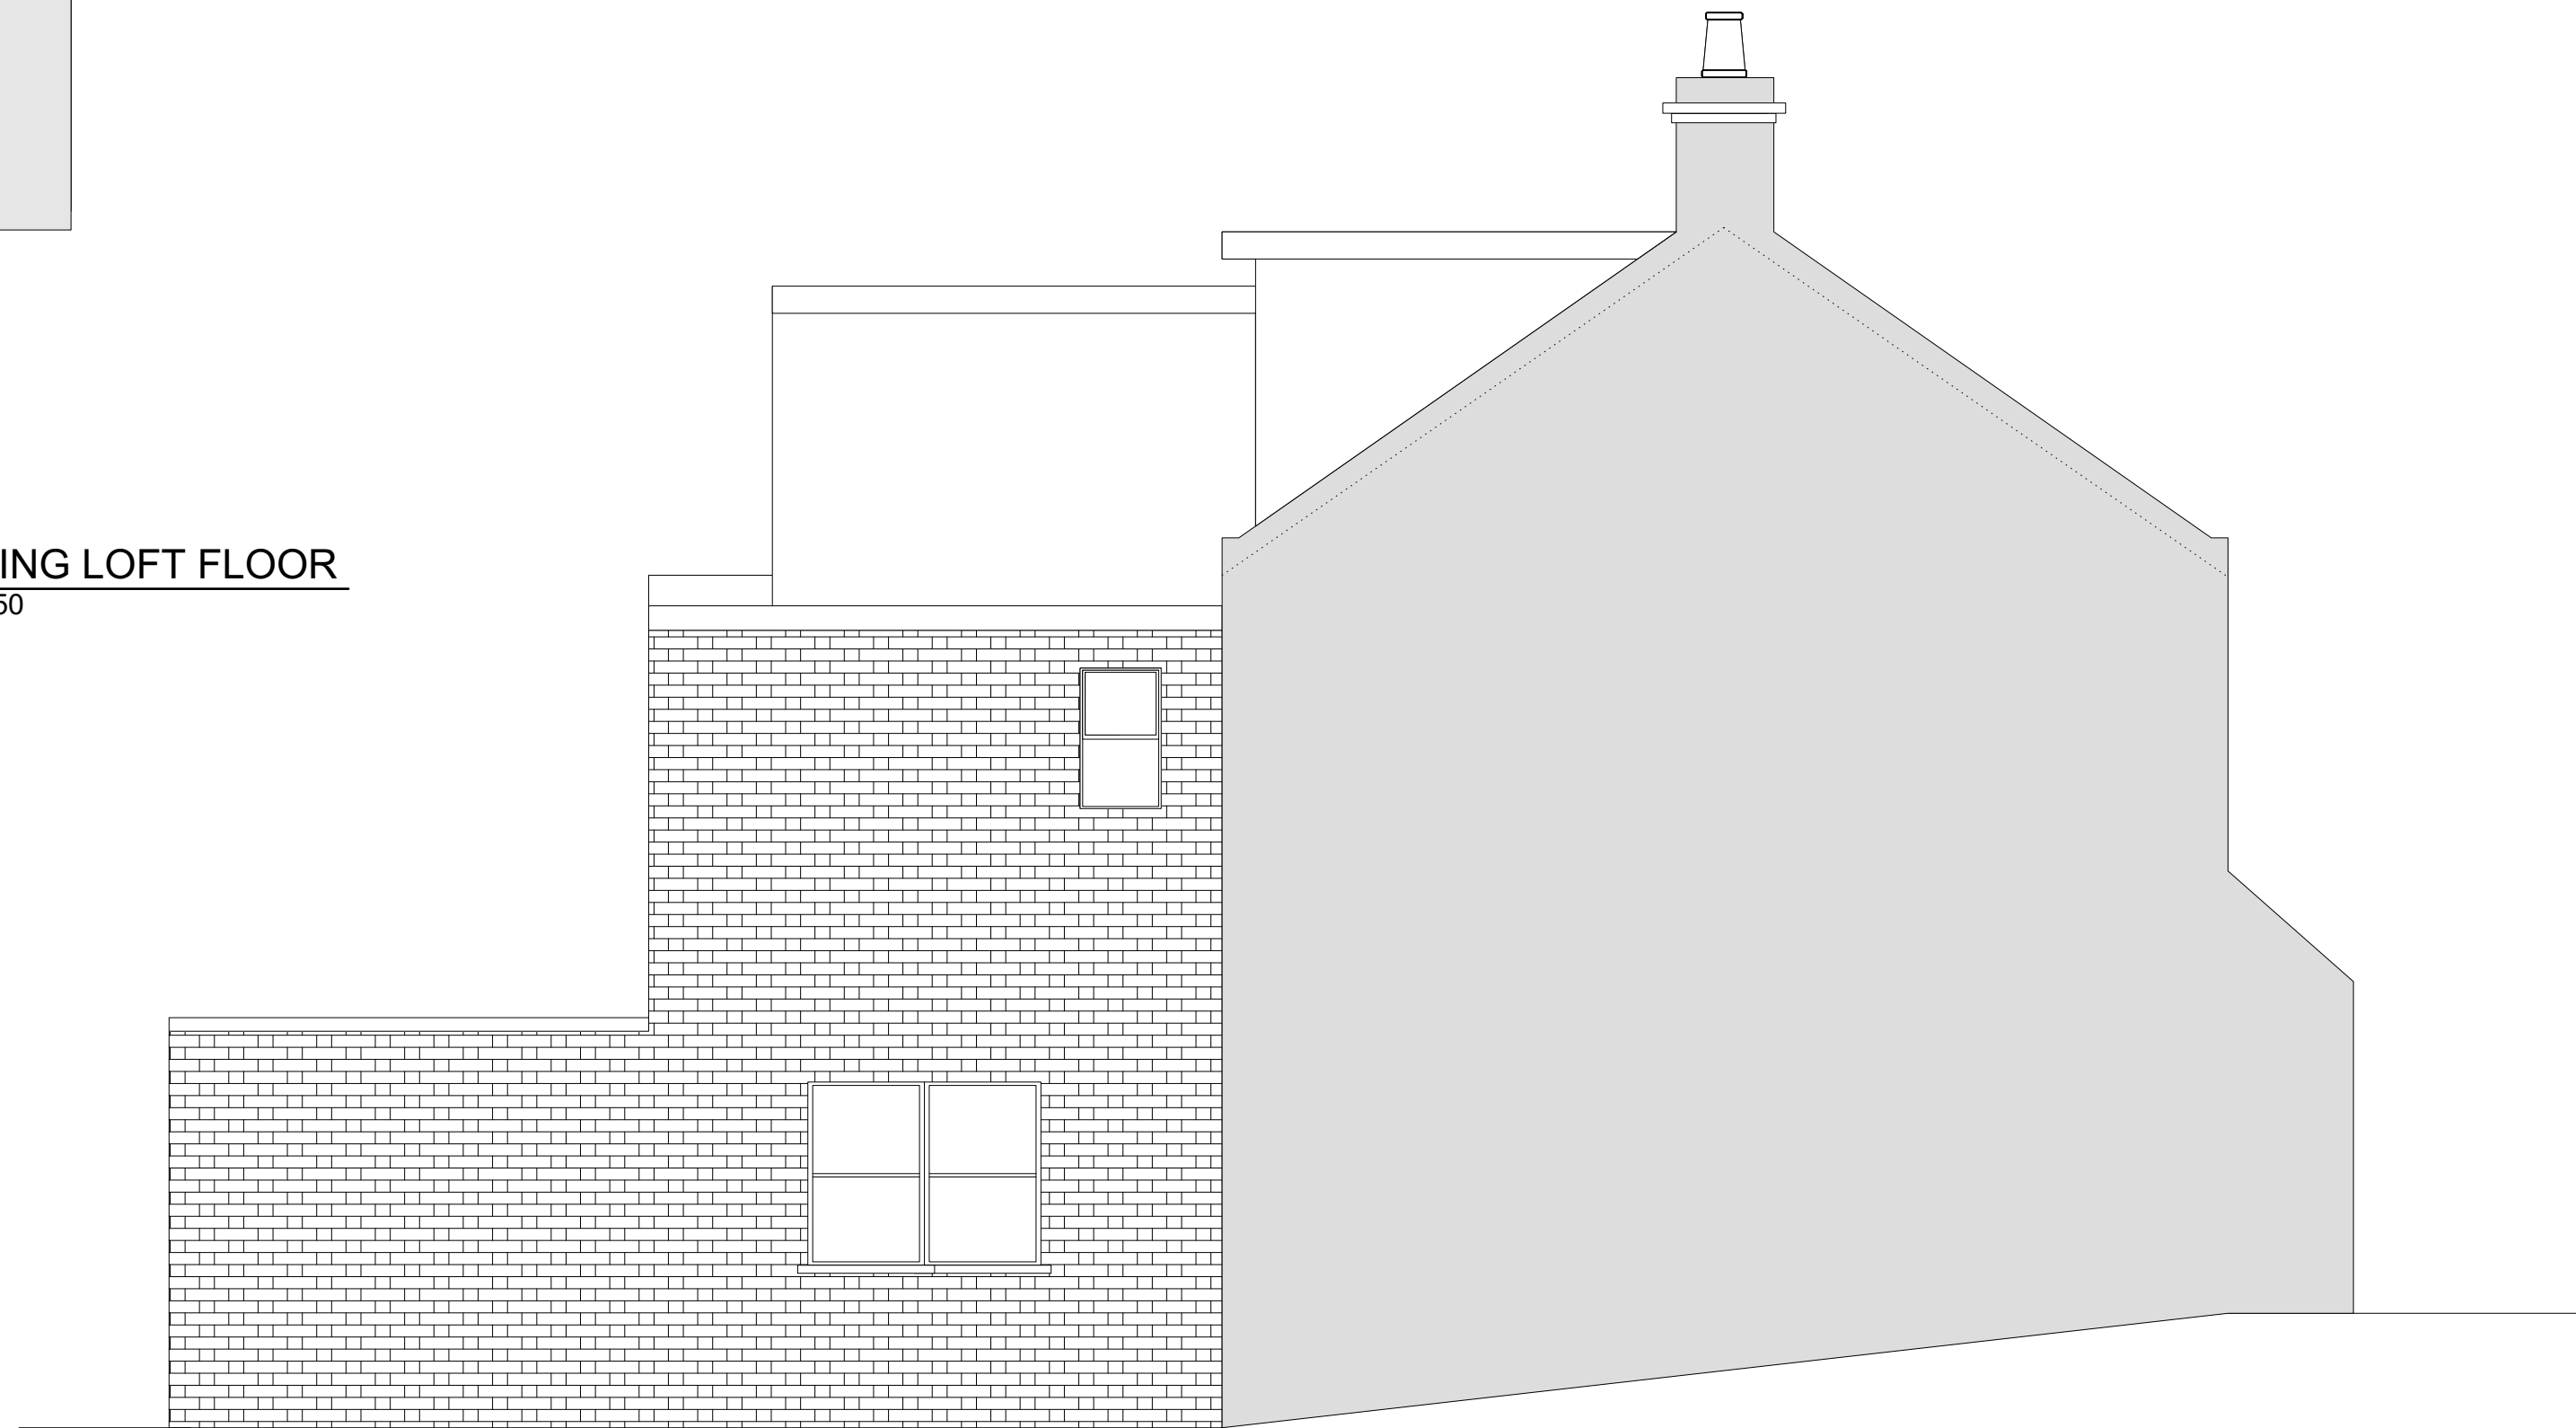

6 **EXISTING SIDE ELEVATION**
Scale: 1:50

ISSUE	DATE	ISSUE NOTE	BY
-------	------	------------	----

REVISION	DATE	REVISION NOTE	BY
----------	------	---------------	----

NOTES

PROJECT
SINGLE STOREY REAR EXTENSION


ADDRESS
46 HARRINGAY ROAD
LONDON, N15 3JD

CLIENT
MR AGATHOCLEOUS


DRAWING
EXISTING PLANS & ELEVATIONS




PROJECT #	H01/PP	DWG STATUS
DWG DATE	16/09/2025	
PLOT DATE		DWG #
ORIGINAL SHEET SIZE	ISO A1	H01/2026/PP/02
SCALE @ A1	1:50	
DRAWN	KA	CHKD

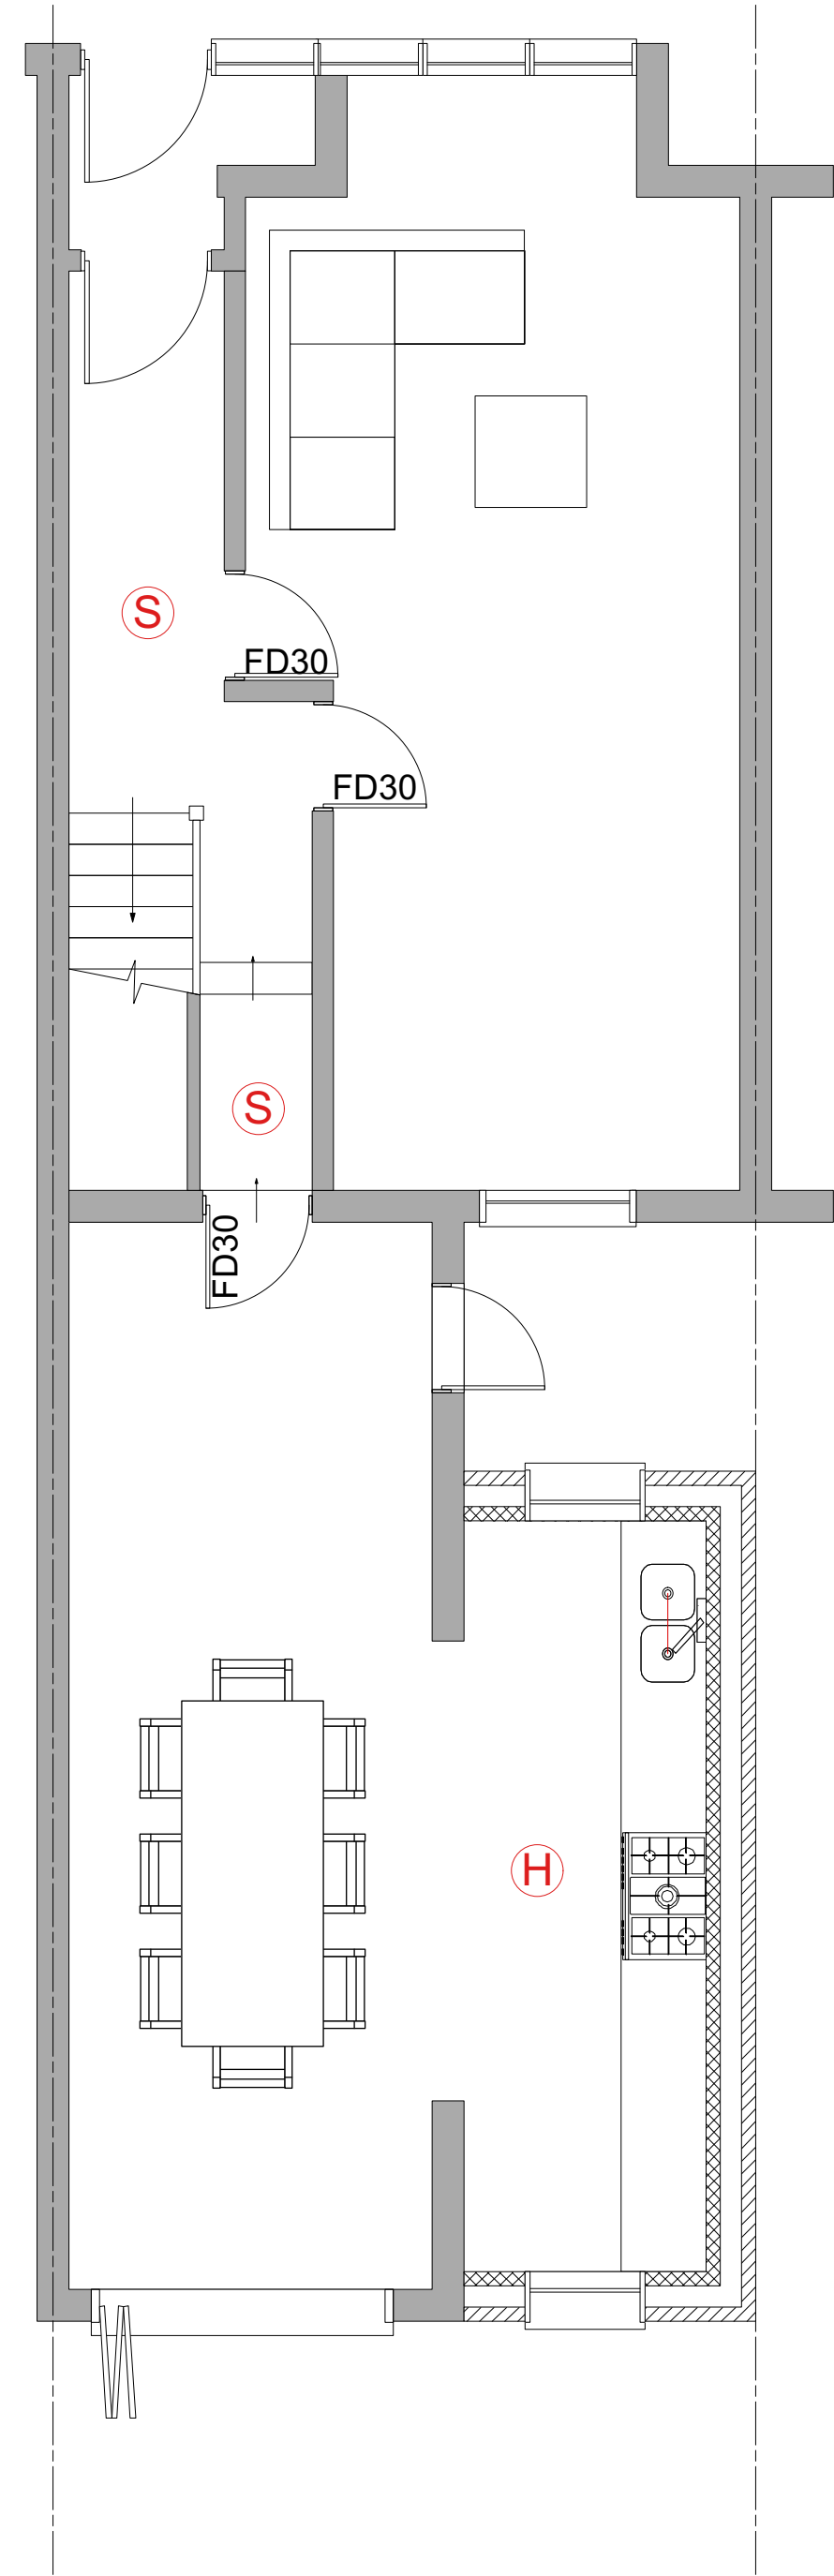


1 **PROPOSED GROUND FLOOR**
Scale: 1:50

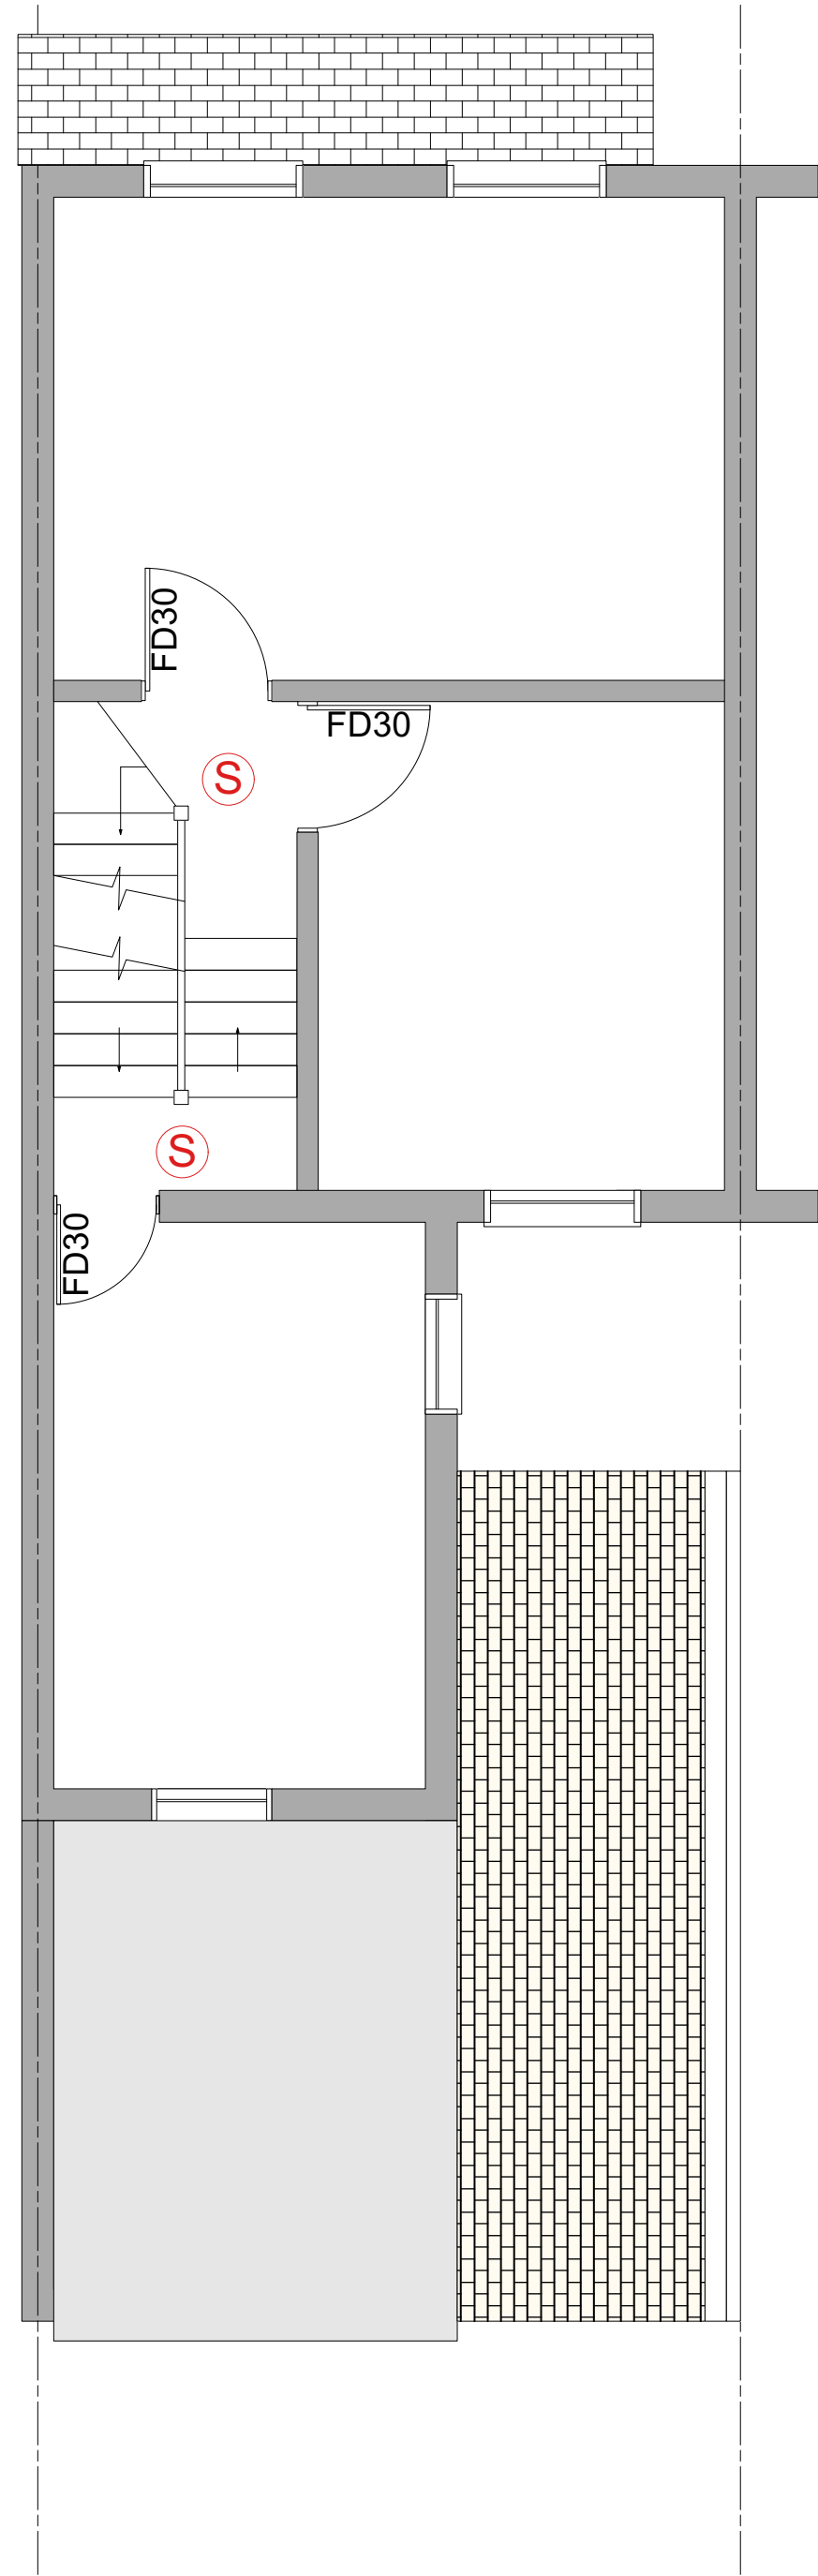


2 **PROPOSED FIRST FLOOR**
Scale: 1:50

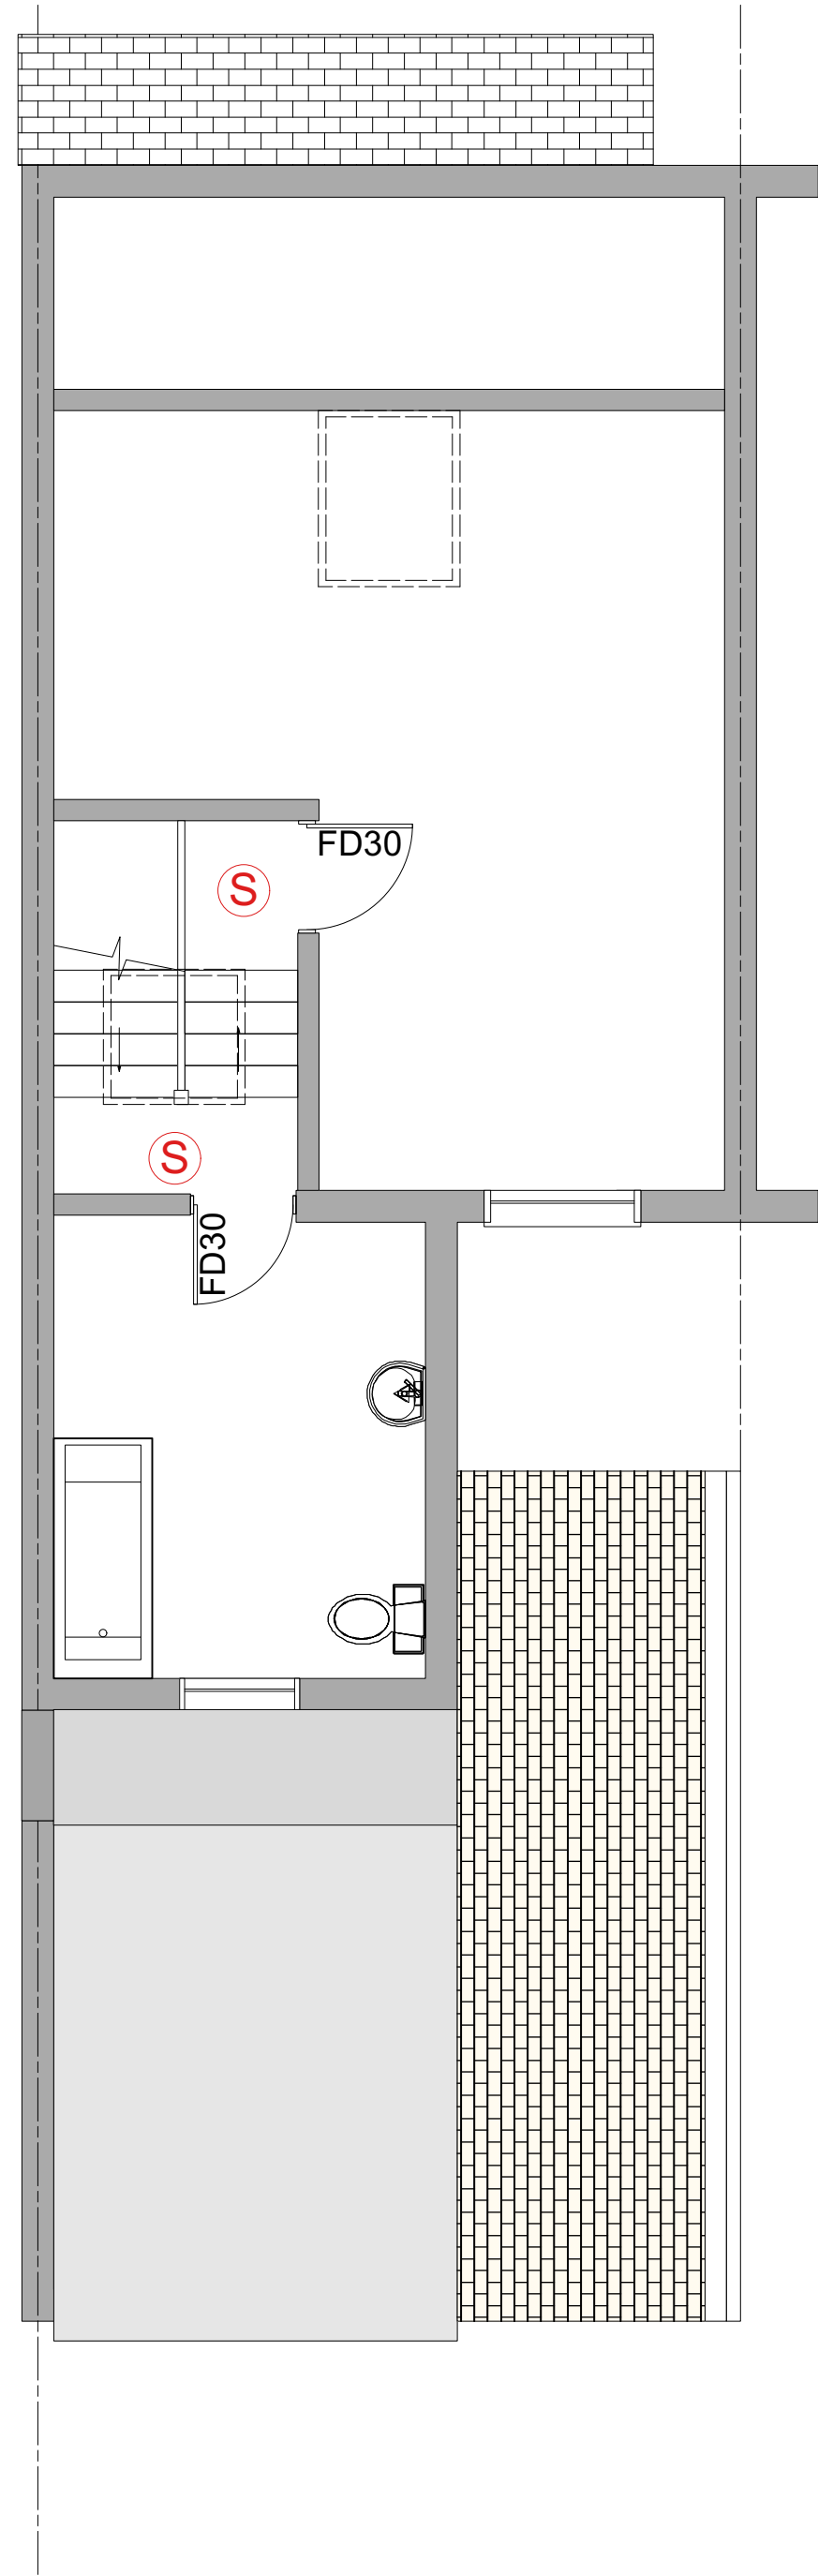


3 **PROPOSED LOFT FLOOR**
Scale: 1:50

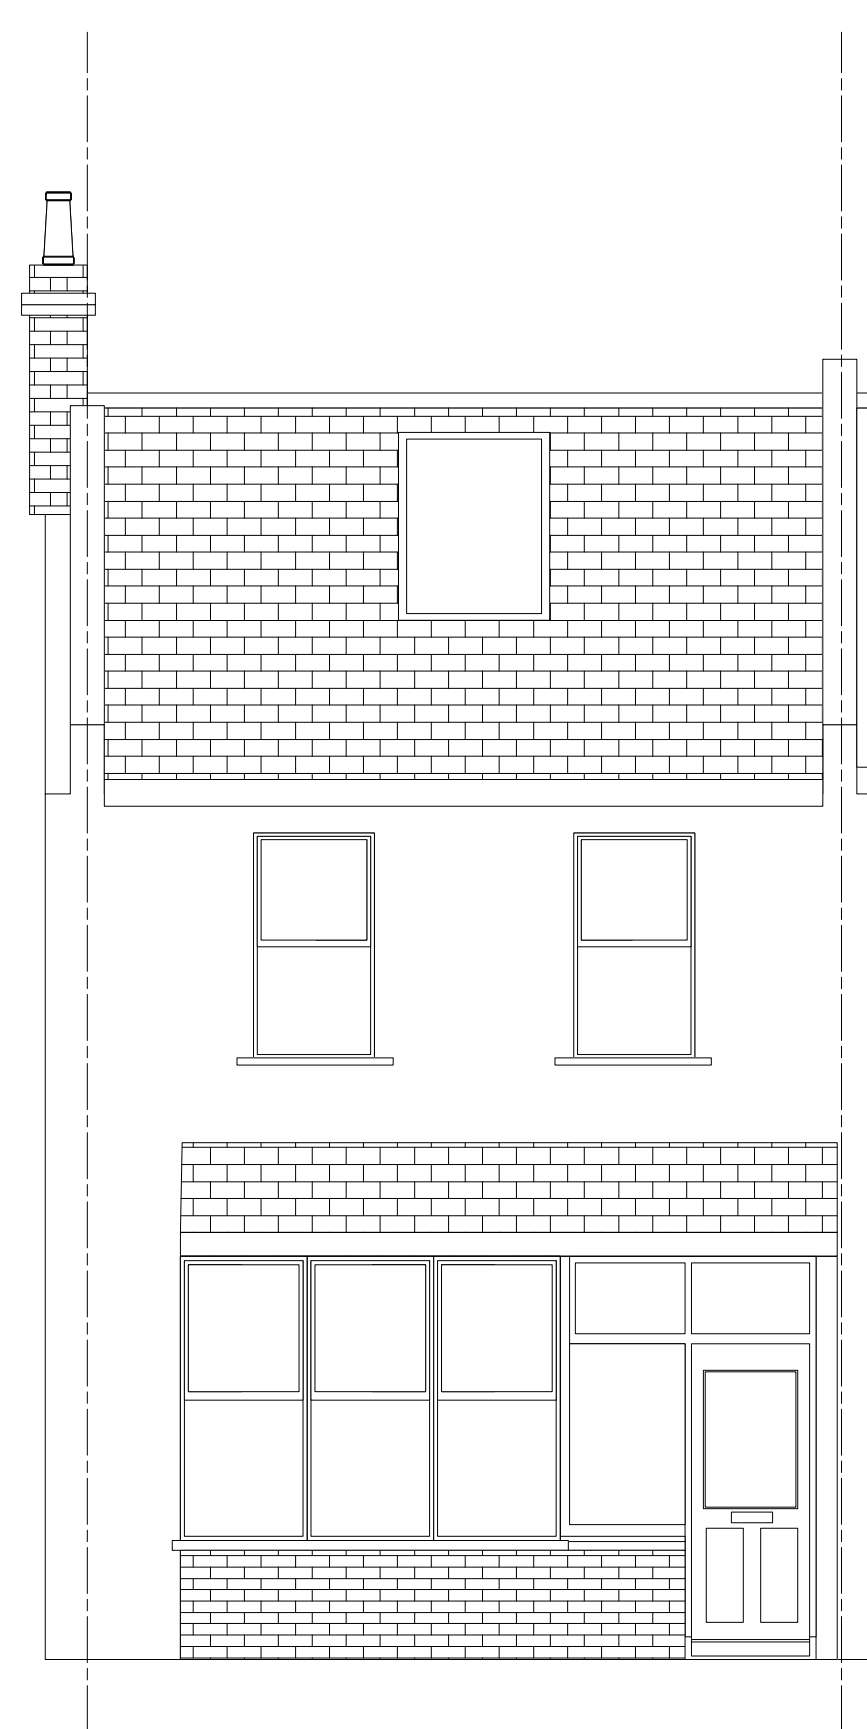

4 **PROPOSED FRONT ELEVATION**
Scale: 1:50

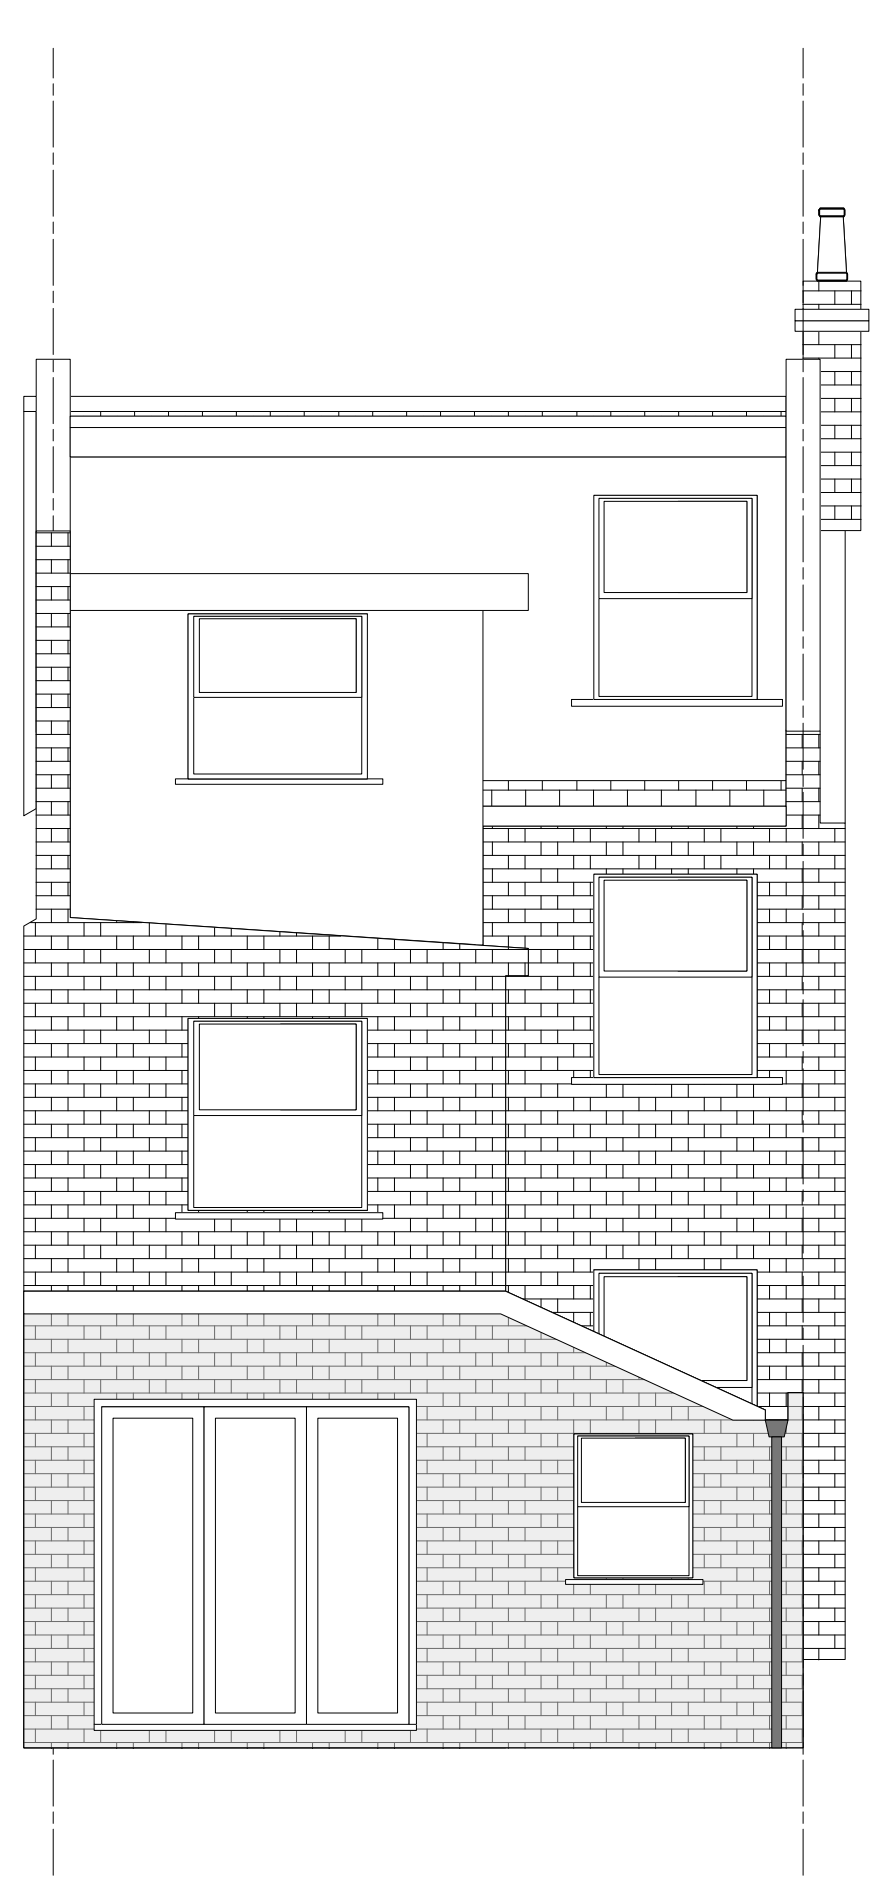

5 **PROPOSED REAR ELEVATION**
Scale: 1:50

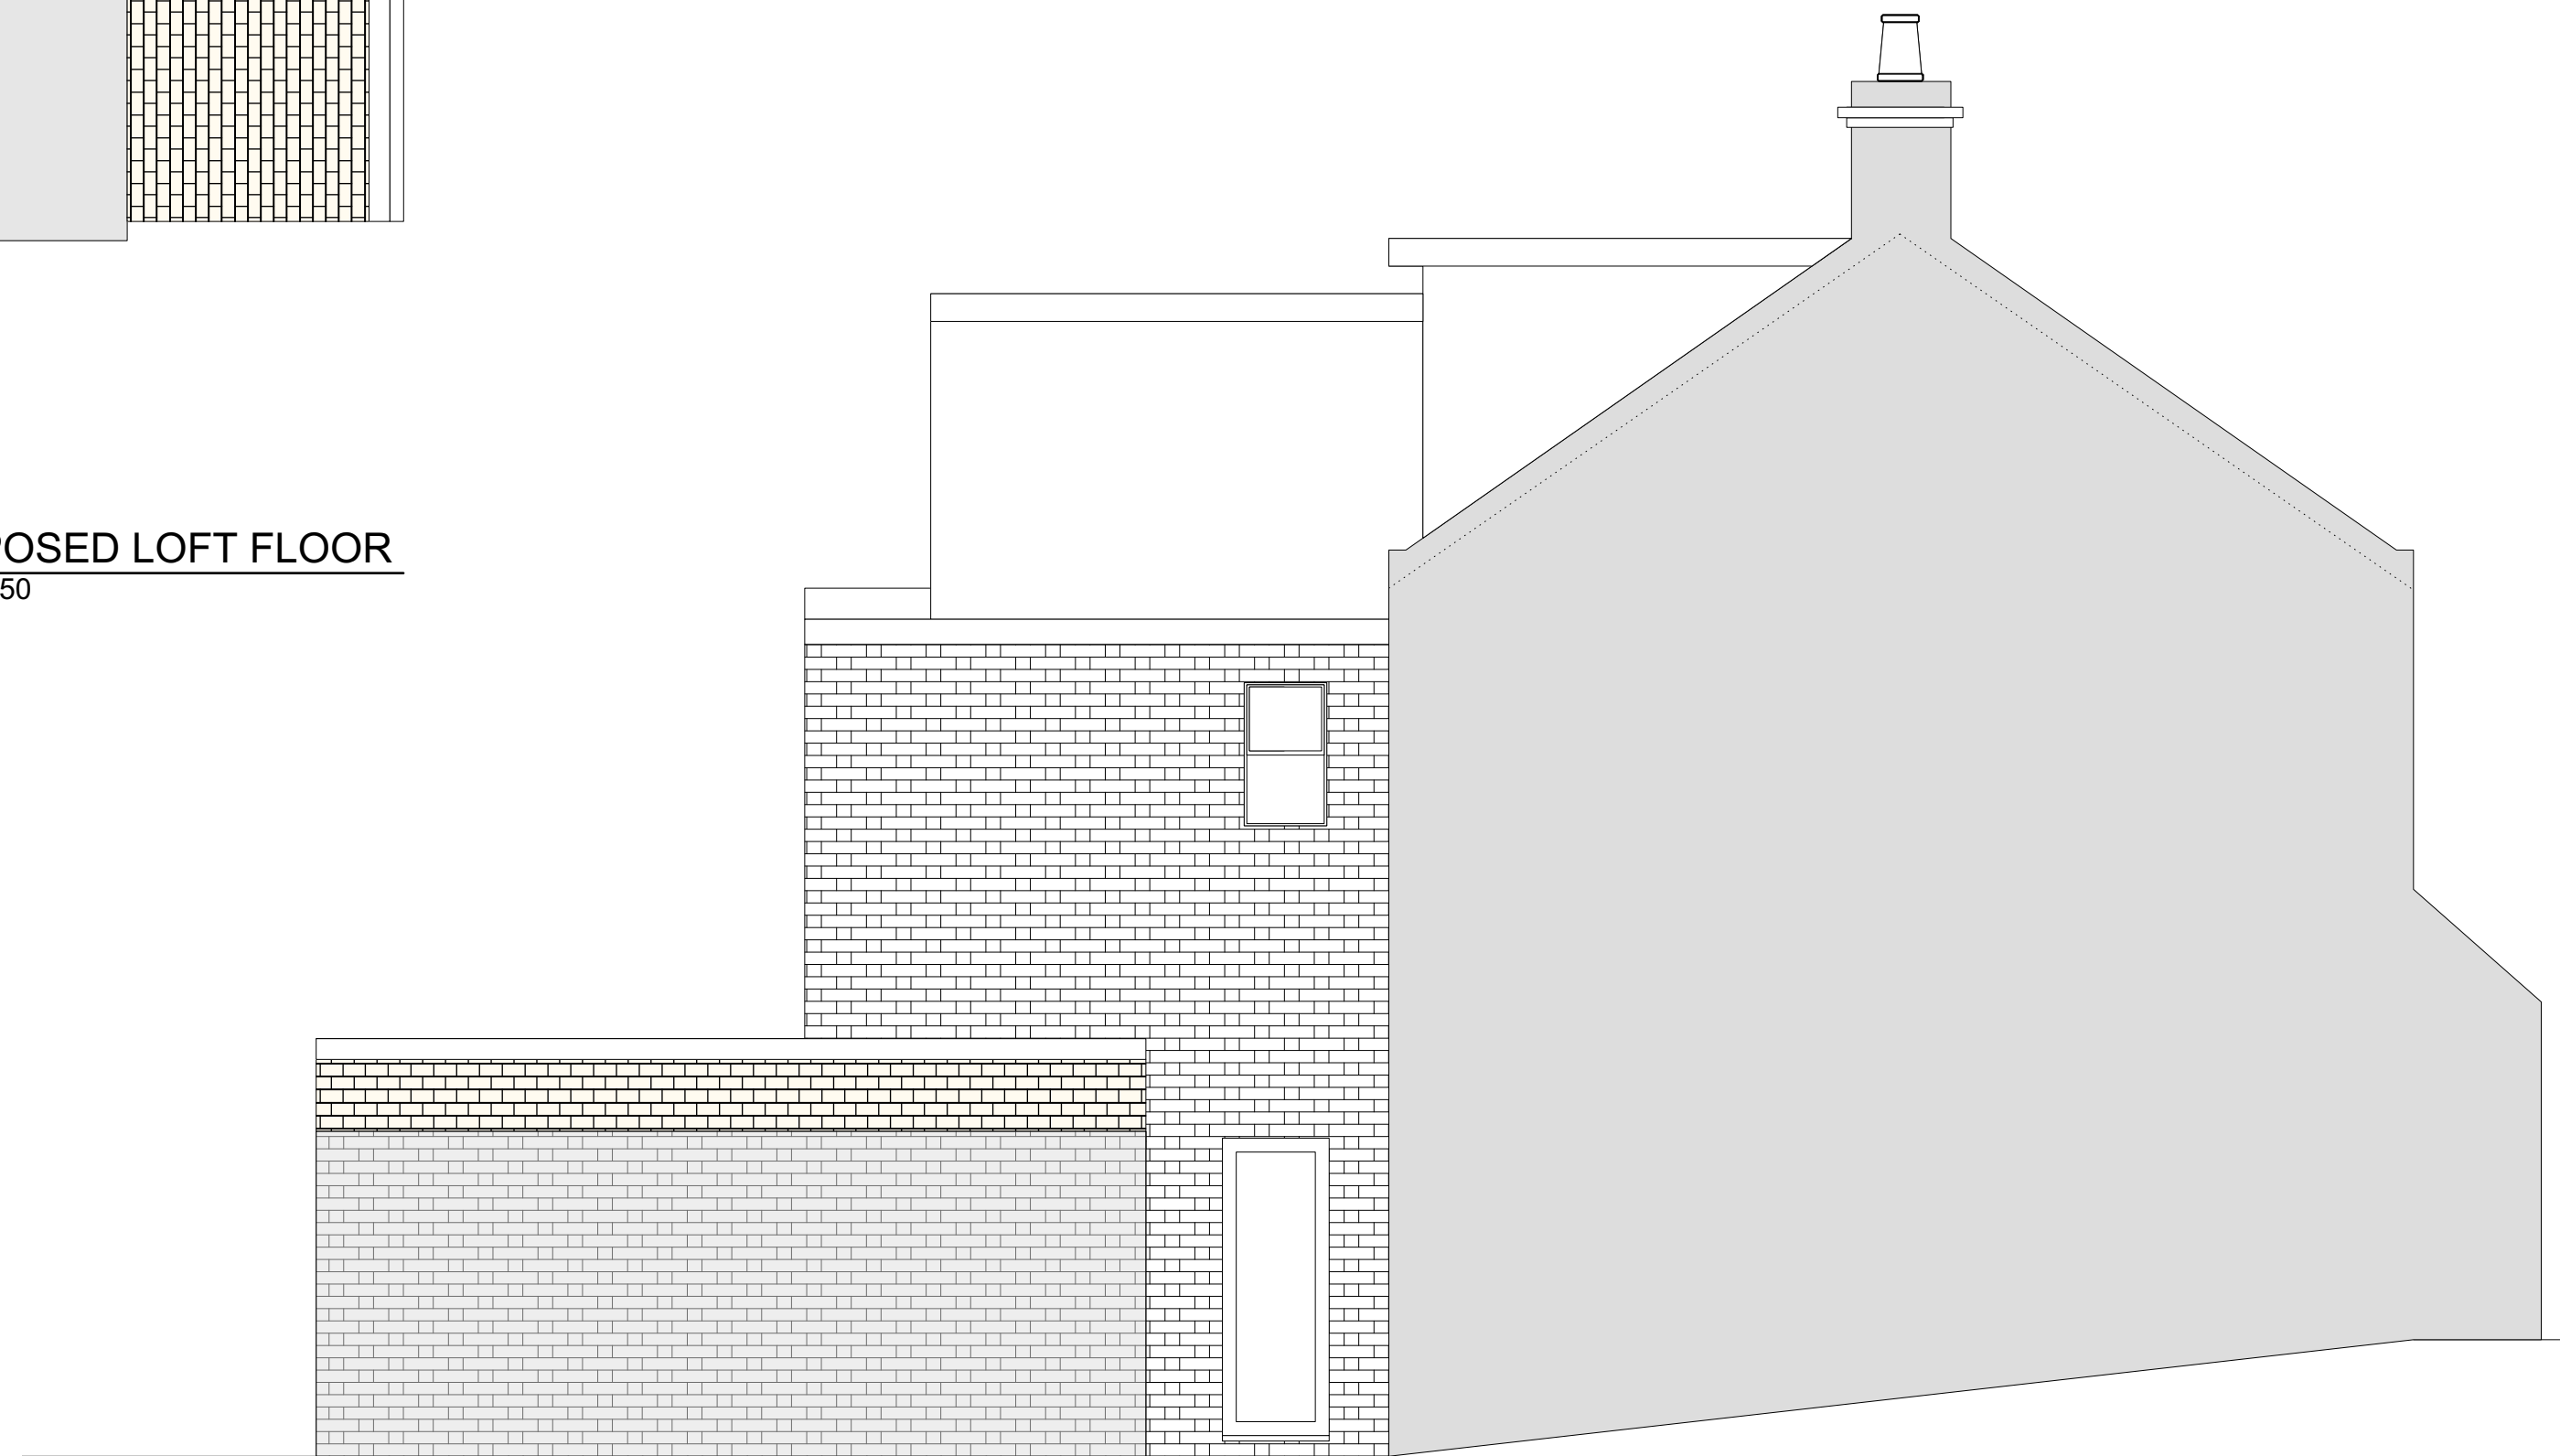

6 **PROPOSED SIDE ELEVATION**
Scale: 1:50

ISSUE	DATE	ISSUE NOTE	BY
-------	------	------------	----

REVISION	DATE	REVISION NOTE	BY
----------	------	---------------	----

NOTES

PROJECT
SINGLE STOREY REAR EXTENSION

ADDRESS
46 HARRINGAY ROAD
LONDON, N15 3JD

CLIENT
MR AGATHOCLEOUS

DRAWING
PROPOSED PLANS & ELEVATIONS



PROJECT #	H01/PP	DWG STATUS
DWG DATE	16/09/2025	
PLOT DATE		DWG #
ORIGINAL SHEET SIZE	ISO A1	H01/2026/PP/03
SCALE @ A1	1:50	
DRAWN	KA	CHKD