




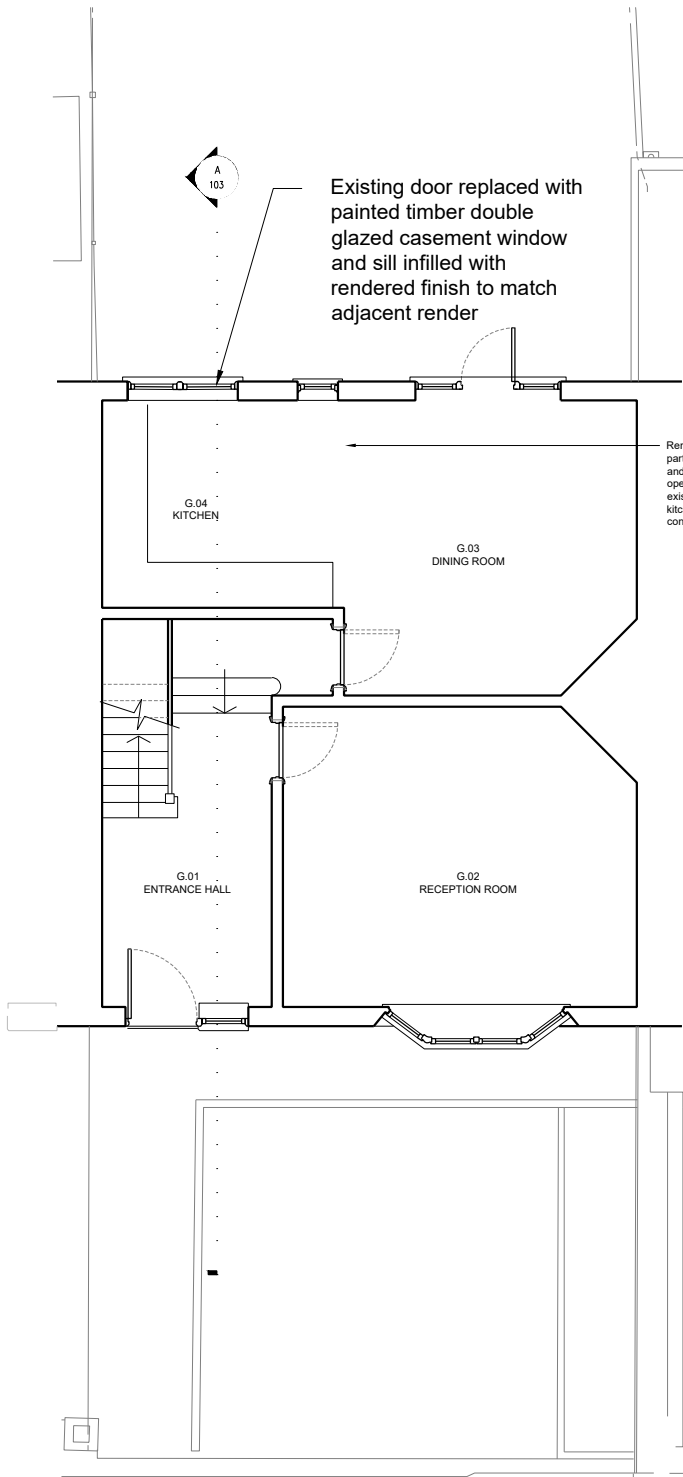


1 GROUND FLOOR PLAN

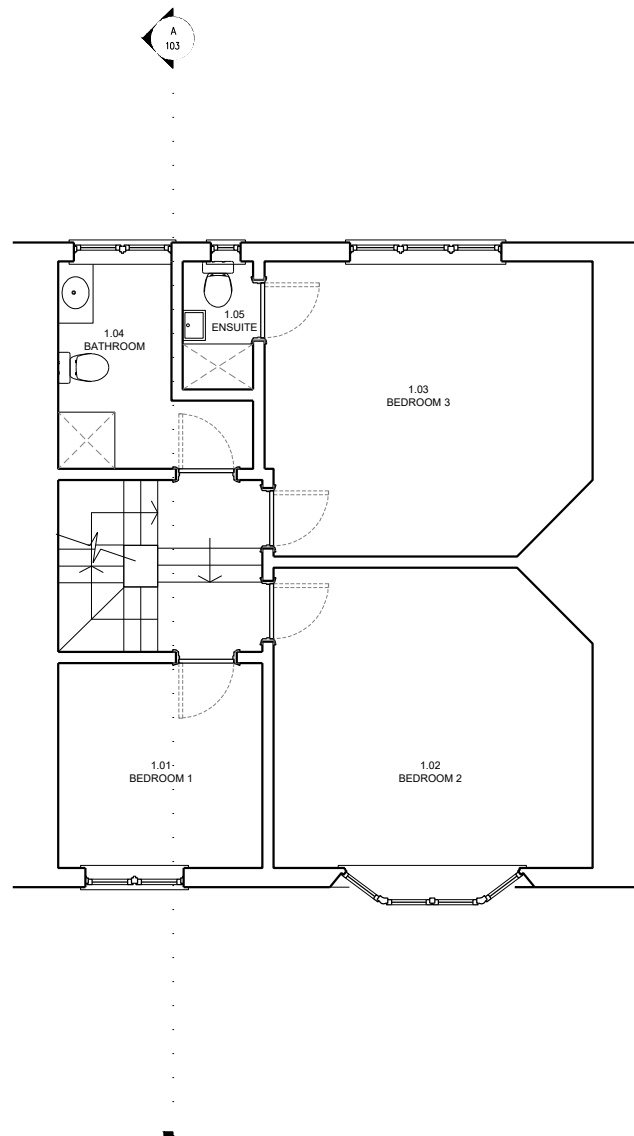

2 1st FLOOR PLAN

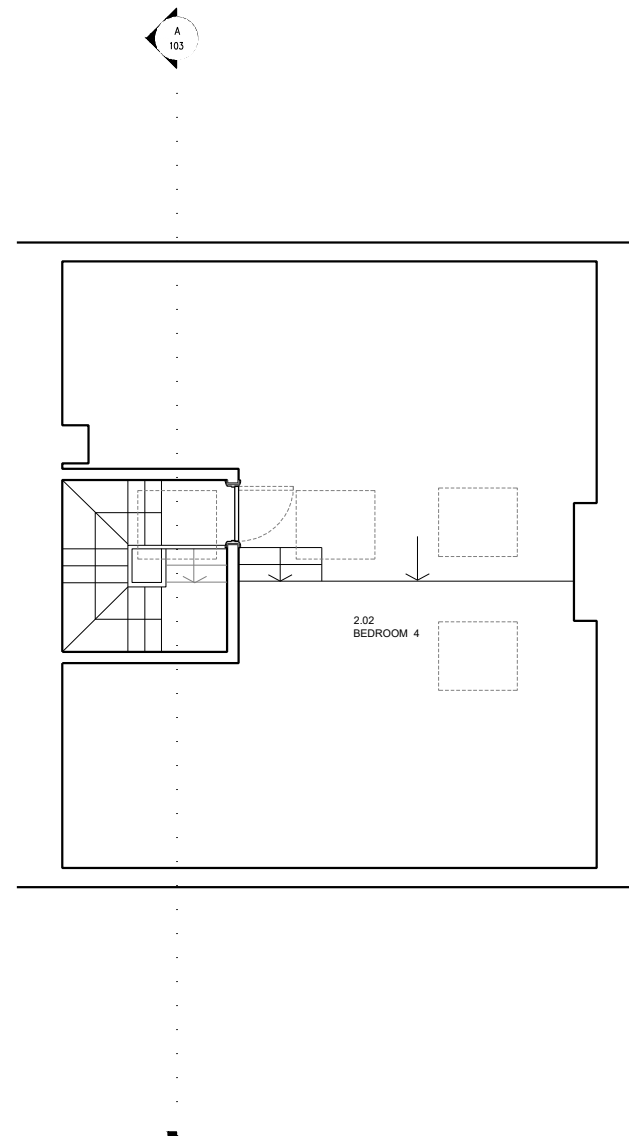

3 LOFT PLAN

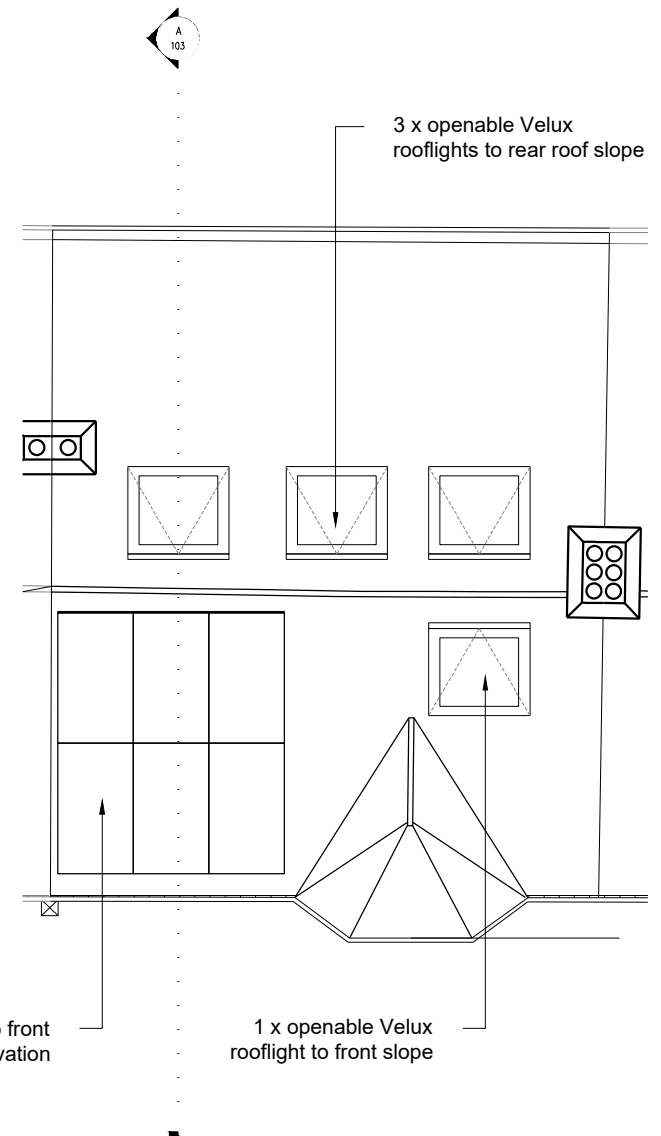

4 ROOF PLAN

1:100
0 10m



A - 21/04/2026 - Chimney breasts retained. One solar panel omitted.

Revisions:

HUGH TUFFLEY ARCHITECTS

T: +44 20 3195 4048 | mail@hughtuffley.com | www.hughtuffley.com

PROJECT
28 Priory Gardens

CLIENT
**Mike Wolman
Kathrin Spinnler**

TITLE
Proposed GF, 1F, Loft & Roof Plan

SCALE
1:100 @ A3

DATE
FEB 2026

STATUS
PLANNING

DRAWING No
1251-P-101

REVISION No
A

This drawing is not to be scaled.
Architect to be advised of discrepancies.