

Pencil and Brick

6 Links Yard, 29a Spelman Street, E1 5LX
studio@pencilandbrick.co.uk

Client
Kahori

Site
1a Victoria Road, N22 7XA, Haringey, London


Drawing Title
Site Plan

Drawing No.	Date
161-EaP-010	21/04/2026


Scale	Revision
1:200 @ A3	

Status
Planning

Rev	Date	Detail
-----	------	--------

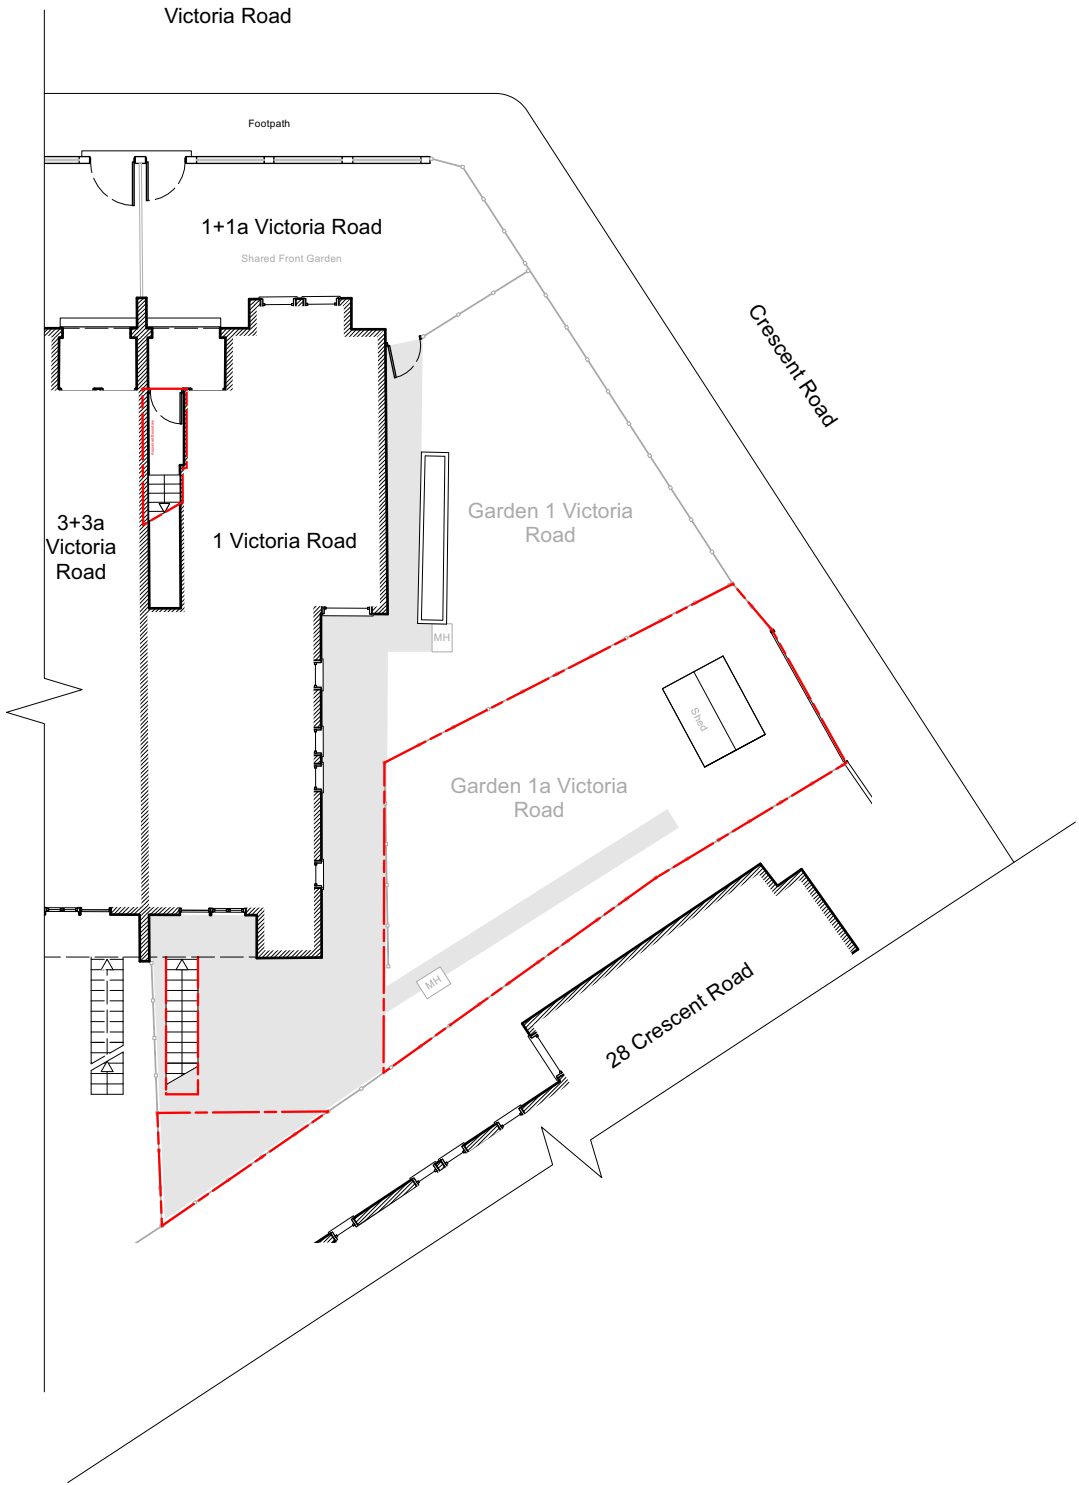

1 Existing Site Plan
Scale: 1:200

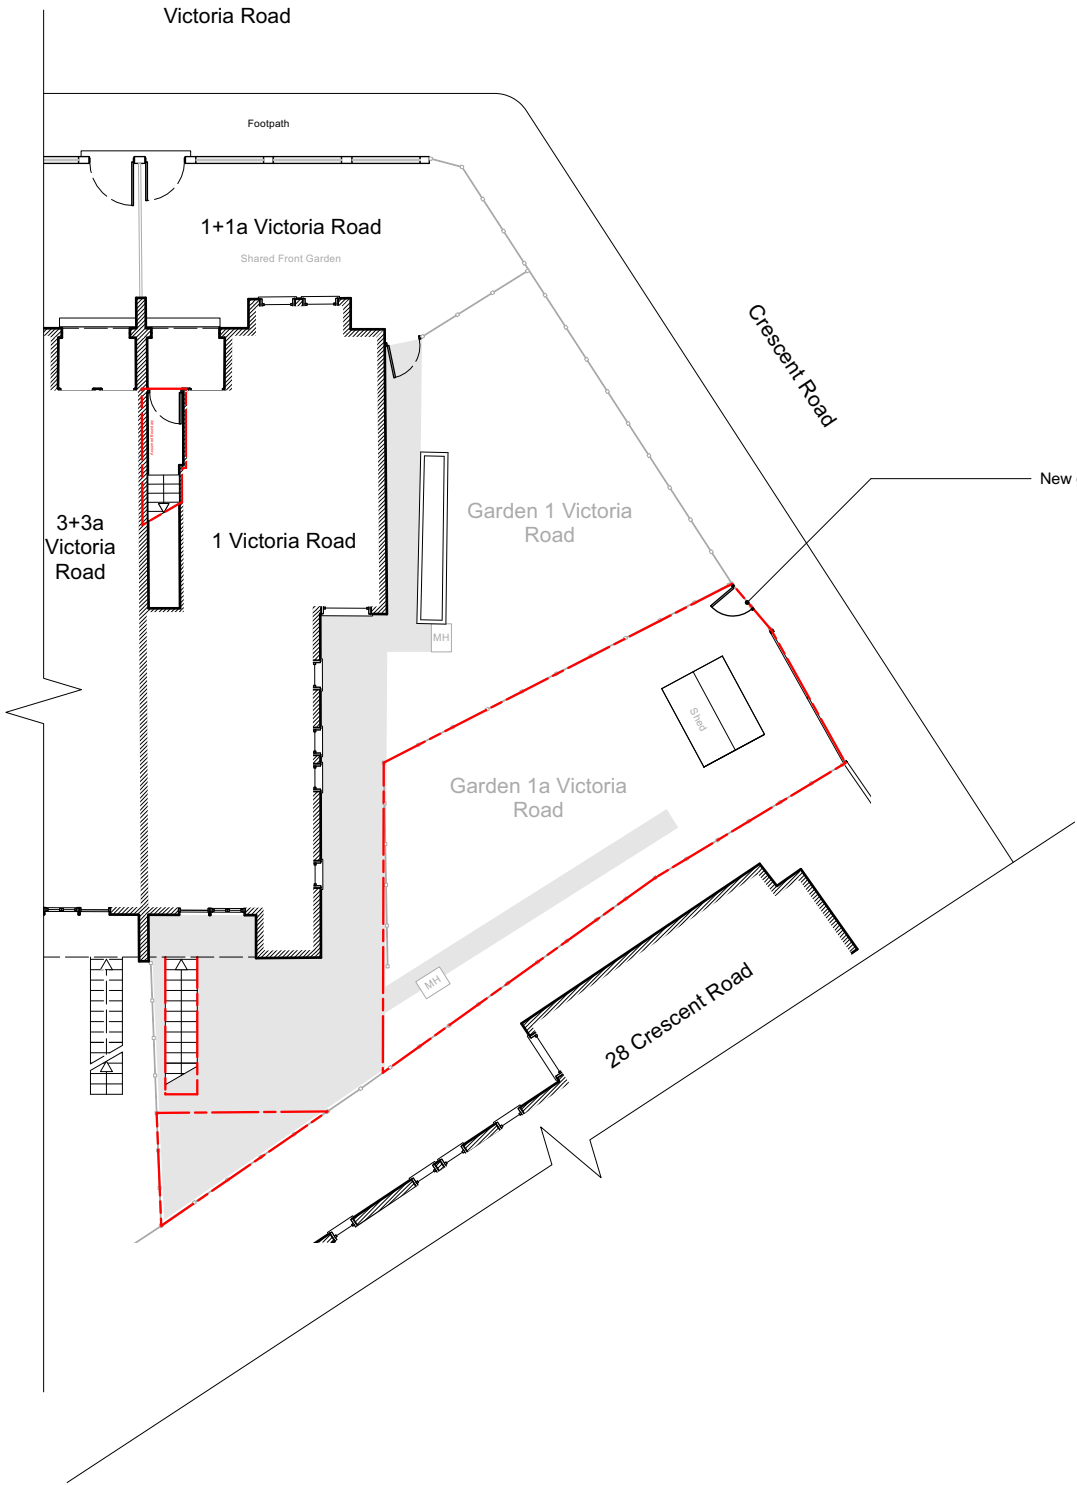

2 Proposed Site Plan
Scale: 1:200

Site Plan
Scale 1:200 @A3

0 2 4 6 8 10m

All dimensions in millimetres unless otherwise indicated. Drawing is issued for information purposes only. All dimensions to be verified on site prior to commencement of any work or the production of any shop drawing. All discrepancies to be reported to Pencil and Brick immediately. This drawing is to be read with all consultants drawings and any other related information.

