

2000_APPROVED PLANNING

LBMV architects Luigi Montefusco Ltd 72 Haverstock Hill NW3 2BE London M+44 (0) 7837344073 T+44 (0) 207 483 3880	DRAWINGS STATUS PLANNING PERMISSION	A3	DRAWN UG - CA	CHECKED LM	GENERAL NOTE - This drawing should be removed from currency immediately when a revised version is issued. - All dimensions to be checked on site by the contractor. Discrepancies to be reported before proceeding with the works. - This drawing is copyrighted. - All dimensions in mm's.	LEGEND							
	PROJECT TITLE NEW BUILT HOUSE		DATE 07.11.2025	SCALE									
	Land behind 25 Dukes Avenue		DRAWING TITLE										

APPROVED PLANNING - SITE PLAN

SCALE 1:200



LBMV architects

Luigi Montefusco Ltd
72 Haverstock Hill
NW3 2BE London
M+44 (0) 7837344073
T+44 (0) 207 483 3880

DRAWINGS STATUS
PLANNING PERMISSION

A3

DRAWN
UG - CA

CHECKED
LM

DATE	07.11.2025
------	------------

SCALE
1:200@A3

 
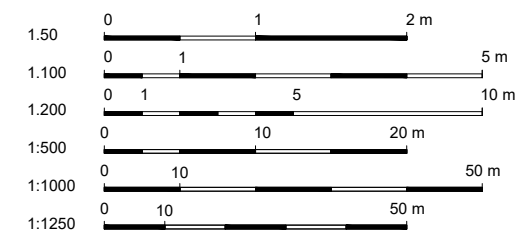
DRAWING TITLE
**APPROVED PLANNING - SITE
PLAN**

JOB NO
0103

DRAWING NO	A2001
------------	-------

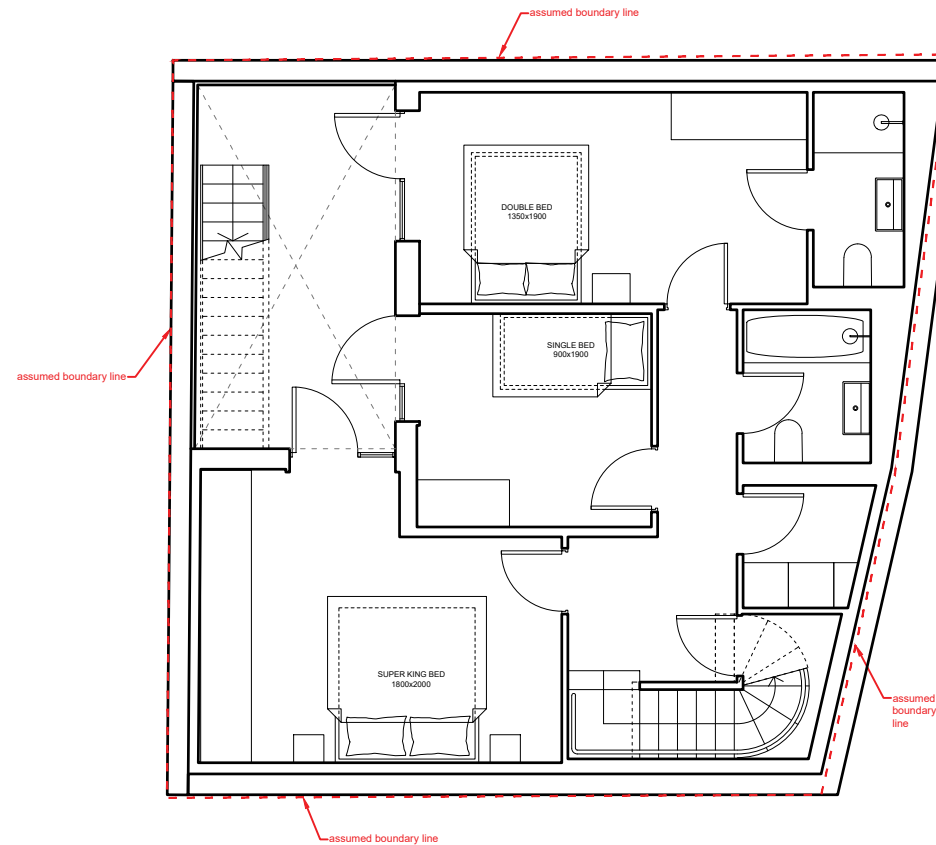
GENERAL NOTE	- This drawing should be removed from currency immediately when a revised version is issued. - All dimensions to be checked on site by the contractor. Discrepancies to be reported before proceeding with the works. - This drawing is copyrighted. - All dimensions in mm's.
--------------	---

LEGEND

[illegible]

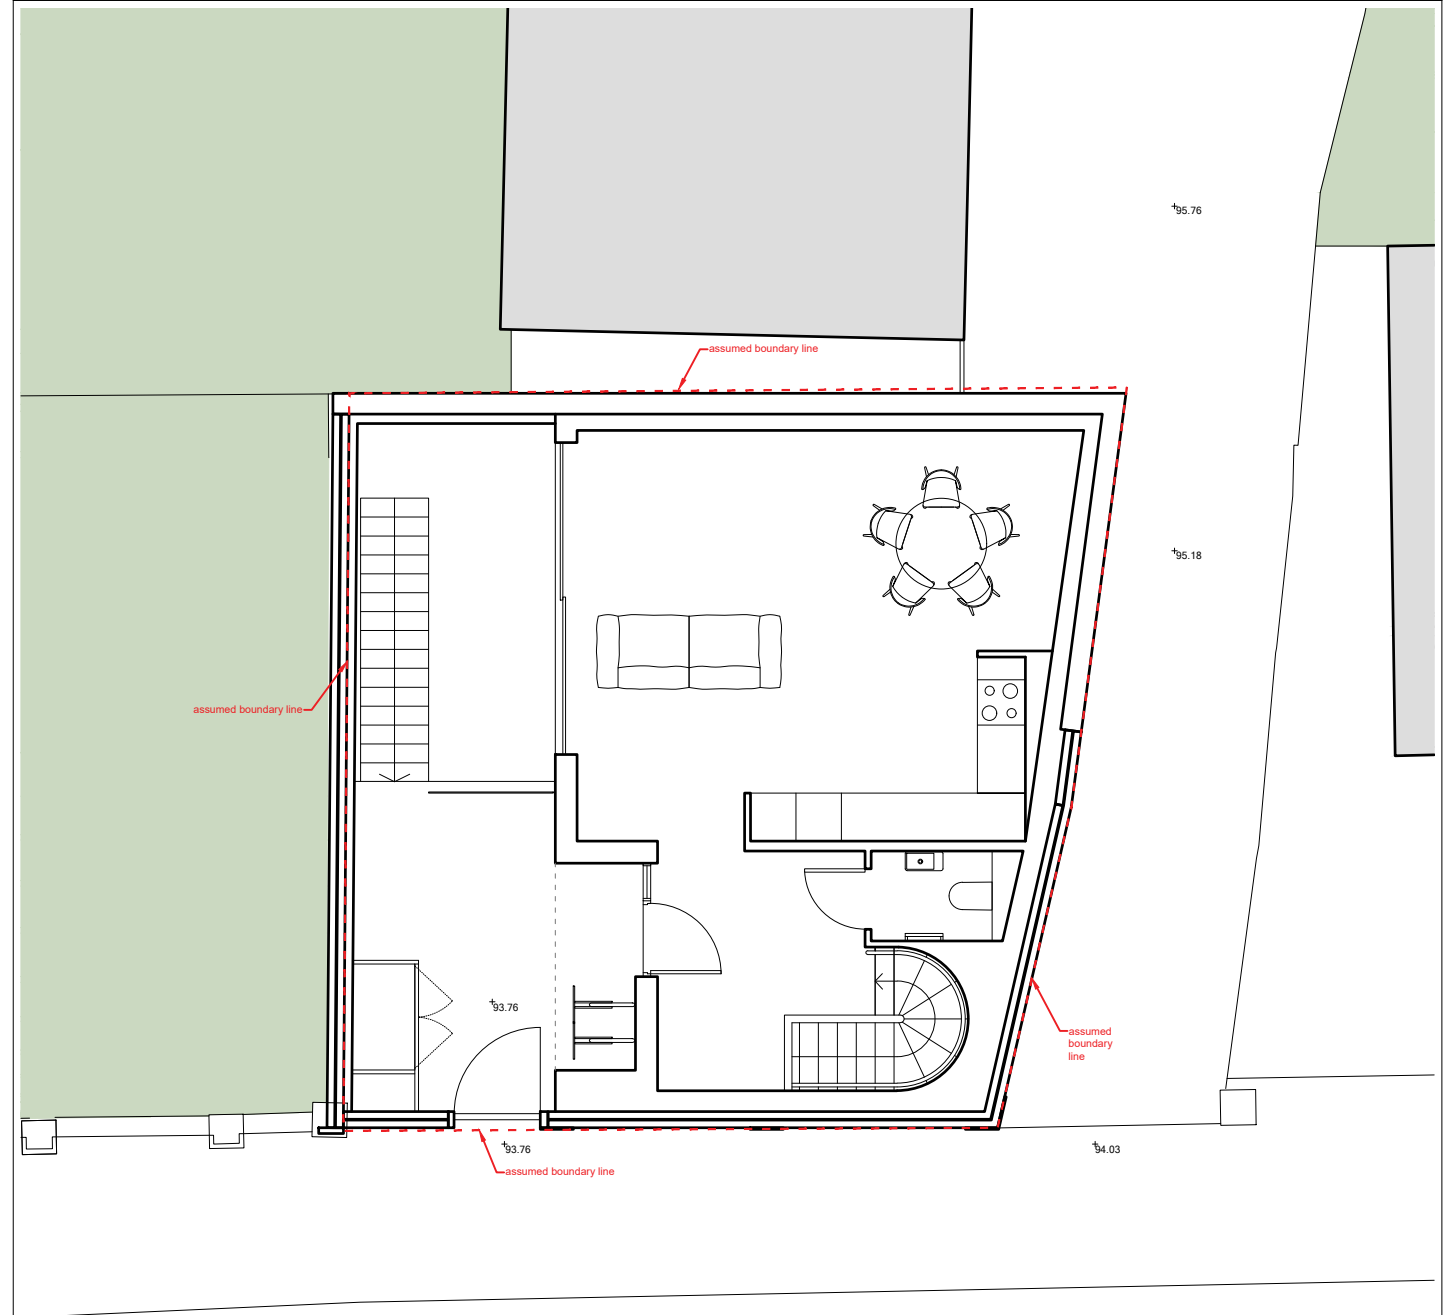
APPROVED PLANNING - BASEMENT FLOOR PLAN

SCALE 1:100



APPROVED PLANNING - GROUND FLOOR PLAN

SCALE 1:100



LBMV architects

Luigi Montefusco Ltd
72 Haverstock Hill
NW3 2BE London
M+44 (0) 7837344073
T+44 (0) 207 483 3880

DRAWINGS STATUS
PLANNING PERMISSION

A3

DRAWN
UG - CA

CHECKED
LM

DATE	
------	--

SCALE	
-------	--

DRAWING TITLE

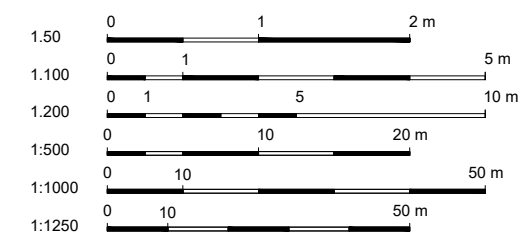
**APPROVED PLANNING -
PLANS**

JOB NO
0103

DRAWING NO	A2002
------------	-------

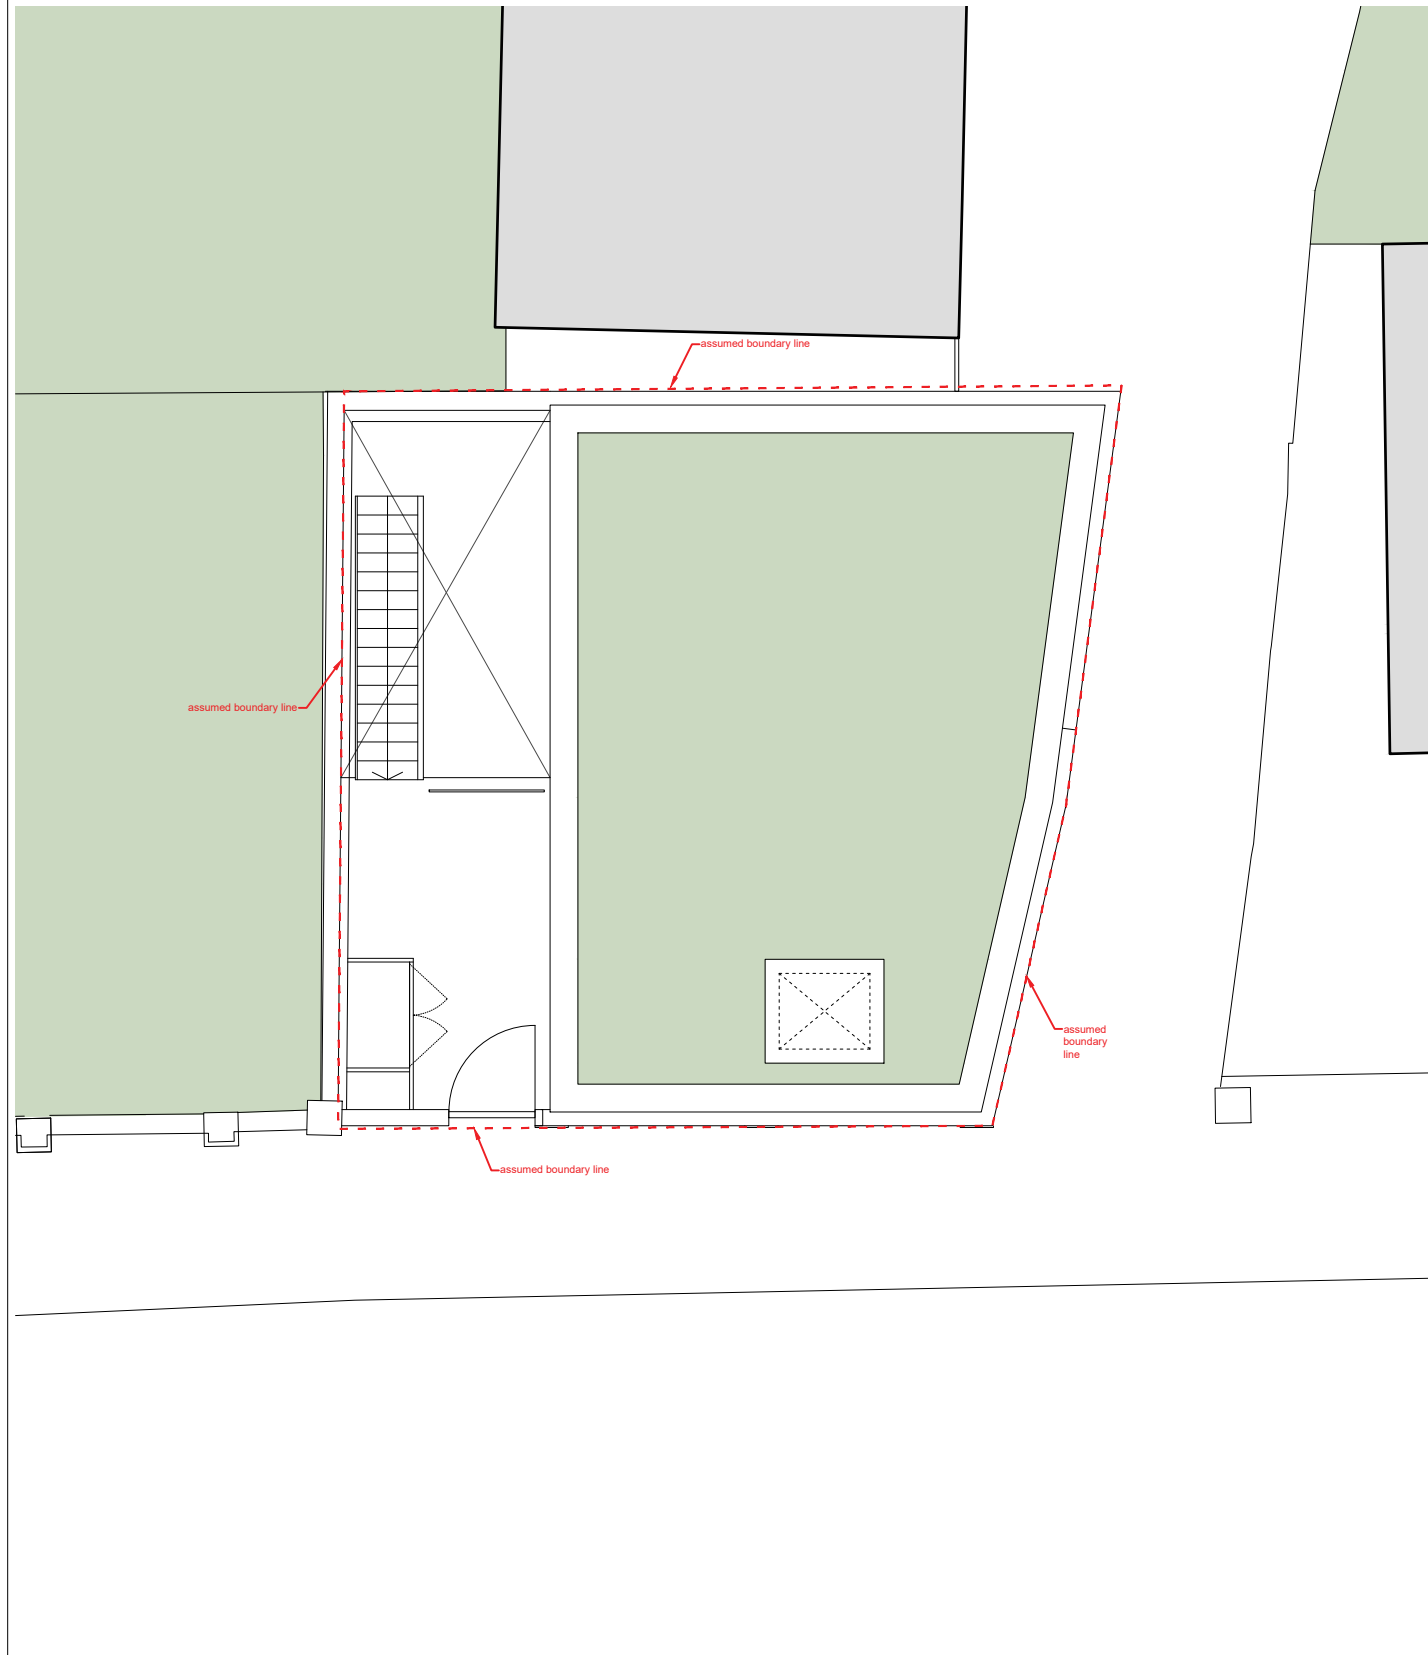
GENERAL NOTE	- This drawing should be removed from currency immediately when a revised version is issued. - All dimensions to be checked on site by the contractor. Discrepancies to be reported before proceeding with the works. - This drawing is copyrighted. - All dimensions in mm's.
--------------	---

	LEGEND
--	--------

[illegible]

APPROVED PLANNING - ROOF PLAN

SCALE 1:100



LBMV architects

Luigi Montefusco Ltd
72 Haverstock Hill
NW3 2BE London
M+44 (0) 7837344073
T+44 (0) 207 483 3880

DRAWINGS STATUS
PLANNING PERMISSION

A3

DRAWN
UG - CA

CHECKED
LM

PROJECT TITLE
NEW BUILT HOUSE

DATE	07.11.2025
------	------------

SCALE
1:100@A3

DRAWING TITLE

 
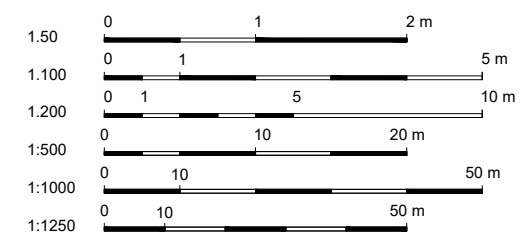
**APPROVED PLANNING -
PLANS**

JOB NO
0103

DRAWING NO	A2003
------------	-------

GENERAL NOTE	- This drawing should be removed from currency immediately when a revised version is issued. - All dimensions to be checked on site by the contractor. Discrepancies to be reported before proceeding with the works. - This drawing is copyrighted. - All dimensions in mm's.
--------------	---

LEGEND

[illegible]



LBMV architects

Luigi Montefusco Ltd
72 Haverstock Hill
NW3 2BE London
M+44 (0) 7837344073
T+44 (0) 207 483 3880

DRAWINGS STATUS
PLANNING PERMISSION

A3

DRAWN
UG - CA

CHECKED
LM

DATE
07.11.2025

SCALE
1:100@A3

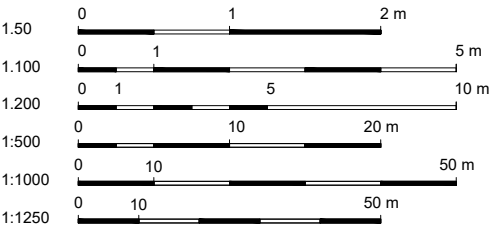
DRAWING TITLE
APPROVED PLANNING -
FRONT ELEVATION

JOB NO
0103

DRAWING NO
A2004

GENERAL NOTE
- This drawing should be removed from currency immediately when a revised version is issued.
- All dimensions to be checked on site by the contractor. Discrepancies to be reported before proceeding with the works.
- This drawing is copyrighted.
- All dimensions in mm's.

LEGEND



REV	DESCRIPTION	DATE	NAME
-----	-------------	------	------

APPROVED PLANNING - SIDE ELEVATION

SCALE 1:100



LBMV architects

Luigi Montefusco Ltd
72 Haverstock Hill
NW3 2BE London
M+44 (0) 7837344073
T+44 (0) 207 483 3880

DRAWINGS STATUS
PLANNING PERMISSION

A3

DRAWN
UG - CA

CHECKED
LM

DATE	07.11.2025
------	------------

SCALE
1:100@A3

DRAWING TITLE

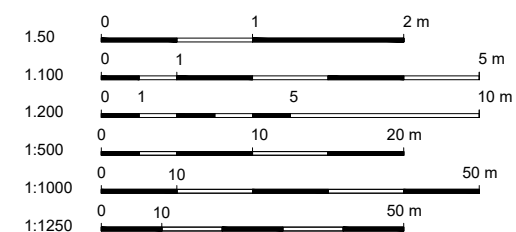
APPROVED PLANNING -
SIDE ELEVATION

JOB NO
0103

DRAWING NO	A2005
------------	-------

GENERAL NOTE	- This drawing should be removed from currency immediately when a revised version is issued. - All dimensions to be checked on site by the contractor. Discrepancies to be reported before proceeding with the works. - This drawing is copyrighted. - All dimensions in mm's.
--------------	---

LEGEND

[illegible]



LBMV architects

Luigi Montefusco Ltd
72 Haverstock Hill
NW3 2BE London
M+44 (0) 7837344073
T+44 (0) 207 483 3880

DRAWINGS STATUS
PLANNING PERMISSION

A3

DRAWN
UG - CA

CHECKED
LM

DATE
07.11.2025

SCALE

DRAWING TITLE
APPROVED PLANNING - CGI

JOB NO
0103

DRAWING NO
A2006

GENERAL NOTE
- This drawing should be removed from currency immediately when a revised version is issued.
- All dimensions to be checked on site by the contractor. Discrepancies to be reported before proceeding with the works.
- This drawing is copyrighted.
- All dimensions in mm's.

LEGEND

REV	DESCRIPTION	DATE	NAME

APPROVED PLANNING - CGI



LBMV architects

Luigi Montefusco Ltd
72 Haverstock Hill
NW3 2BE London
M+44 (0) 7837344073
T+44 (0) 207 483 3880

DRAWINGS STATUS
PLANNING PERMISSION

A3

DRAWN
UG - CA

CHECKED
LM

DATE
07.11.2025

SCALE

DRAWING TITLE
APPROVED PLANNING - CGI

JOB NO
0103

DRAWING NO
A2007

GENERAL NOTE
- This drawing should be removed from currency immediately when a revised version is issued.
- All dimensions to be checked on site by the contractor. Discrepancies to be reported before proceeding with the works.
- This drawing is copyrighted.
- All dimensions in mm's.

LEGEND

REV	DESCRIPTION	DATE	NAME