

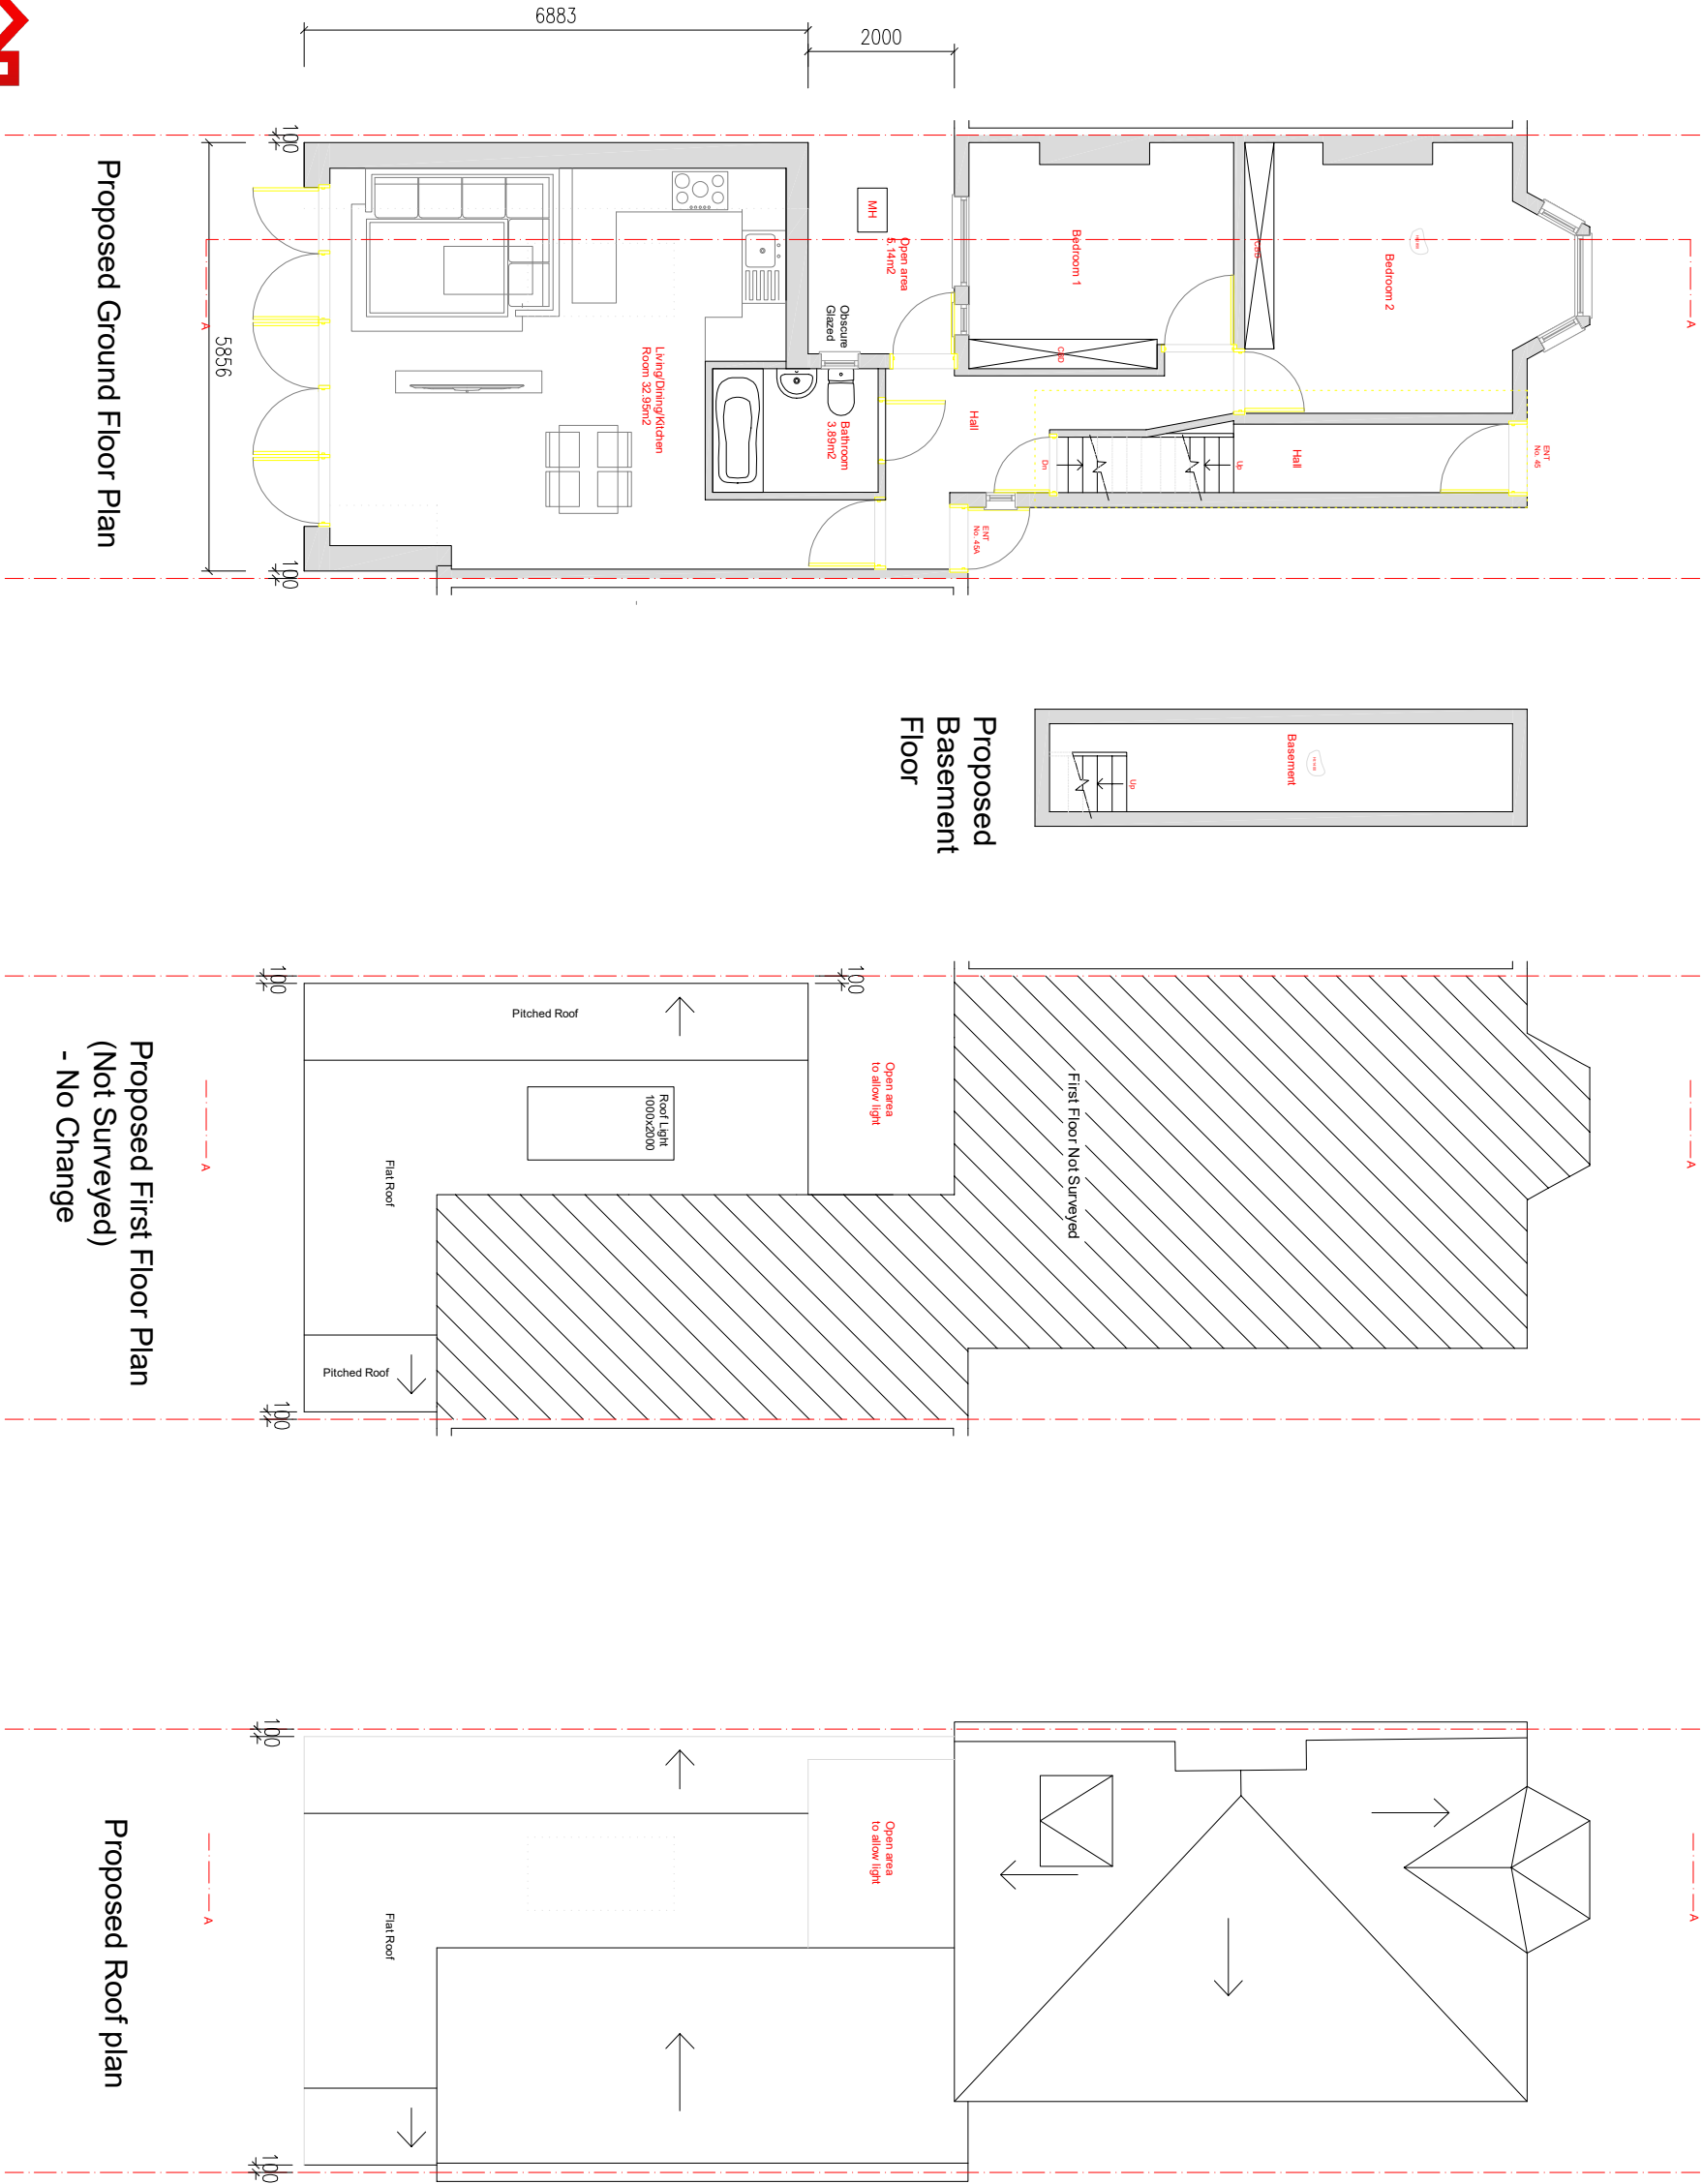


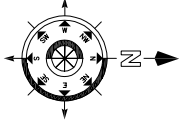

TMG CONSULTANCIES

ADDRESS: 9 Hazlewood Close, Hackney, London, E5 0SW
INFO@TMGCONSULTANCIES.CO.UK
TEL : 07716178378

PROJECT :	45a Palace Road Crouch End London N8 8QL	DATE ISSUED :	23/10/2025
DWG TITLE :	Proposed Floor Plans & Roof Plan	SCALE :	A3 1:100
STAGE :	PL	DRAWN BY :	TG
REFERENCE NO. :	2025 1027	CODE :	C

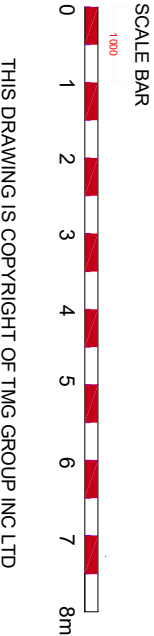

NOTES: THE CONTRACTORS ARE TO CHECK ALL DIMENSIONS, DRAIN RUNS AND GENERAL CONDITIONS ON SITE BEFORE WORKS COMMENCE, AND INFORM TMG GROUP INC LTD TRADING AS TMG CONSULTANCIES IMMEDIATELY UPON DISCOVERY OF ANY ERRORS, OMISSIONS OR DISCREPANCIES. ALL WORKS ARE TO BE CARRIED OUT IN ACCORDANCE WITH CURRENT BUILDING REGULATIONS, BRITISH STANDARDS, CODE OF PRACTICE AND LOCAL AUTHORITY REQUIREMENTS.