


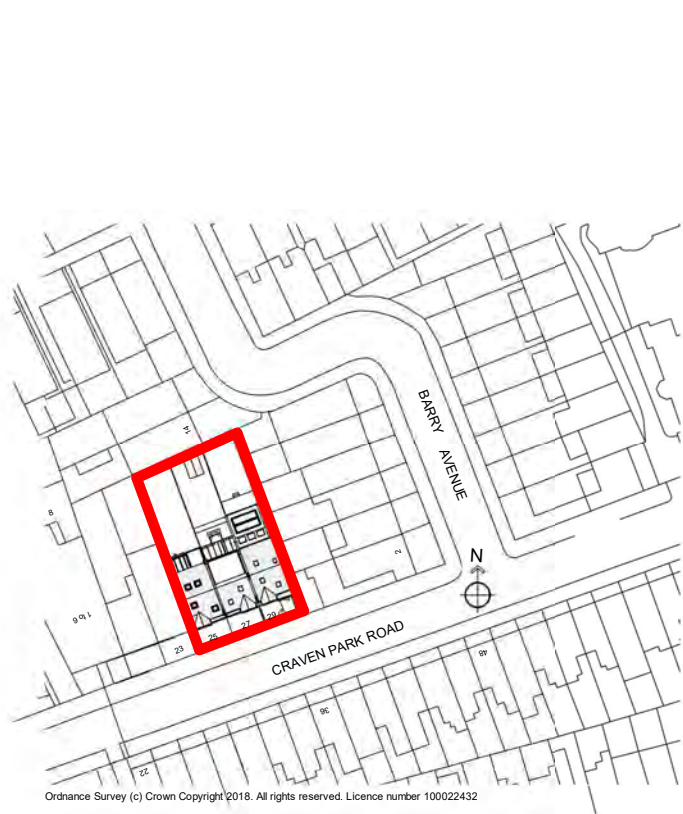

1 OS MAP
1 : 1250

Os Map




SCALE 1:1250



Property Boundary


Property Boundary Area=547 sqm

Property GIA= 388 sqm

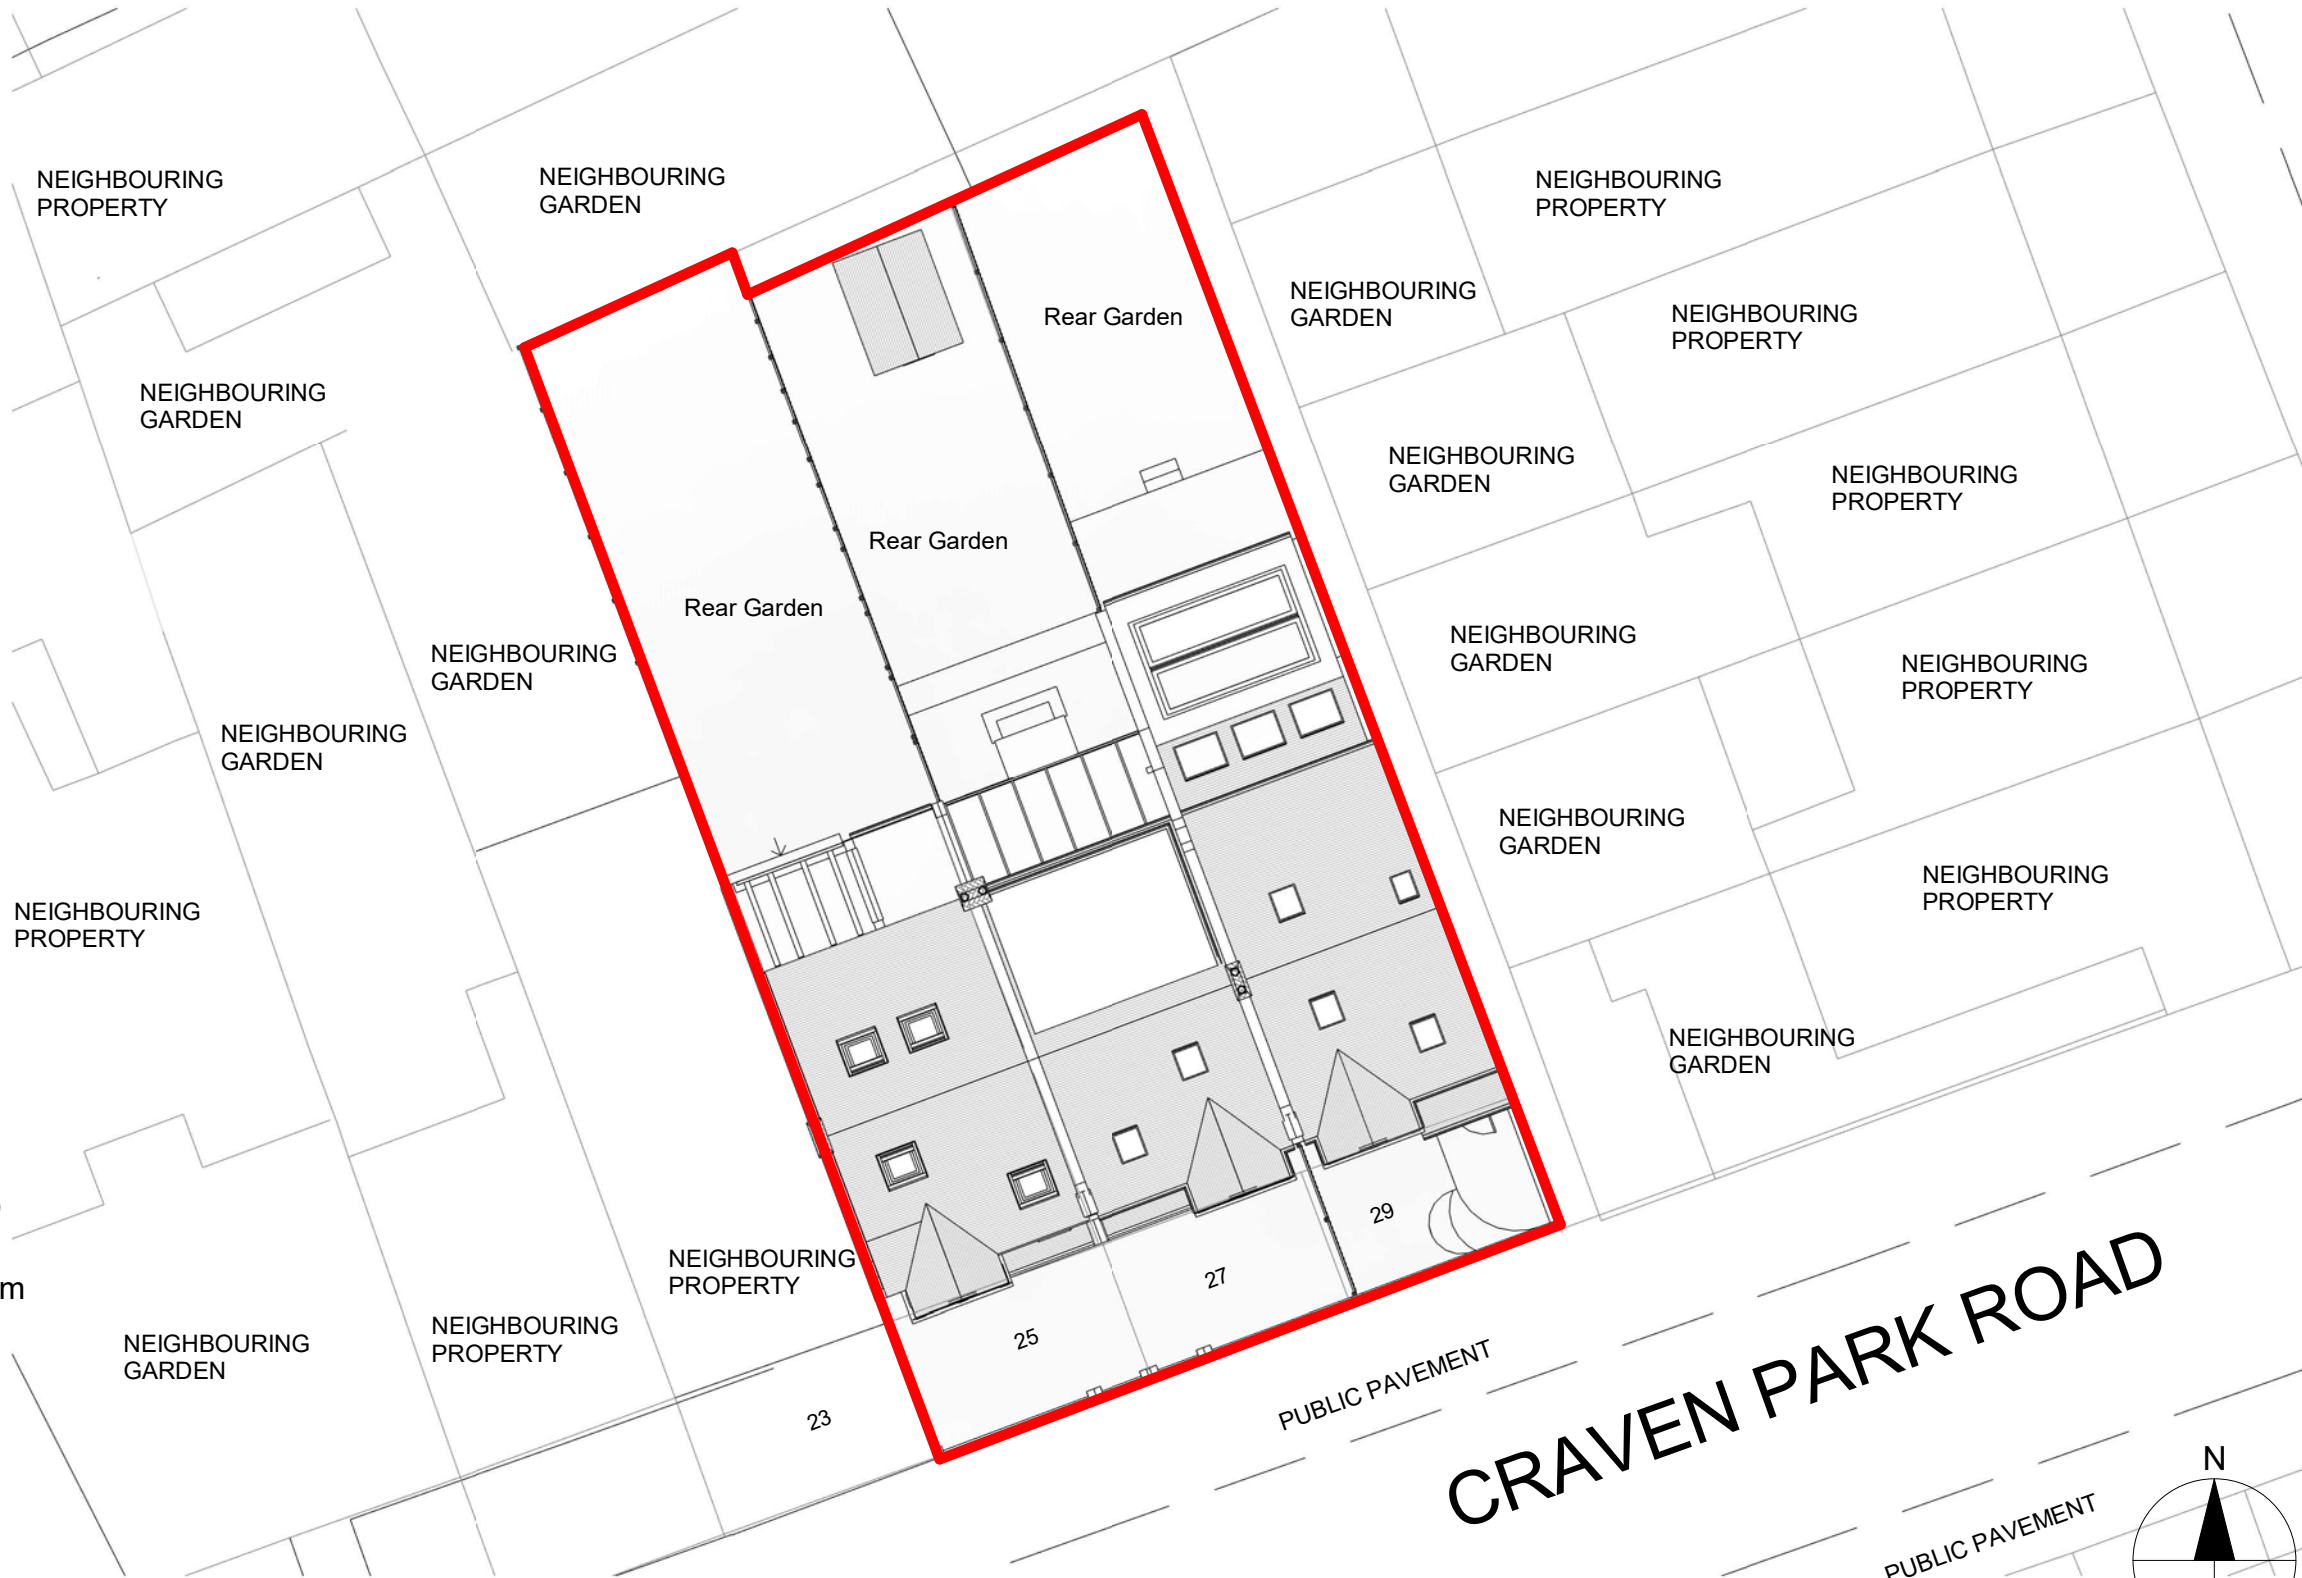

2 Location Plan
1 : 200

CRAVEN PARK ROAD

 

SCALE 1:200

Notes.
Contractors must verify all dimensions at the site before commencing any work.
No construction work before Building Control approval and structural engineer confirmation.
Any discrepancies to be reported to Gridline.
All drawings are to be read in conjunction with all relevant drawings and specifications.

Project No.S

REV	DATE	DESCRIPTION	BY	CH

PROJECT TITLE

25-29 Craven Park Road
London, N15 6AA

DATE
September 2025

Project No.
10231

DRAWING TITLE


Existing - Os Map/ Location Plan

DRAWING No.
EX - L001

SCALE @ A3
As Indicated

Drawn by:
Chas



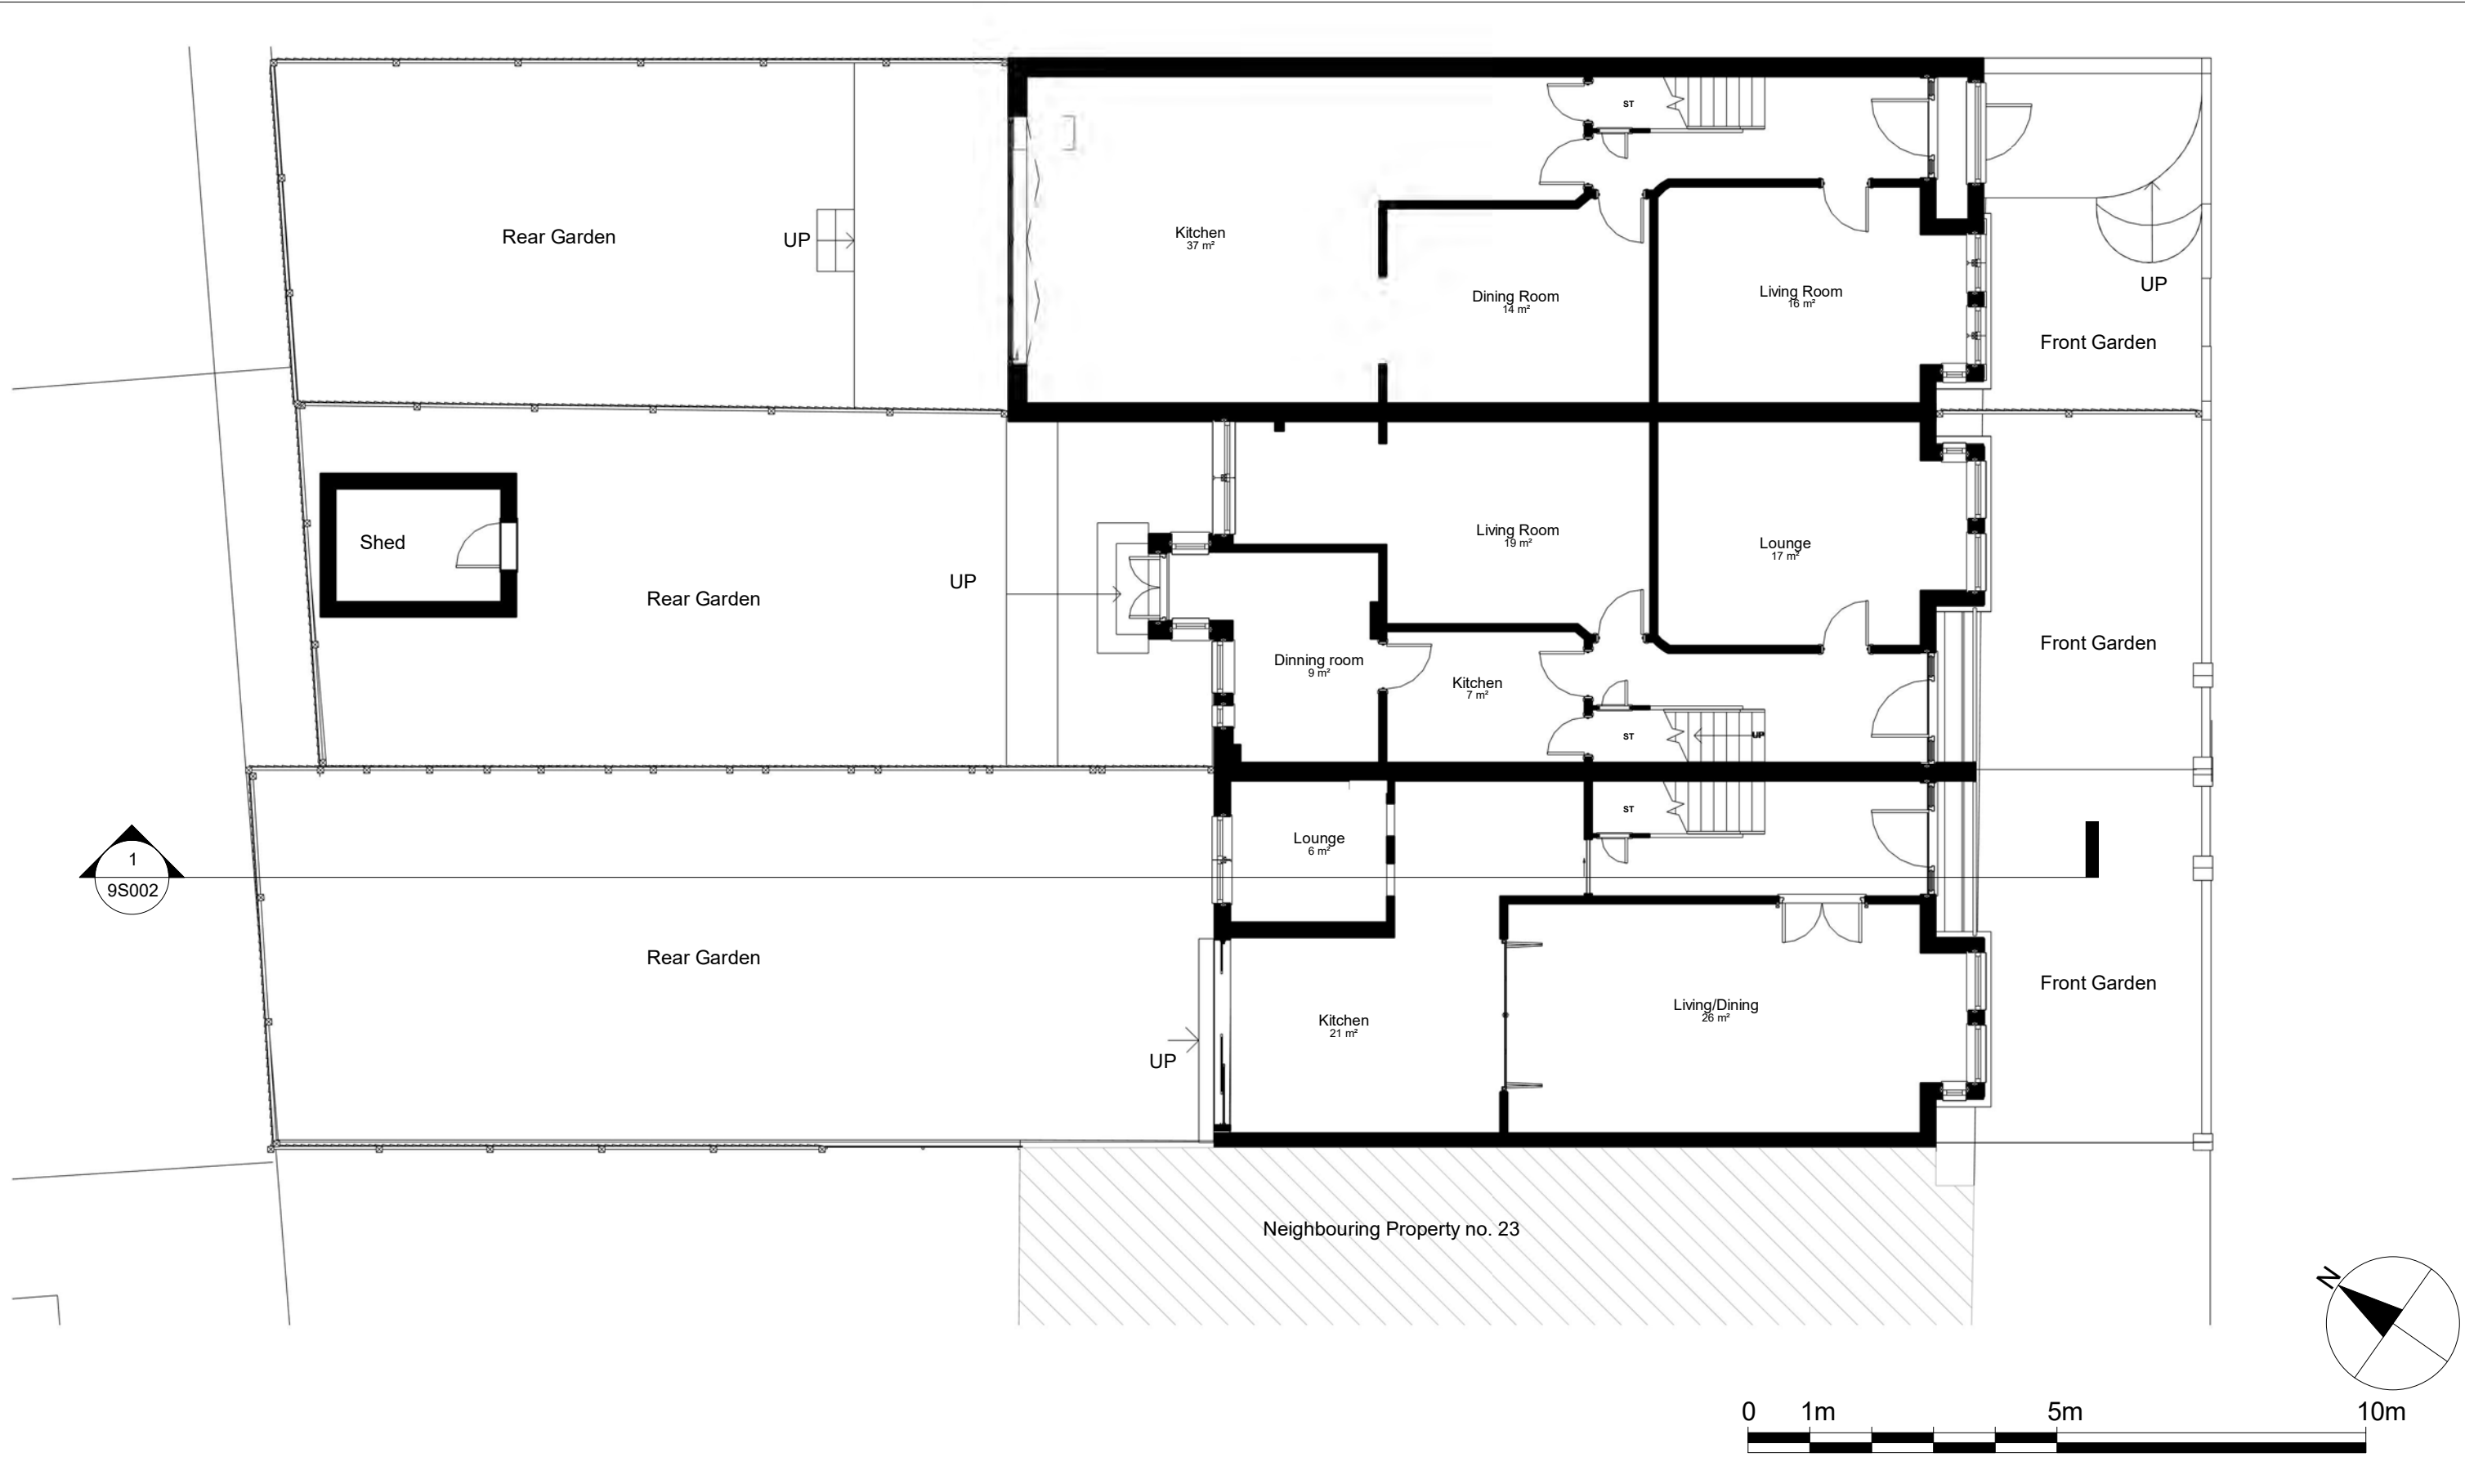

Notes.
Contractors must verify all dimensions at the site before comencing any work.
No construction work before Building Control approval and structural engineer confirmation.
Any discrepancies to be reported to Gridline.
All drawings are to be read in conjunction with all relevant drawings and specifications.

Project No.S				
REV	DATE	DESCRIPTION	BY	CH

PROJECT TITLE	
25-29 Craven Park Road London, N15 6AA	
DATE	Project No.
September 2025	10231

DRAWING TITLE		
Existing - Ground Floor		
DRAWING No.	SCALE @ A3	Drawn by:
EX - P001	1:100	Chas



PLANNING SERVICES
Unit 9b, The High Cross Centre,
Fountainy Rd,
N15 4BE
TEL: 020 8802 3480
www.samplanning.co.uk



Notes.
Contractors must verify all dimensions at the site before comencing any work.
No construction work before Building Control approval and structural engineer confirmation.
Any discrepancies to be reported to Gridline.
All drawings are to be read in conjunction with all relevant drawings and specifications.

Project No.S				
REV	DATE	DESCRIPTION	BY	CH

PROJECT TITLE	
25-29 Craven Park Road London, N15 6AA	
DATE	Project No.
September 2025	10231

DRAWING TITLE		
Existing - First Floor		
DRAWING No.	SCALE @ A3	Drawn by:
EX - P002	1:100	Chas


PLANNING SERVICES
Unit 9b, The High Cross Centre,
Fountainy Rd,
N15 4BE
TEL: 020 8802 3480
www.sampling.co.uk



Notes.
Contractors must verify all dimensions at the site before comencing any work.
No construction work before Building Control approval and structural engineer confirmation.
Any discrepancies to be reported to Gridline.
All drawings are to be read in conjunction with all relevant drawings and specifications.

Project No.S				
REV	DATE	DESCRIPTION	BY	CH

PROJECT TITLE	
25-29 Craven Park Road London, N15 6AA	
DATE	Project No.
September 2025	10231

DRAWING TITLE		
Existing - Second Floor		
DRAWING No.	SCALE @ A3	Drawn by:
EX - P003	1:100	Chas



PLANNING SERVICES
Unit 9b, The High Cross Centre,
Fountainy Rd,
N15 4BE
TEL: 020 8802 3480
www.samplanning.co.uk



Notes.
Contractors must verify all dimensions at the site before comencing any work.
No construction work before Building Control approval and structural engineer confirmation.
Any discrepancies to be reported to Gridline.
All drawings are to be read in conjunction with all relevant drawings and specifications.

Project No.S				
REV	DATE	DESCRIPTION	BY	CH

PROJECT TITLE	
25-29 Craven Park Road London, N15 6AA	
DATE	Project No.
September 2025	10231

DRAWING TITLE		
Existing - Roof Plan		
DRAWING No.	SCALE @ A3	Drawn by:
EX - P004	1:100	Chas



PLANNING SERVICES
Unit 9b, The High Cross Centre,
Fountainy Rd,
N15 4BE
TEL: 020 8802 3480
www.samplanning.co.uk

1 Front
1 : 100

2 Rear
1 : 100



Notes.
Contractors must verify all dimensions at the site before commencing any work.
No construction work before Building Control approval and structural engineer confirmation.
Any discrepancies to be reported to Gridline.
All drawings are to be read in conjunction with all relevant drawings and specifications.

Project No.S

REV	DATE	DESCRIPTION	BY	CH

PROJECT TITLE
25-29 Craven Park Road
London, N15 6AA

DATE
September 2025


Project No.
10231


DRAWING TITLE
Existing - Front/ Rear Elevation

DRAWING No.
EX - E001

SCALE @ A3
1:100

Drawn by:
Chas

 
PLANNING SERVICES
Unit 9b, The High Cross Centre,
Fountainy Rd,
N15 4BE
TEL: 020 8802 3480
www.samplanning.co.uk

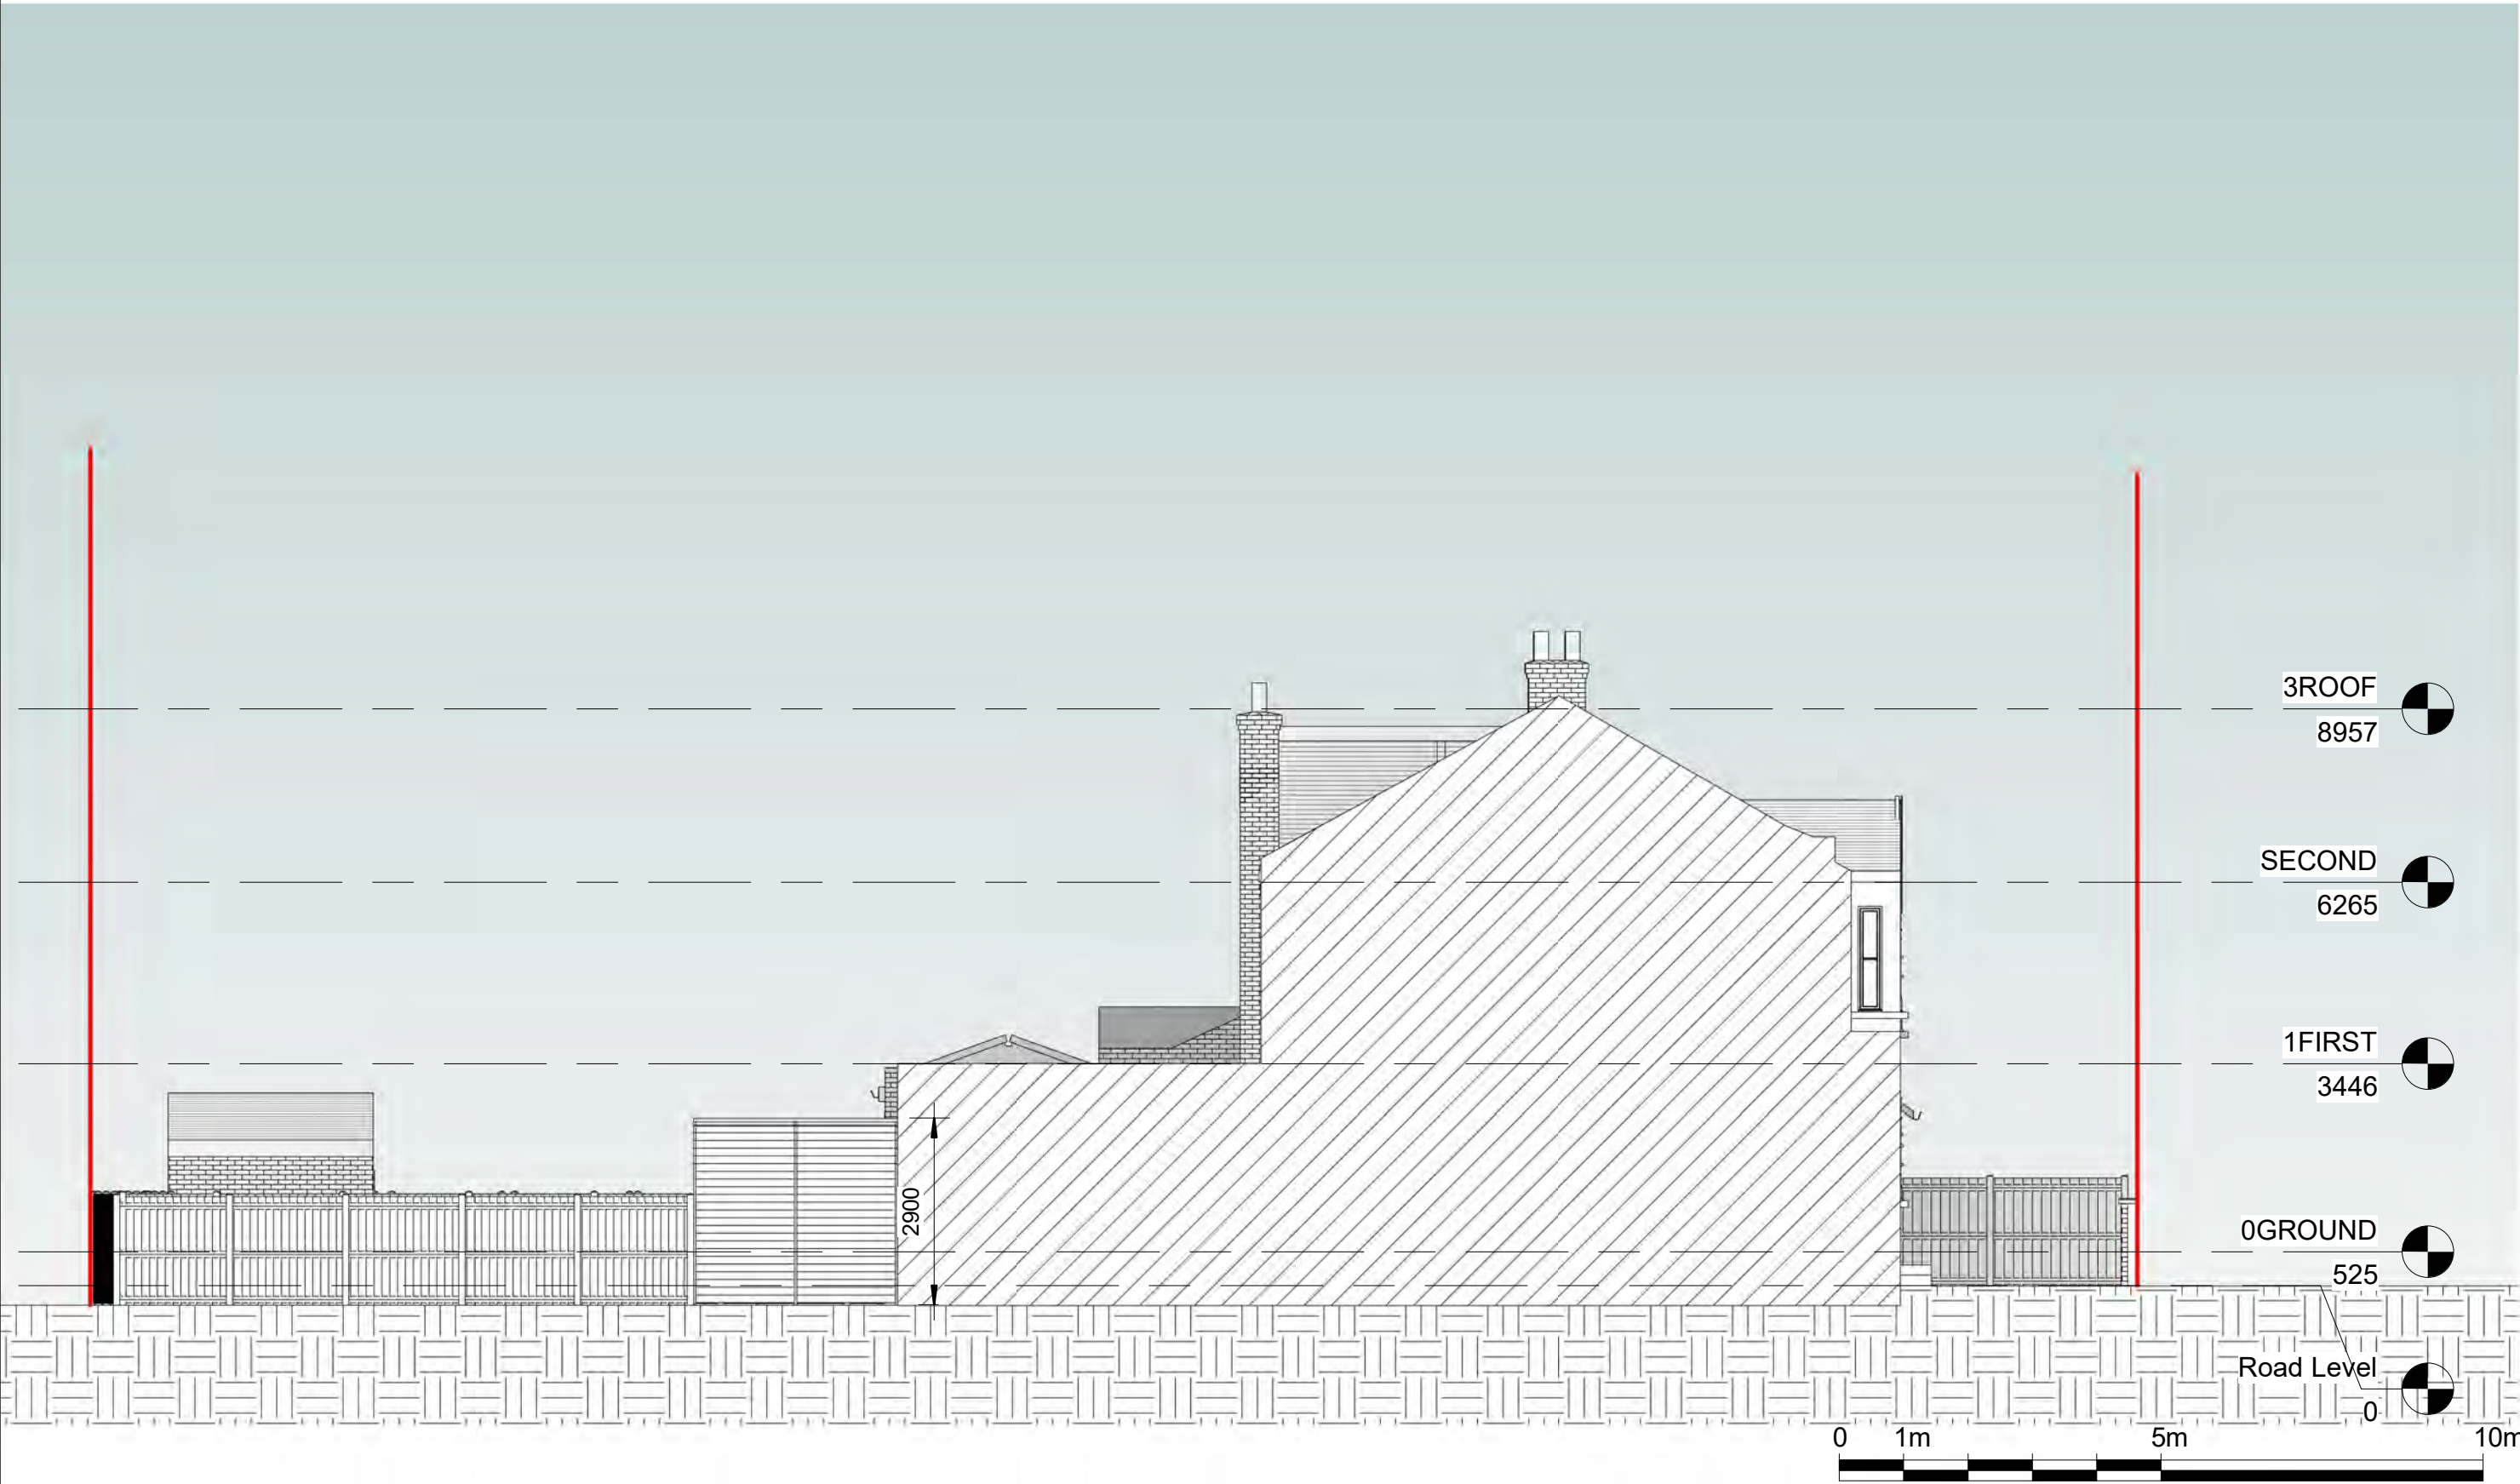

Notes.
Contractors must verify all dimensions at the site before comencing any work.
No construction work before Building Control approval and structural engineer confirmation.
Any discrepancies to be reported to Gridline.
All drawings are to be read in conjunction with all relevant drawings and specifications.


Project No.S				
REV	DATE	DESCRIPTION	BY	CH

PROJECT TITLE	
25-29 Craven Park Road London, N15 6AA	
DATE	Project No.
September 2025	10231

DRAWING TITLE		
Existing - Side Elevation 1		
DRAWING No.	SCALE @ A3	Drawn by:
EX - E002	1:100	Chas



PLANNING SERVICES
Unit 9b, The High Cross Centre,
Fountainy Rd,
N15 4BE
TEL: 020 8802 3480
www.samplanning.co.uk

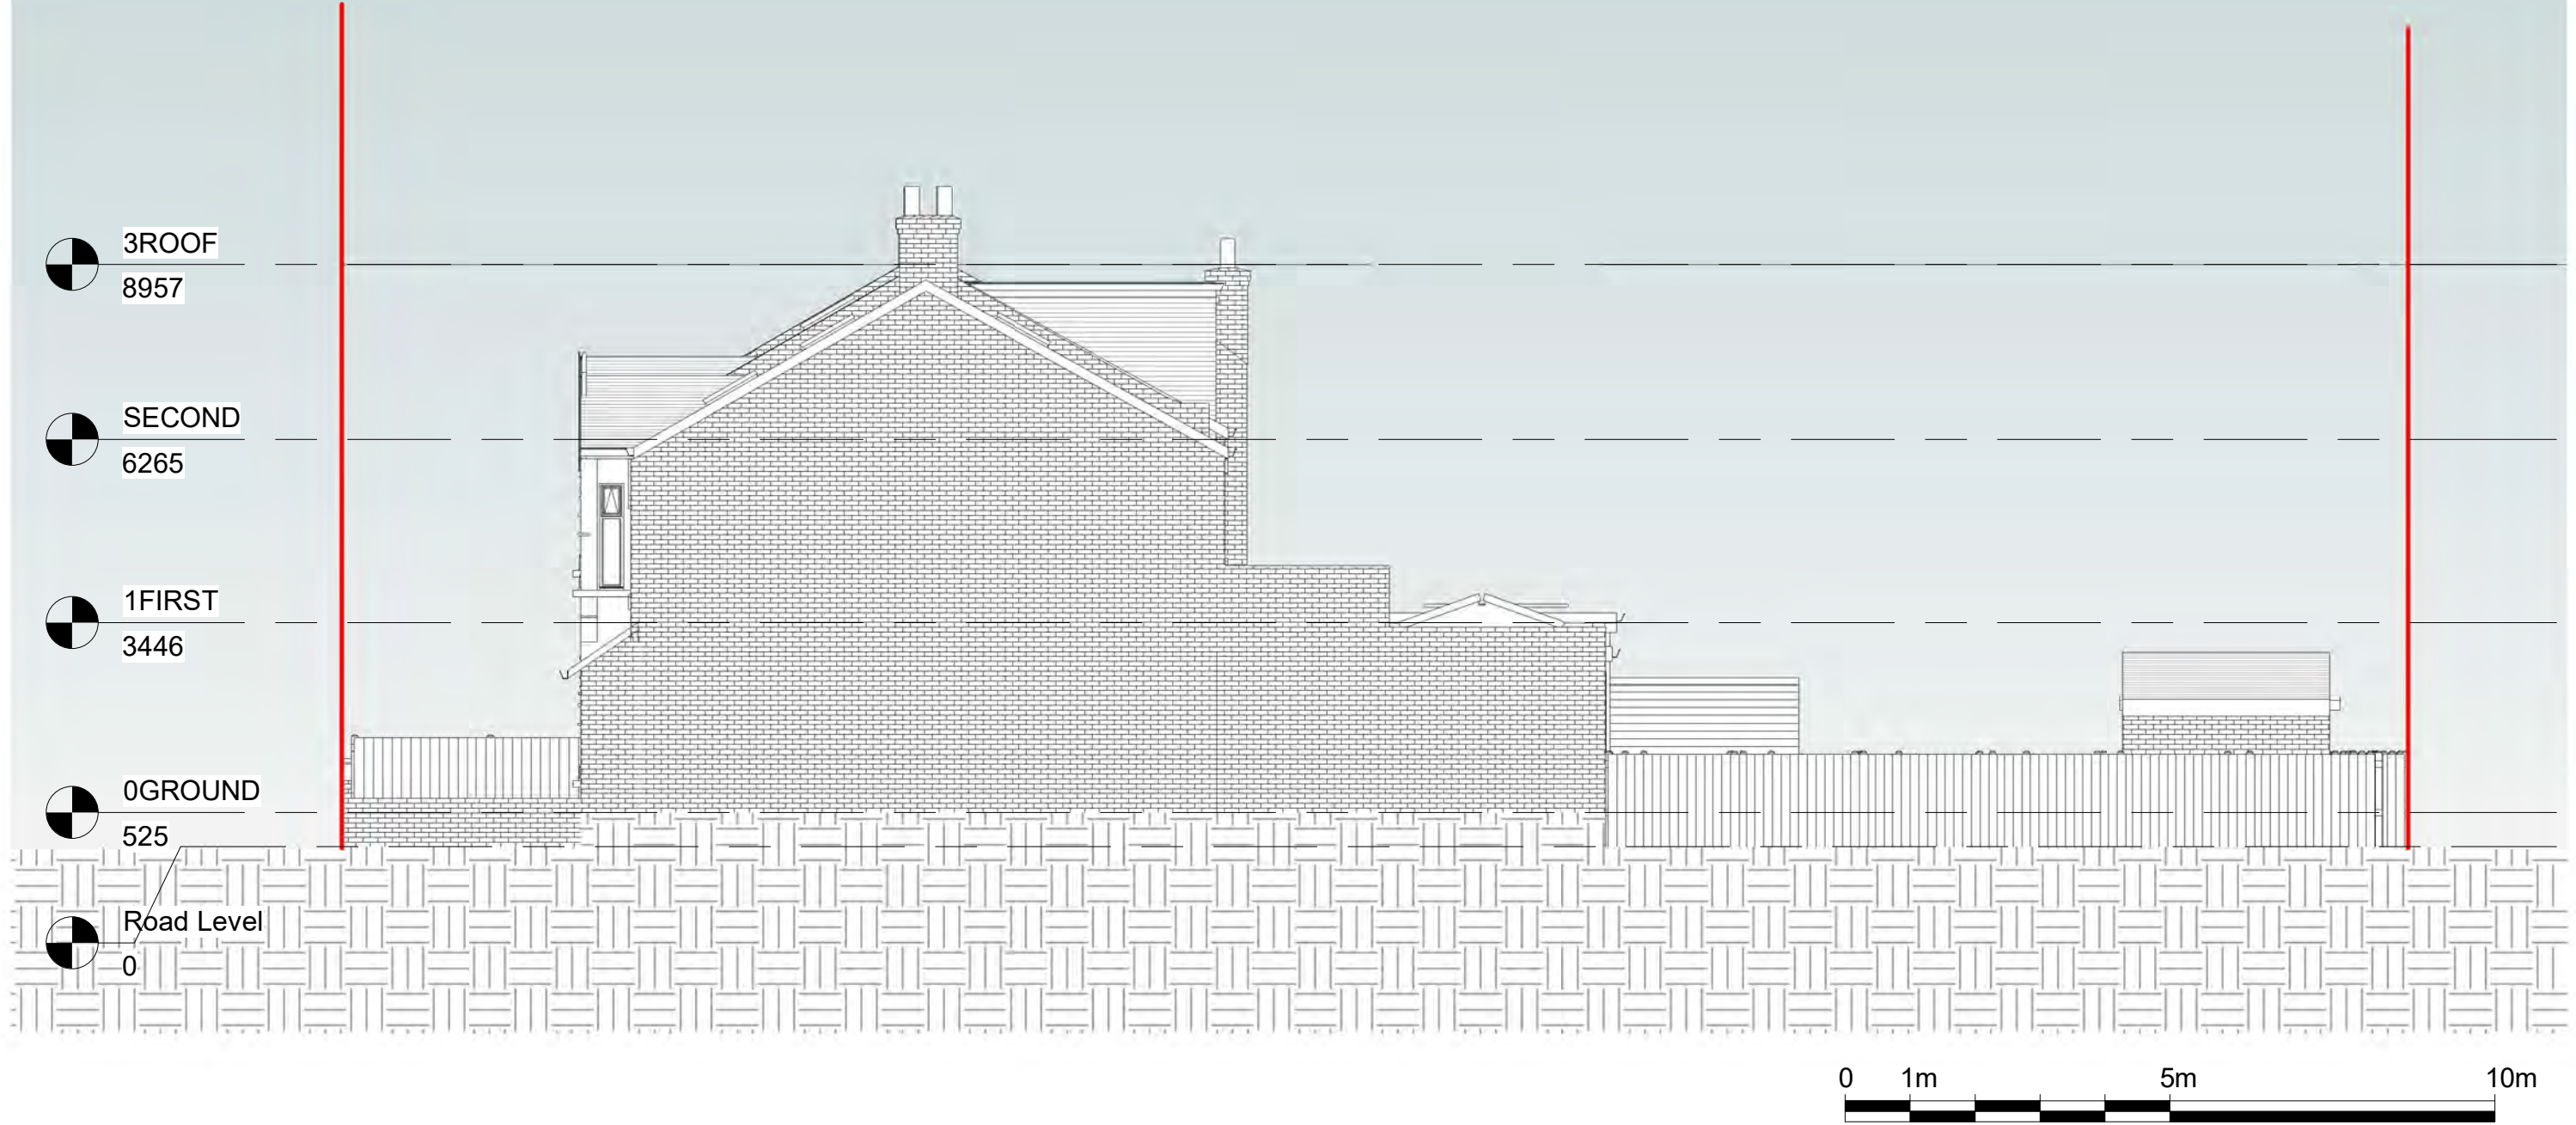

Notes.
Contractors must verify all dimensions at the site before comencing any work.
No construction work before Building Control approval and structural engineer confirmation.
Any discrepancies to be reported to Gridline.
All drawings are to be read in conjunction with all relevant drawings and specifications.


Project No.S				
REV	DATE	DESCRIPTION	BY	CH

PROJECT TITLE	
25-29 Craven Park Road London, N15 6AA	
DATE	Project No.
September 2025	10231

DRAWING TITLE		
Existing -Side Elevation 2		
DRAWING No.	SCALE @ A3	Drawn by:
EX - E003	1:100	Chas



PLANNING SERVICES
Unit 9b, The High Cross Centre,
Fountainy Rd,
N15 4BE
TEL: 020 8802 3480
www.samplanning.co.uk

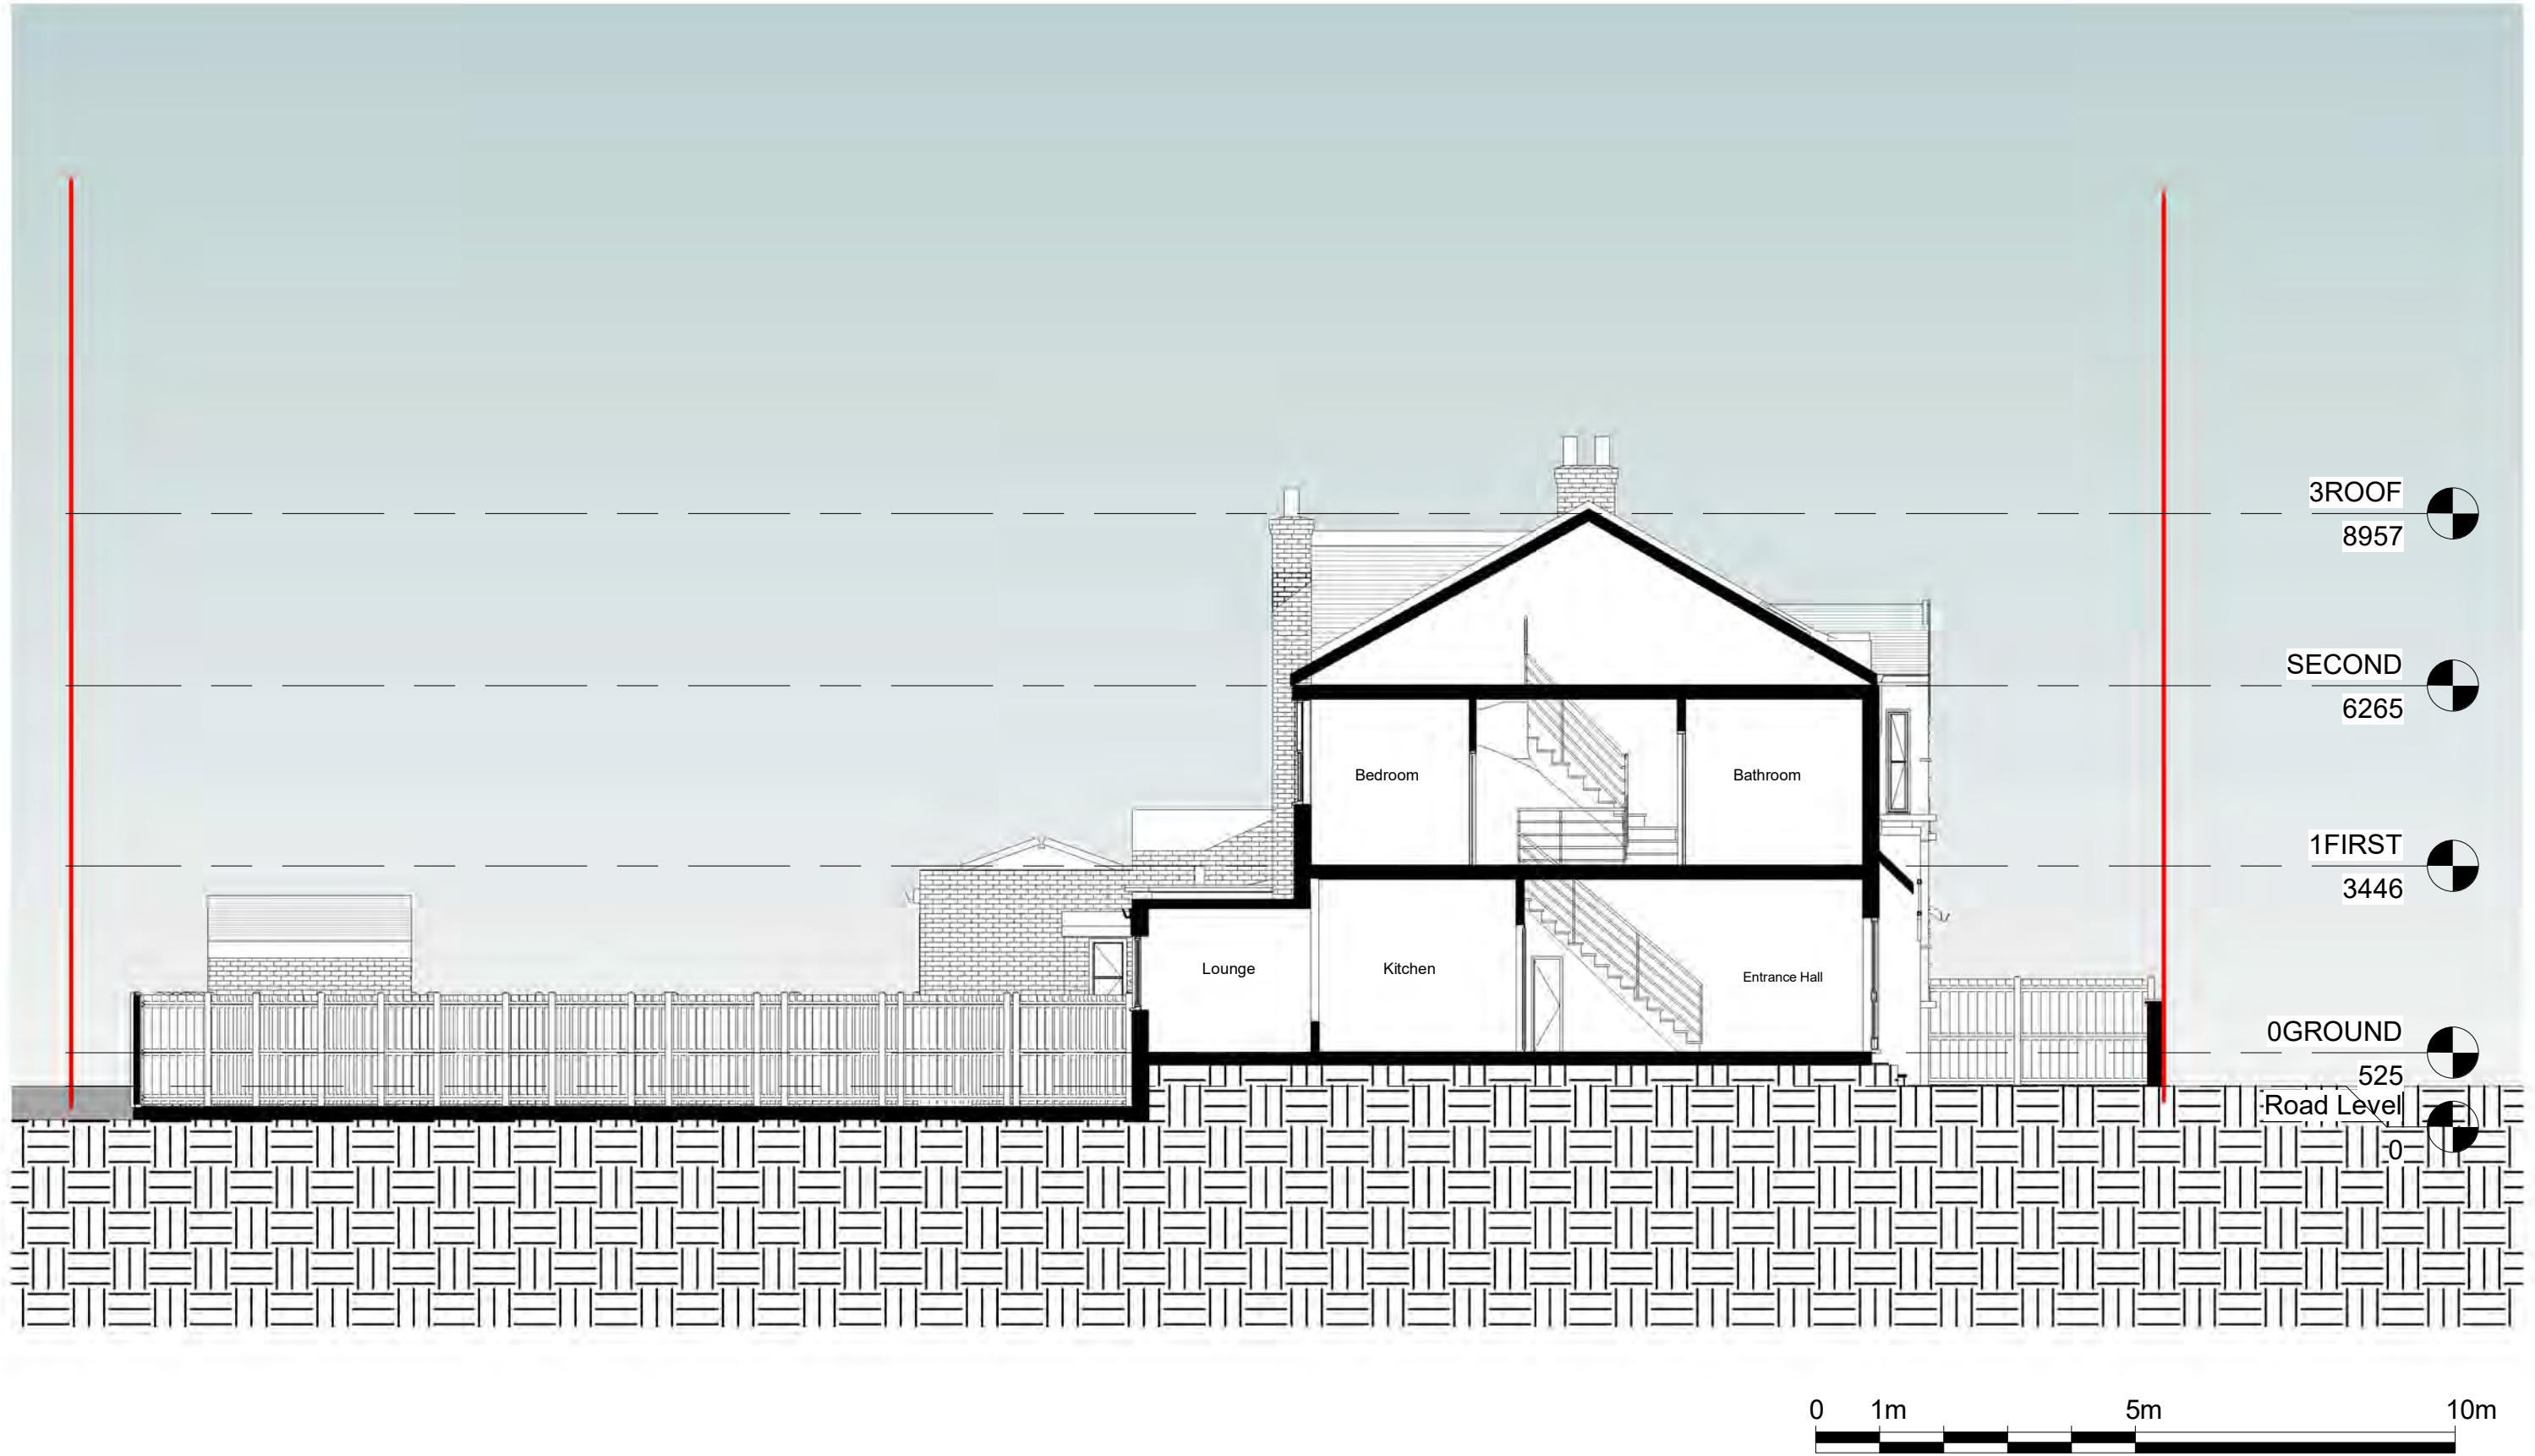


Notes.
Contractors must verify all dimensions at the site before comencing any work.
No construction work before Building Control approval and structural engineer confirmation.
Any discrepancies to be reported to Gridline.
All drawings are to be read in conjunction with all relevant drawings and specifications.

Project No.S				
REV	DATE	DESCRIPTION	BY	CH

PROJECT TITLE	
25-29 Craven Park Road London, N15 6AA	
DATE	Project No.
September 2025	10231

DRAWING TITLE		
Existing - Section AA		
DRAWING No.	SCALE @ A3	Drawn by:
EX - S001	1:100	Chas

 
PLANNING SERVICES
Unit 9b, The High Cross Centre,
Fountainy Rd,
N15 4BE
TEL: 020 8802 3480
www.sampling.co.uk



Notes.
Contractors must verify all dimensions at the site before comencing any work.
No construction work before Building Control approval and structural engineer confirmation.
Any discrepancies to be reported to Gridline.
All drawings are to be read in conjunction with all relevant drawings and specifications.

Project No.S				
REV	DATE	DESCRIPTION	BY	CH

PROJECT TITLE	
25-29 Craven Park Road London, N15 6AA	
DATE	Project No.
September 2025	10231

DRAWING TITLE		
Existing - Perspective view		
DRAWING No.	SCALE @ A3	Drawn by:
EX - PE001	1:100	Chas



PLANNING SERVICES
Unit 9b, The High Cross Centre,
Fountainy Rd,
N15 4BE
TEL: 020 8802 3480
www.samplanning.co.uk