


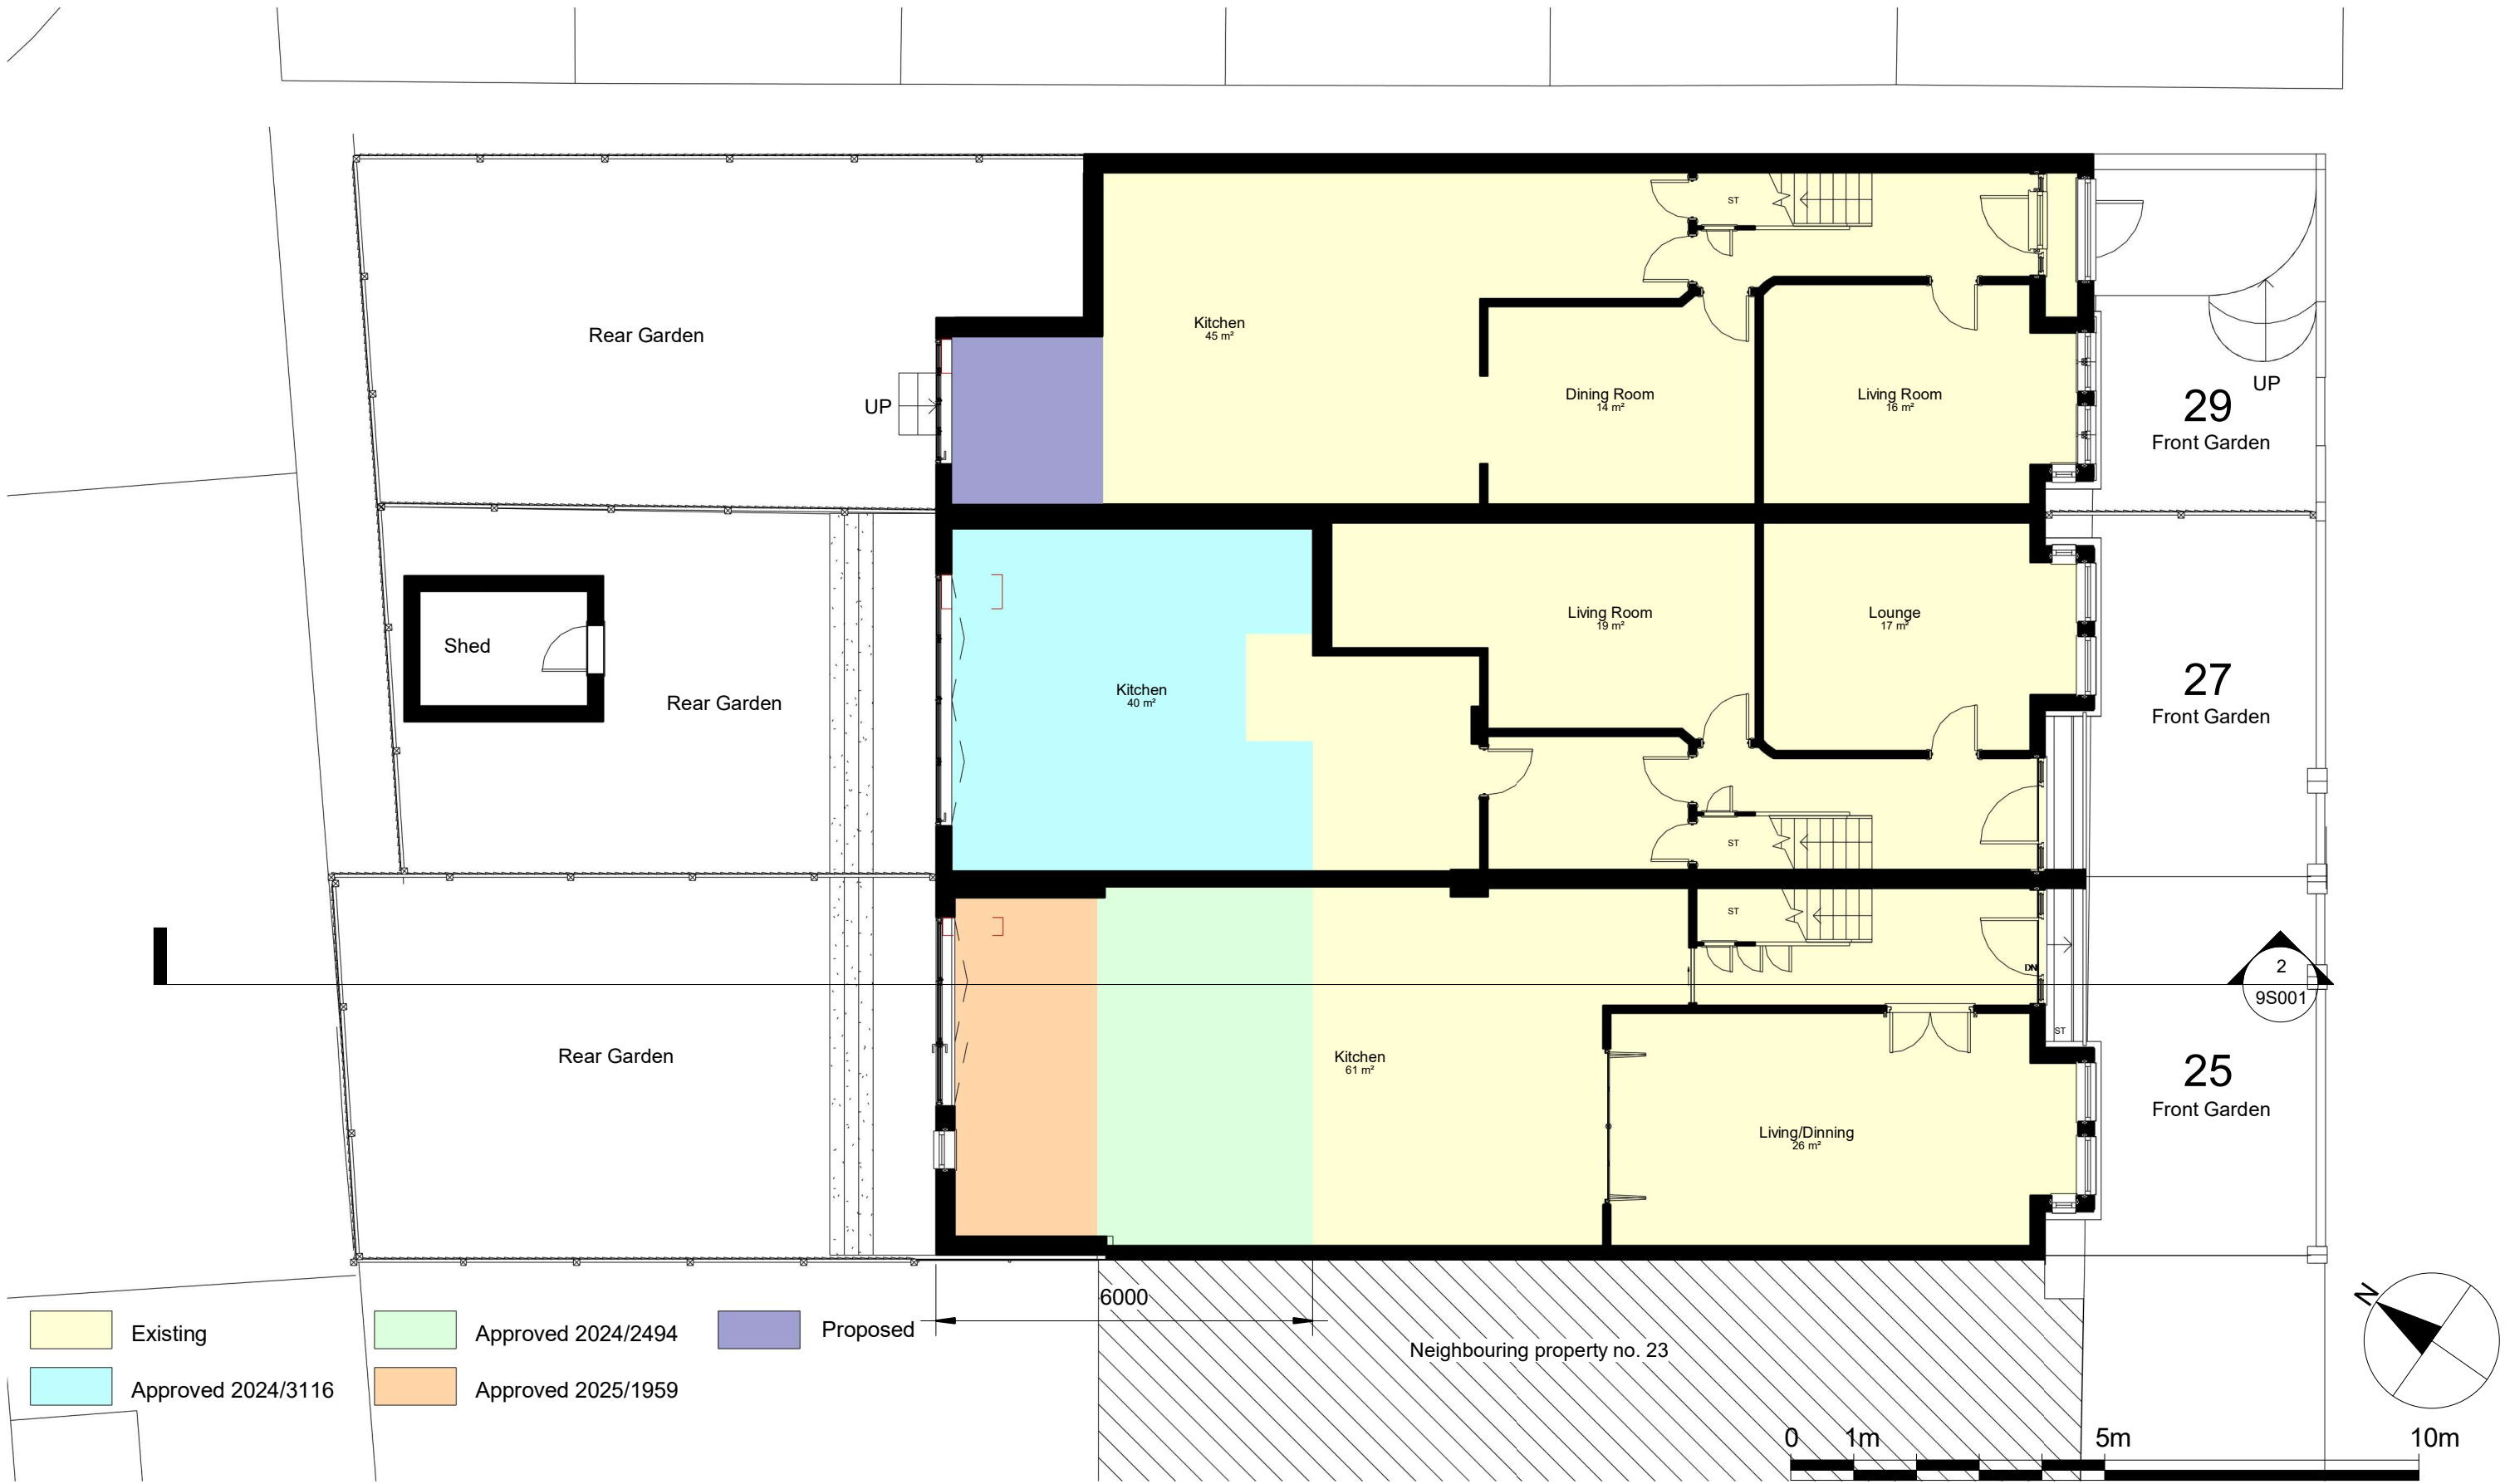

Notes.
Contractors must verify all dimensions at the site before comencing any work.
No construction work before Building Control approval and structural engineer confirmation.
Any discrepancies to be reported to Gridline.
All drawings are to be read in conjunction with all relevant drawings and specifications.


Project No.S				
REV	DATE	DESCRIPTION	BY	CH
			Sara	Joel

PROJECT TITLE	
25-29 Craven Park Road London, N15 6AA	
DATE	Project No.
January 2026	10924

DRAWING TITLE		
Proposed - Ground Floor		
DRAWING No.	SCALE @ A3	Drawn by:
PR - P001	1:100	Sara



PLANNING SERVICES
Unit 9b, The High Cross Centre,
Fountainy Rd,
N15 4BE
TEL: 020 8802 3480
www.samplanning.co.uk

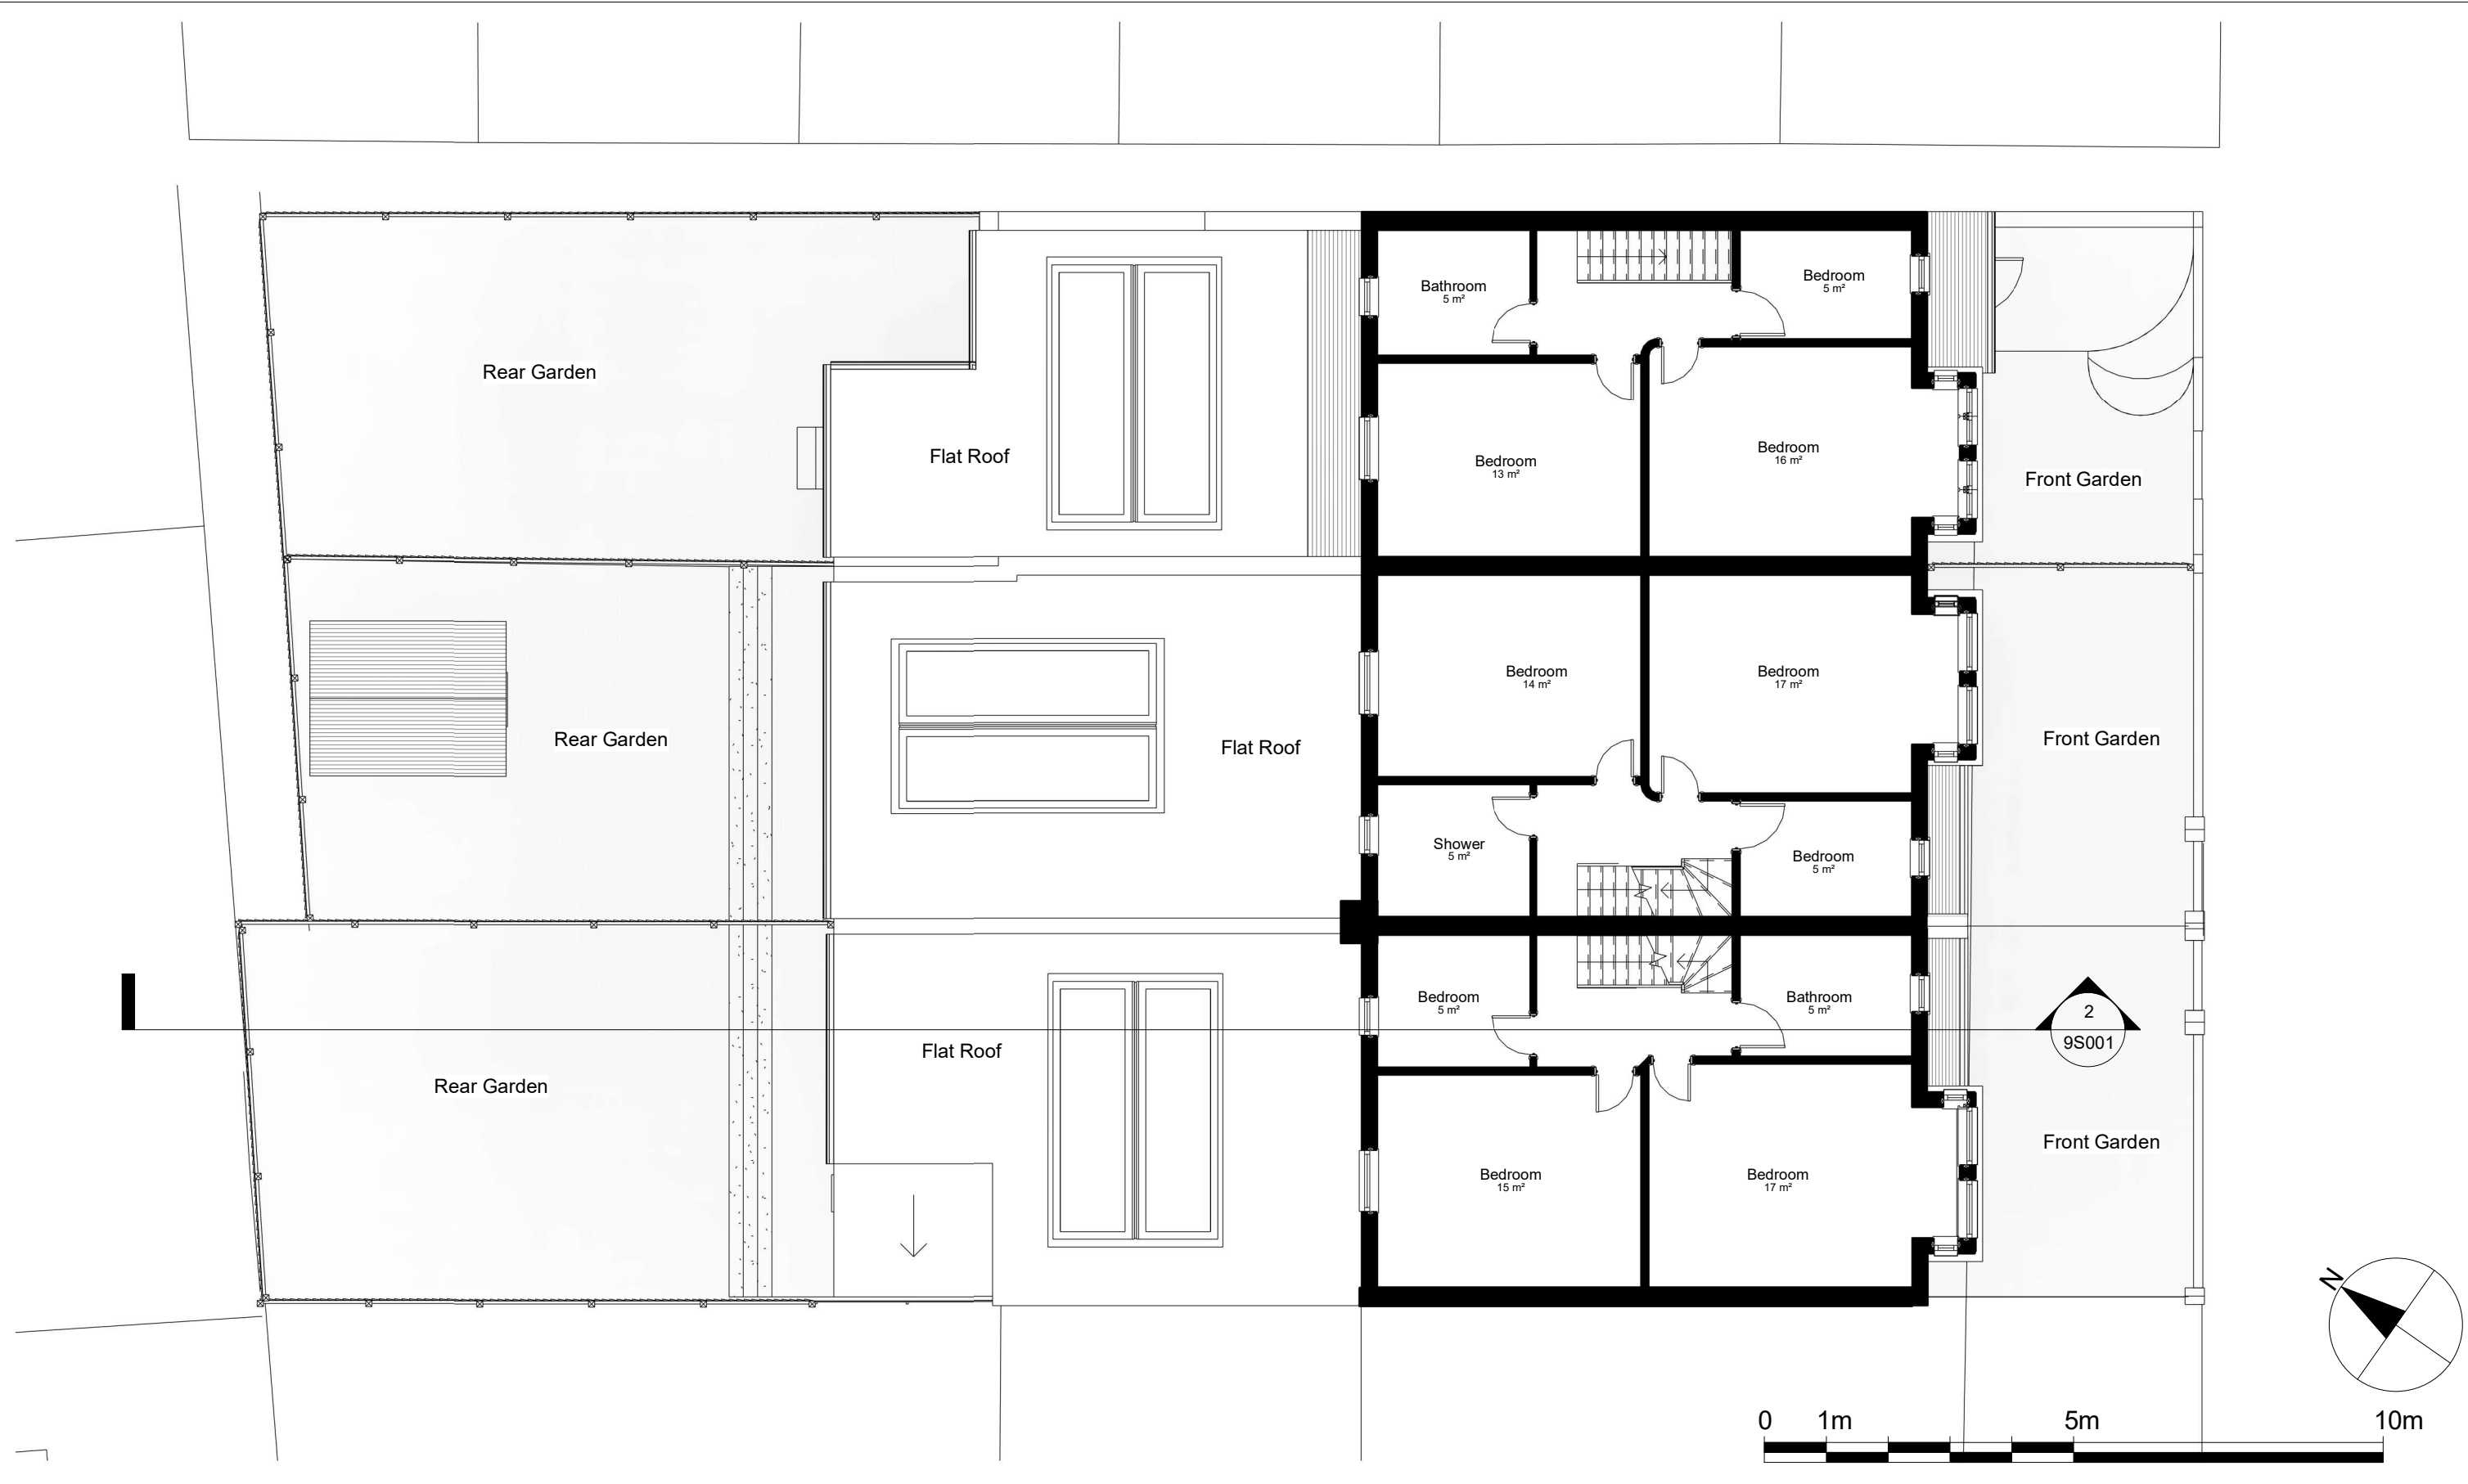

Notes.
Contractors must verify all dimensions at the site before comencing any work.
No construction work before Building Control approval and structural engineer confirmation.
Any discrepancies to be reported to Gridline.
All drawings are to be read in conjunction with all relevant drawings and specifications.


Project No.S				
REV	DATE	DESCRIPTION	BY	CH
			Sara	Joel

PROJECT TITLE	
25-29 Craven Park Road London, N15 6AA	
DATE	Project No.
January 2026	10924

DRAWING TITLE		
Proposed - First Floor		
DRAWING No.	SCALE @ A3	Drawn by:
PR - P002	1:100	Sara



PLANNING SERVICES
Unit 9b, The High Cross Centre,
Fountainy Rd,
N15 4BE
TEL: 020 8802 3480
www.samplanning.co.uk

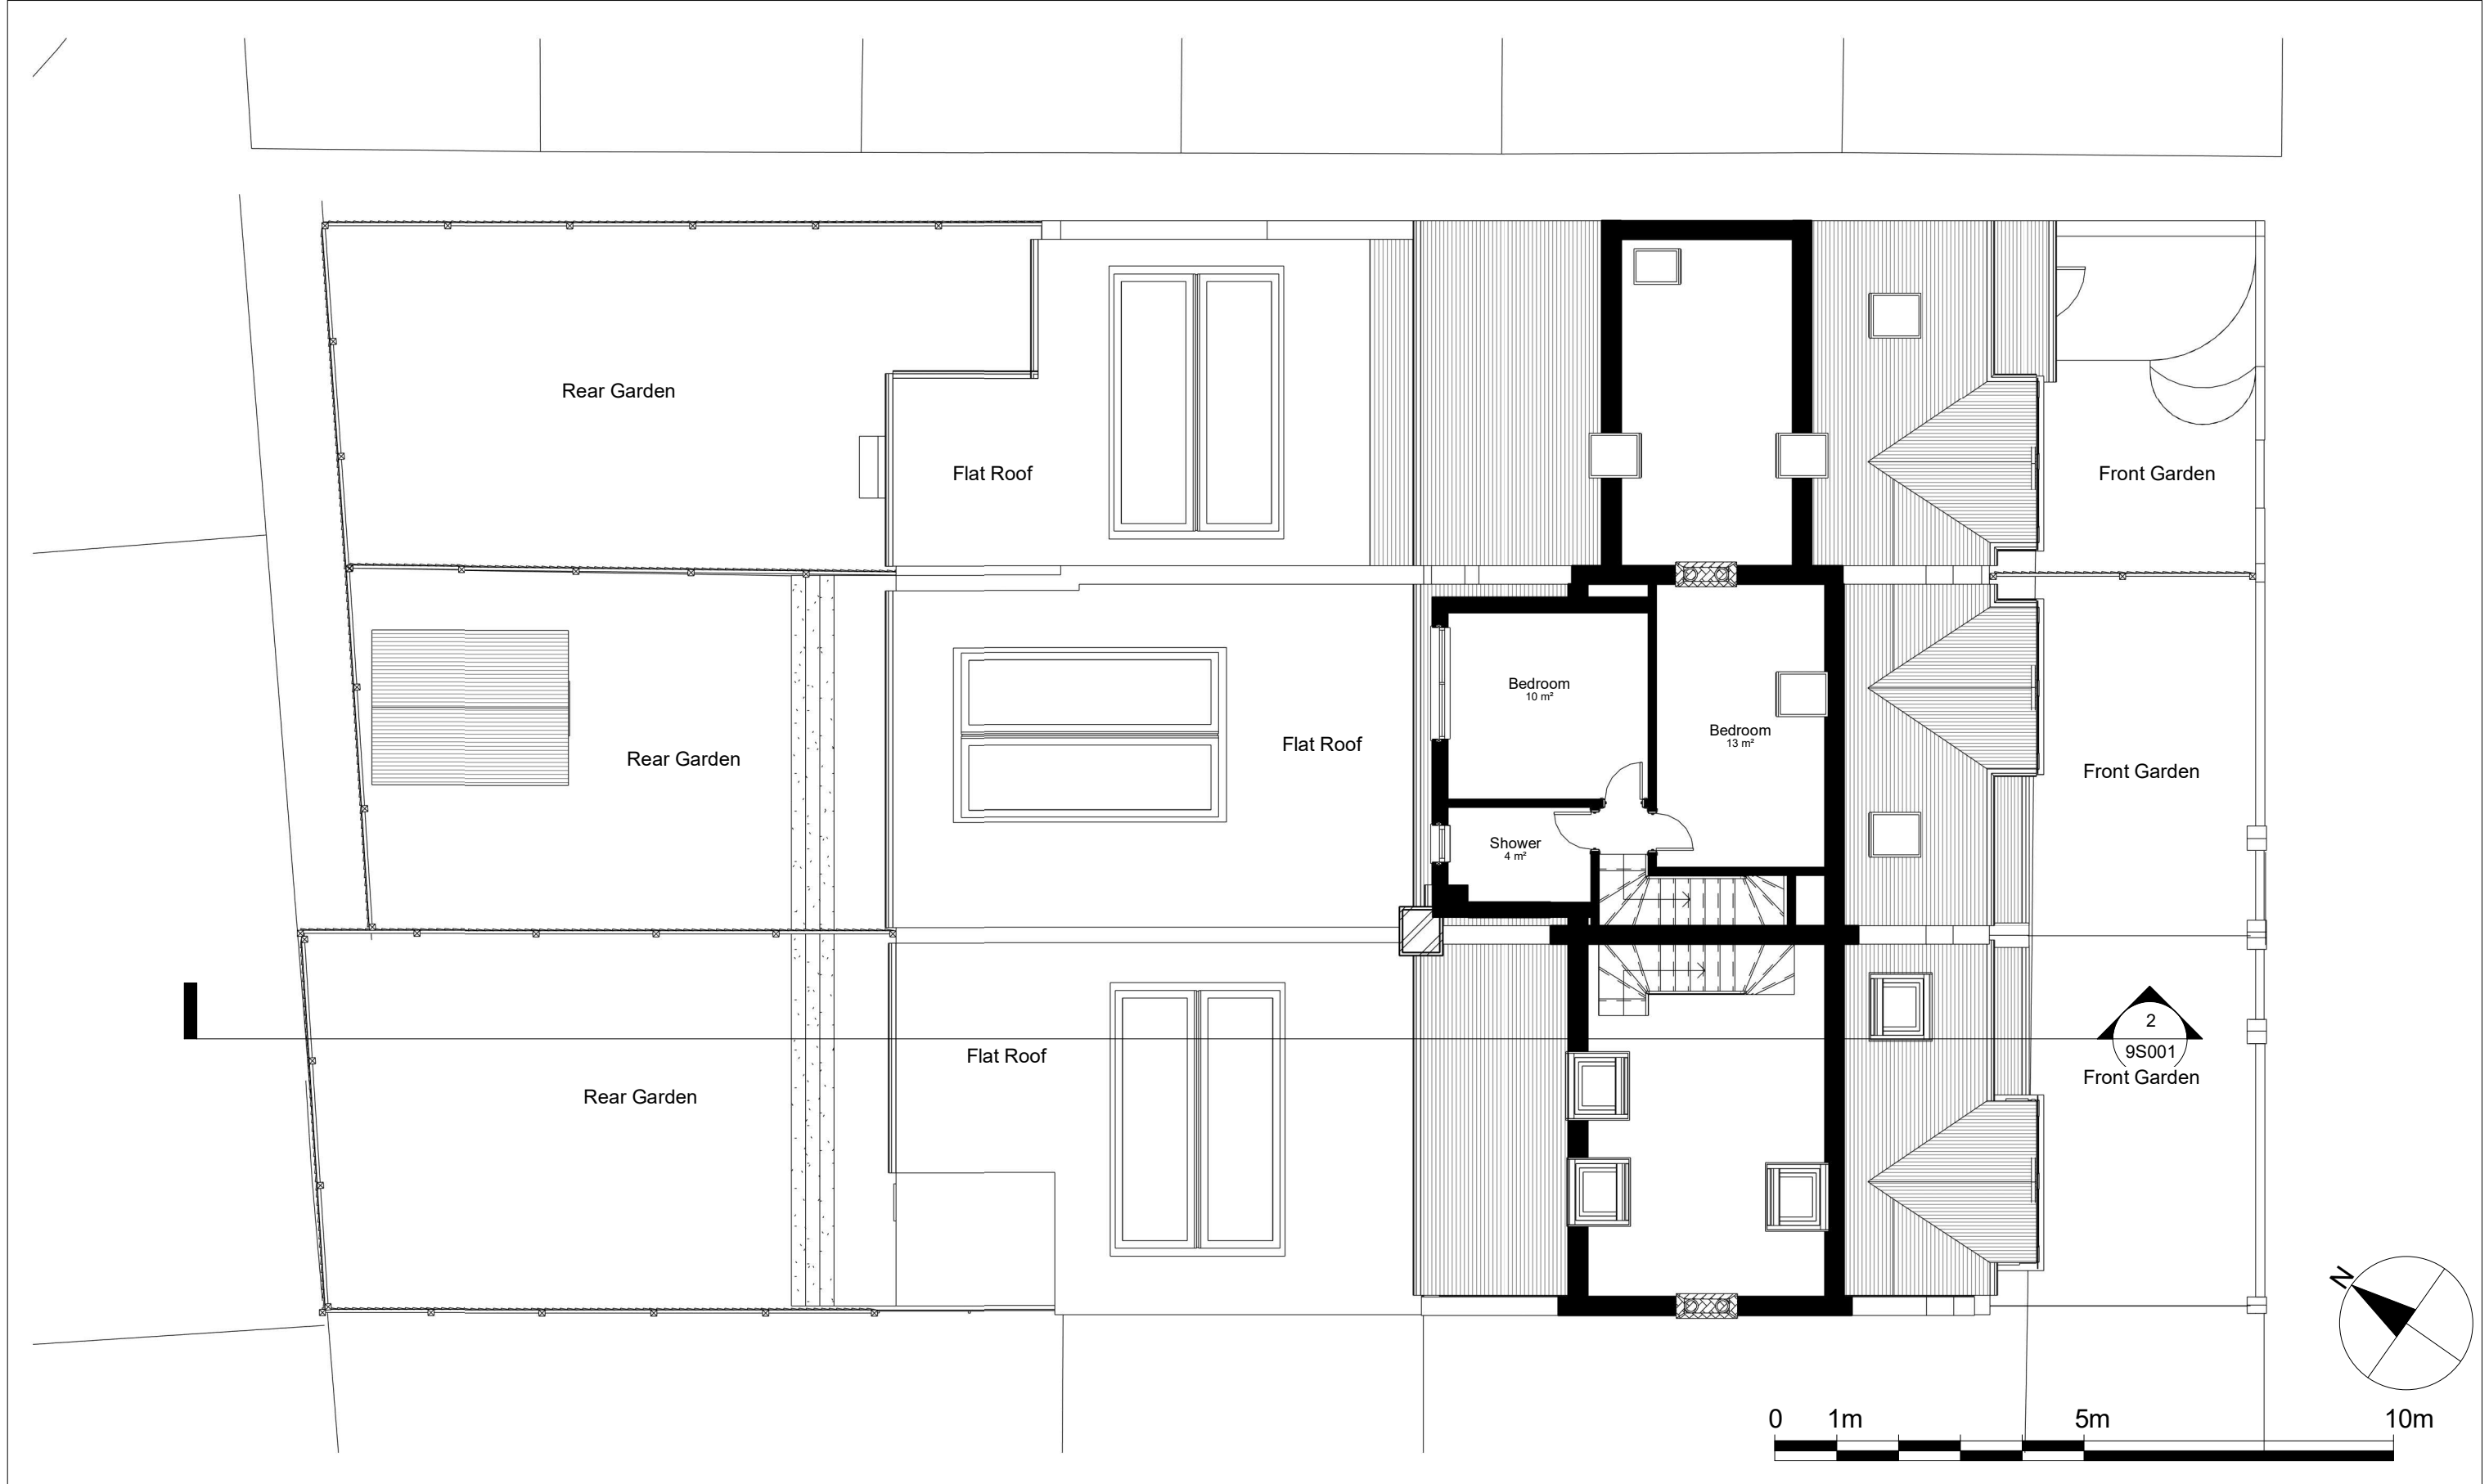

Notes.
Contractors must verify all dimensions at the site before comencing any work.
No construction work before Building Control approval and structural engineer confirmation.
Any discrepancies to be reported to Gridline.
All drawings are to be read in conjunction with all relevant drawings and specifications.

Project No.S				
REV	DATE	DESCRIPTION	BY	CH
			Sara	Joel

PROJECT TITLE	
25-29 Craven Park Road London, N15 6AA	
DATE	Project No.
January 2026	10924

DRAWING TITLE		
Proposed - Loft		
DRAWING No.	SCALE @ A3	Drawn by:
PR - P003	1:100	Sara



PLANNING SERVICES
Unit 9b, The High Cross Centre,
Fountayne Rd,
N15 4BE
TEL: 020 8802 3480
www.samplanning.co.uk



Notes.
Contractors must verify all dimensions at the site before comencing any work.
No construction work before Building Control approval and structural engineer confirmation.
Any discrepancies to be reported to Gridline.
All drawings are to be read in conjunction with all relevant drawings and specifications.

Project No.S				
REV	DATE	DESCRIPTION	BY	CH
			Sara	Joel

PROJECT TITLE	
25-29 Craven Park Road London, N15 6AA	
DATE	Project No.
January 2026	10924


DRAWING TITLE		
Proposed - Roof Plan		
DRAWING No.	SCALE @ A3	Drawn by:
PR - P004	1:100	Sara



PLANNING SERVICES
Unit 9b, The High Cross Centre,
Fountayne Rd,
N15 4BE
TEL: 020 8802 3480
www.samplanning.co.uk

1 Front
1 : 100

2 Rear
1 : 100

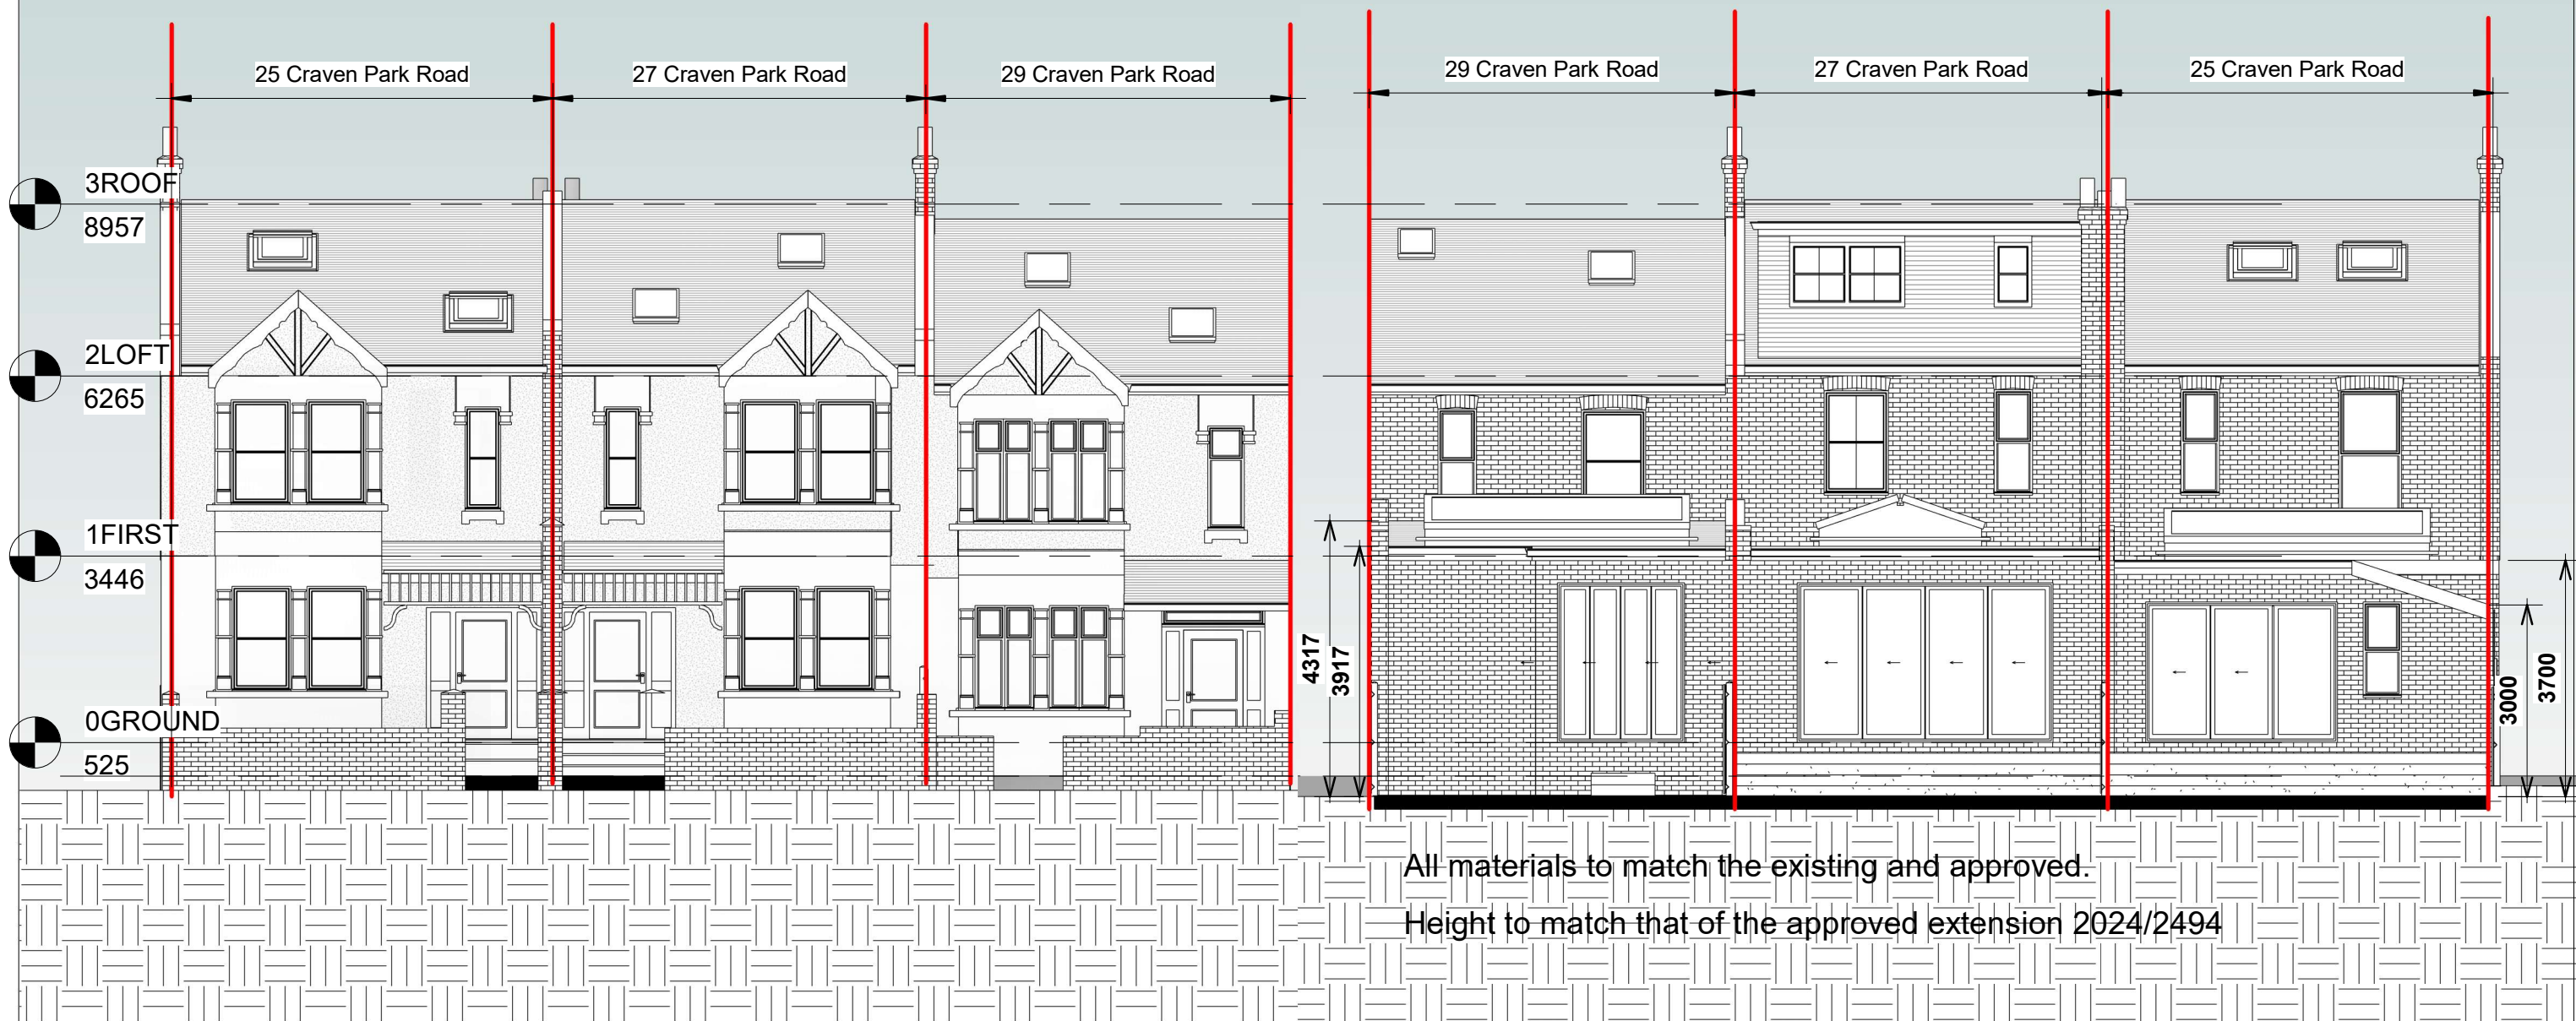

Notes.
Contractors must verify all dimensions at the site before commencing any work.
No construction work before Building Control approval and structural engineer confirmation.
Any discrepancies to be reported to Gridline.
All drawings are to be read in conjunction with all relevant drawings and specifications.

Project No.S

REV	DATE	DESCRIPTION	BY	CH
			Sara	Joel

PROJECT TITLE
25-29 Craven Park Road
London, N15 6AA

DATE
January 2026


Project No.
10924


DRAWING TITLE
Proposed - Front/ Rear Elevations

DRAWING No.
PR - E001

SCALE @ A3
1:100

Drawn by:
Sara

 
PLANNING SERVICES
Unit 9b, The High Cross Centre,
Fountainy Rd,
N15 4BE
TEL: 020 8802 3480
www.samplanning.co.uk

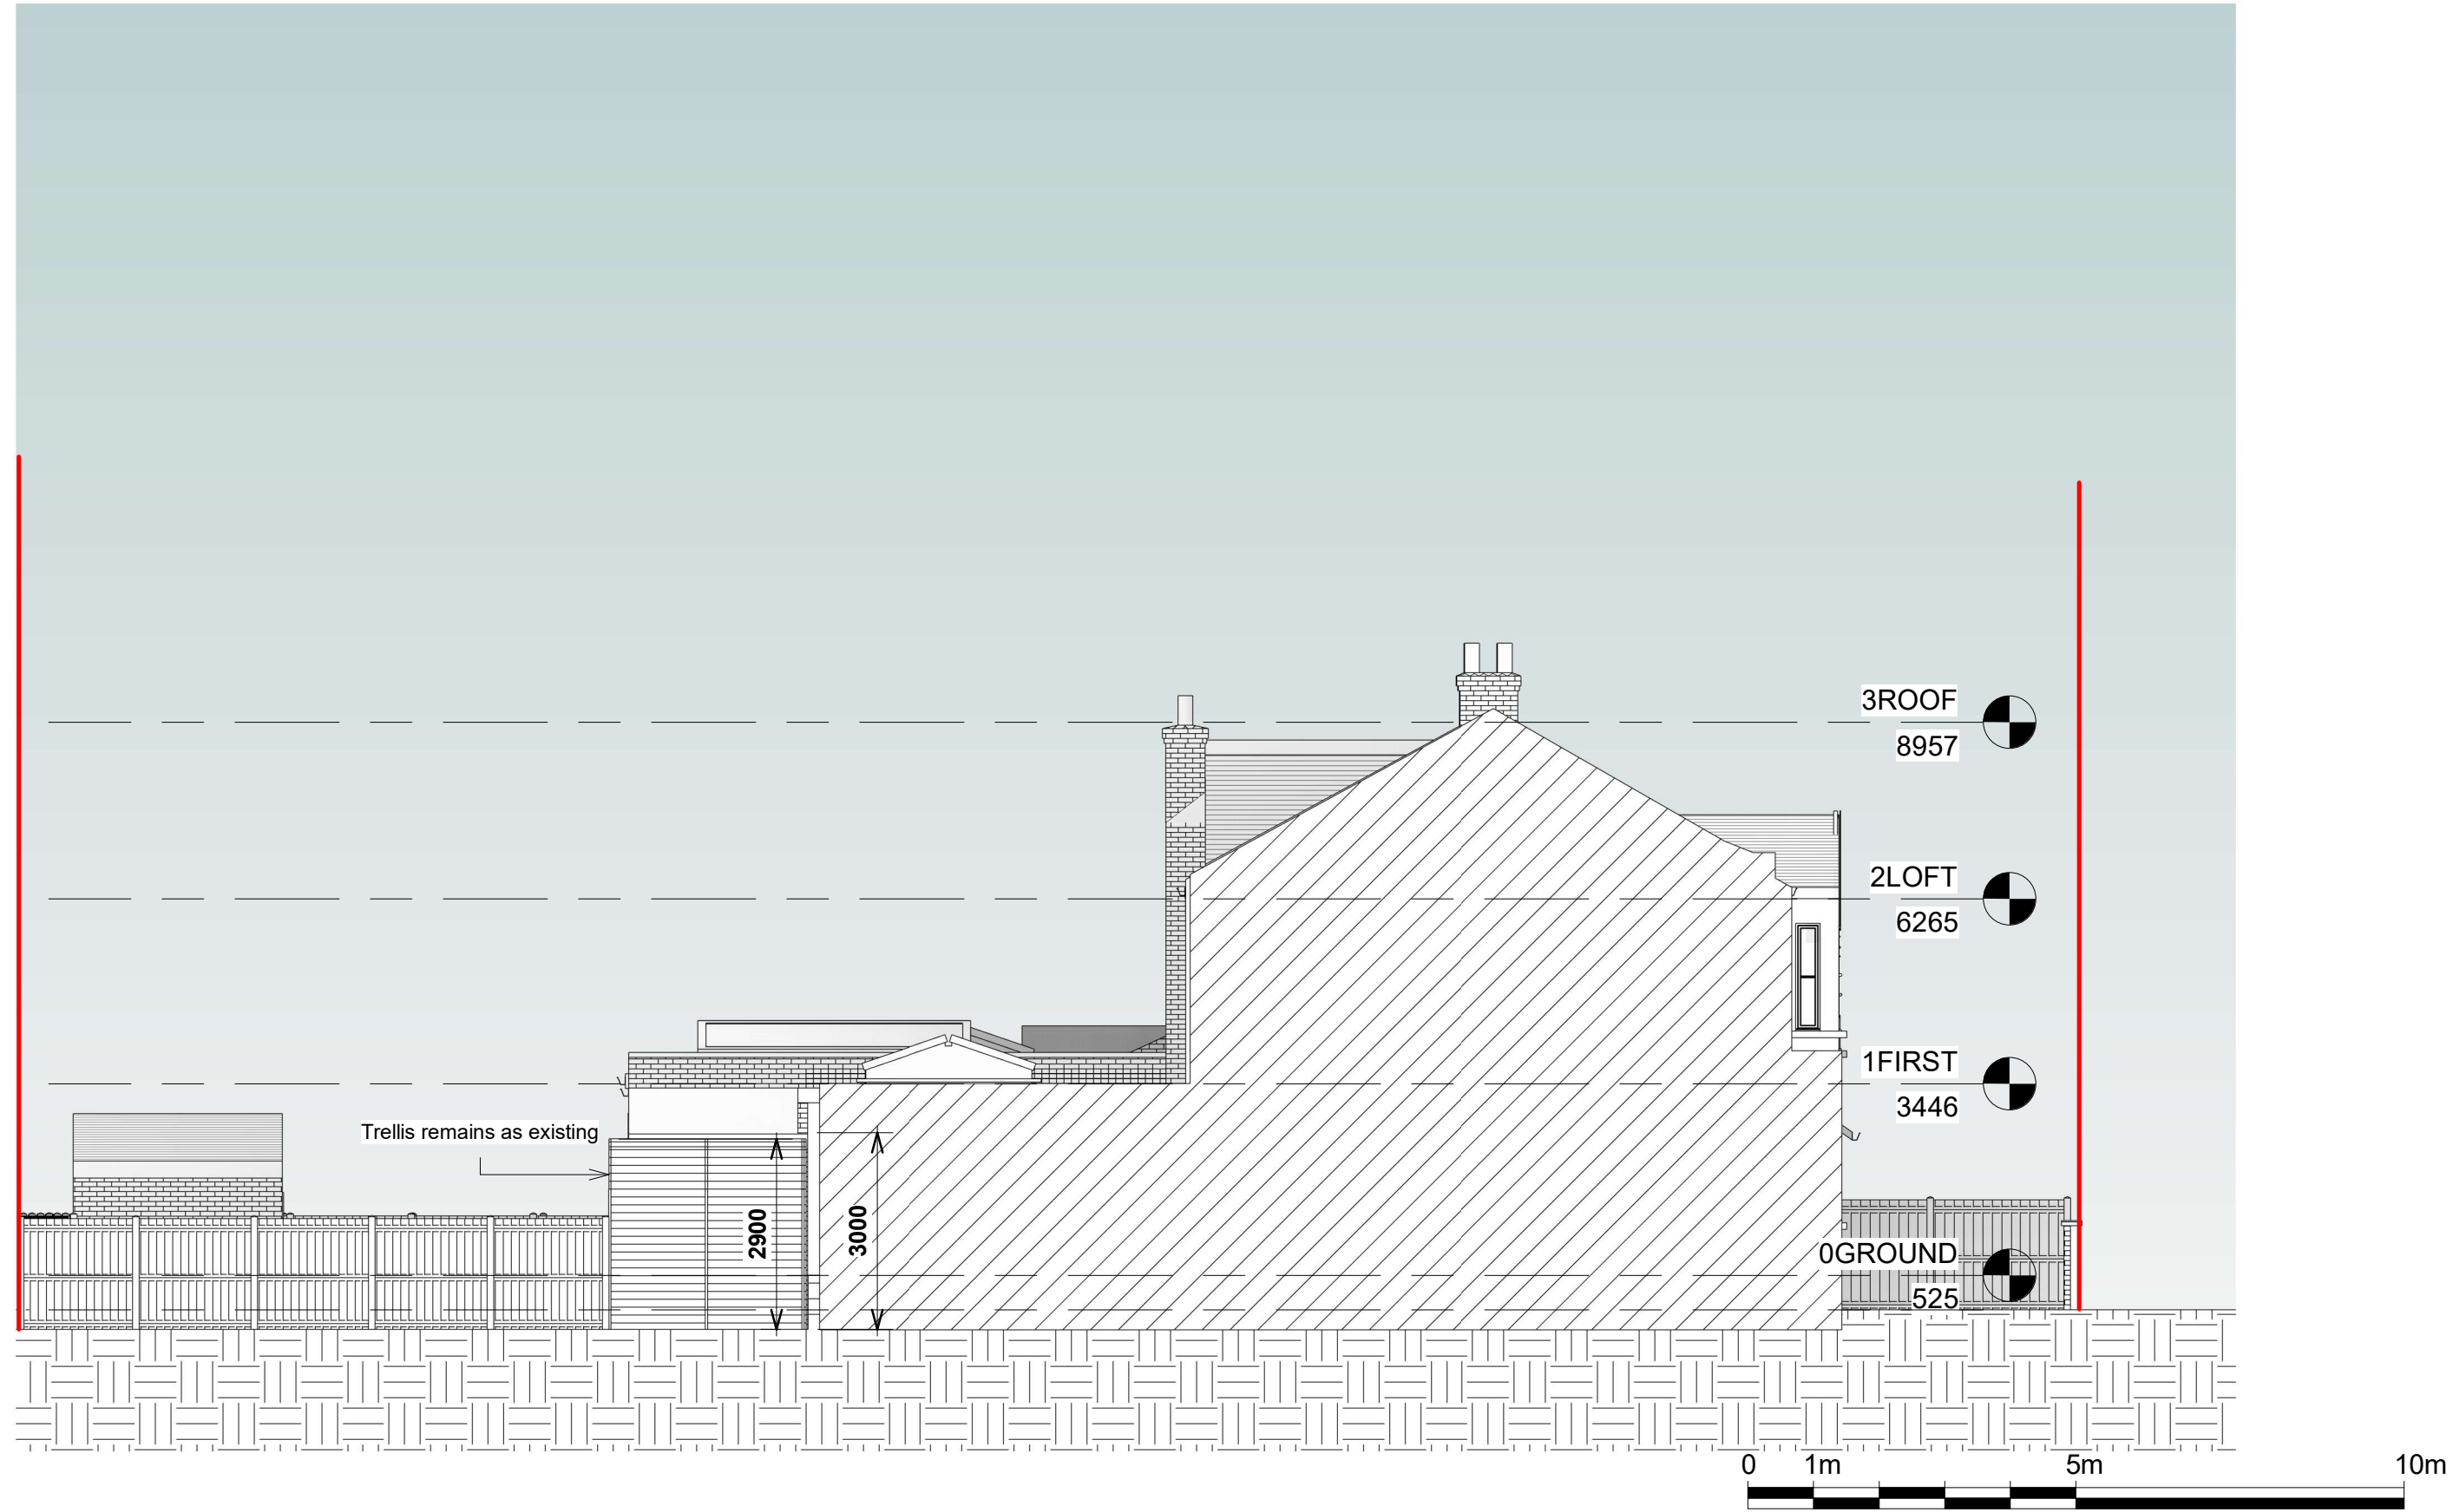

Notes.
Contractors must verify all dimensions at the site before comencing any work.
No construction work before Building Control approval and structural engineer confirmation.
Any discrepancies to be reported to Gridline.
All drawings are to be read in conjunction with all relevant drawings and specifications.


Project No.S				
REV	DATE	DESCRIPTION	BY	CH
			Sara	Joel

PROJECT TITLE	
25-29 Craven Park Road London, N15 6AA	
DATE	Project No.
January 2026	10924

DRAWING TITLE		
Proposed - Side Elevation 1		
DRAWING No.	SCALE @ A3	Drawn by:
PR - E002	1:100	Sara



PLANNING SERVICES
Unit 9b, The High Cross Centre,
Fountainy Rd,
N15 4BE
TEL: 020 8802 3480
www.samplanning.co.uk

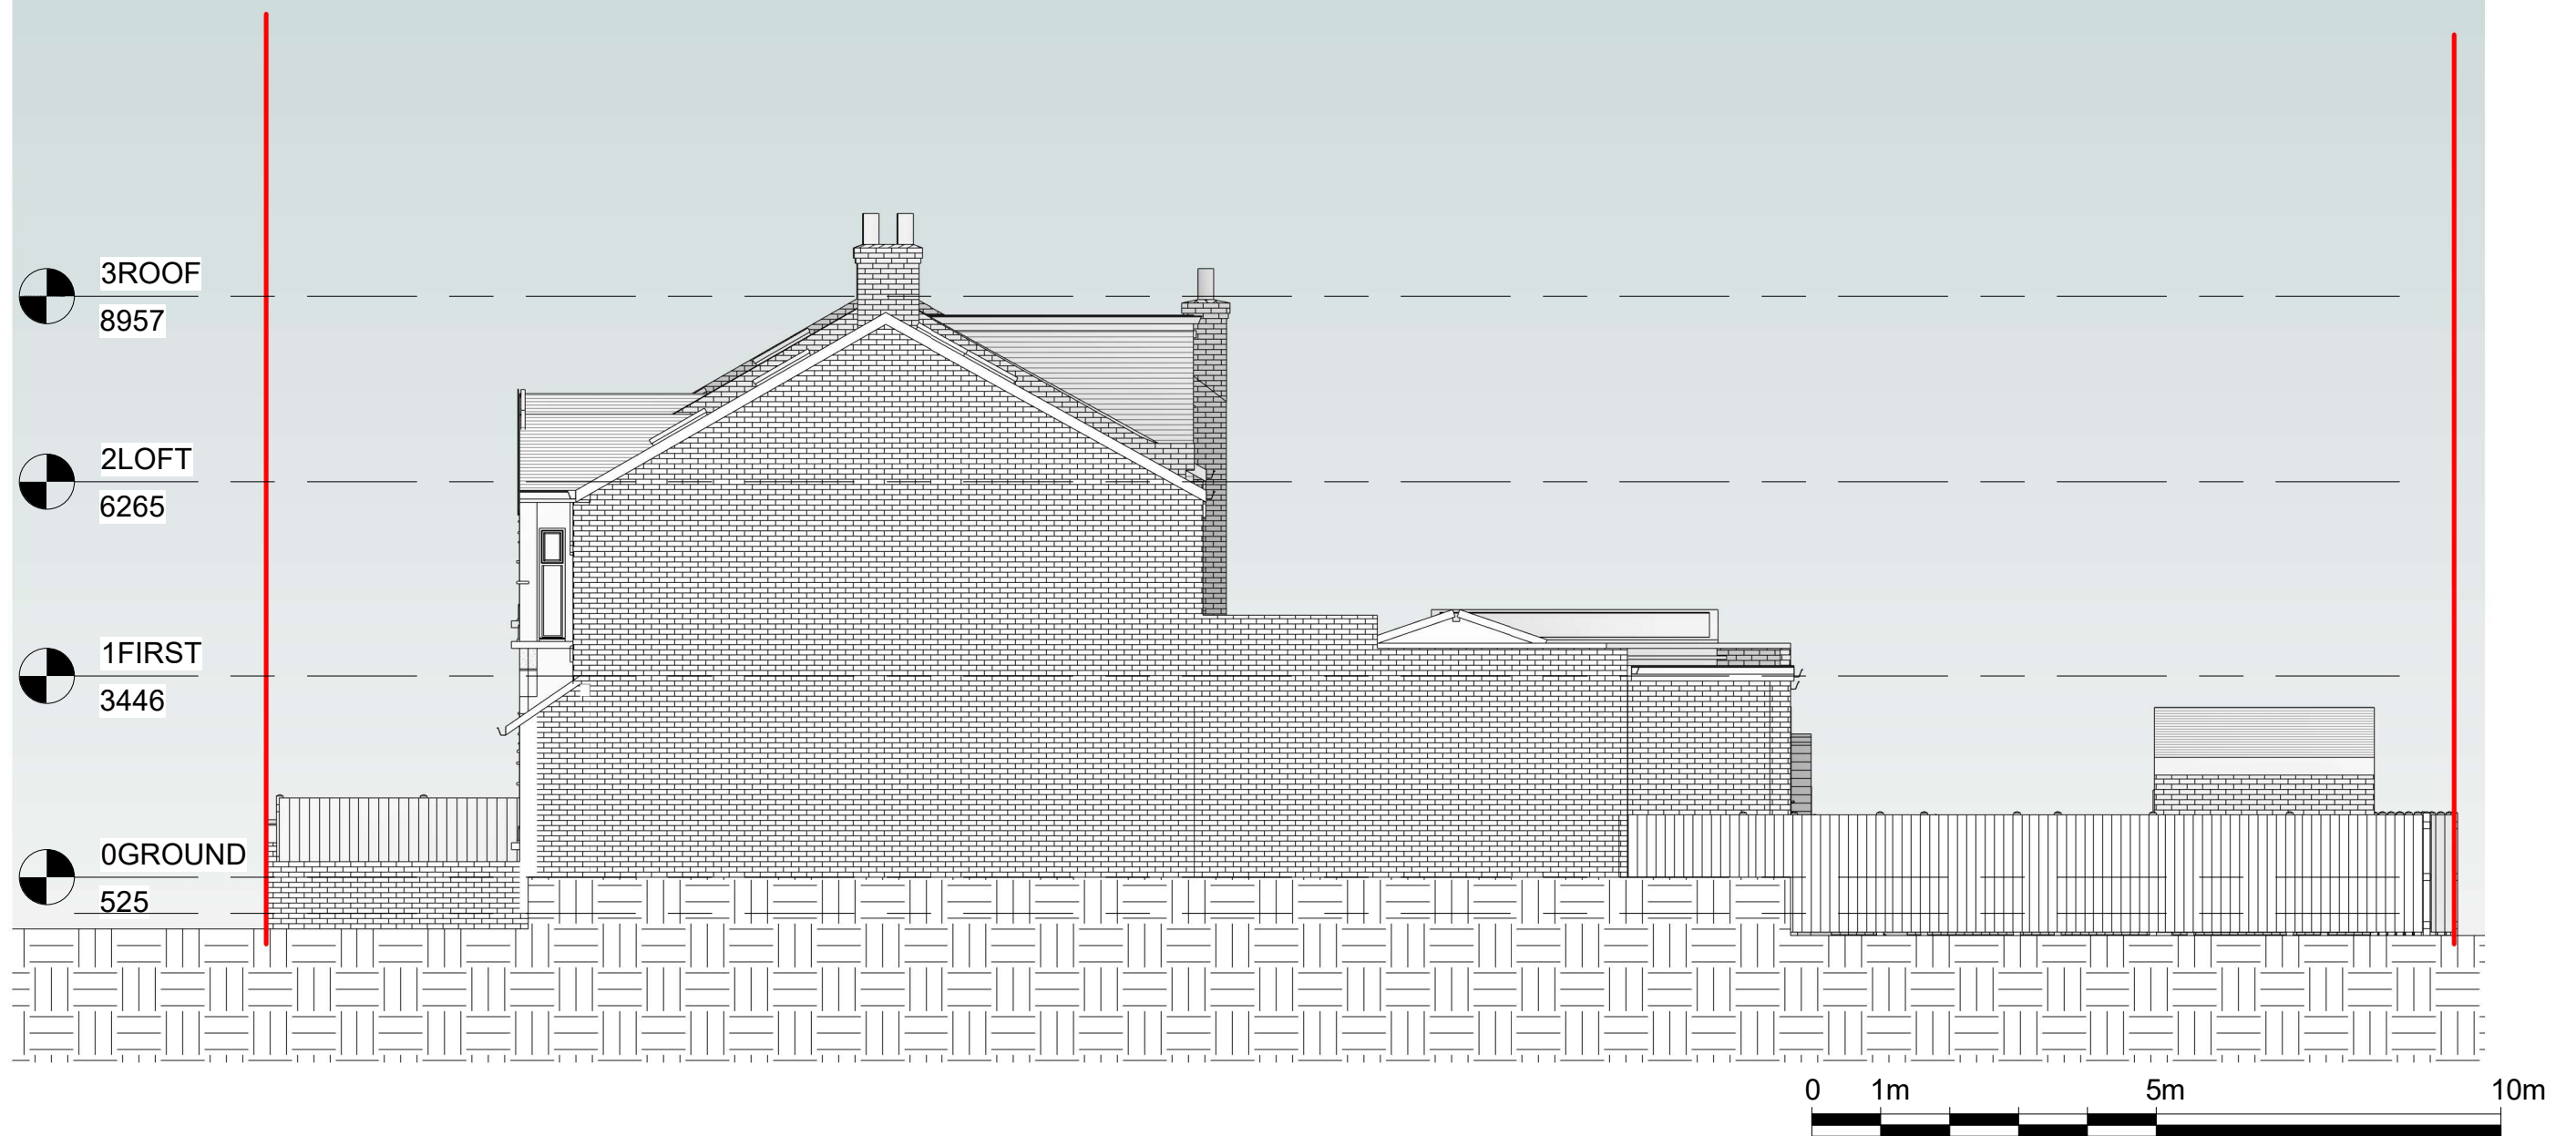

Notes.
Contractors must verify all dimensions at the site before comencing any work.
No construction work before Building Control approval and structural engineer confirmation.
Any discrepancies to be reported to Gridline.
All drawings are to be read in conjunction with all relevant drawings and specifications.



Project No.S				
REV	DATE	DESCRIPTION	BY	CH
			Sara	Joel

PROJECT TITLE	
25-29 Craven Park Road London, N15 6AA	
DATE	Project No.
January 2026	10924

DRAWING TITLE		
Proposed - Side Elevation 2		
DRAWING No.	SCALE @ A3	Drawn by:
PR - E003	1:100	Sara



PLANNING SERVICES
Unit 9b, The High Cross Centre,
Fountainy Rd,
N15 4BE
TEL: 020 8802 3480
www.samplanning.co.uk

 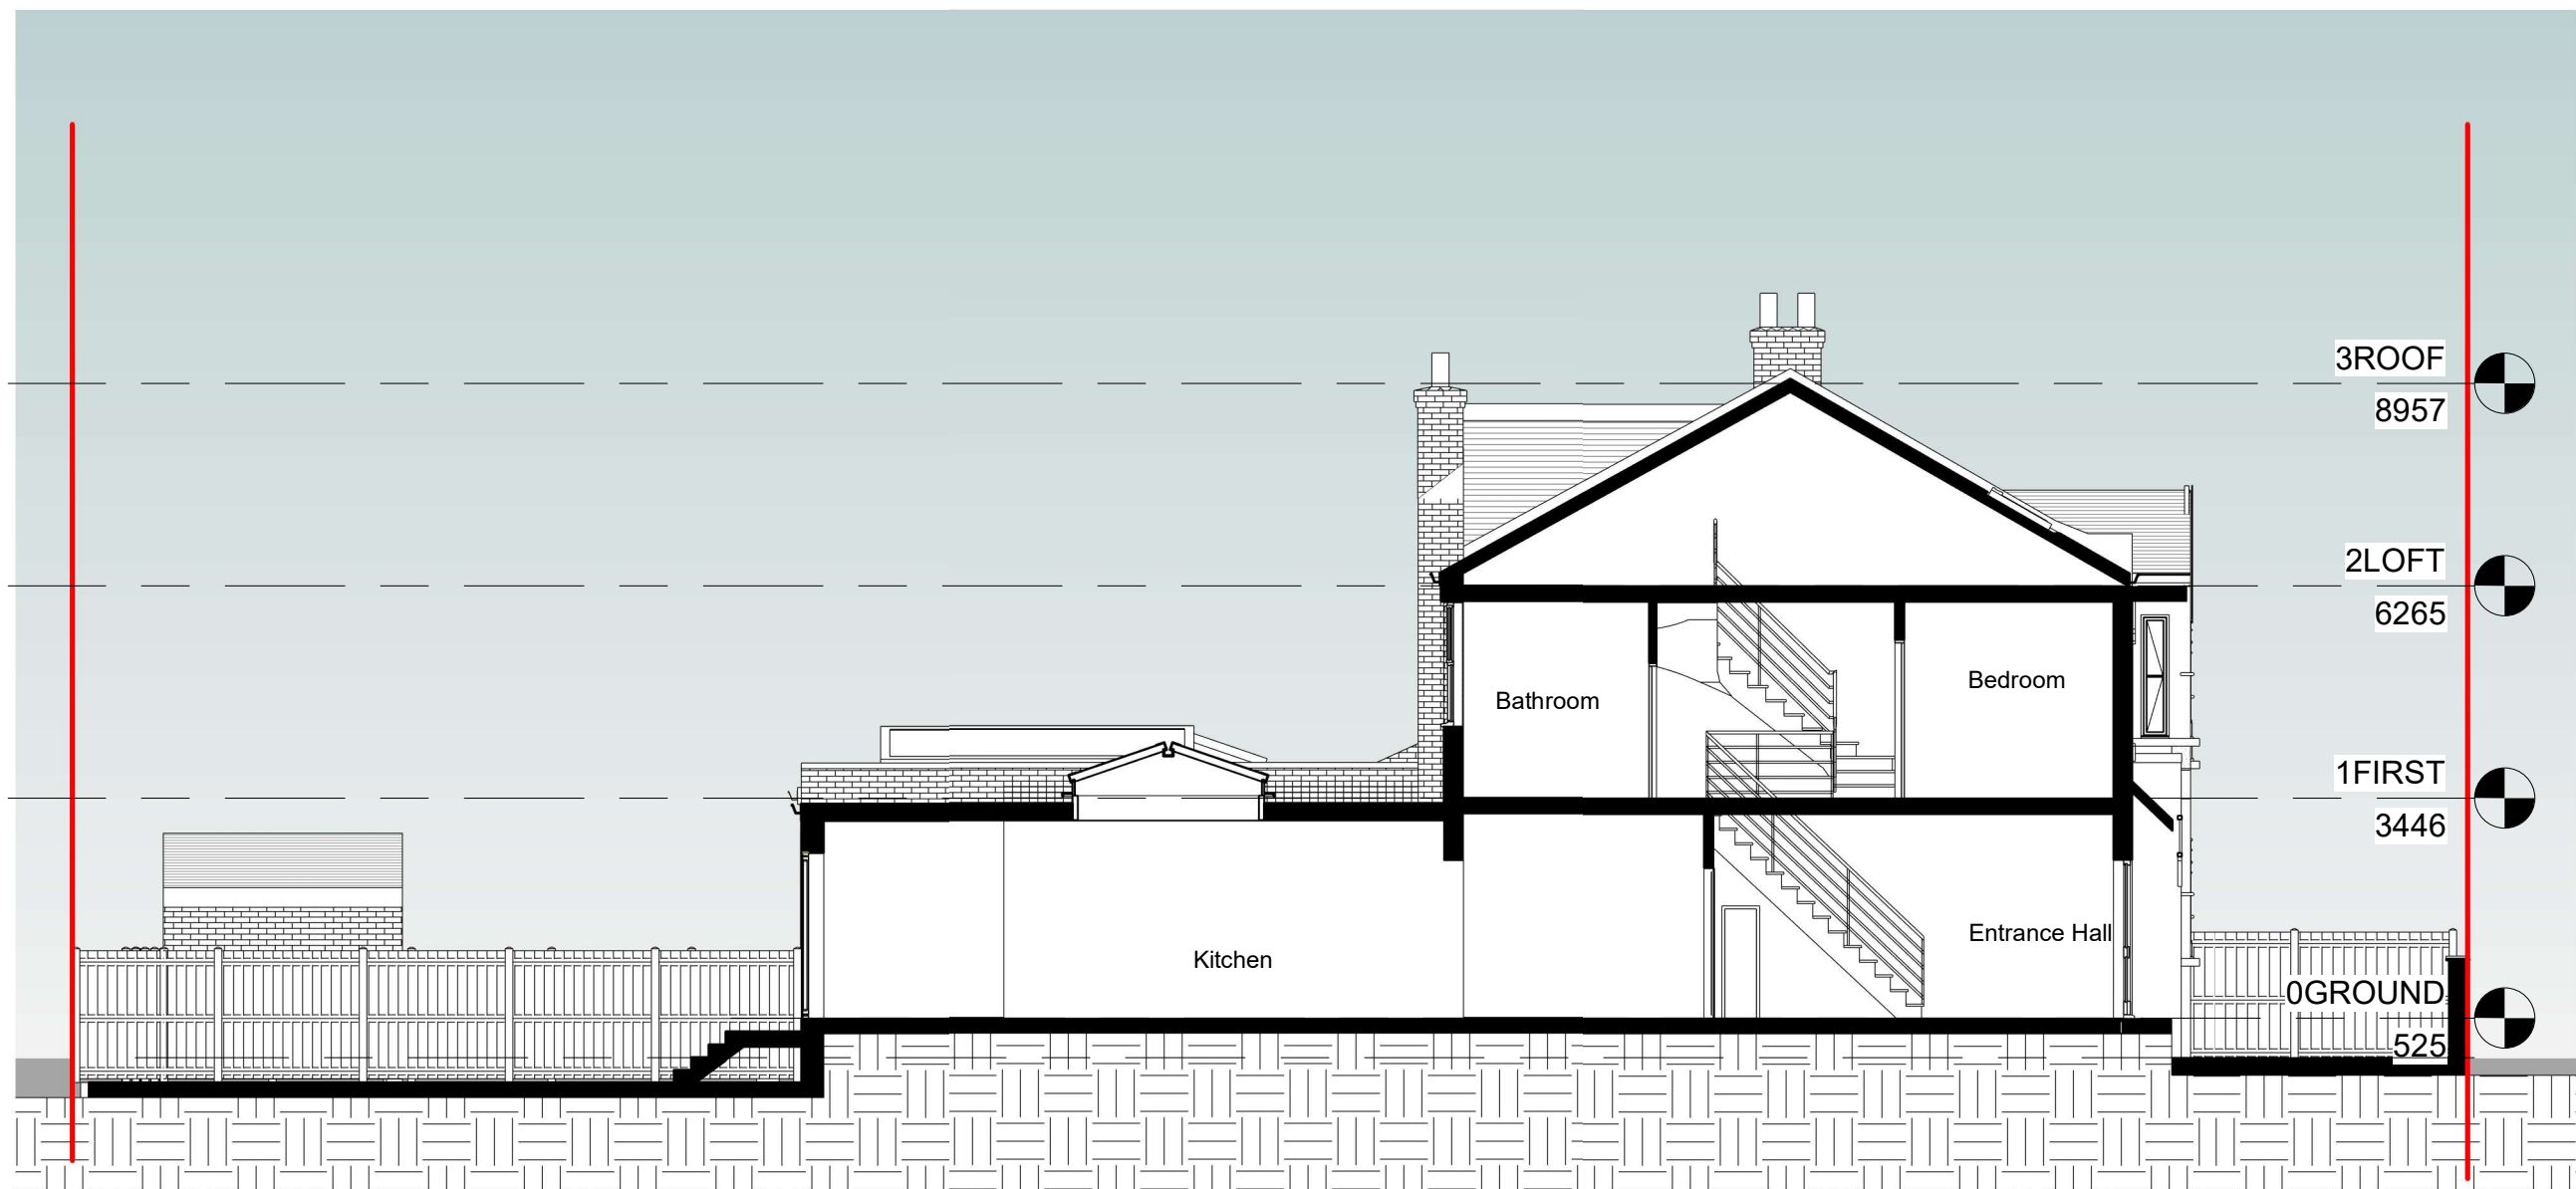

Notes.
Contractors must verify all dimensions at the site before comencing any work.
No construction work before Building Control approval and structural engineer confirmation.
Any discrepancies to be reported to Gridline.
All drawings are to be read in conjunction with all relevant drawings and specifications.

Project No.S				
REV	DATE	DESCRIPTION	BY	CH
			Sara	Joel

PROJECT TITLE	
25-29 Craven Park Road London, N15 6AA	
DATE	Project No.
January 2026	10924

DRAWING TITLE		
Proposed - Section		
DRAWING No.	SCALE @ A3	Drawn by:
PR - S001	1:100	Sara


PLANNING SERVICES
Unit 9b, The High Cross Centre,
Fountainy Rd,
N15 4BE
TEL: 020 8802 3480
www.samplanning.co.uk




Notes.
Contractors must verify all dimensions at the site before comencing any work.
No construction work before Building Control approval and structural engineer confirmation.
Any discrepancies to be reported to Gridline.
All drawings are to be read in conjunction with all relevant drawings and specifications.

Project No.S				
REV	DATE	DESCRIPTION	BY	CH
			Sara	Joel

PROJECT TITLE	
25-29 Craven Park Road London, N15 6AA	
DATE	Project No.
January 2026	10924

DRAWING TITLE		
Proposed - Perspective view		
DRAWING No.	SCALE @ A3	Drawn by:
PR - PE001	1:100	Sara

 

PLANNING SERVICES
Unit 9b, The High Cross Centre,
Fountainy Rd,
N15 4BE
TEL: 020 8802 3480
www.samplanning.co.uk