

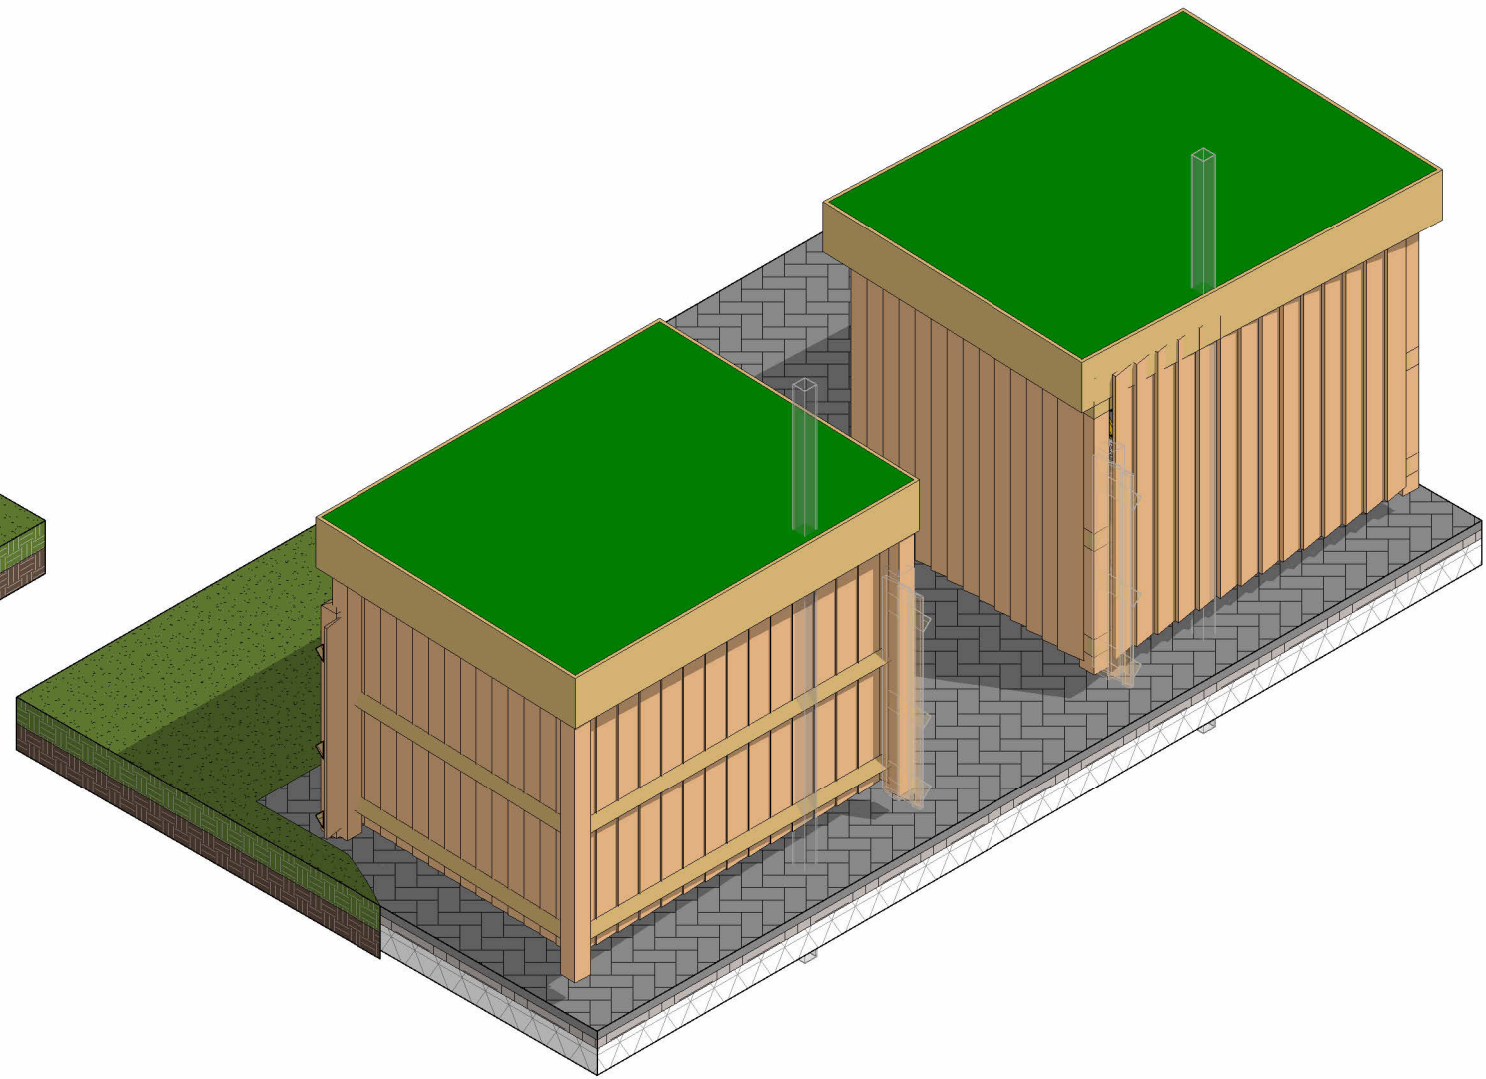



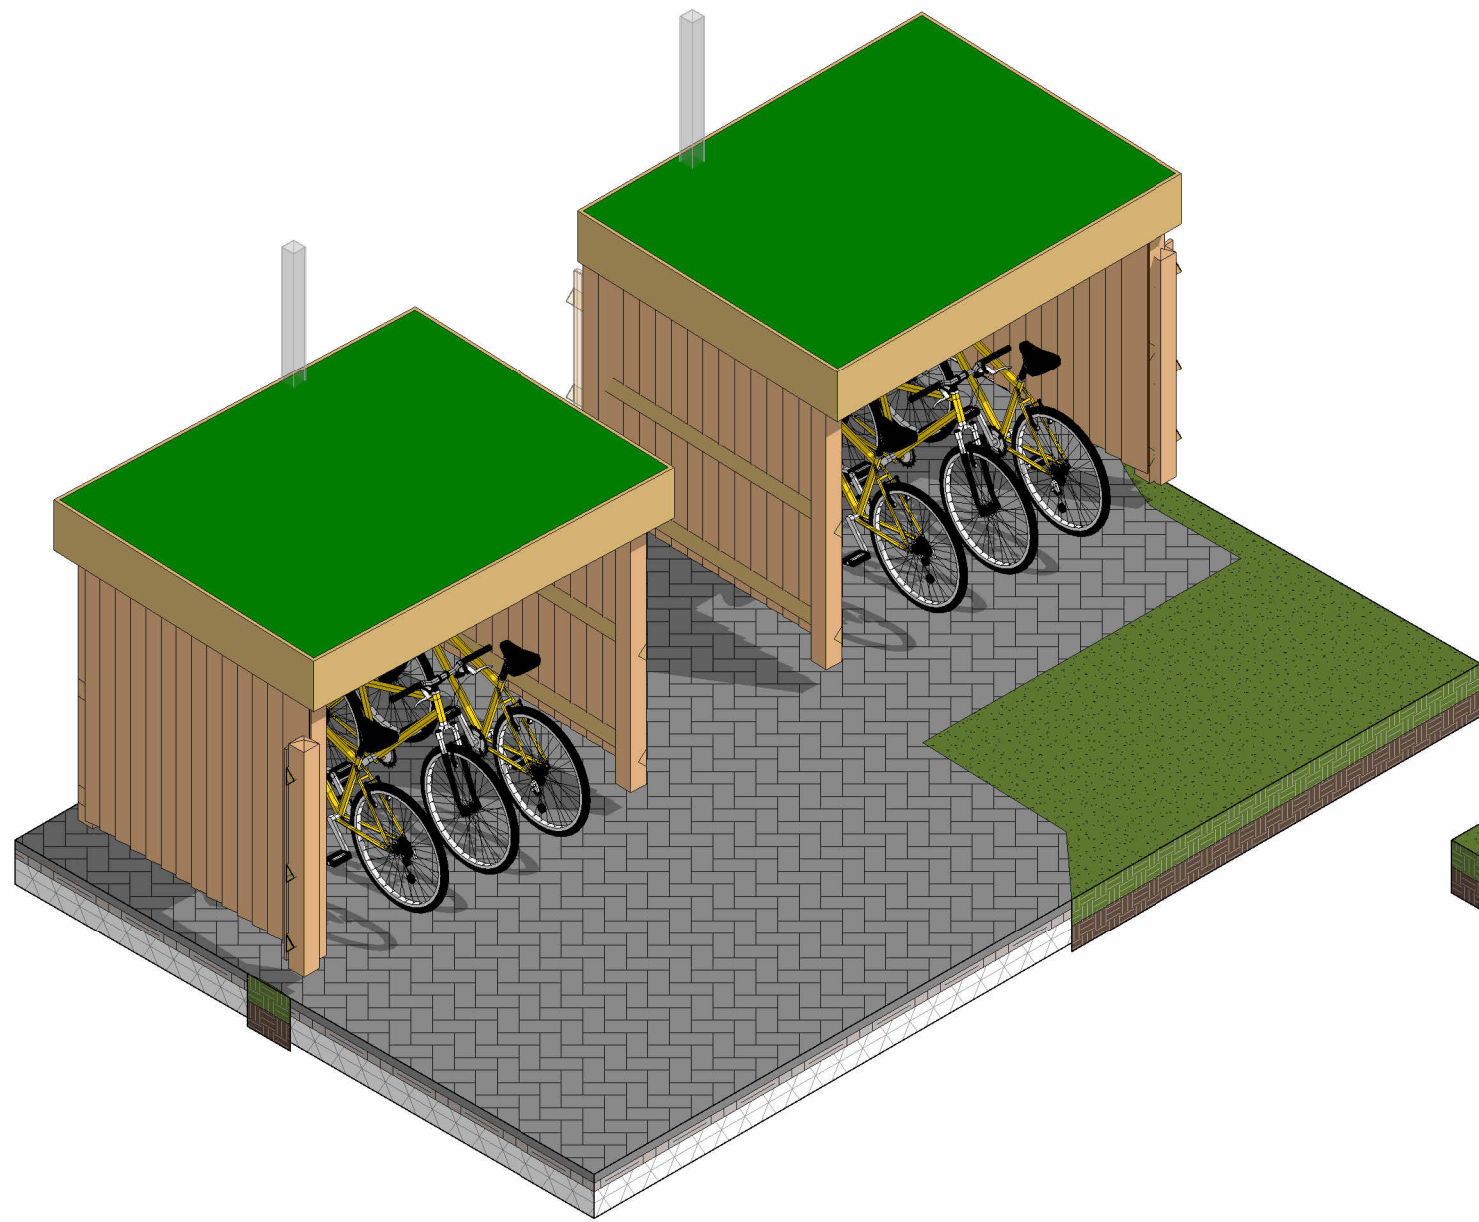


6 Cycle Stand - 3D Perspective 06

7 Cycle Stand - 3D Perspective 07

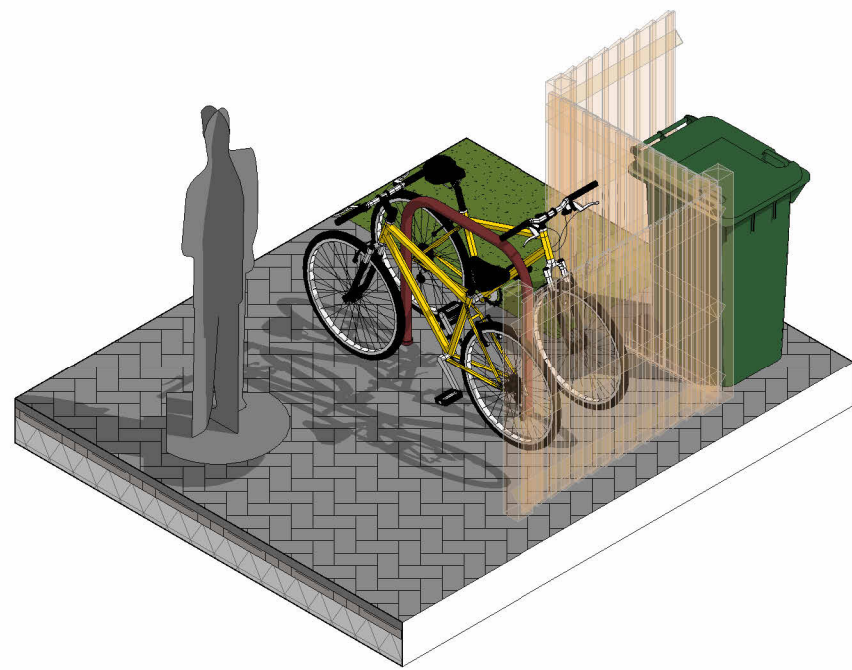


5 Cycle Stand - 3D Perspective 05

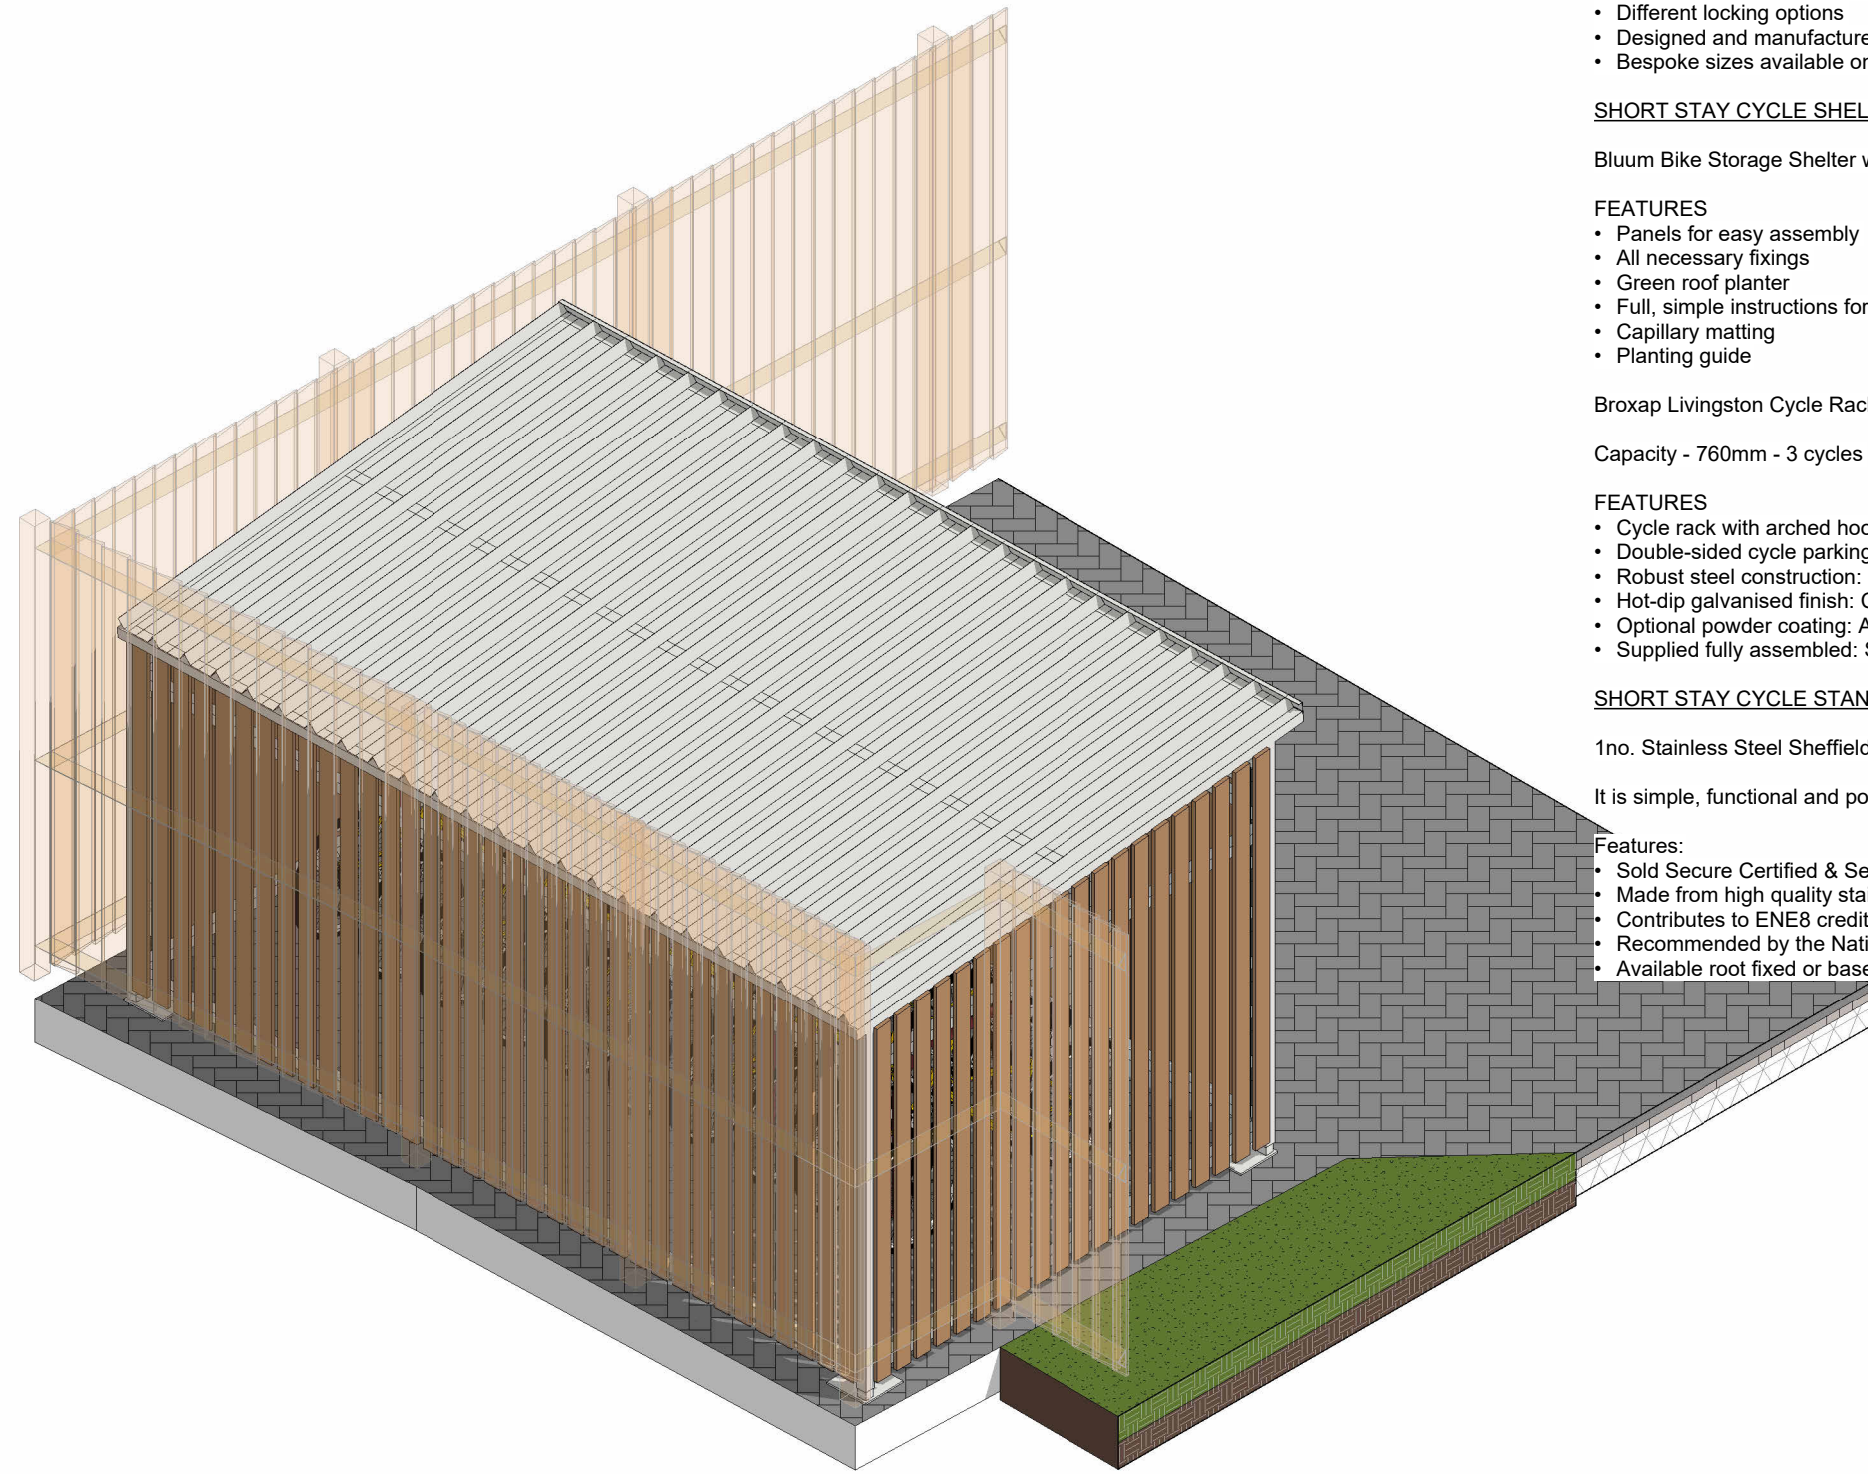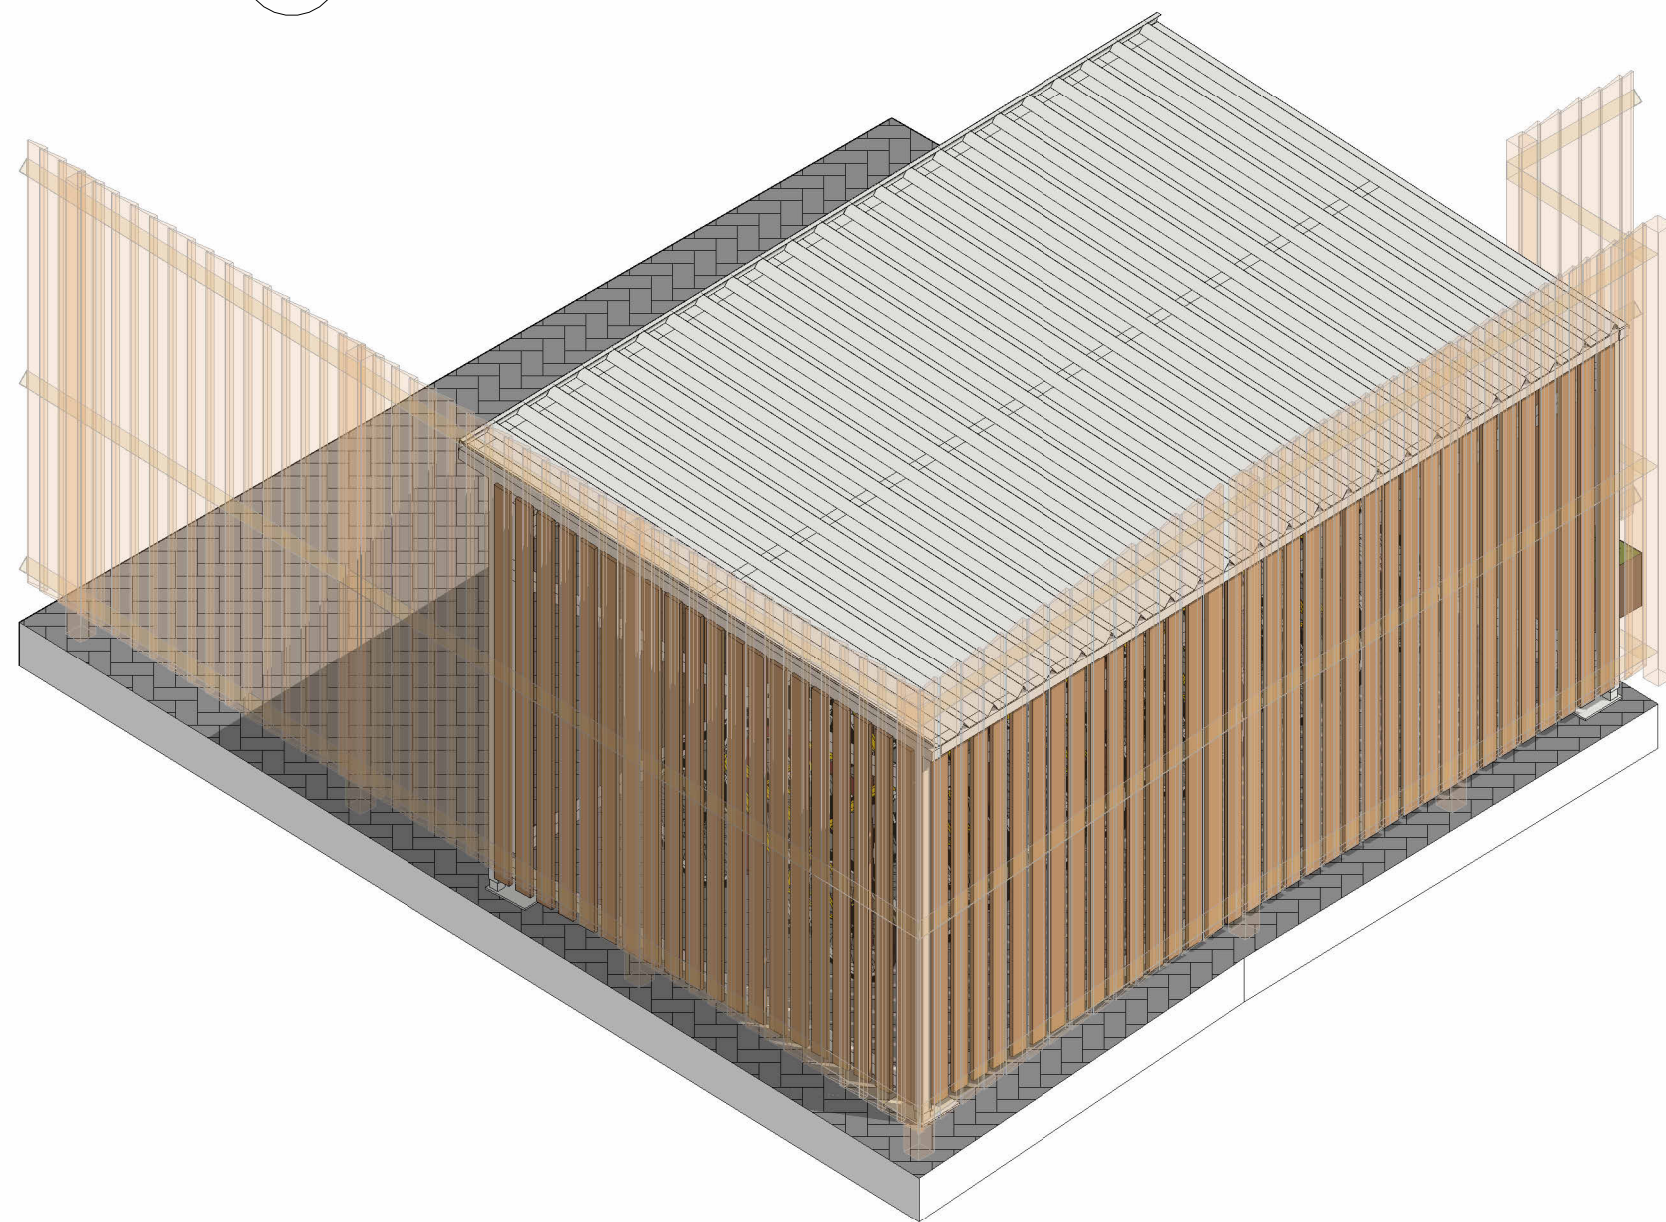


3 Cycle Store - 3D Perspective 03

4 Cycle Store - 3D Perspective 04

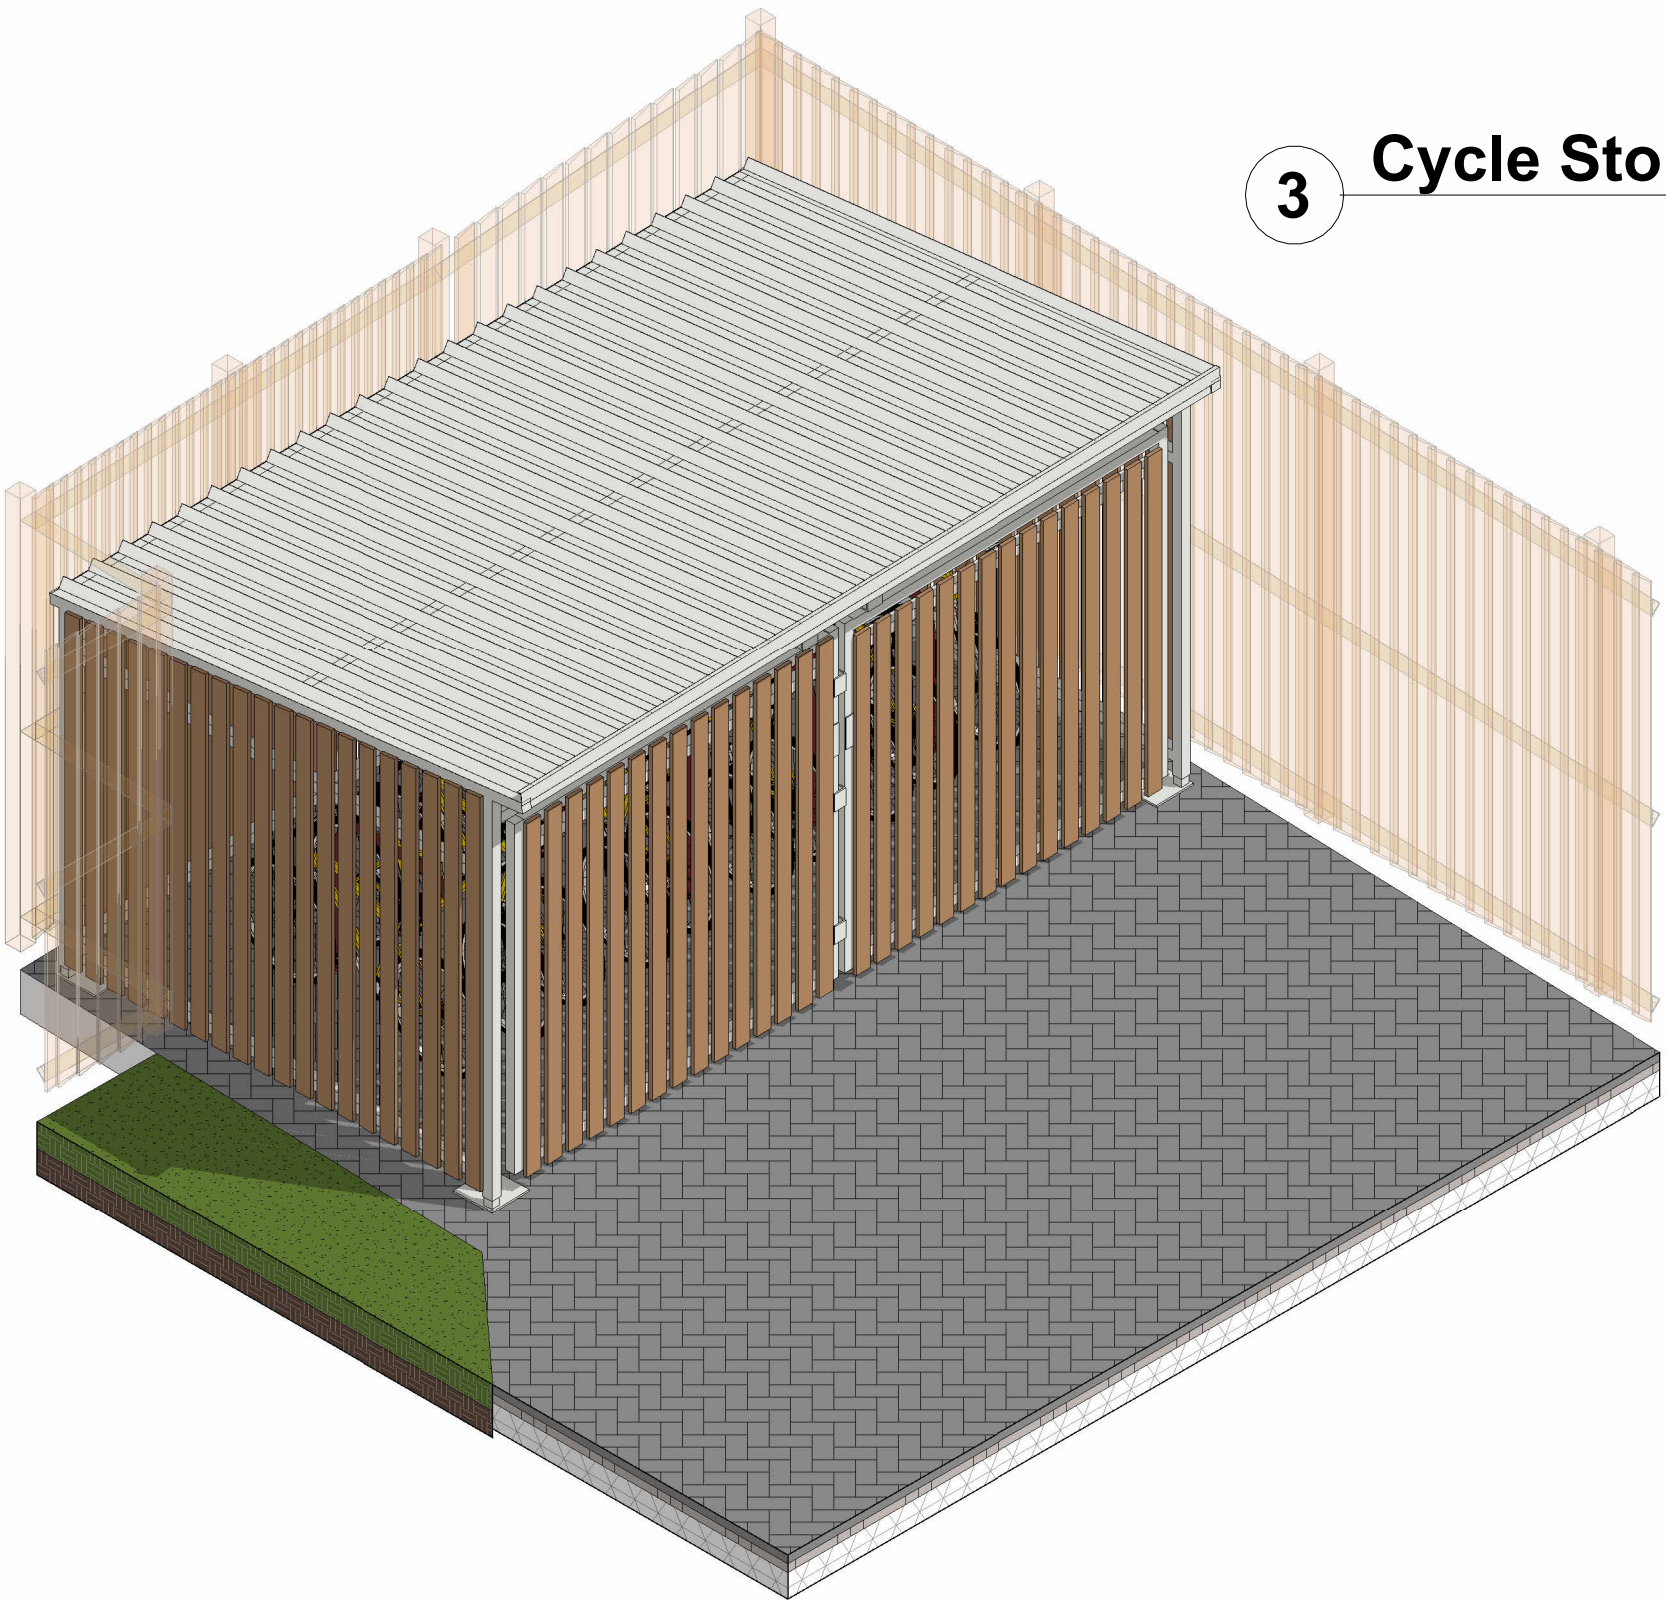

1 Cycle Store - 3D Perspective 01

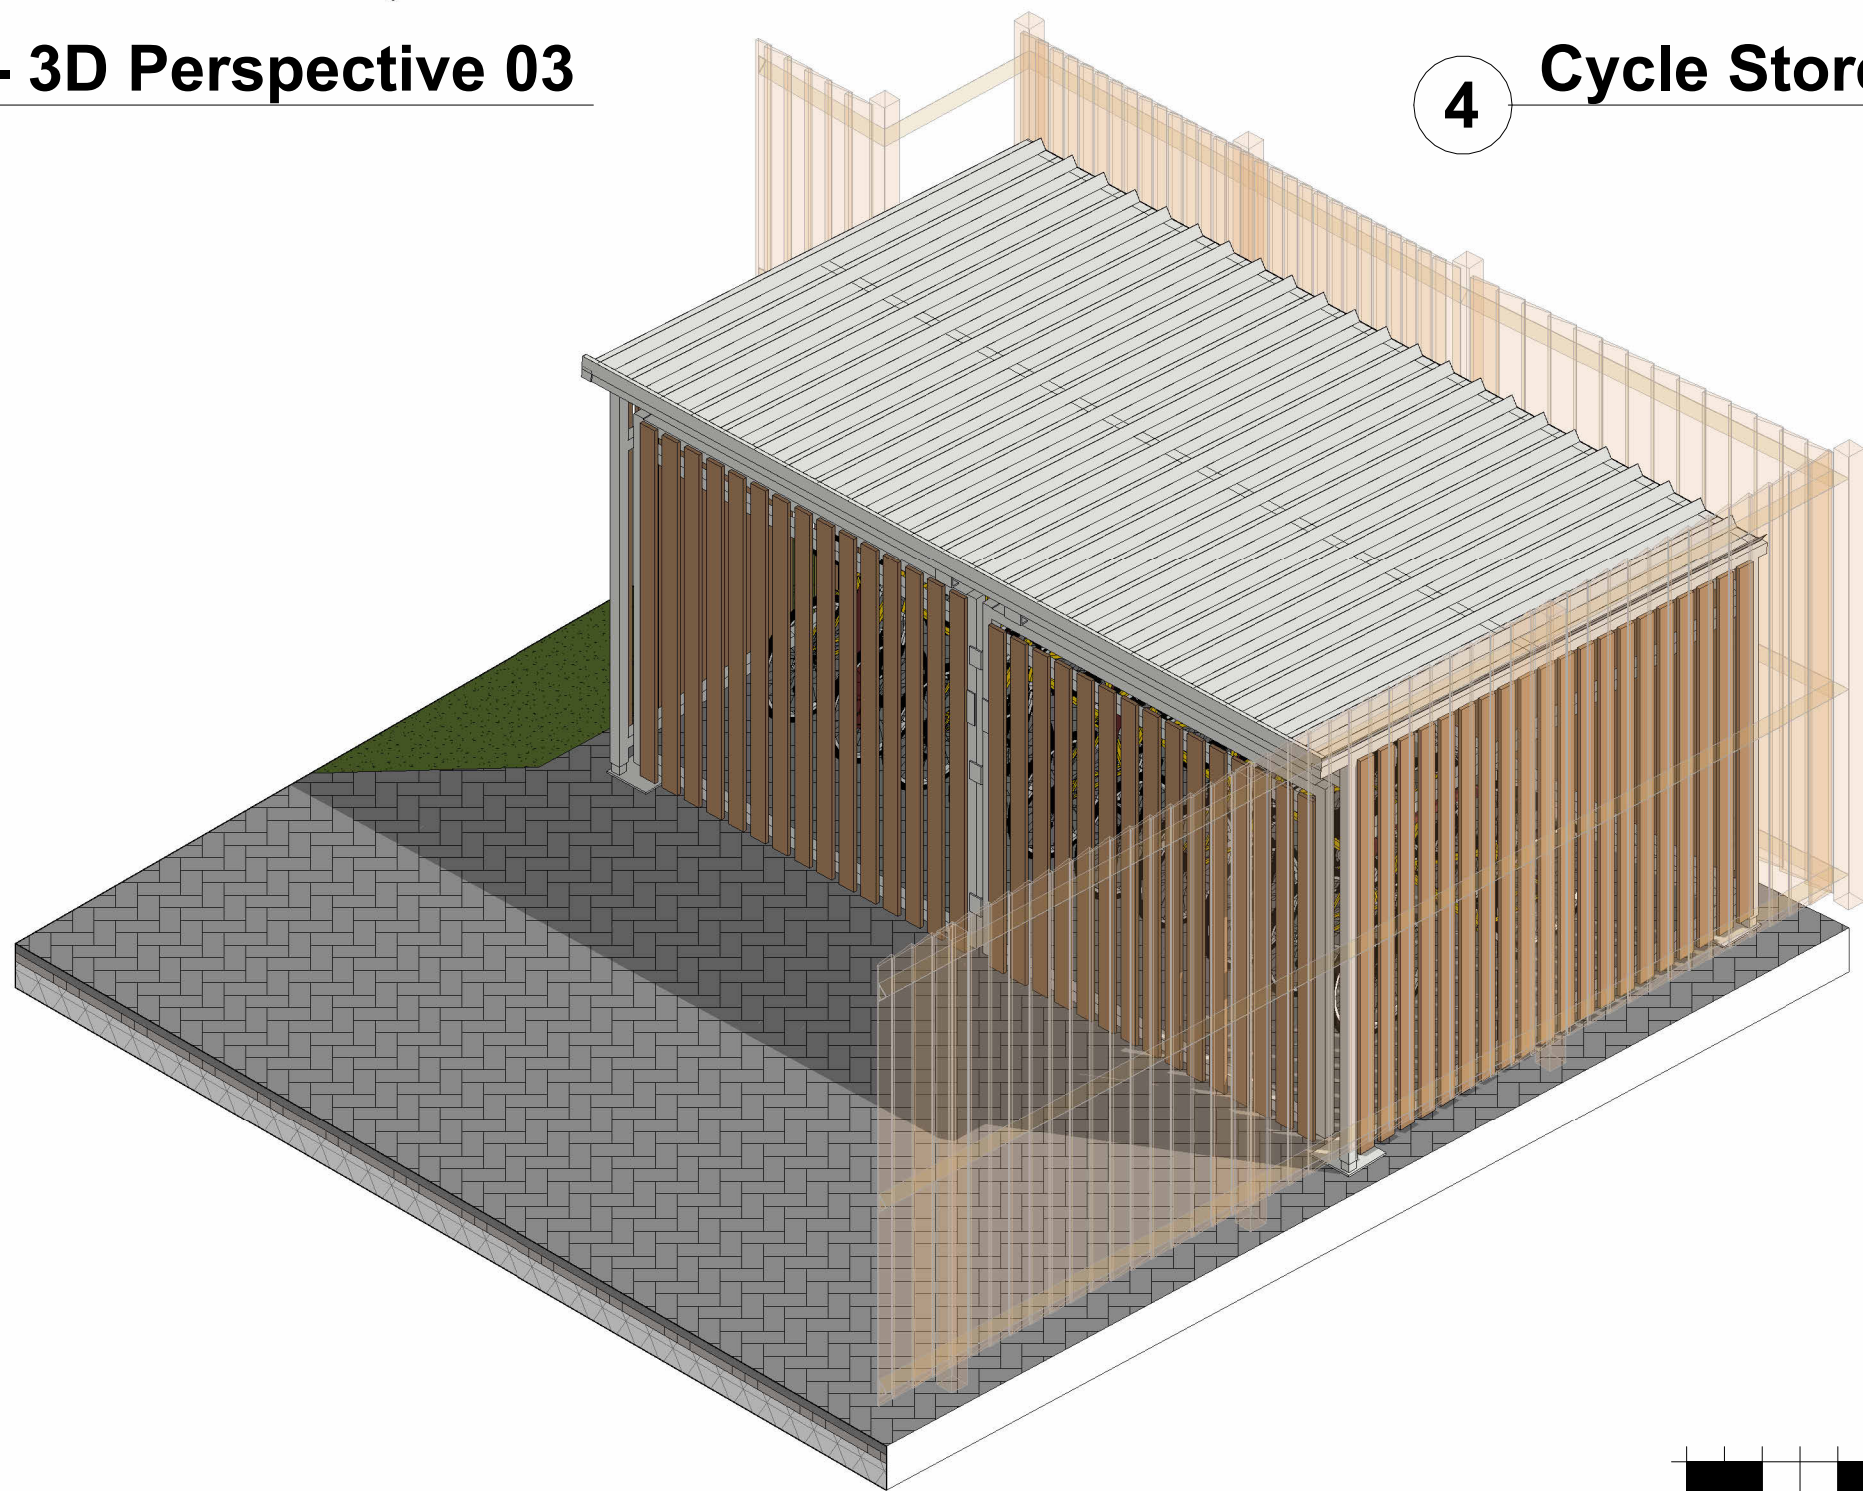

2 Cycle Store - 3D Perspective 02



NOTE:

DO NOT SCALE IF IN DOUBT ASK!

ALL DIMENSIONS AND LEVELS MUST BE VERIFIED ON SITE PRIOR TO COMMENCEMENT AND ANY DISCREPANCIES NOTIFIED.

THIS DRAWING TO BE READ IN CONJUNCTION WITH RELEVANT SPECIALIST DRAWINGS, DETAILS AND SPECIFICATIONS.

REFER TO GENERAL ARRANGEMENTS PLANS FOR SETTING OUT AND LOCATION.

REFER TO BUILDING REGULATION AND NBS SPECIFICATION (LATEST REVISION) FOR FULL DETAILS AND SPECIFICATION.

FOR ALL STRUCTURAL DETAILS REFER TO STRUCTURAL ENGINEERS DRAWINGS AND SPECIFICATION.

FOR ALL SERVICES REFER TO M & E ENGINEERS DRAWINGS AND SPECIFICATION.

ALL INFORMATION RELATING TO FIRE DESIGN OR STRATEGY IS FOR TENDER PURPOSES ONLY, AND ALL TO BE SIGNED OFF / APPROVED BY FIRE CONSULTANT/ENGINEER. SB+A WILL TAKE NO DESIGN RESPONSIBILITY FOR FIRE RELATED ELEMENTS.

ADDITIONAL NOTE:

CYCLE STORE / ENCLOSURE - 10No CYCLE SPACES

The Trinity timber cycle shelter is clad in beautiful hardwood providing an attractive finish.

The shelter can be made to fit your sizing requirements and can be bolted down or roof fixed to the floor.

The shelter comes with integrated 5no. sheffield stands which provide a secure locking point for both the bicycle wheel and frame.

The shelter is highly configurable and available with a number of different locking systems, wood and frame finishes.

FEATURES

- Galvanised steel frame with wood cladding
- Different sizes available
- Choice of different wood cladding
- Different colour powder coating options
- Gates can be clad in wood or mesh
- Different locking options
- Designed and manufactured in the UK
- Bespoke sizes available on request

SHORT STAY CYCLE SHELTER (REAR ADJACENT TO A01 AND A02) - 6No CYCLE SPACES

Bluum Bike Storage Shelter with Green Roof

FEATURES

- Panels for easy assembly
- All necessary fixings
- Green roof planter
- Full, simple instructions for a stress-free experience
- Capillary matting
- Planting guide

Broxap Livingston Cycle Rack

Capacity - 760mm - 3 cycles

FEATURES

- Cycle rack with arched hoops. Allows secure locking from both sides
- Double-sided cycle parking. Efficient use of space in public areas
- Robust steel construction. Designed for long-term outdoor use
- Hot-dip galvanised finish. Corrosion protection to BS EN ISO 1461
- Optional powder coating. Available in standard BSRAL colours
- Supplied fully assembled. Simple and efficient installation

SHORT STAY CYCLE STAND (FRONT) - 2No CYCLE SPACES

1no. Stainless Steel Sheffield Cycle Stand.

It is simple, functional and popular bicycle stand that can be found in towns and cities across the UK.

Features:

- Sold Secure Certified & Secured By Design Accredited
- Made from high quality stainless steel for durability and corrosion resistance
- Contributes to ENE8 credits, supporting environmentally certified developments and planning goals
- Recommended by the National Cycling Association
- Available roof fixed or base plated

PL3	Rear cycle shelter updated in accordance with Planning Consultant's comments.	FS	SB	22.04.2026
PL2	Drawing updated in accordance with Client and Planning Consultant.	FS	SB	17.04.2026
PL1	Planning issue.	FS	SB	17.03.2026

Rev.	Description.	Author	Checked	Date
------	--------------	--------	---------	------

www.sbassociates.ie
info@sbassociates.ie

Simon Beale + Associates
Registered Architects

HEAD OFFICE
The Old School House, Casement St,
Ballina, Co. Mayo, F26 N914
Tel: +353 96 60070

ROSCOMMON
Millstream House, Williamstown Rd,
Castleroy, Co. Roscommon, F45 XF79
Tel: +353 9496 25952

DUBLIN
8 The Mall, Lower Main Street,
Lucan, Co. Dublin, K73 R9N2
Tel: +353 1 662 9636

LONDON
Unit 3, Abbots Business Park,
Primrose Hill, Kings Langley, WD4 8FR
Tel: +44 20 8004 2001

TERMS & CONDITIONS OF DRAWING USE

1. This drawing, its design and the contents contained herein are copyright ©, all rights reserved. No part hereof may be copied or reproduced partially or wholly in any form without prior written consent of the copyright owner, Simon Beale + Associates.

2. This drawing is to be relied upon only for the purpose for which it was prepared. The drawing is not to be relied upon for construction purposes and no implied or expressed warranty is given as to the suitability for construction purposes unless the drawing is stated to be for construction.

3. The use or reliance upon this drawing shall be deemed to be an acceptance of these conditions of use unless otherwise agreed in writing. Such written agreement is to be sought from and issued by the Author prior to reliance upon this drawing.

4. References to National Standards, whether Irish standards (SI), British (BS) or others, or Building Regulations, shall be deemed to refer to the relevant standards or code of practice, current at the date of issue of the drawing, and any amendments and references to the contrary or to an earlier standard, it is the Contractor/Subcontractor responsibility to ensure that all works are carried out in accordance with the most current Building Regulations, Standards and Technical Guidance Documents.

5. Proprietary items shall be fixed in strict accordance with manufacturer's instructions.

6. Any questions as to the meaning of these conditions shall be submitted to the Author in writing for their ruling, and such ruling shall be conclusive as to the meaning or application of these conditions.

7. All Contractors, whether main contractors or sub-contractors, must visit the site and be responsible for taking and checking any and all dimensions and levels relating to the works.

8. Where this drawing contains discrepancies in relation to other relevant documents, such discrepancies shall be brought to the attention of the author who shall issue a written instruction.

9. Do not scale off this drawing. Figured metric dimensions only should be taken off this drawing. Imperial measurements, if shown, are for illustration purposes only.

10. All information shown relating to existing structures and construction is preliminary and subject to verification and confirmation by the Contractor/Subcontractor. Any discrepancies are to be referred to the Author.

11. Contractor/Subcontractor is responsible for procuring any proprietary items required/specified with due attention to lead-in times ensuring compliance with programme dates.

12. Size of proprietary items shall be checked with the manufacturer and checked for compliance with design details.

13. The client is granted a copyright licence to use this drawing and its contents for the purposes of which the drawing has been prepared. If this drawing has been produced for construction purposes the licence will only be valid for a single reproduction and shall expire once a single reproduction has occurred. Such a licence only passes to the client on payment of all fees in full and in any event the licence cannot be assigned without the prior written consent of Simon Beale + Associates.

Client: Beale Halal Limited	Drawing Title: Cycle Store Layout Sheet 2 of 2
Project: 22 Palace Road	Date: 22.04.2026
Site Address: 22 Palace Road, Wood Green, London, N11 2PS	Drawing Scale: As Shown @ A1
Drawing No: 24-294-A-D- 1302-PL3	Drawing Status: Planning Issue

PLANNING ISSUE