



FIRST FLOOR PLAN

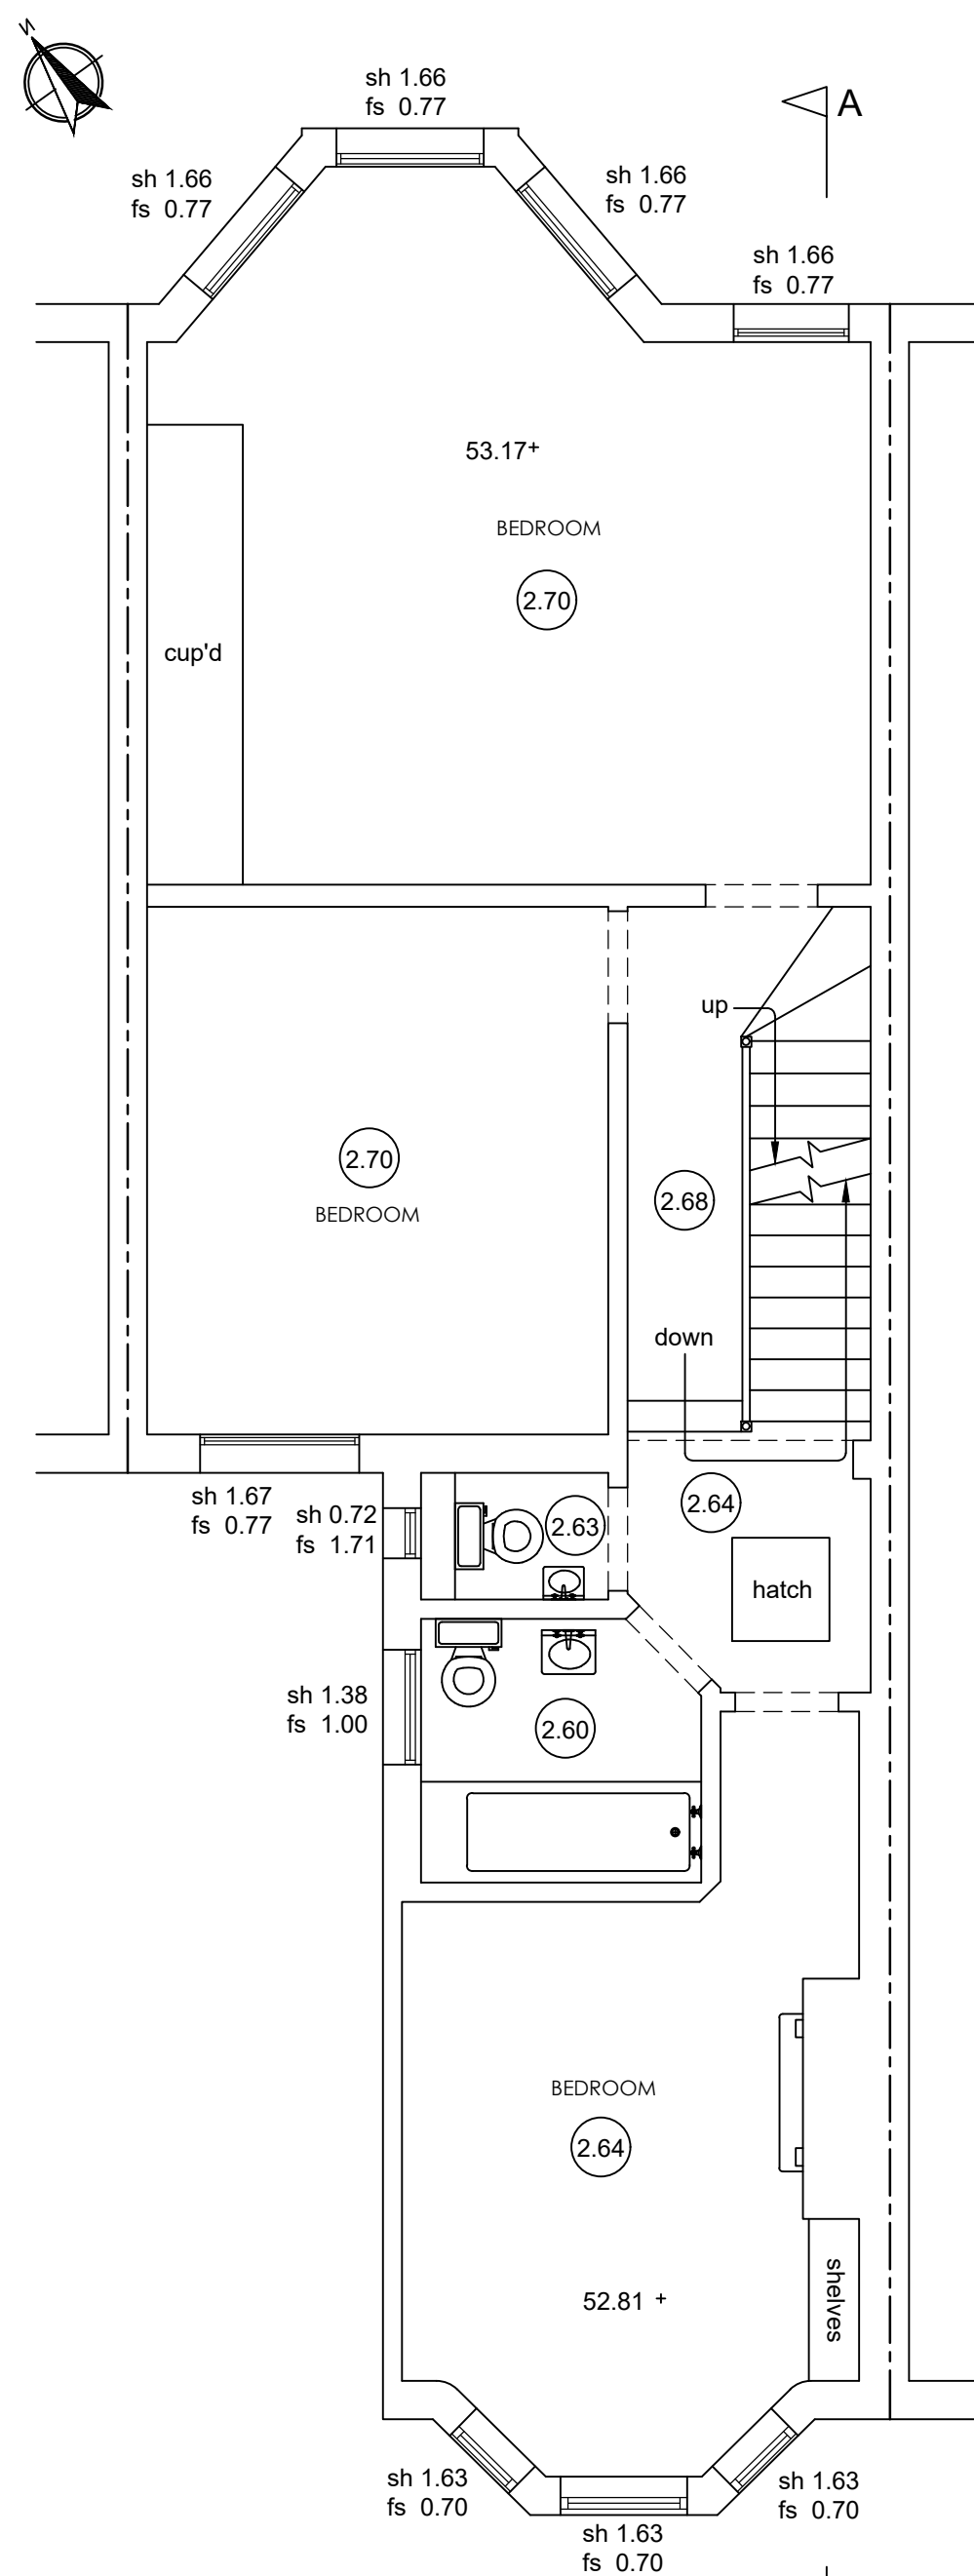


EXISTING FIRST FLOOR PLAN

SECOND FLOOR PLAN

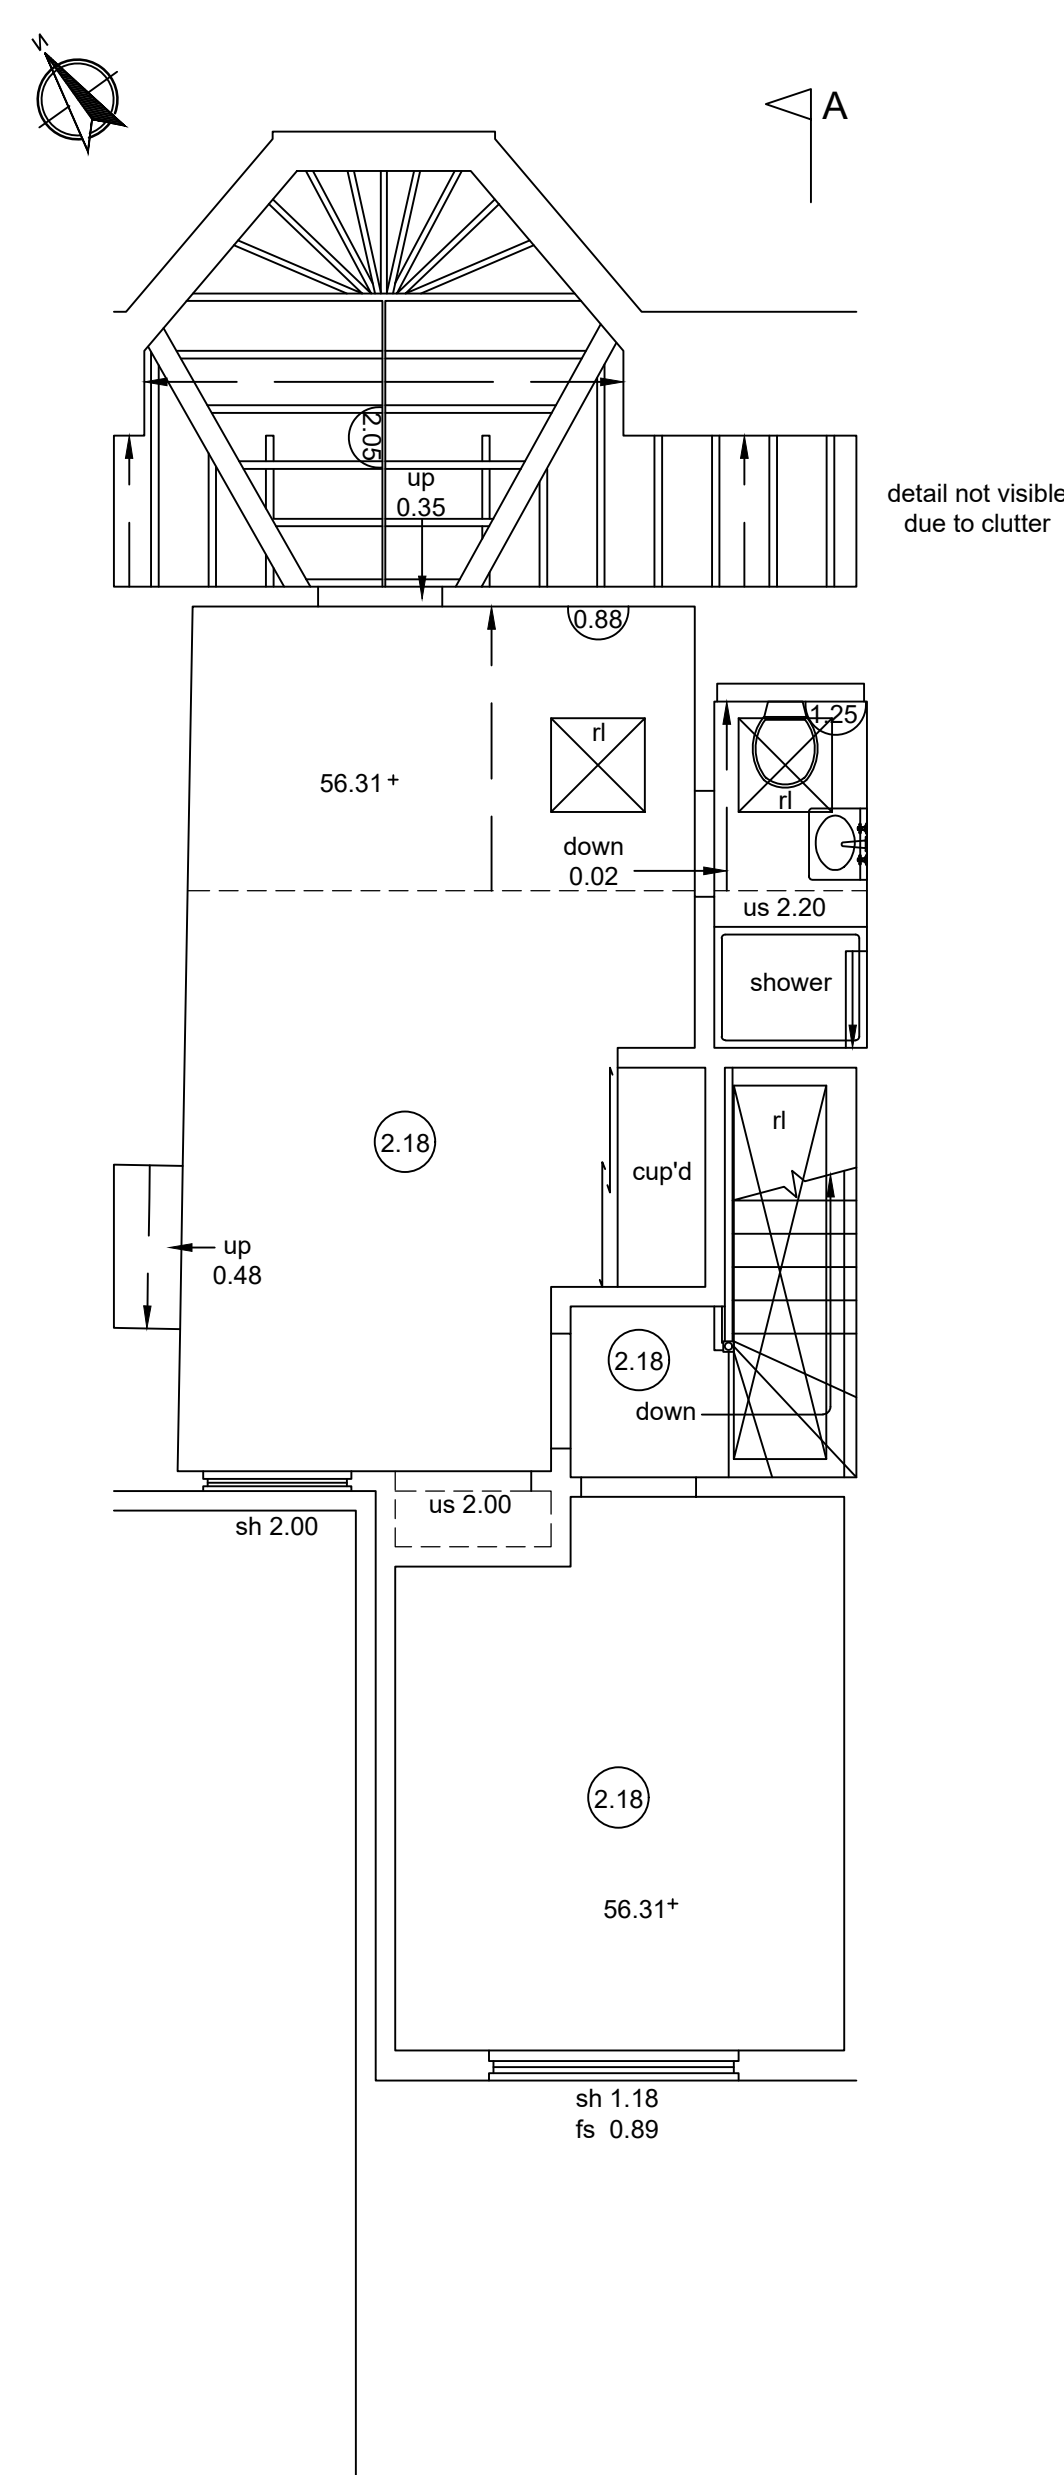

EXISTING LOFT FLOOR PLAN

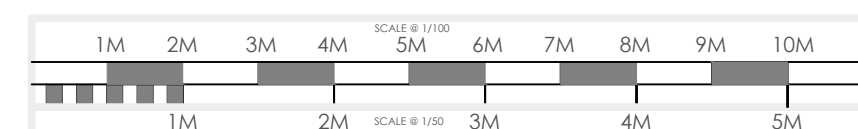

plusrooms
HOME EXTENSIONS

- KITCHEN EXTENSIONS
- LOFT CONVERSIONS
- REFURBISHMENTS

[illegible]

DRAWING :
EXISTING PLANS

DATE : MAR 26	PROJECT : PROPOSED SINGLE STOREY REAR EXTENSION
------------------	--

SCALE @ A1:	CLIENT :	MR & MRS JARRETT
1:50	CLIENT ADDRESS :	19, LANGHAM ROAD

DRAWING No. P26-26.2

ALL PLANS TO BE CHECKED BY CONTRACTORS FOR ACCURACY AND DIMENSIONS BEFORE WORK ON SITE. ANY QUERIES MUST BE RELAYED TO DESIGNERS
ANY DEVIATIONS FROM PLANS OR STRUCTURAL ALTERATIONS ARE TO BE NOTIFIED IMMEDIATELY OR WILL BE CARRIED OUT AT THE CLIENTS RISK
ANY BUILDING WORKS UNDERTAKEN BEFORE ALL NECESSARY LOCAL AUTHORITY APPROVAL HAS BEEN OBTAINED ARE AT CLIENTS OWN RISK.
THIS DRAWING REMAINS THE COPYRIGHT OF THE ART OF BUILDING LTD AND MUST NOT BE DUPLICATED OR REPRODUCED WITHOUT PRIOR CONSENT.
THE DRAWING REMAINS THE PROPERTY OF THE ART OF BUILDING LTD UNLESS PAID FOR IN FULL BY CLIENT.
ANY REVISED DRAWINGS OR ADDITIONAL STRUCTURAL DEVISIONS REQUESTED AFTER LOCAL AUTHORITY APPROVALS HAVE BEEN OBTAINED WILL



KITCHEN EXTENSIONS > LOFT CONVERSIONS > REFURBISHMENTS >

PLUS ROOMS Alexander house, 7, oaklands gate, Northwood, HA6 3AA | T: 0800 917 7127
 Plus Rooms is a trading name of plusrooms.com ltd | Company Registration No. 7504728
 Registered Office: Bwood House, 42 Lytton Road, Barnet, Herts, EN5 8BT | Directors: James and Robert Bernard