


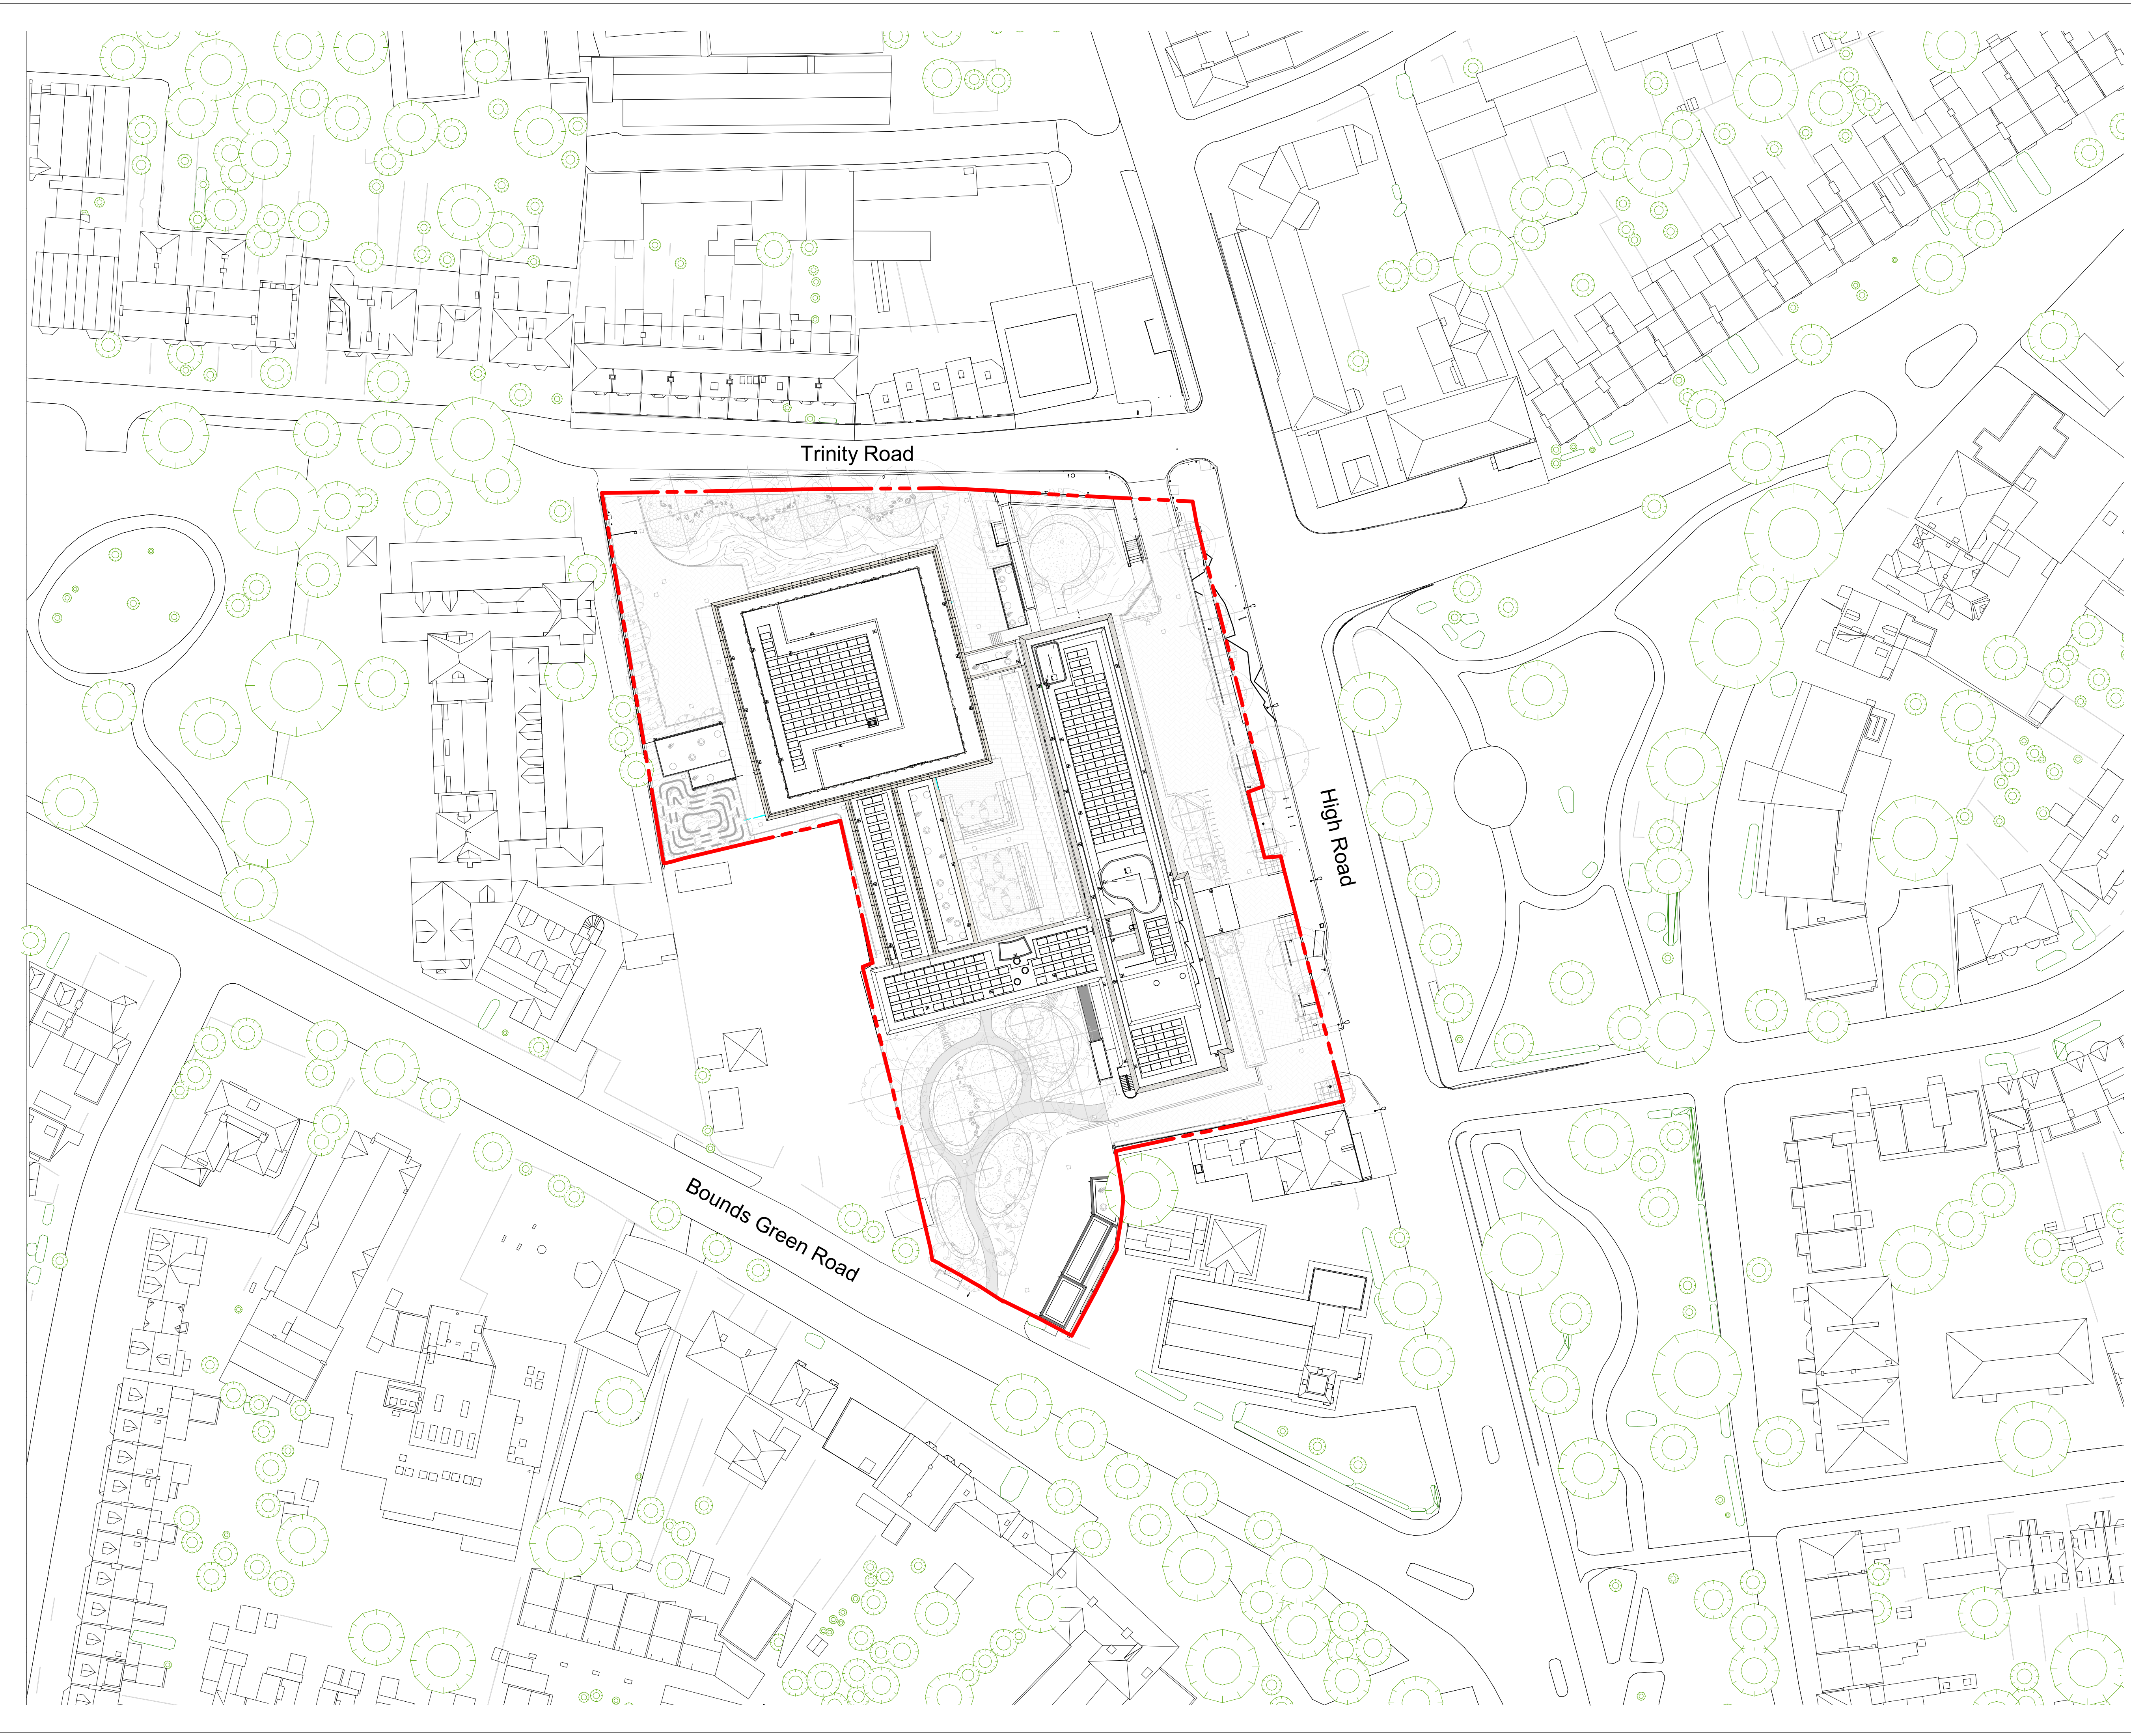


Copyright Hawkins\Brown Architects
No implied licence exists. This drawing should not be used to calculate areas for the purposes of valuation. Do not scale this drawing. All dimensions to be checked on the site by the contractor and such dimensions to be their responsibility. All work must comply with relevant British Standards and Building Regulations requirements. Drawing errors and omissions to be reported to the architect. To be read in conjunction with Architect's specification and other consultant information.

Rev	Description	Date
P1	WIP Issue for Coordination	24.01.22
P2	WIP Issue for Coordination	04.02.22
P3	Design Freeze Issue	14.02.22
P4	Stage 02 Issue	11.03.22
P5	Revised Stage 2 for Costing	20.07.22
P6	DRAFT Stage 03 Issue	31.01.23
P7	Stage 03 Issue	10.03.23
P8	Stage 03+ Issue for Tender	11.06.23
C1	For Tender	15.09.23

Wider land ownership Boundary lines based on Land Ownership Site Plan provided by LBH, drawing no. BVES A4 Misc.

Approximate Boundary line, to be confirmed by LBH.

Key:
--- LBH Land Ownership Boundary Line

 N

159 St John Street
London EC1V 4QU
mail@hawkinsbrown.com
hawkinsbrown.com

Hawkins\Brown

Project
Haringey Civic Centre
High Rd,
Wood Green,
N22 8LE

Drawing
Proposed Site Plan

Scale @ A1 1 : 500	Date 11.01.22
-----------------------	------------------

Drawn By EV	Checked By JM
----------------	------------------

Job Number 190149	Status A3	Purpose of Issue Authorised and Accepted
----------------------	--------------	---

Drawing No. HCC-HBA-ZZ-RF-DR-A-200001	Rev C1
--	-----------