
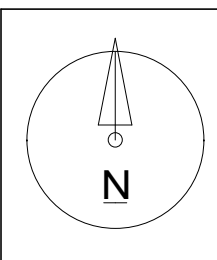


 Property boundary
Property area 137m²

 

NOTES:
CONTRACTORS MUST VERIFY ALL DIMENSIONS
AT THE
SITE BEFORE COMMENCING ANY WORK.



NO CONSTRUCTION WORK BEFORE BUILDING
CONTROL
APPROVAL AND STRUCTURAL ENGINEER
CONFIRMATION.

ANY DISCREPANCIES TO BE REPORTED TO
GRIDKUNE.
ALL DRAWINGS ARE TO BE READ IN
CONJUNCTION WITH
ALL RELEVANT DRAWINGS AND
SPECIFICATIONS.

Rev	Description	Date

PROJECT TITLE			DRAWING TITLE	
20a Crescent Road, London N22 7RS			Existing Location And Os Map	
Date 10/09/2024	Project number 8703	DRWAING NUMBER EX - L001	Scale (@ A3) As indicated	Drawn by Cheski



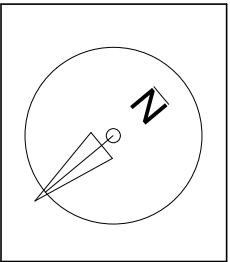 

NOTES:
CONTRACTORS MUST VERIFY ALL DIMENSIONS
AT THE
SITE BEFORE COMENCING ANY WORK.



NO CONSTRUCTION WORK BEFORE BUILDING
CONTROL
APPROVEL AND STRUCTURAL ENGINEER
CONFIRMATION.

ANY DISCREPANCIES TO BE REPORTED TO
GRIDKUNE.
ALL DRAWINGS ARE TO BE READ IN
CONJUNCTION WITH
ALL RELEVANT DRAWINGS AND
SPECIFICATIONS.

Rev	Description	Date

PROJECT TITLE			DRAWING TITLE	
20a Crescent Road, London N22 7RS			Existing Ground Floor	
Date	Project number	DRWAING NUMBER	Scale (@ A3)	Drawn by
10/09/2024	8703	EX - P001	1 : 100	Cheski




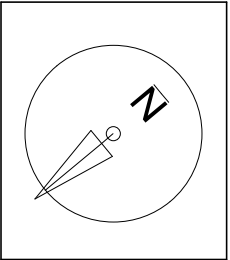
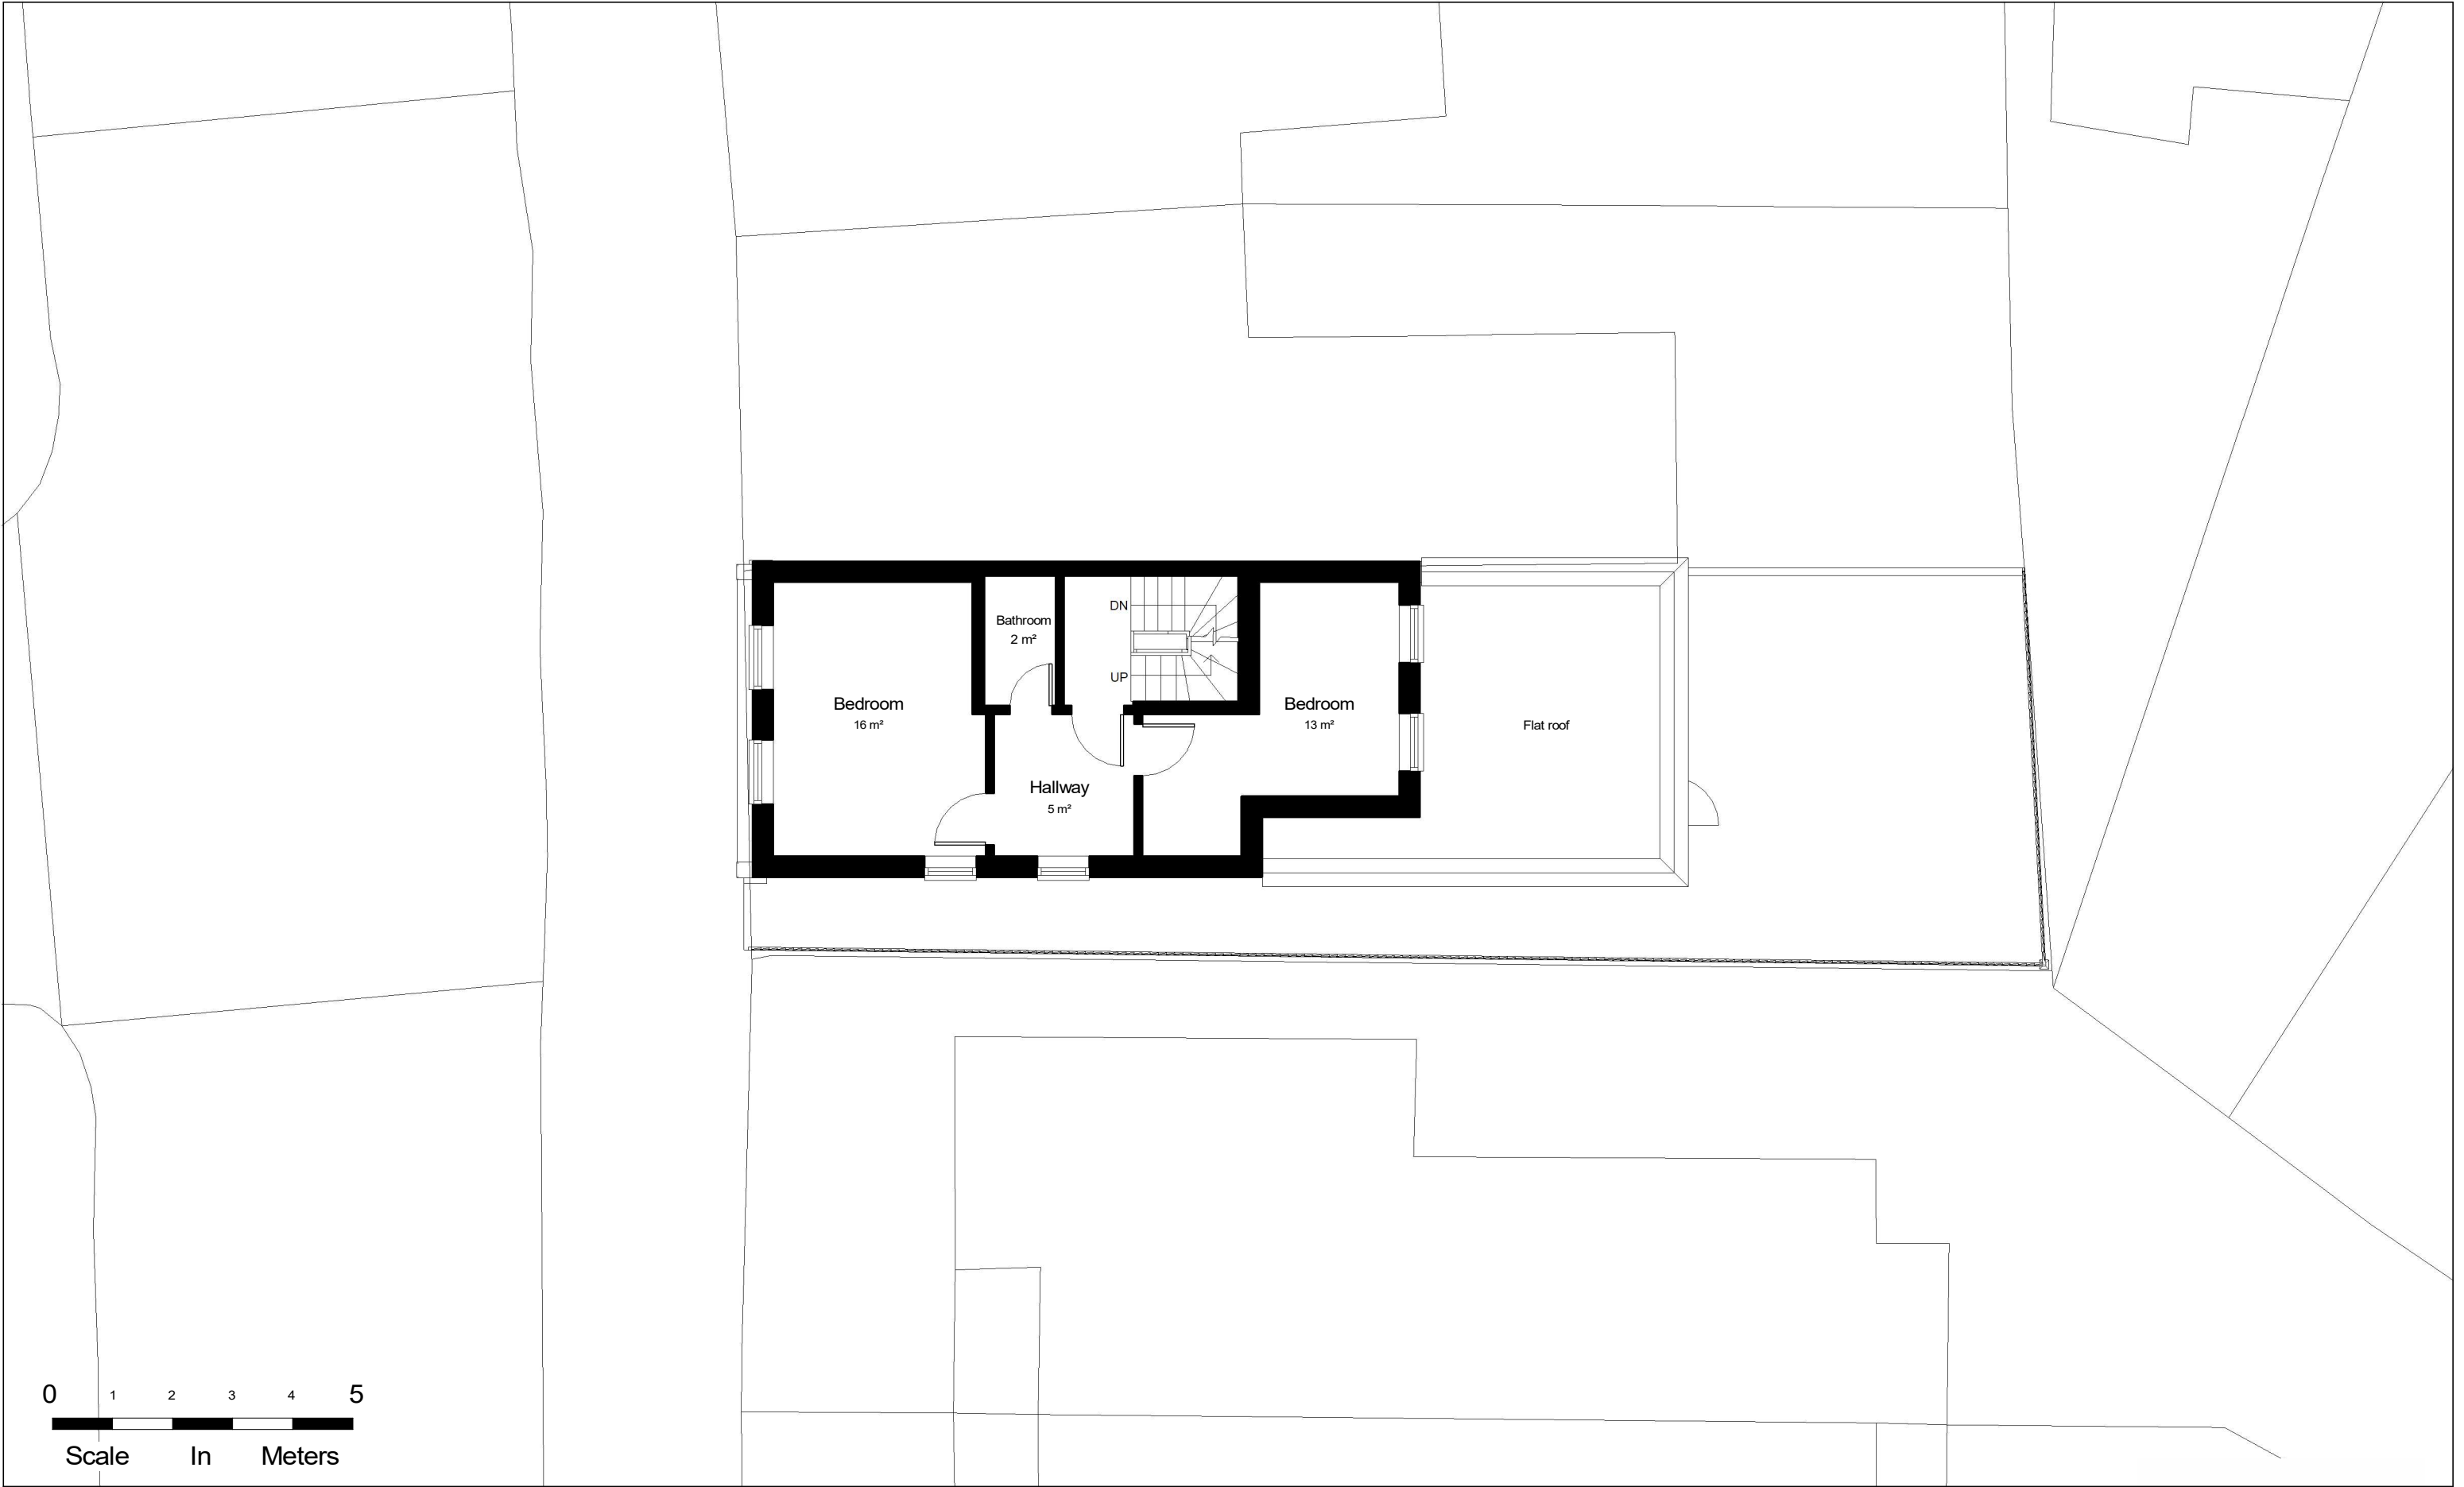


NOTES:
CONTRACTORS MUST VERIFY ALL DIMENSIONS AT THE SITE BEFORE COMENCING ANY WORK.
NO CONSTRUCTION WORK BEFORE BUILDING CONTROL APPROVAL AND STRUCTURAL ENGINEER CONFIRMATION.
ANY DISCREPANCIES TO BE REPORTED TO GRIDKUNE.
ALL DRAWINGS ARE TO BE READ IN CONJUNCTION WITH ALL RELEVANT DRAWINGS AND SPECIFICATIONS.

Rev	Description	Date

PROJECT TITLE			DRAWING TITLE	
20a Crescent Road, London N22 7RS			Existing First Floor	
Date	Project number	DRWAING NUMBER	Scale (@ A3)	Drawn by
10/09/2024	8703	EX - P002	1 : 100	Cheski



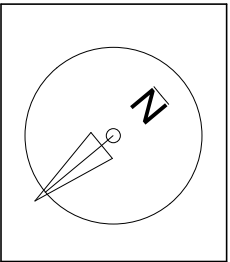 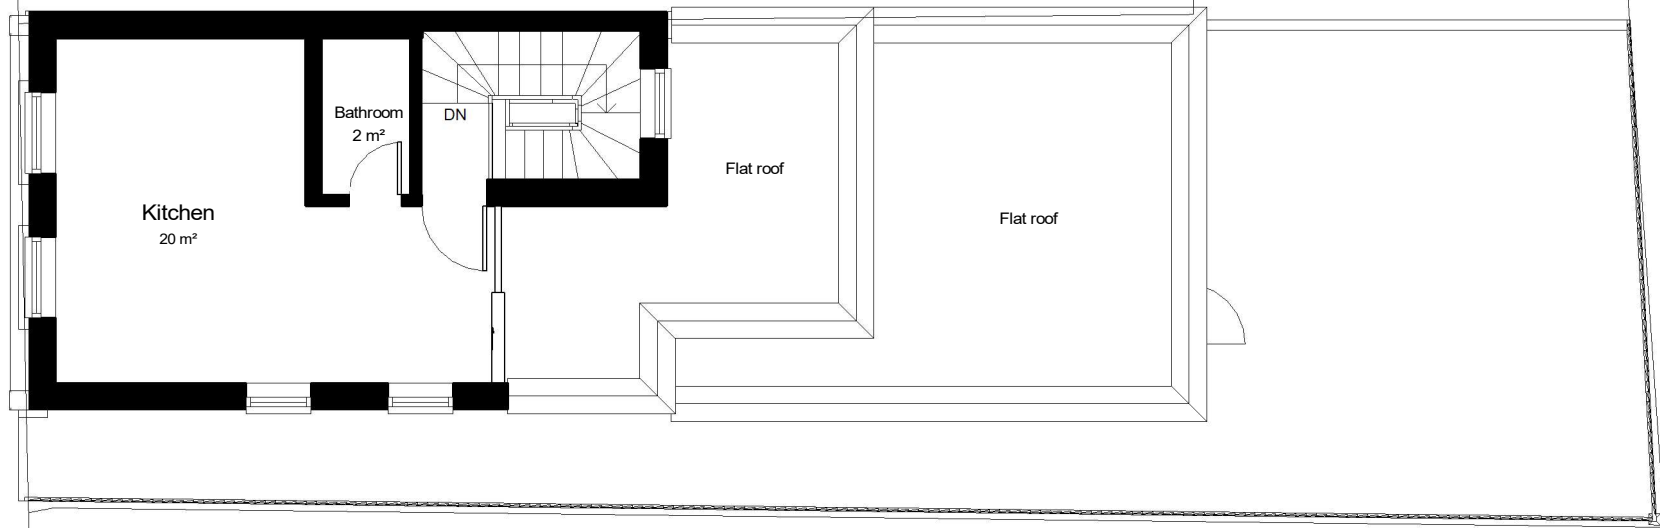


NOTES:
CONTRACTORS MUST VERIFY ALL DIMENSIONS AT THE SITE BEFORE COMENCING ANY WORK.
NO CONSTRUCTION WORK BEFORE BUILDING CONTROL APPROVAL AND STRUCTURAL ENGINEER CONFIRMATION.
ANY DISCREPANCIES TO BE REPORTED TO GRIDKUNE.
ALL DRAWINGS ARE TO BE READ IN CONJUNCTION WITH ALL RELEVANT DRAWINGS AND SPECIFICATIONS.

Rev	Description	Date

PROJECT TITLE			DRAWING TITLE	
20a Crescent Road, London N22 7RS			Existing Second Floor	
Date	Project number	DRWAING NUMBER	Scale (@ A3)	Drawn by
10/09/2024	8703	EX - P003	1 : 100	Cheski



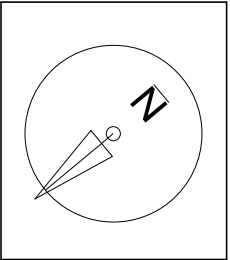



NOTES:
CONTRACTORS MUST VERIFY ALL DIMENSIONS AT THE SITE BEFORE COMENCING ANY WORK.
NO CONSTRUCTION WORK BEFORE BUILDING CONTROL APPROVAL AND STRUCTURAL ENGINEER CONFIRMATION.
ANY DISCREPANCIES TO BE REPORTED TO GRIDKUNE.
ALL DRAWINGS ARE TO BE READ IN CONJUNCTION WITH ALL RELEVANT DRAWINGS AND SPECIFICATIONS.

Rev	Description	Date



PROJECT TITLE		
20a Crescent Road, London N22 7RS		
Date	Project number	DRWAING NUMBER
10/09/2024	8703	EX - P004

DRAWING TITLE	
Roof Plan	
Scale (@ A3)	Drawn by
1 : 100	Cheski



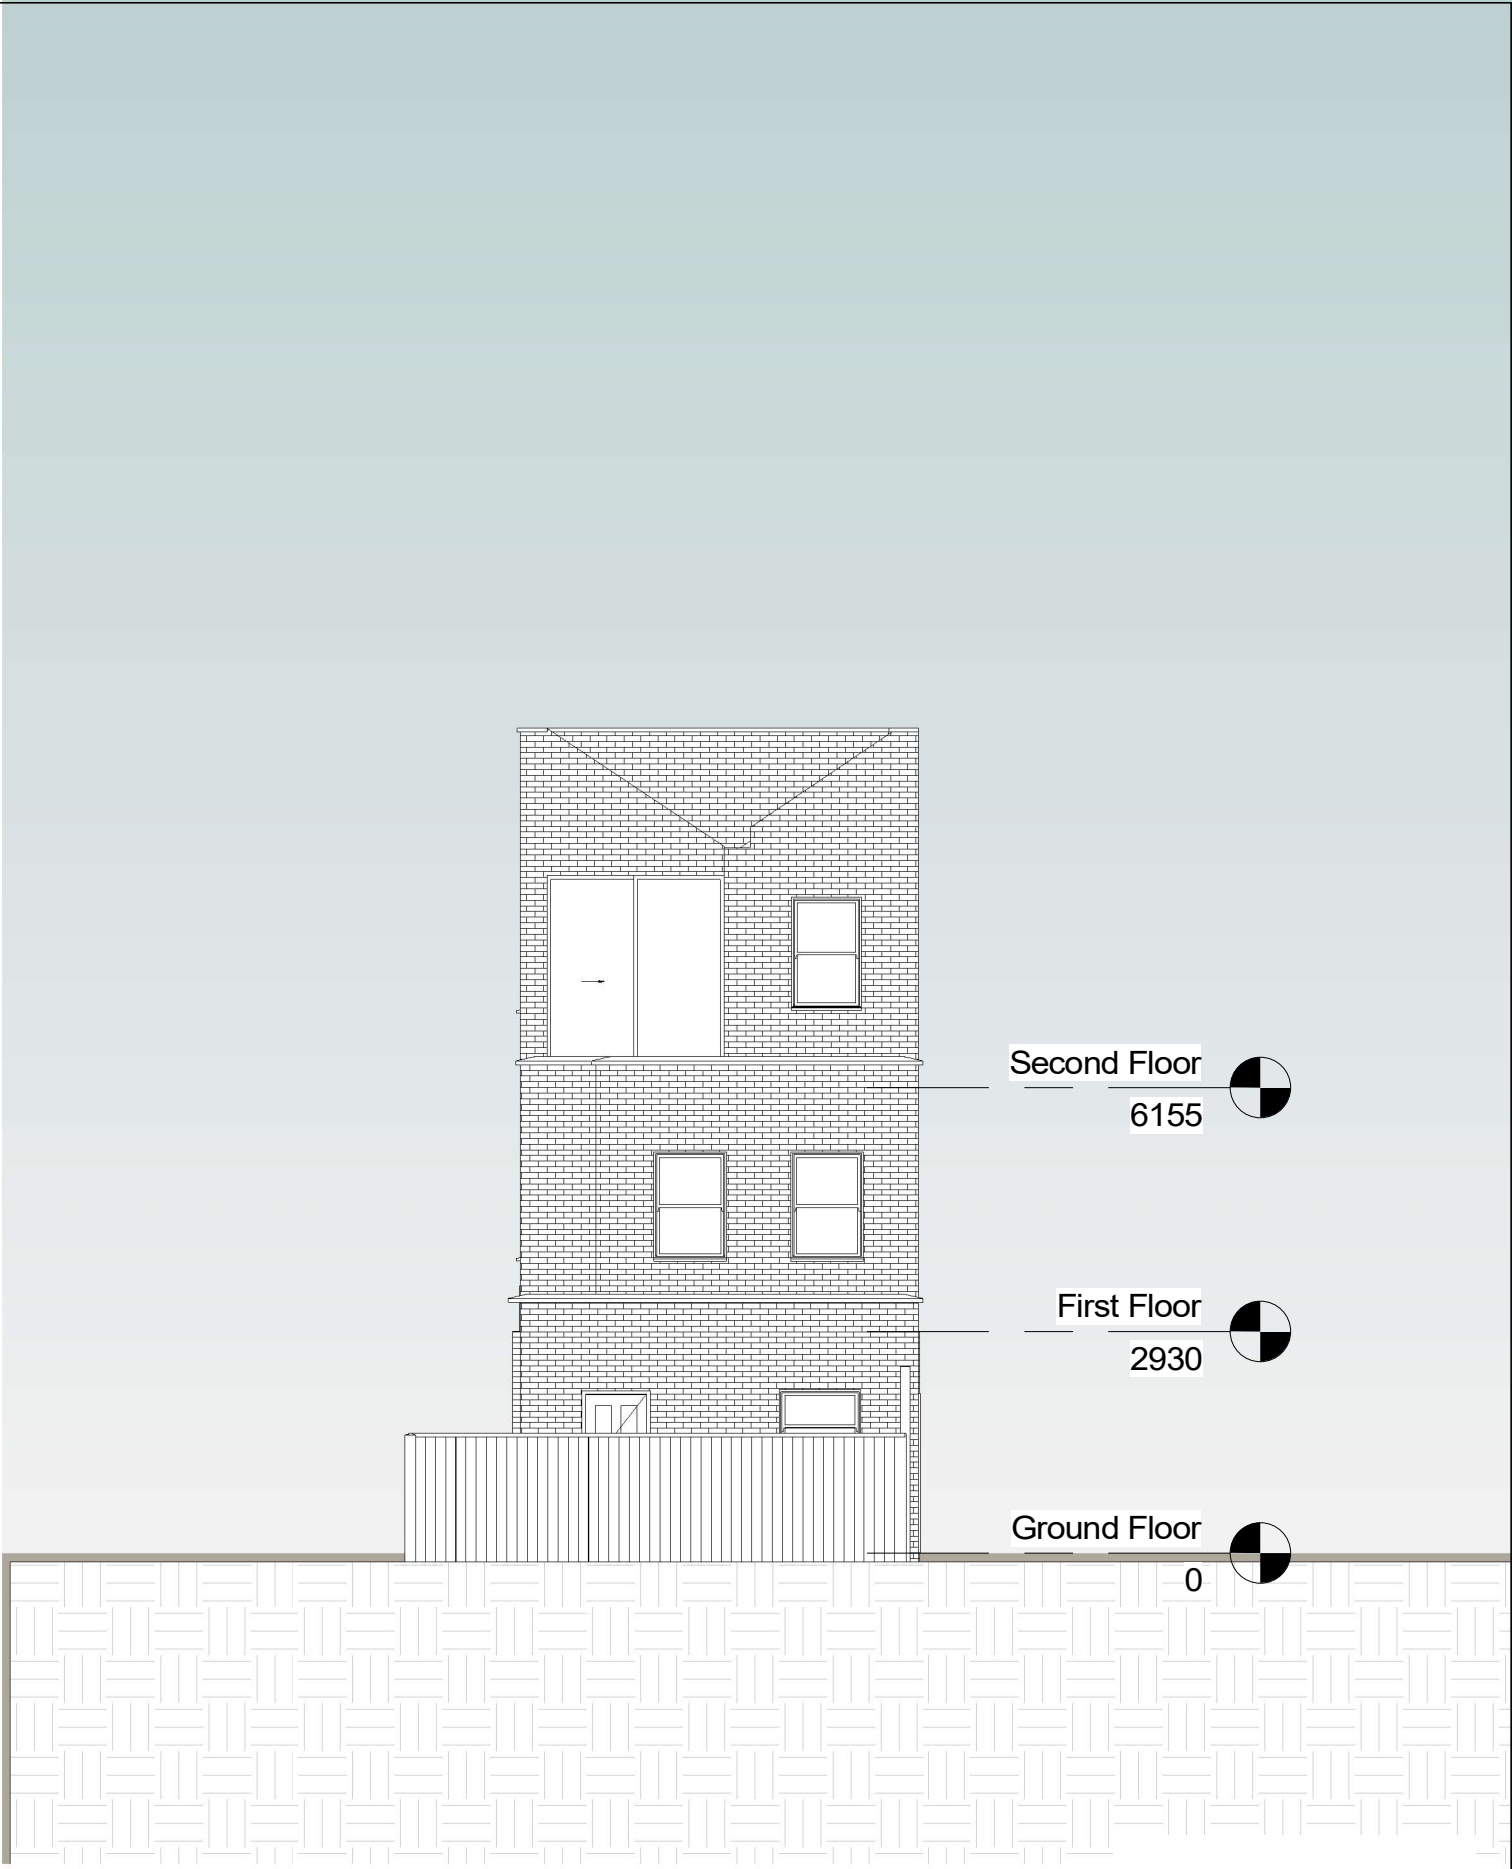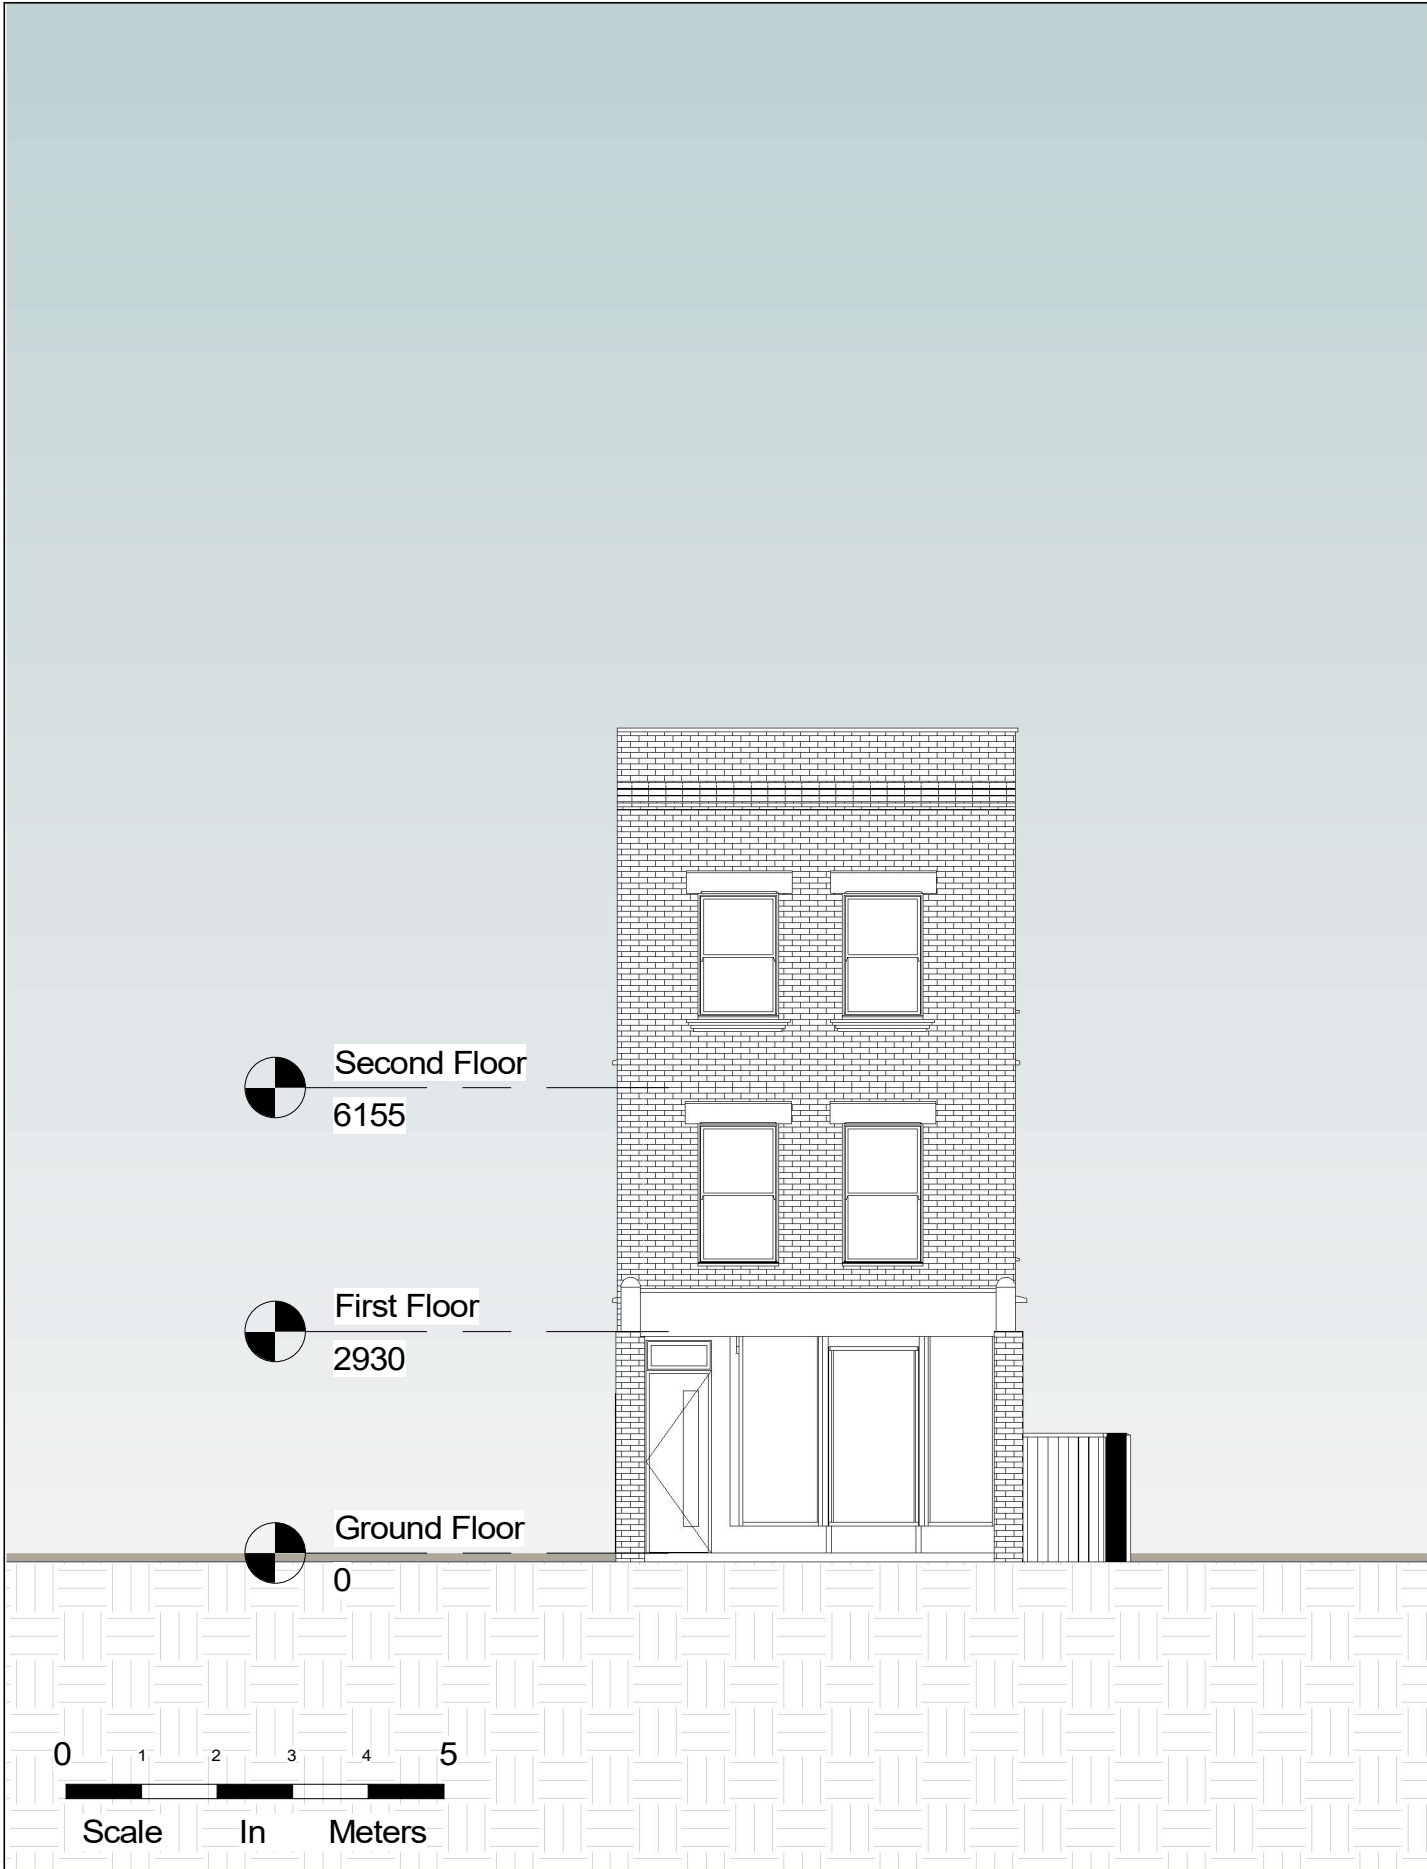

NOTES: CONTRACTORS MUST VERIFY ALL DIMENIONS AT THE SITE BEFORE COMENCING ANY WORK. NO CONSTRUCTION WORK BEFORE BUILDING CONTROL APPROVEL AND STRUCTURAL ENGINEER CONFIRMATION. ANY DISCREPANCIES TO BE REPORTED TO GRIDKUNE. ALL DRAWINGS ARE TO BE READ IN CONJUNCTION WITH ALL RELEVANT DRAWINGS AND SPECIFICATIONS.	Rev	Description	Date	PROJECT TITLE		DRAWING TITLE		 PLANNING SERVICES	
				20a Crescent Road, London N22 7RS		Existing Front And Rear Elevation			
				Date	Project number	DRWAING NUMBER	Scale (@ A3)		Drawn by
				10/09/2024	8703	EX - E001	1 : 100		Cheski

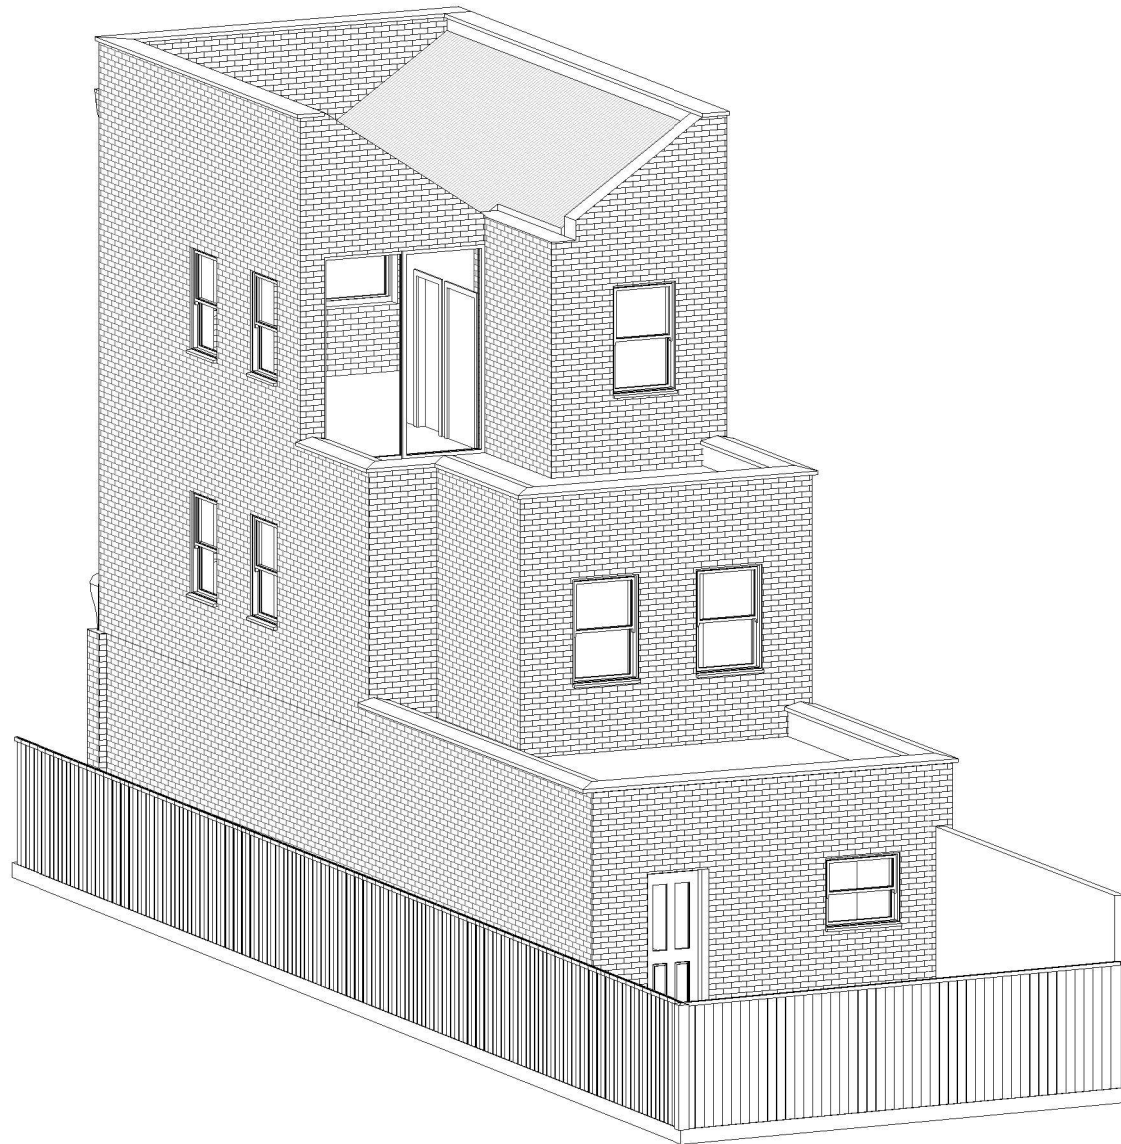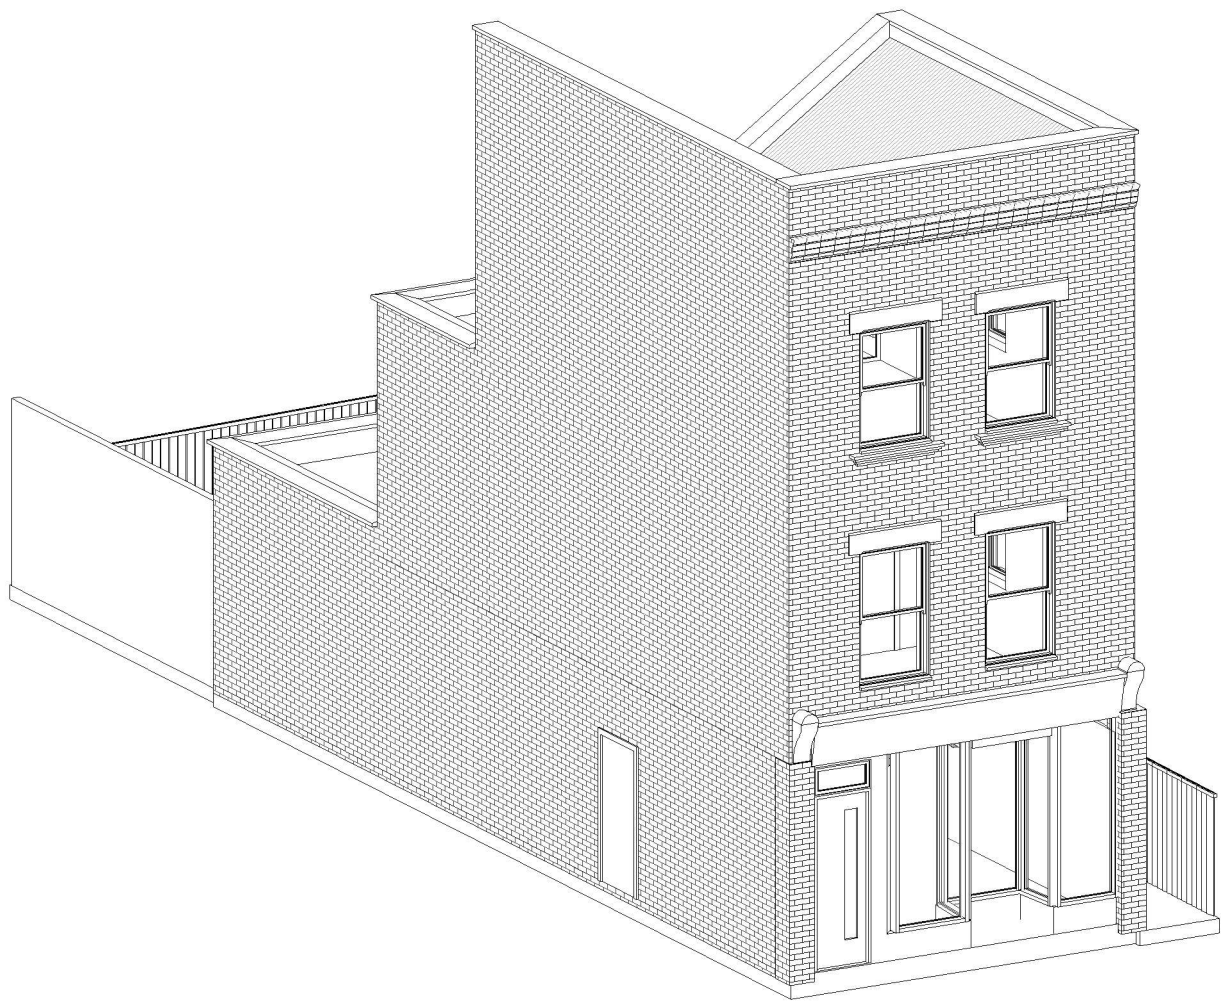

NOTES:
CONTRACTORS MUST VERIFY ALL DIMENSIONS
AT THE
SITE BEFORE COMENCING ANY WORK.

NO CONSTRUCTION WORK BEFORE BUILDING
CONTROL
APPROVAL AND STRUCTURAL ENGINEER
CONFIRMATION.

ANY DISCREPANCIES TO BE REPORTED TO
GRIDKUNE.
ALL DRAWINGS ARE TO BE READ IN
CONJUNCTION WITH
ALL RELEVANT DRAWINGS AND
SPECIFICATIONS.

Rev	Description	Date

PROJECT TITLE

20a Crescent Road, London N22 7RS

Date
10/09/2024

Project number
8703

DRWAING NUMBER
EX - PR001

DRAWING TITLE

Existing Perspective View

Scale (@ A3)

Drawn by
Cheski

