




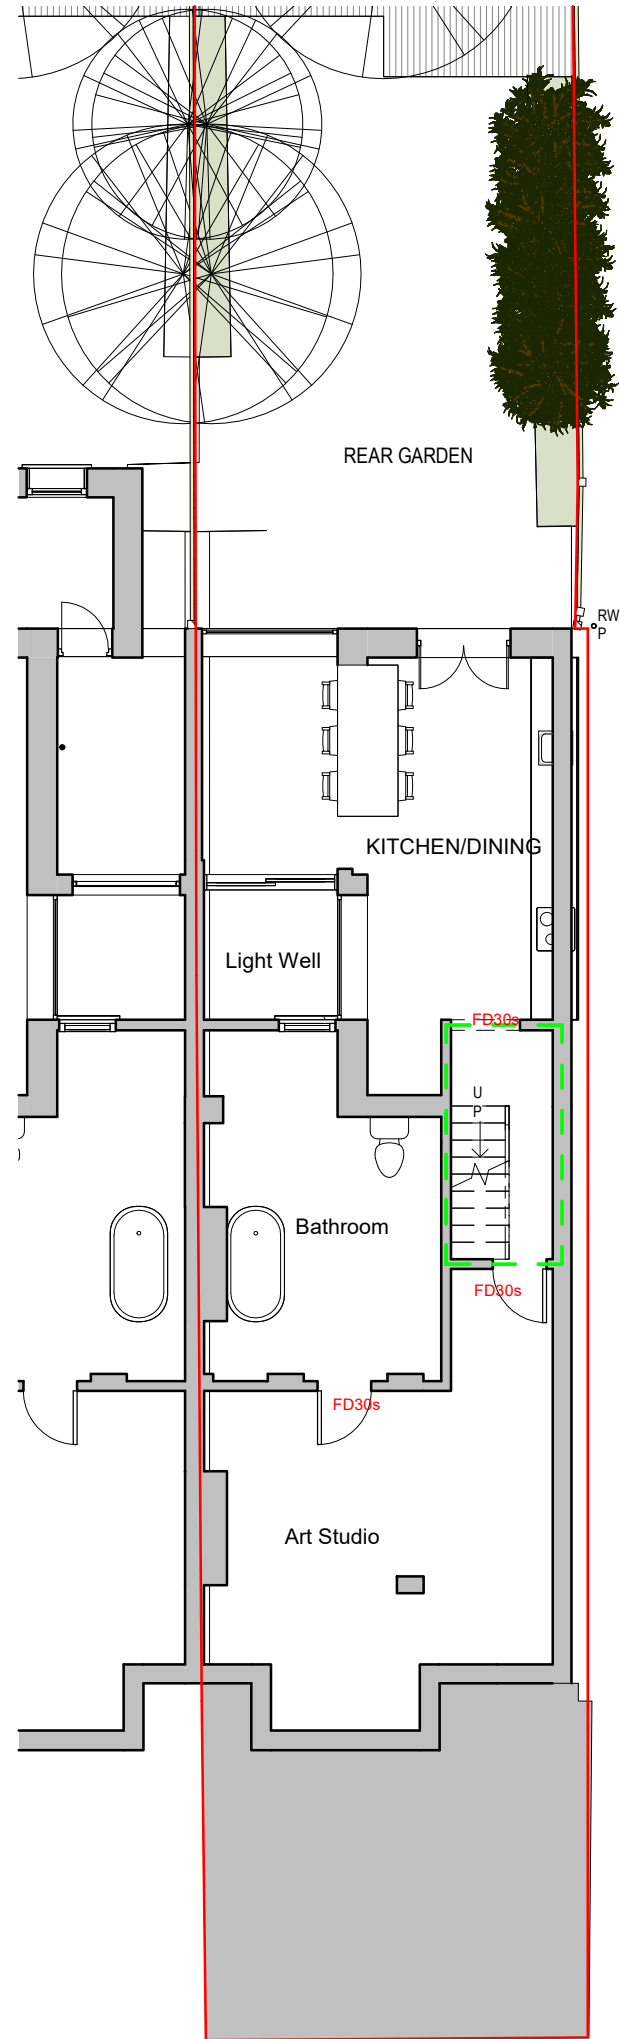

01 PROPOSED LOWER GROUND FLOOR PLAN
1:100 @ A3

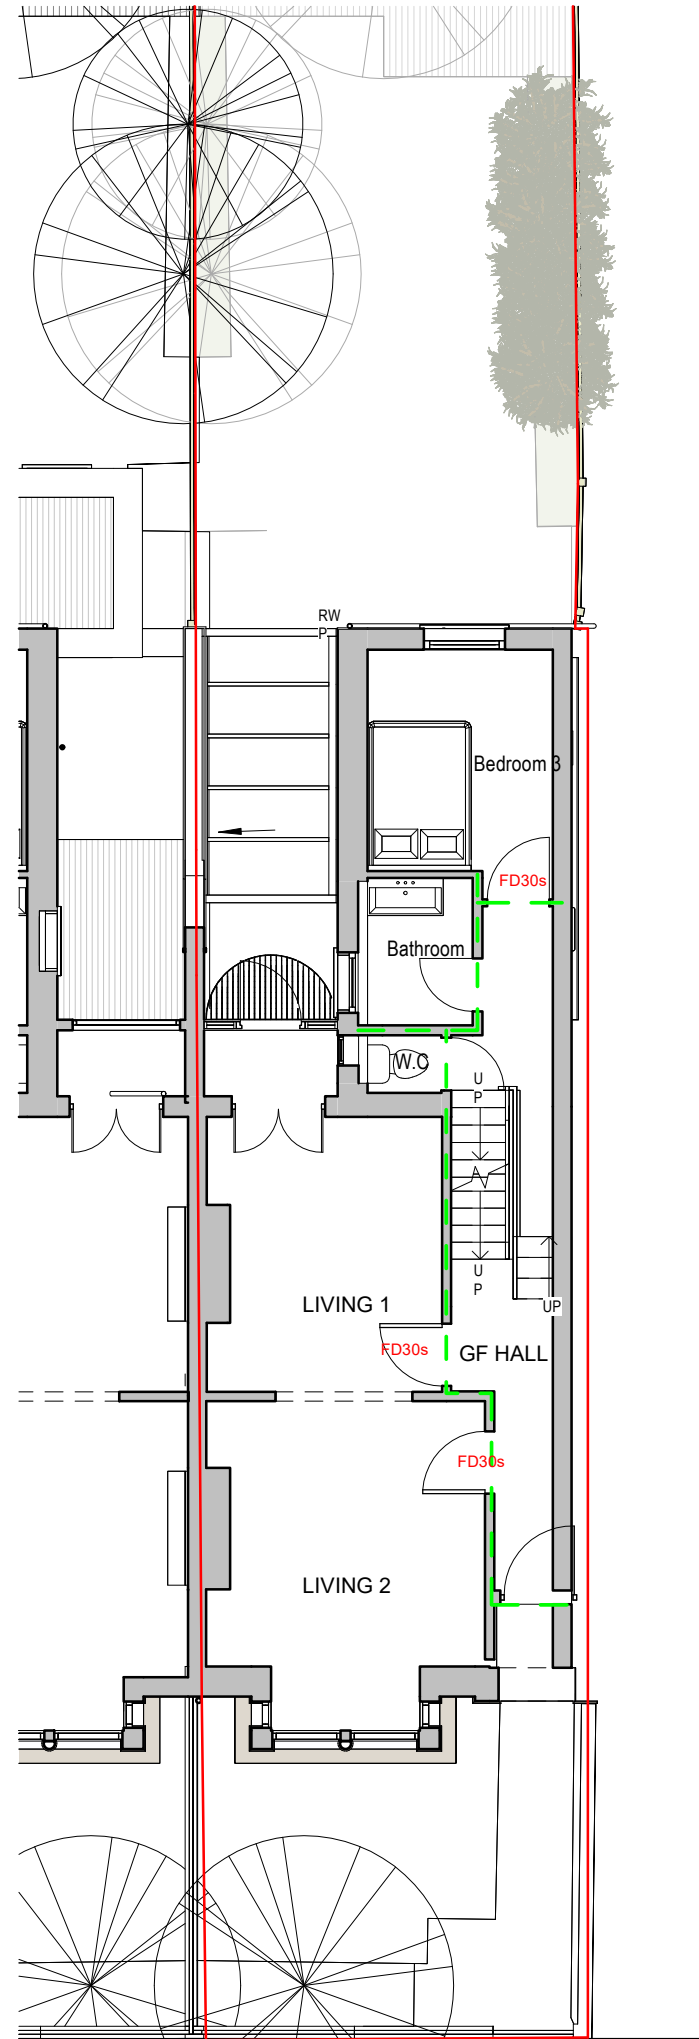

02 PROPOSED GROUND FLOOR PLAN
1:100 @ A3

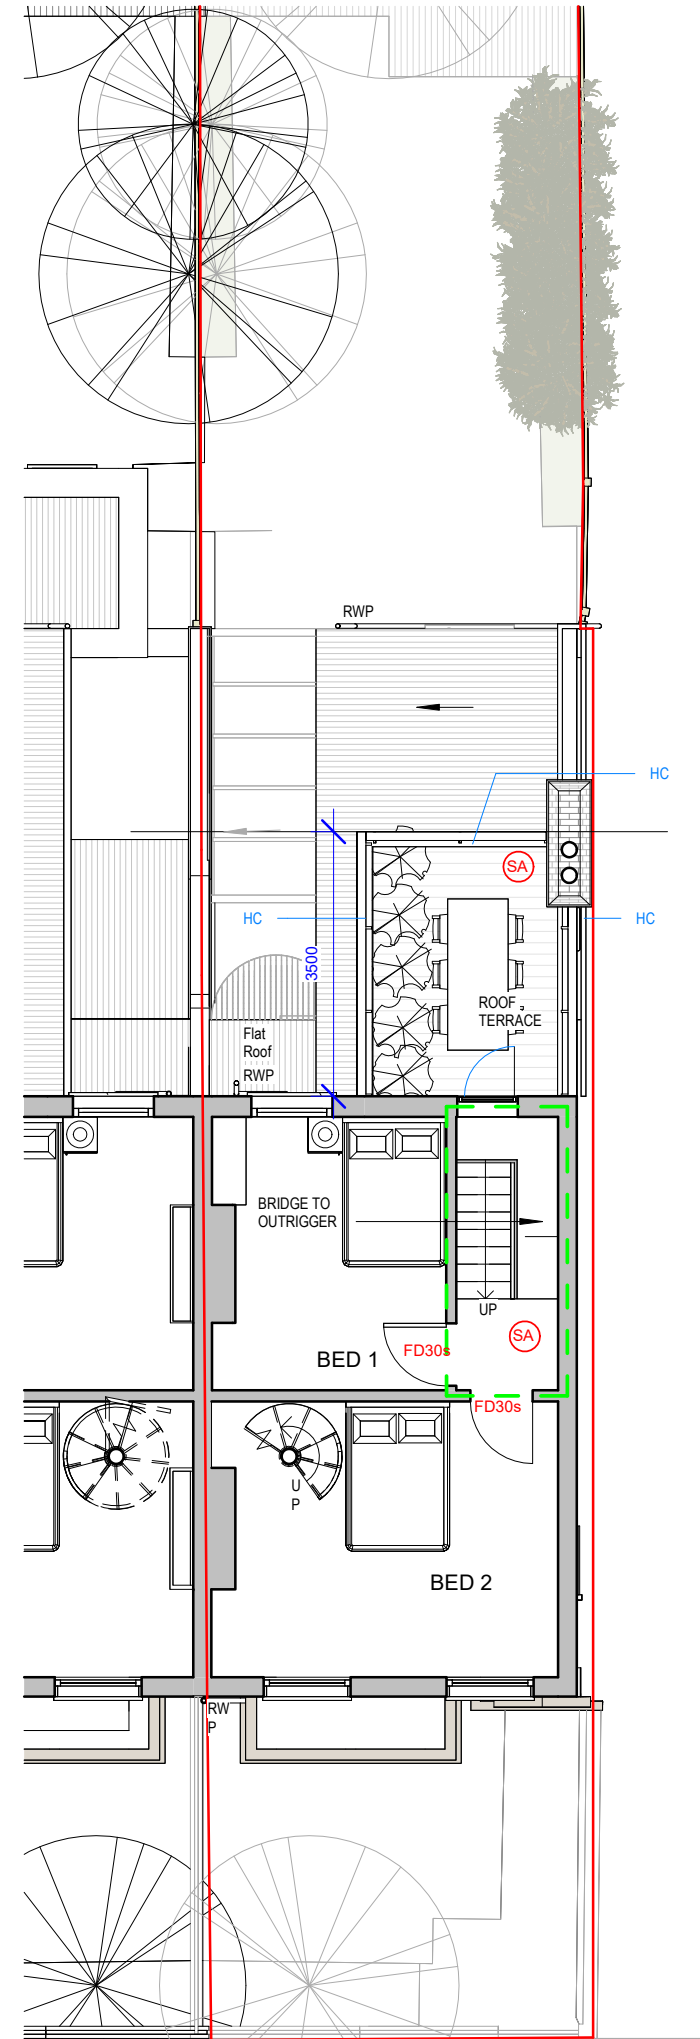


03 PROPOSED FIRST FLOOR PLAN
1:100 @ A3

PD APP - 1F ROOF EXTENSION

KEY:

- SITE BOUNDARY
- EXISTING STRUCTURE
- PROPOSED STRUCTURE
- OP OPAQUE & SAFETY GLAZING
- ENTRANCE
- EXISTING STRUCTURE
- TC DARK GREY CLADDING
- CG CLEAR SAFETY GLAZING
- HC HORIZONTAL DARK GREY CLADDING
- 1HR FIRE RATED PARTITION
- FD30s 30mins FIRE DOOR +SMOKE SEAL
- SA HD SMOKE / HEAT DETECTORS

 

0 1 1:100 @ A3 5M

J79 STUDI
04 (0)7742 071 052
W: info@j79studio.co.uk
Unit 312
Wey House
15 Church Street
Weybridge
KT13 8NA

HOUSEHOLDER PLANNING 02

FOR CLIENT
CONFIRM ALL DESIGN WITH CLIENT ON SITE
BUILDING CONTROL APPROVAL TBC
ALL DIMENSION TO BE CHECKED ON SITE

This drawing is the property of J79 Studio. Copyright is reserved & this drawing is issued on the condition that it is not copied, reproduced, retained or disclosed to any unauthorised person, either wholly or in part, without our consent. Do not scale from this drawing, check all dimensions on site. Any errors please notify architect in the first instance.

Rev	Date	Note
P1	02-02-26	PLANNING ISSUE
P2	08-04-26	PLANNING ISSUE
PROJECT		
83 Lothair Road North N4 1ER		
DRAWING TITLE		
PROPOSED LG GF 1F PLANS		
STATUS		
PLANNING APPLICATION		
DRAWN BY		CHECKED BY
Author		Checker

PROJECT NO.	DATE	SCALE
2214	FEB 2026	1:100 @A3
DRAWING NO.	REVISION	
	A24	P2