


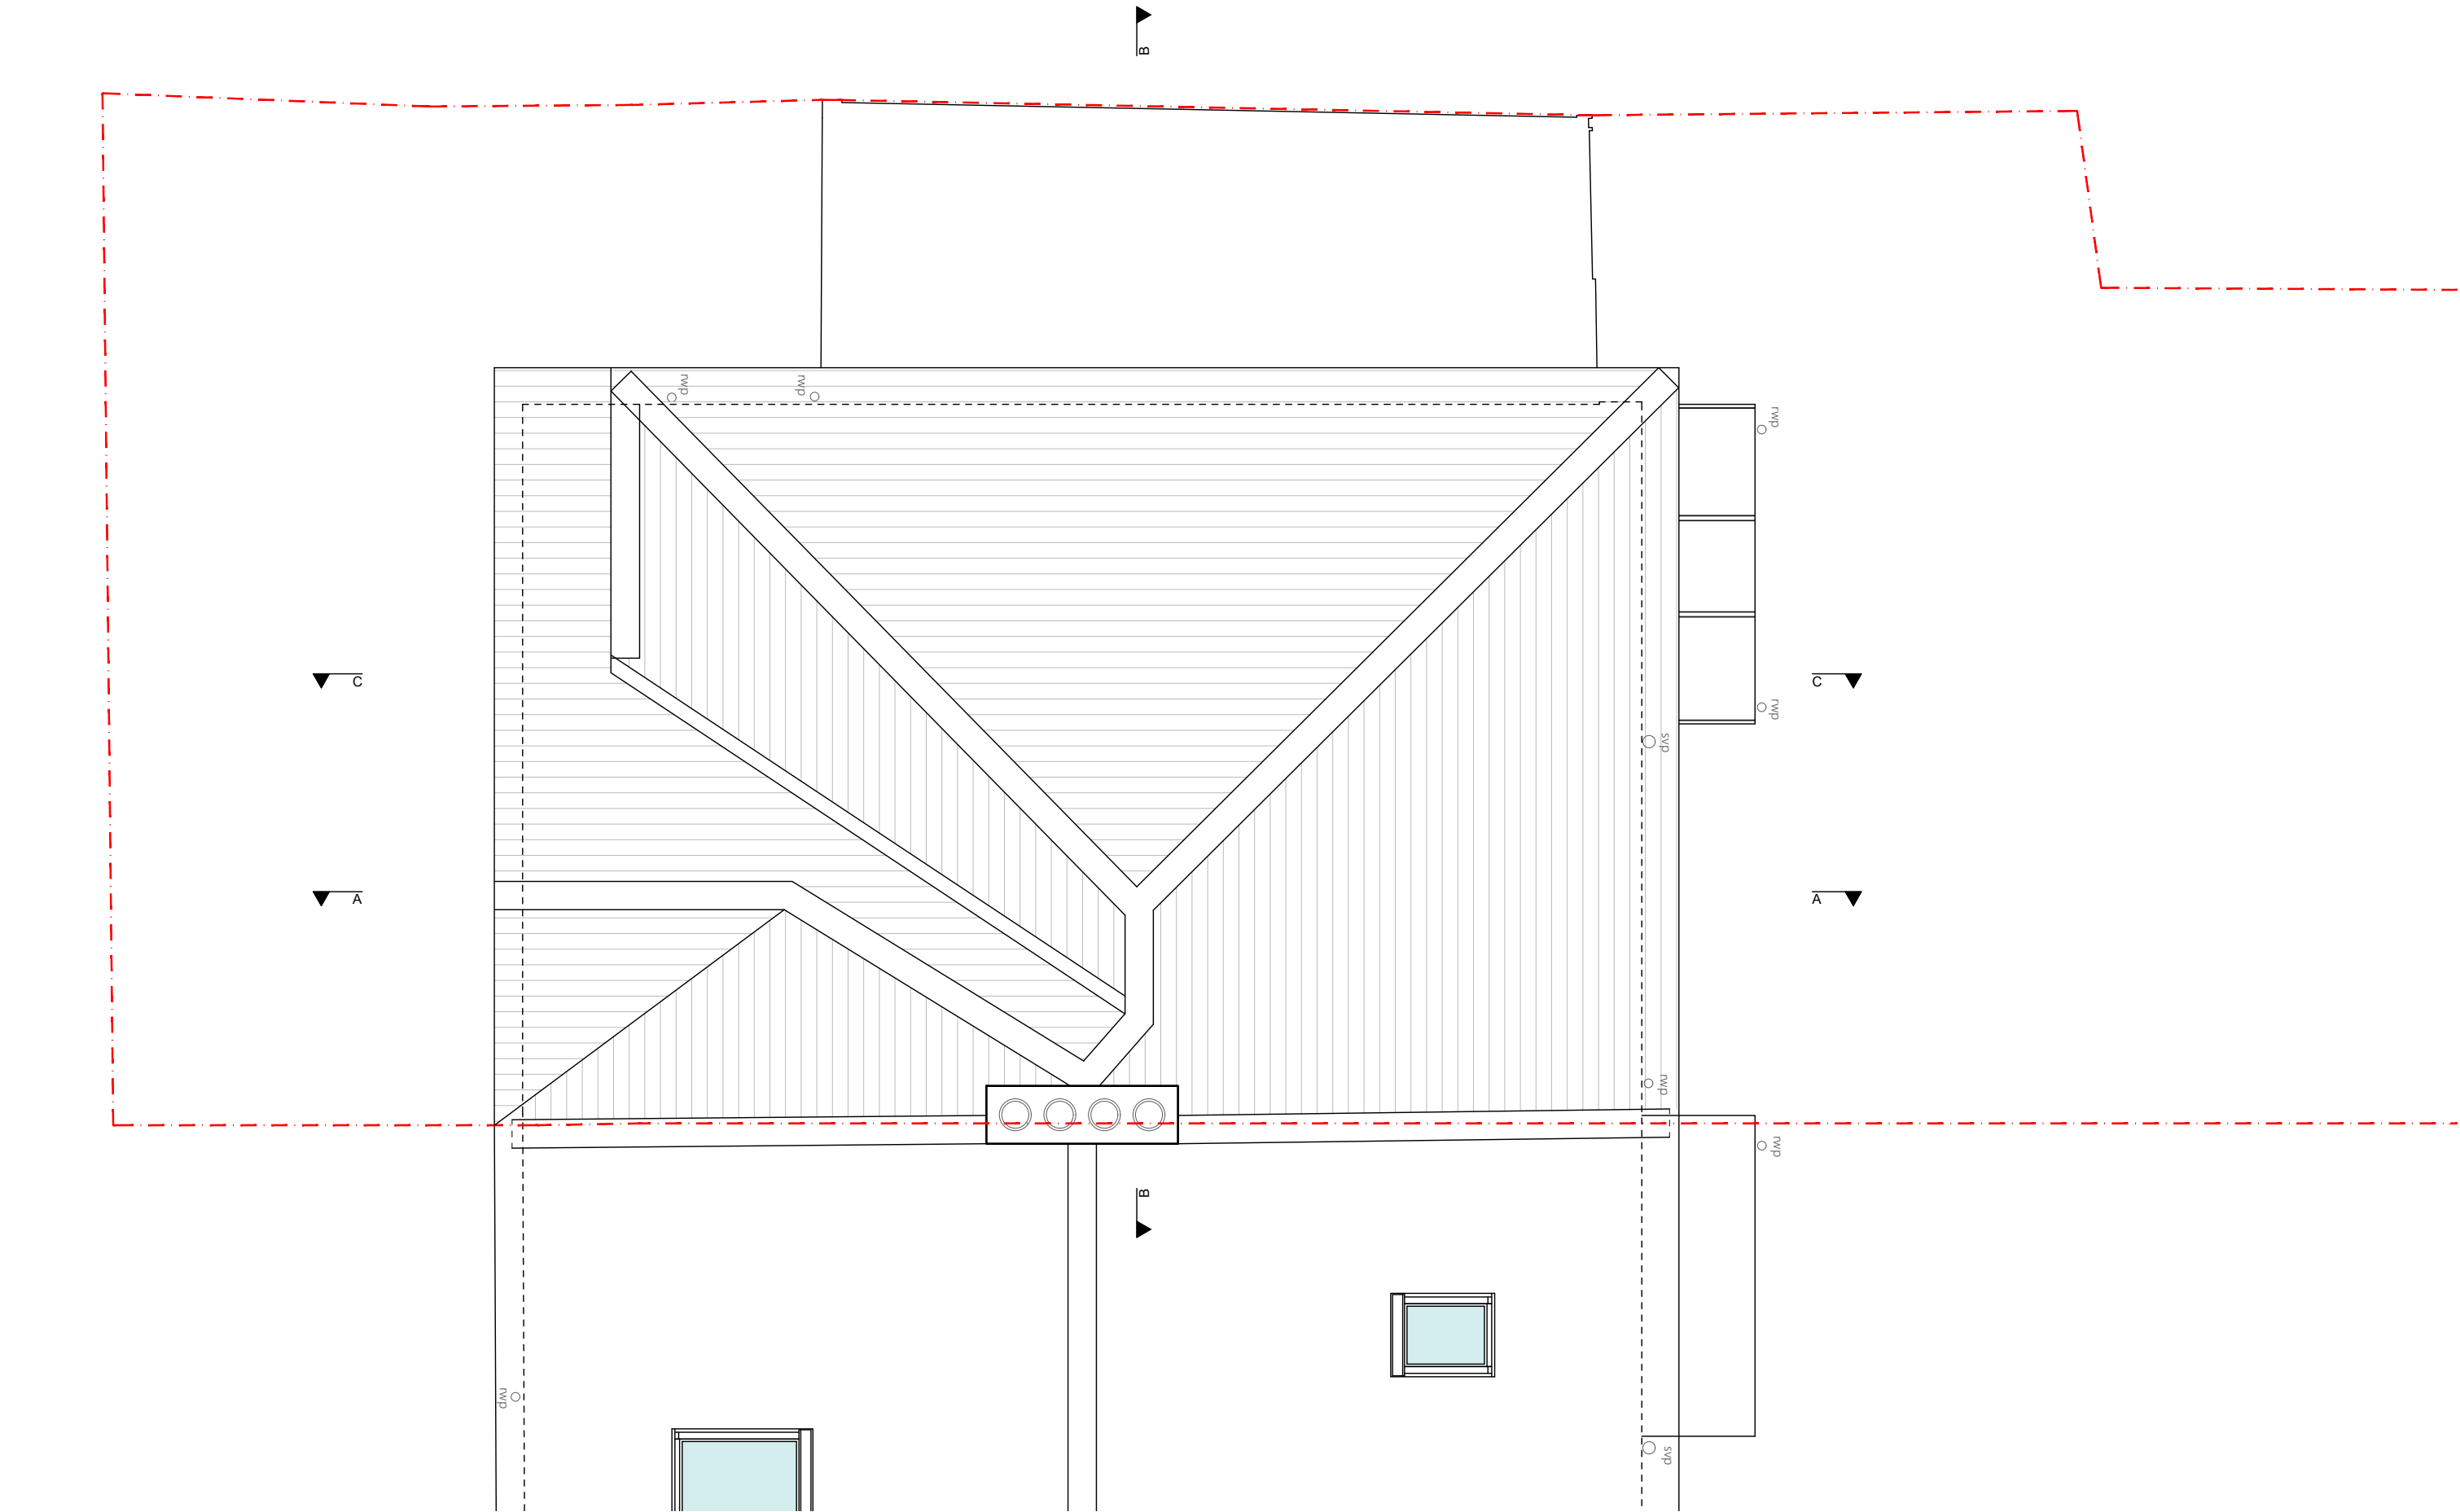

NOTES:
This drawing and the design are the copyright of Polygon Architects Ltd only. This drawing should not be copied or reproduced without written consent.
All dimensions are to be checked on site prior to setting out and fabrication, any discrepancy noted should be reported to Polygon Architects Ltd.
All dimensions shown to structure. Ground floor levels shown to top of screed (15mm floor finish allowance shown). * (asterisk) denotes approximate levels to be checked on site and against consultant information.
Do not scale from this drawing, use only the illustrated dimensions herein. Additional dimensions are to be requested and checked directly.
Illustrated information from 3rd party consultants/specialists is shown as indicatively only. See consultant/specialist drawings for further information.

PROJECT Works to 1 Fife Road London N22 5EG CLIENT Mr K Sofianou	TITLE ROOF PLAN AS EXISTING			REV	DATE	DESCRIPTION
	STATUS PLANNING			-	---	-
			SCALE	SIZE	DATE	DRG No.
			1:50	A3	April '26	2602_PL/04
			REV			

**POLYGON ARCHITECTS**
07968544721
polygonarchitects.com