


MATERIAL KEY

- 1. Aluminium frame windows (grey)
- 2. Lead cladding
- 3. Plain clay roofing tiles (red to match neighbours')
- 4. GRP roofing (grey)
- 5. Render to match existing
- 6. Fixed Flat rooflight
- 7. Brick to match existing
- 8. Timber frame windows
- 9. Aluminium hopper and downpipe
- 10. Concrete coping stones
- 11. Velux roof window

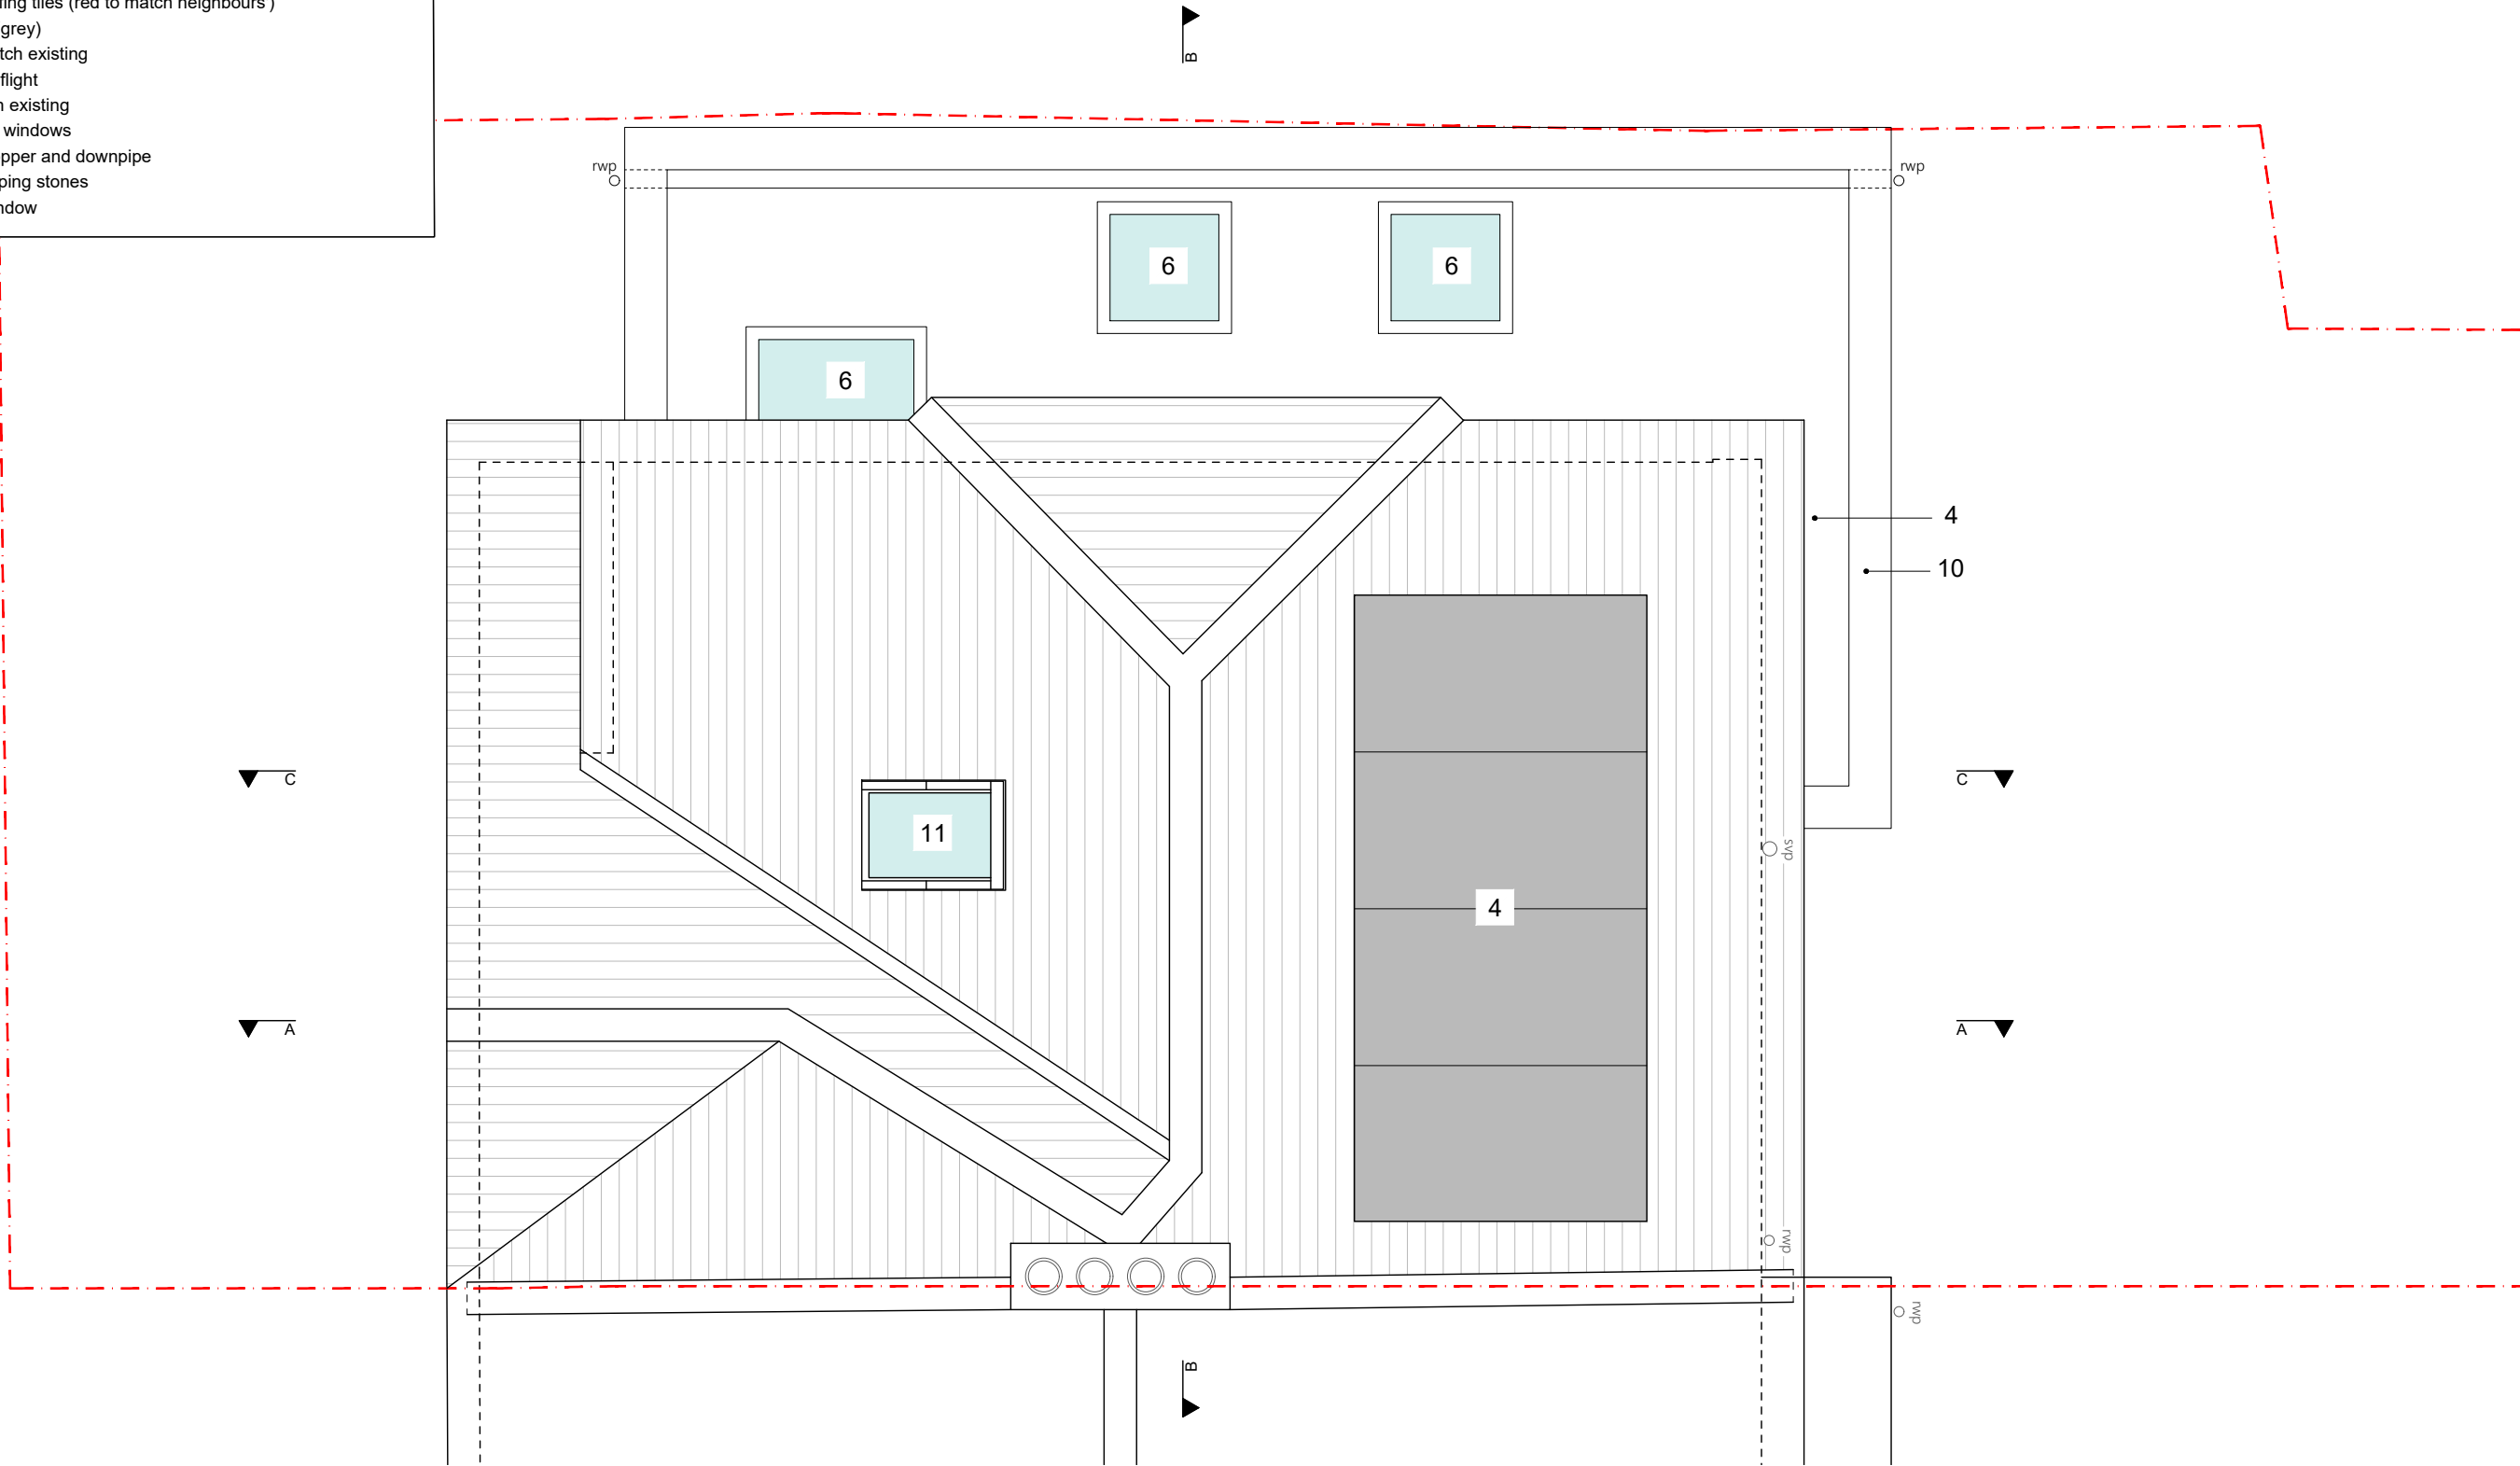

NOTES:

This drawing and the design are the copyright of Polygon Architects Ltd only. This drawing should not be copied or reproduced without written consent.
All dimensions are to be checked on site prior to setting out and fabrication, any discrepancy noted should be reported to Polygon Architects Ltd.
All dimensions shown to structure. Ground floor levels shown to top of screed (15mm floor finish allowance shown). * (asterisk) denotes approximate levels to be checked on site and against consultant information.
Do not scale from this drawing, use only the illustrated dimensions herein. Additional dimensions are to be requested and checked directly.
Illustrated information from 3rd party consultants/specialists is shown as indicatively only. See consultant/specialist drawings for further information.

PROJECT
Works to
1 Fife Road
London
N22 5EG
CLIENT
Mr K Sofianou

TITLE
ROOF PLAN AS PROPOSED

STATUS
PLANNING

REV	DATE	DESCRIPTION
-	---	-
-	---	-
-	---	-
-	---	-
-	---	-

SCALE	SIZE	DATE	DRG No.	REV
1:50	A3	April '26	2602	PL_13

 **POLYGON ARCHITECTS**
07968544721
polygonarchitects.com