

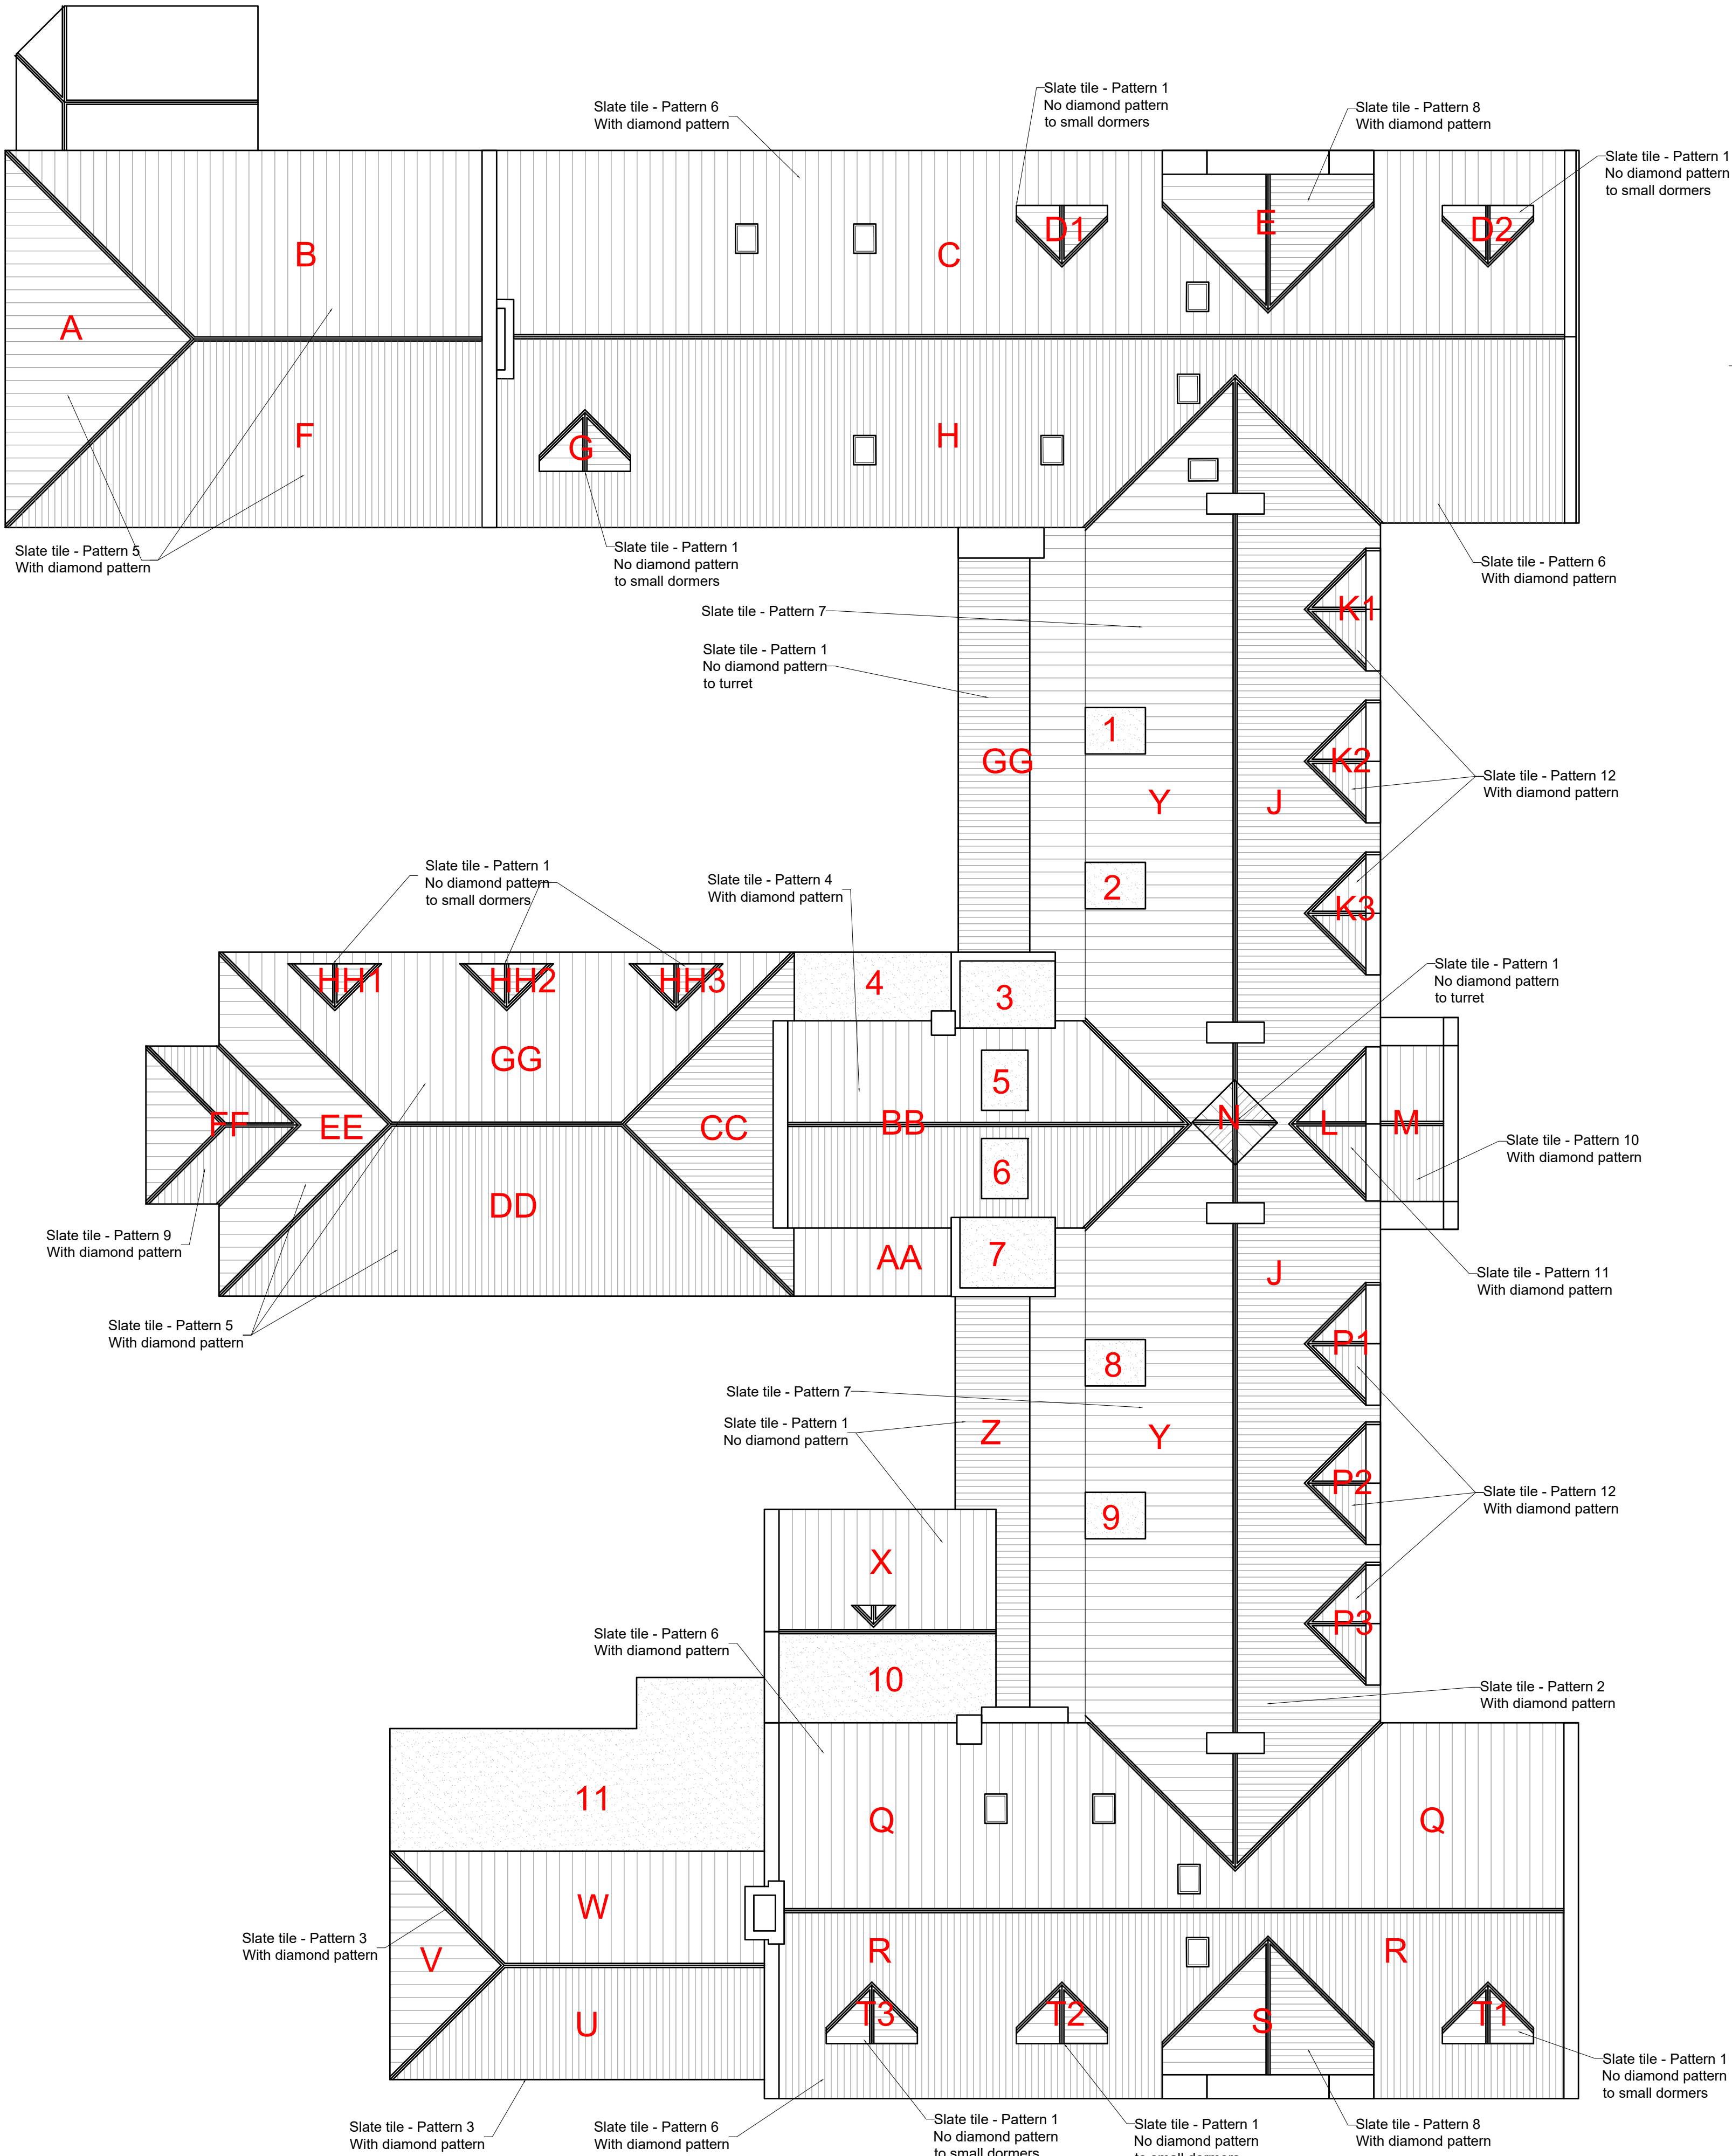


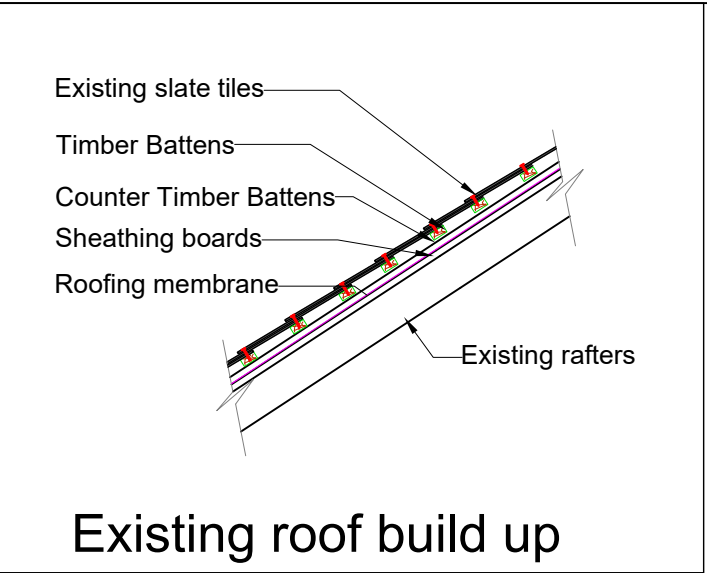

EXISTING ROOF PLAN
SCALE 1:100

Existing Natural Slate tile pattern.
Pattern to be replicated. Photographical
evidence to be taken of each roof slope
prior to the removal of any tiles.
To ensure continuity when reinstating tile pattern

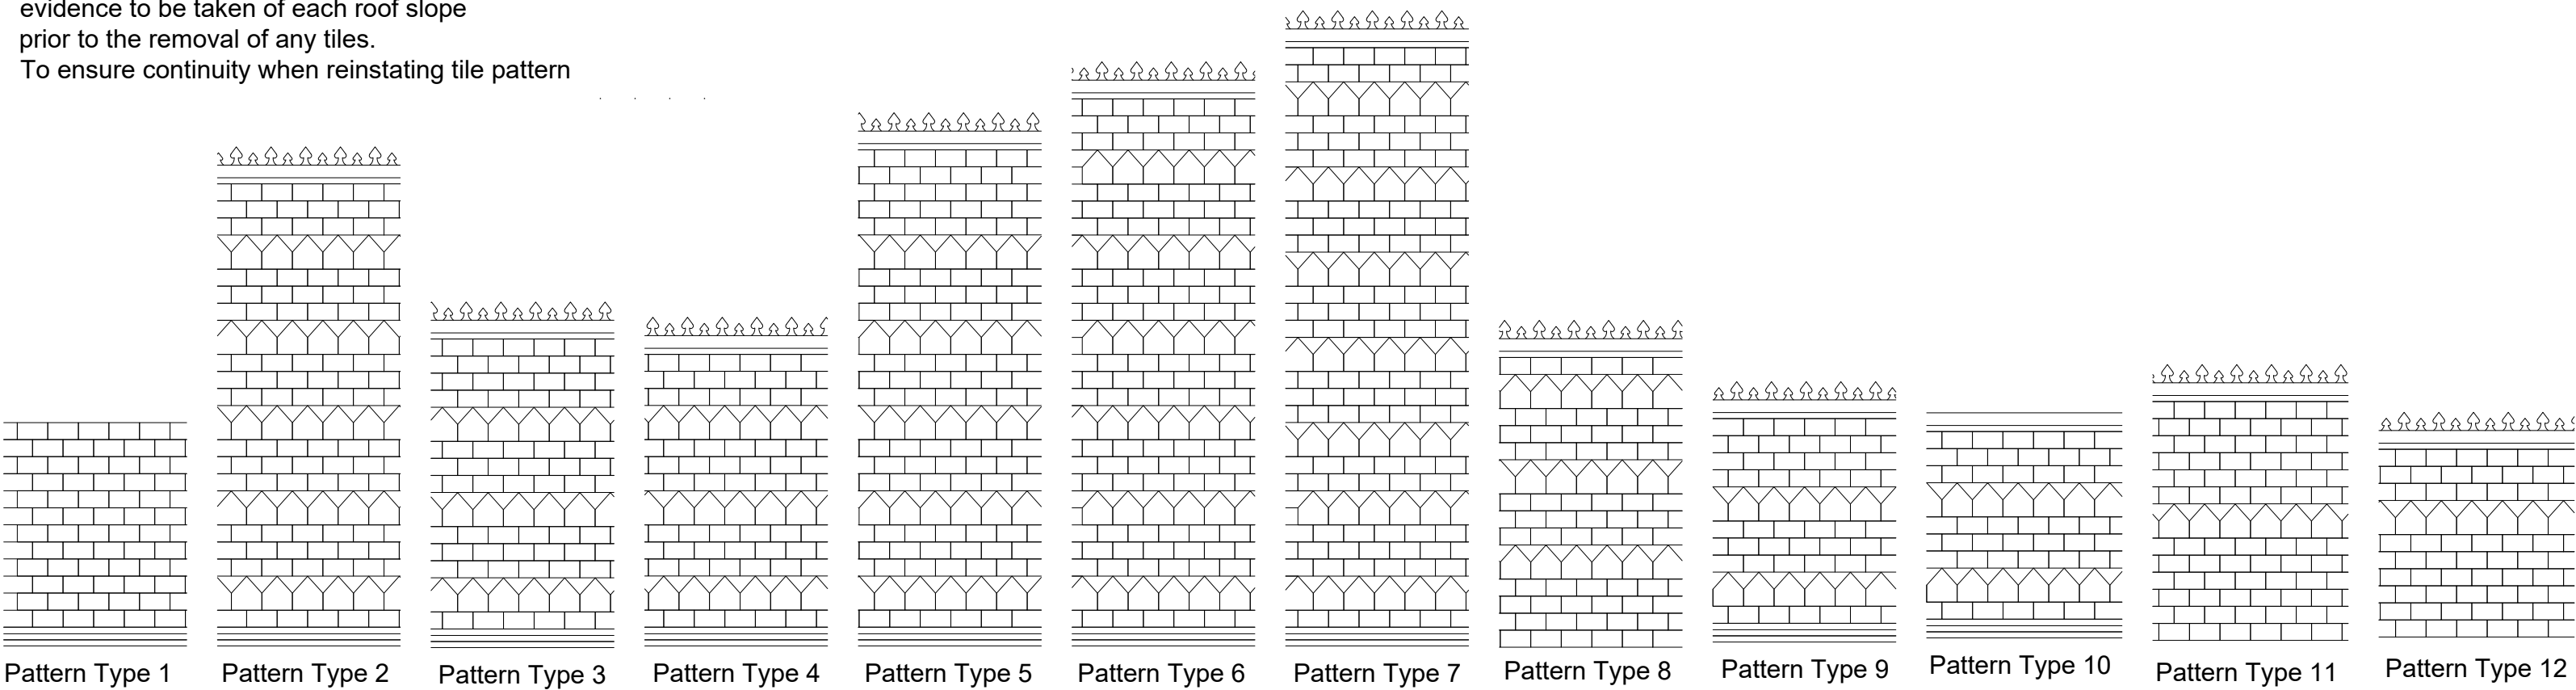

LBF Architects

11 Burford Road, Stratford, E15 2ST - Tel: 020 7536 2100
initial.surname@lbfarchitects.co.uk

Project:
OLD SCHOOL COURT
DRAPERS ROAD
LONDON, N17 6LY

Client:

Drawing:
ROOF PLAN

Scale:	Drawn:	Checked:	Date:
1/100@A1		BL	Feb 24

Drg no:	Rev:
2023-077-002	C

DO NOT SCALE FROM THIS DRAWING. ALL DIMENSIONS TO BE CHECKED ON SITE.
REFER ANY DISCREPANCIES TO ARCHITECT. THIS DRAWING IS SUBJECT TO COPYRIGHT.