




EXISTING

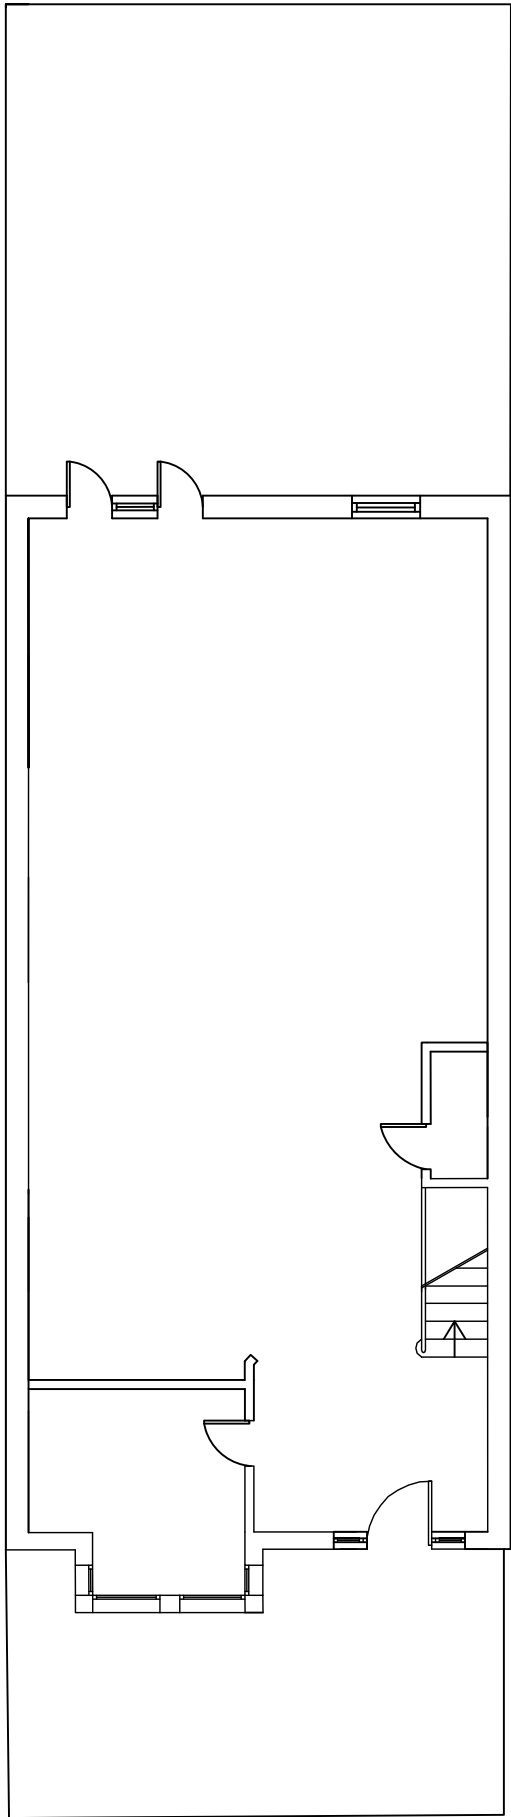

Ground Floor

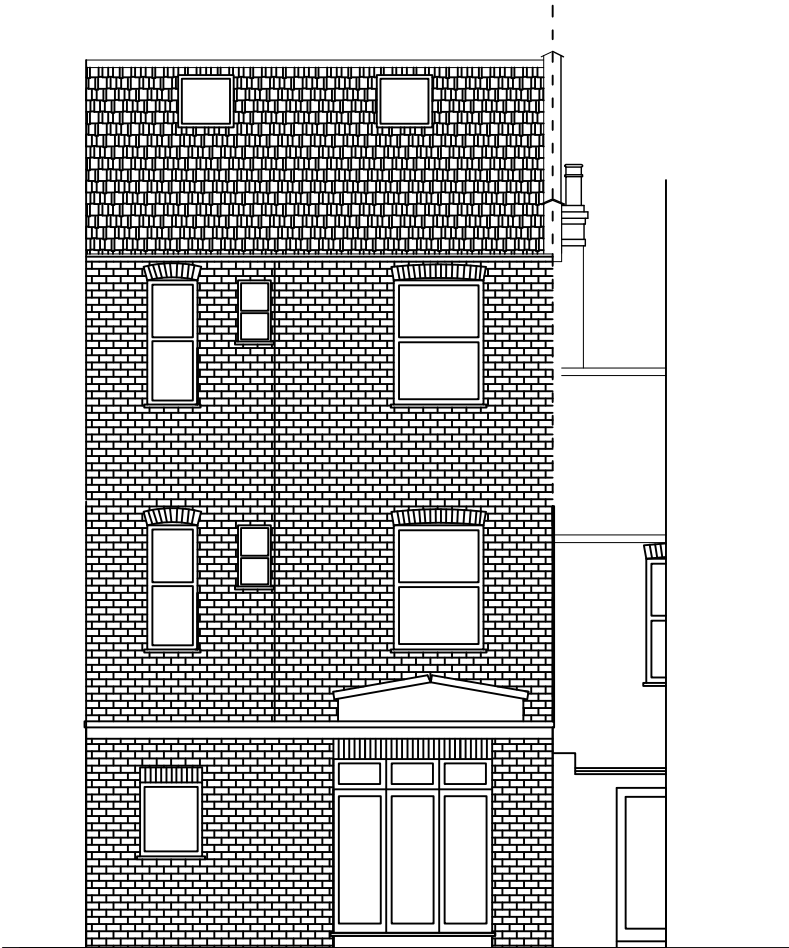

Rear Elevation

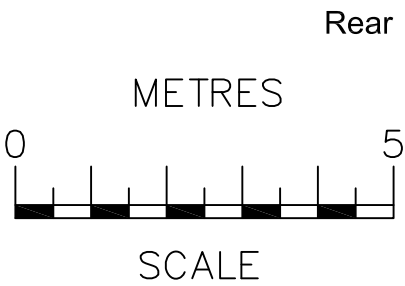

Project: 82 Wargrave Avenue London N15 6UA		
Title: EXISTING Plans & Elevations		
Date: 23.04.26.	Scale: 1;100 @ A3	
Dwg. No. WA.82.EX.500	Rev:	