



PROPOSED

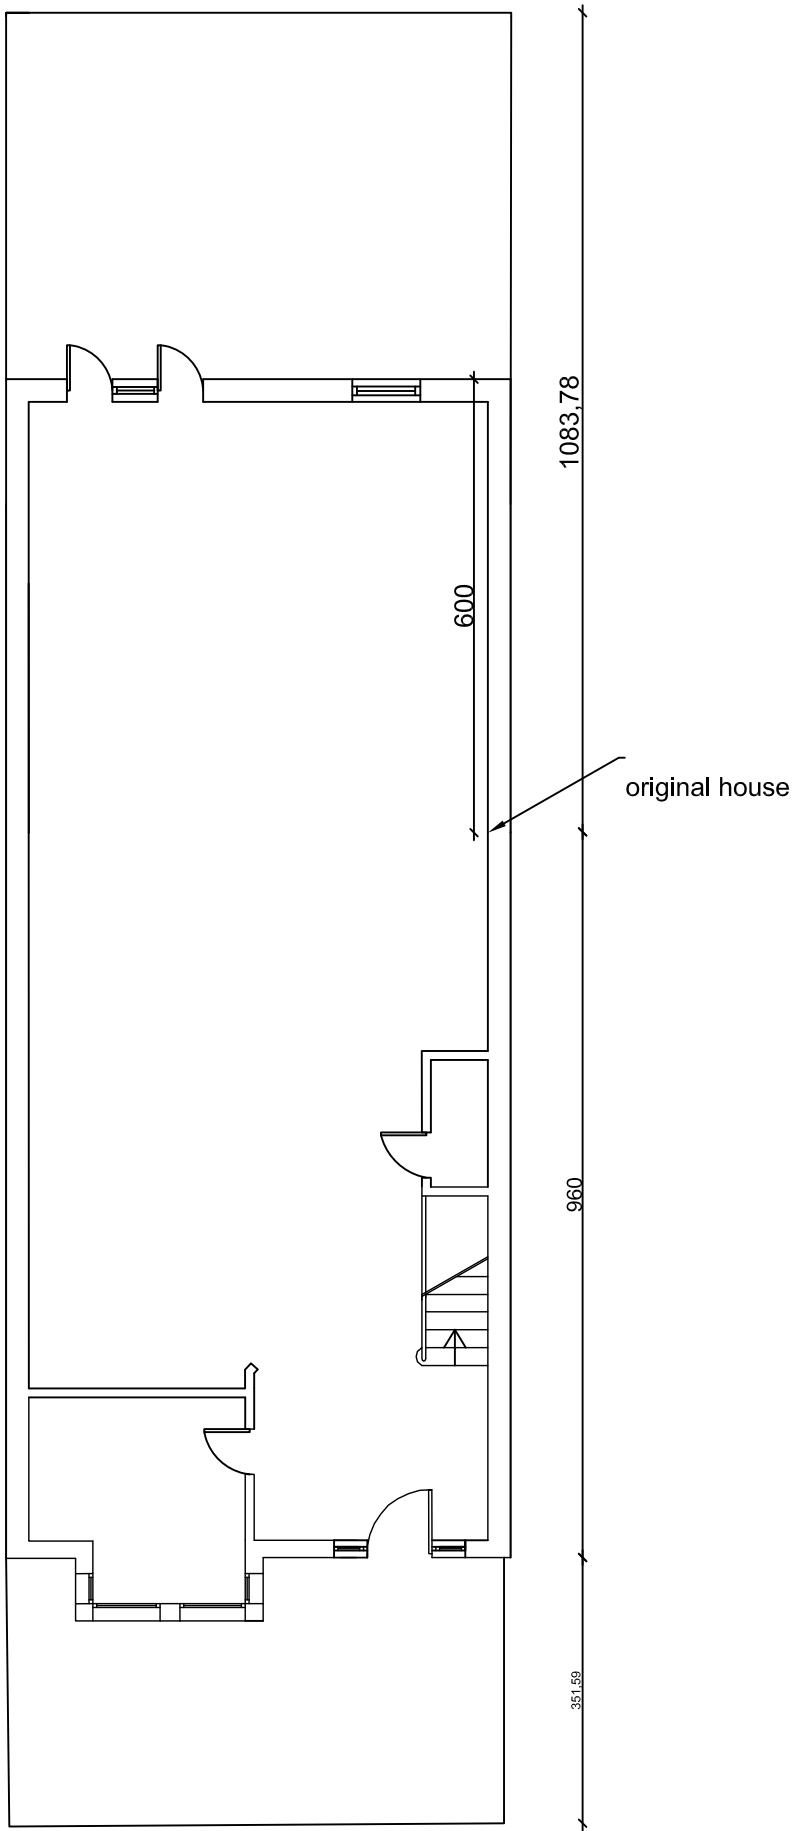

Ground Floor



Rear Elevation

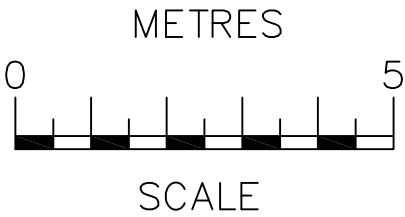

Project: 82 Wargrave Avenue London N15 6UA		
Title: PROPOSED Plans & Elevations		
Date: 23.04.26.	Scale: 1;100 @ A3	
Dwg. No. WA.82.PR.5000	Rev:	