
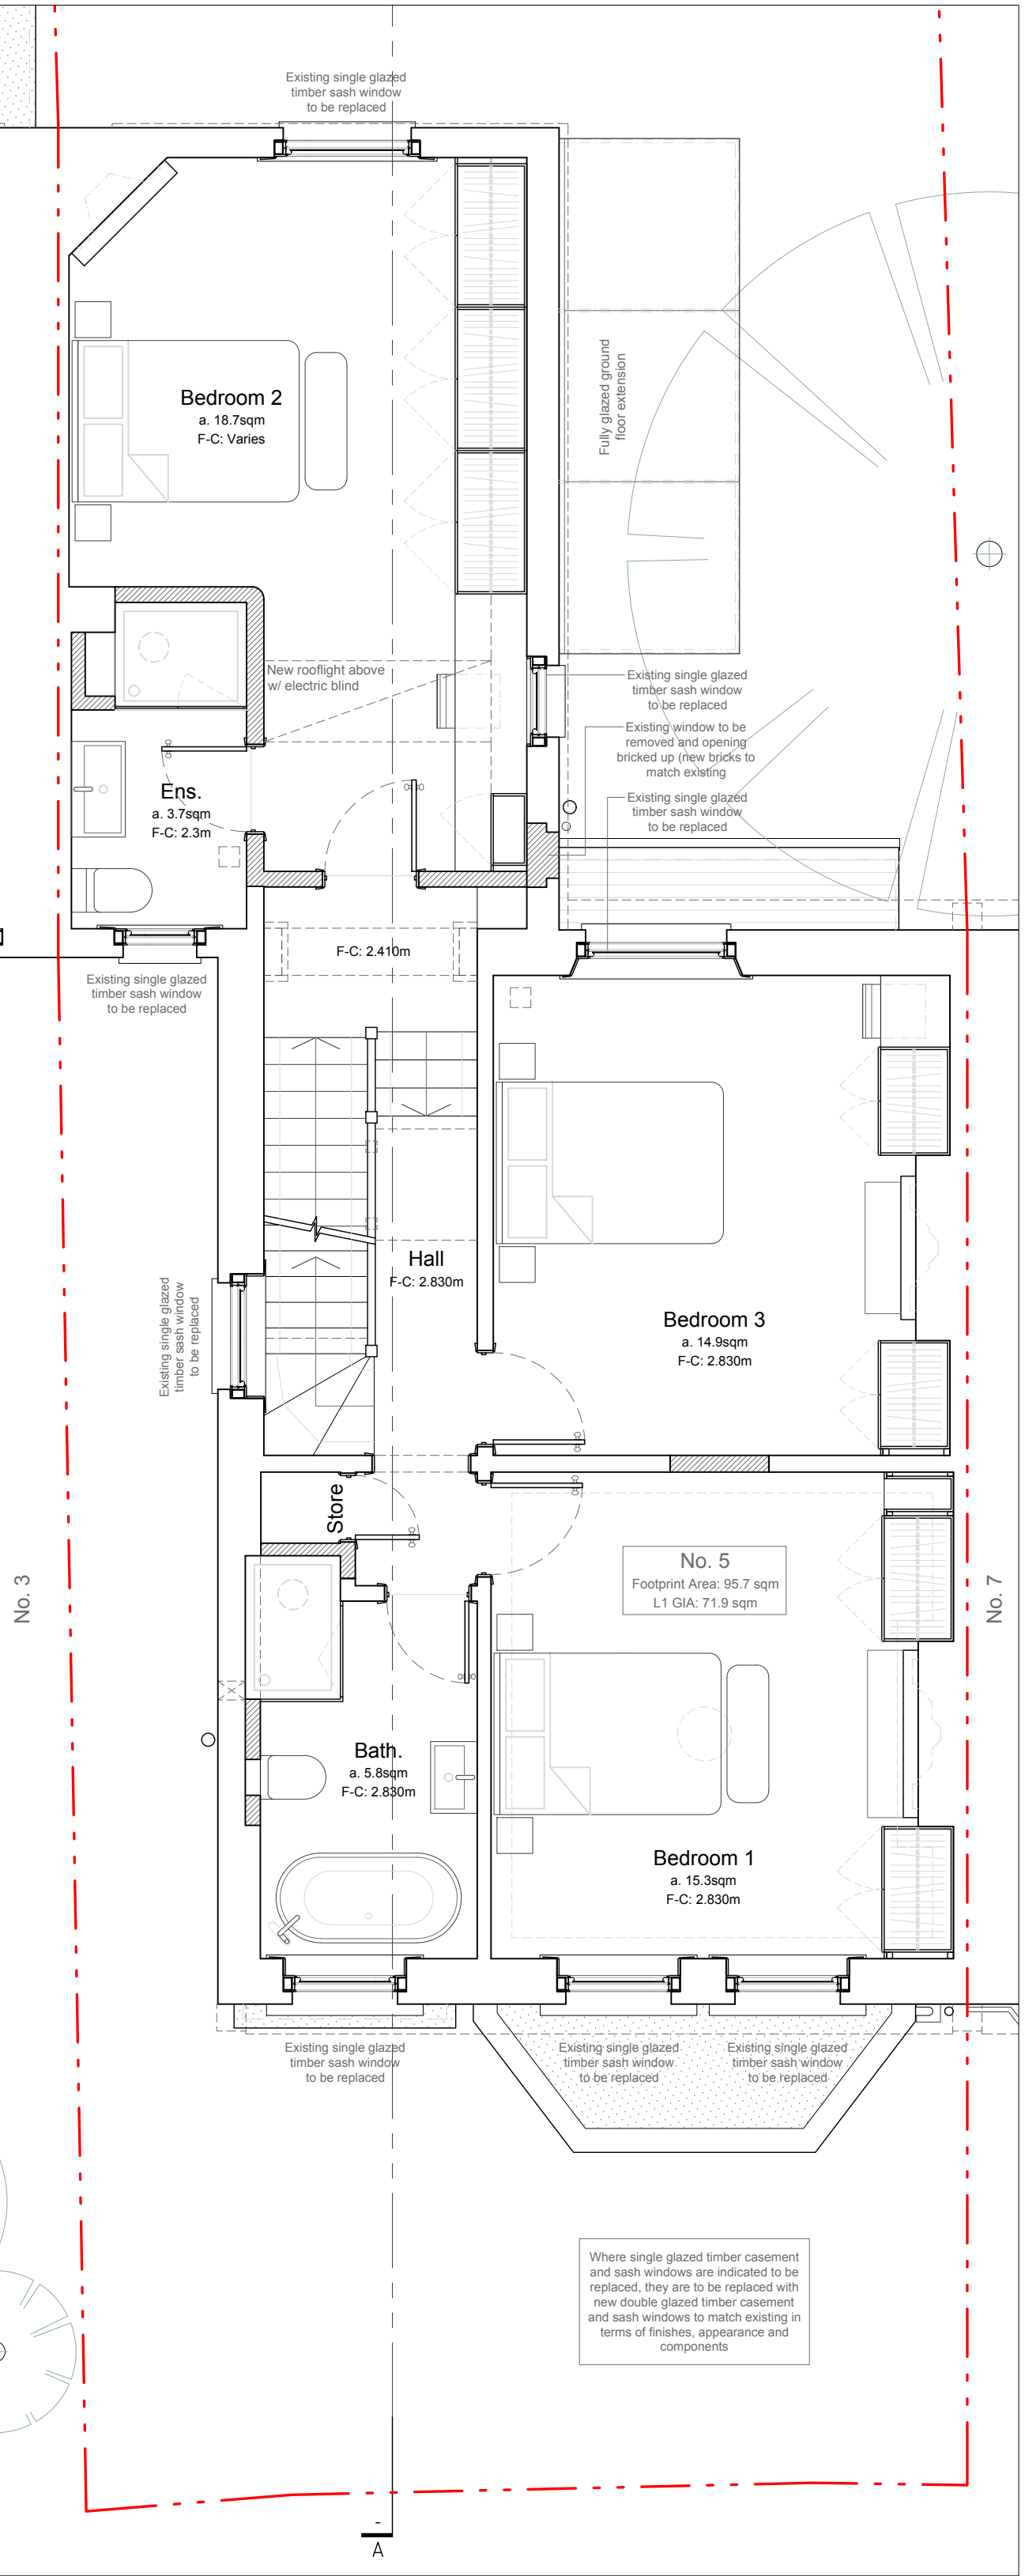
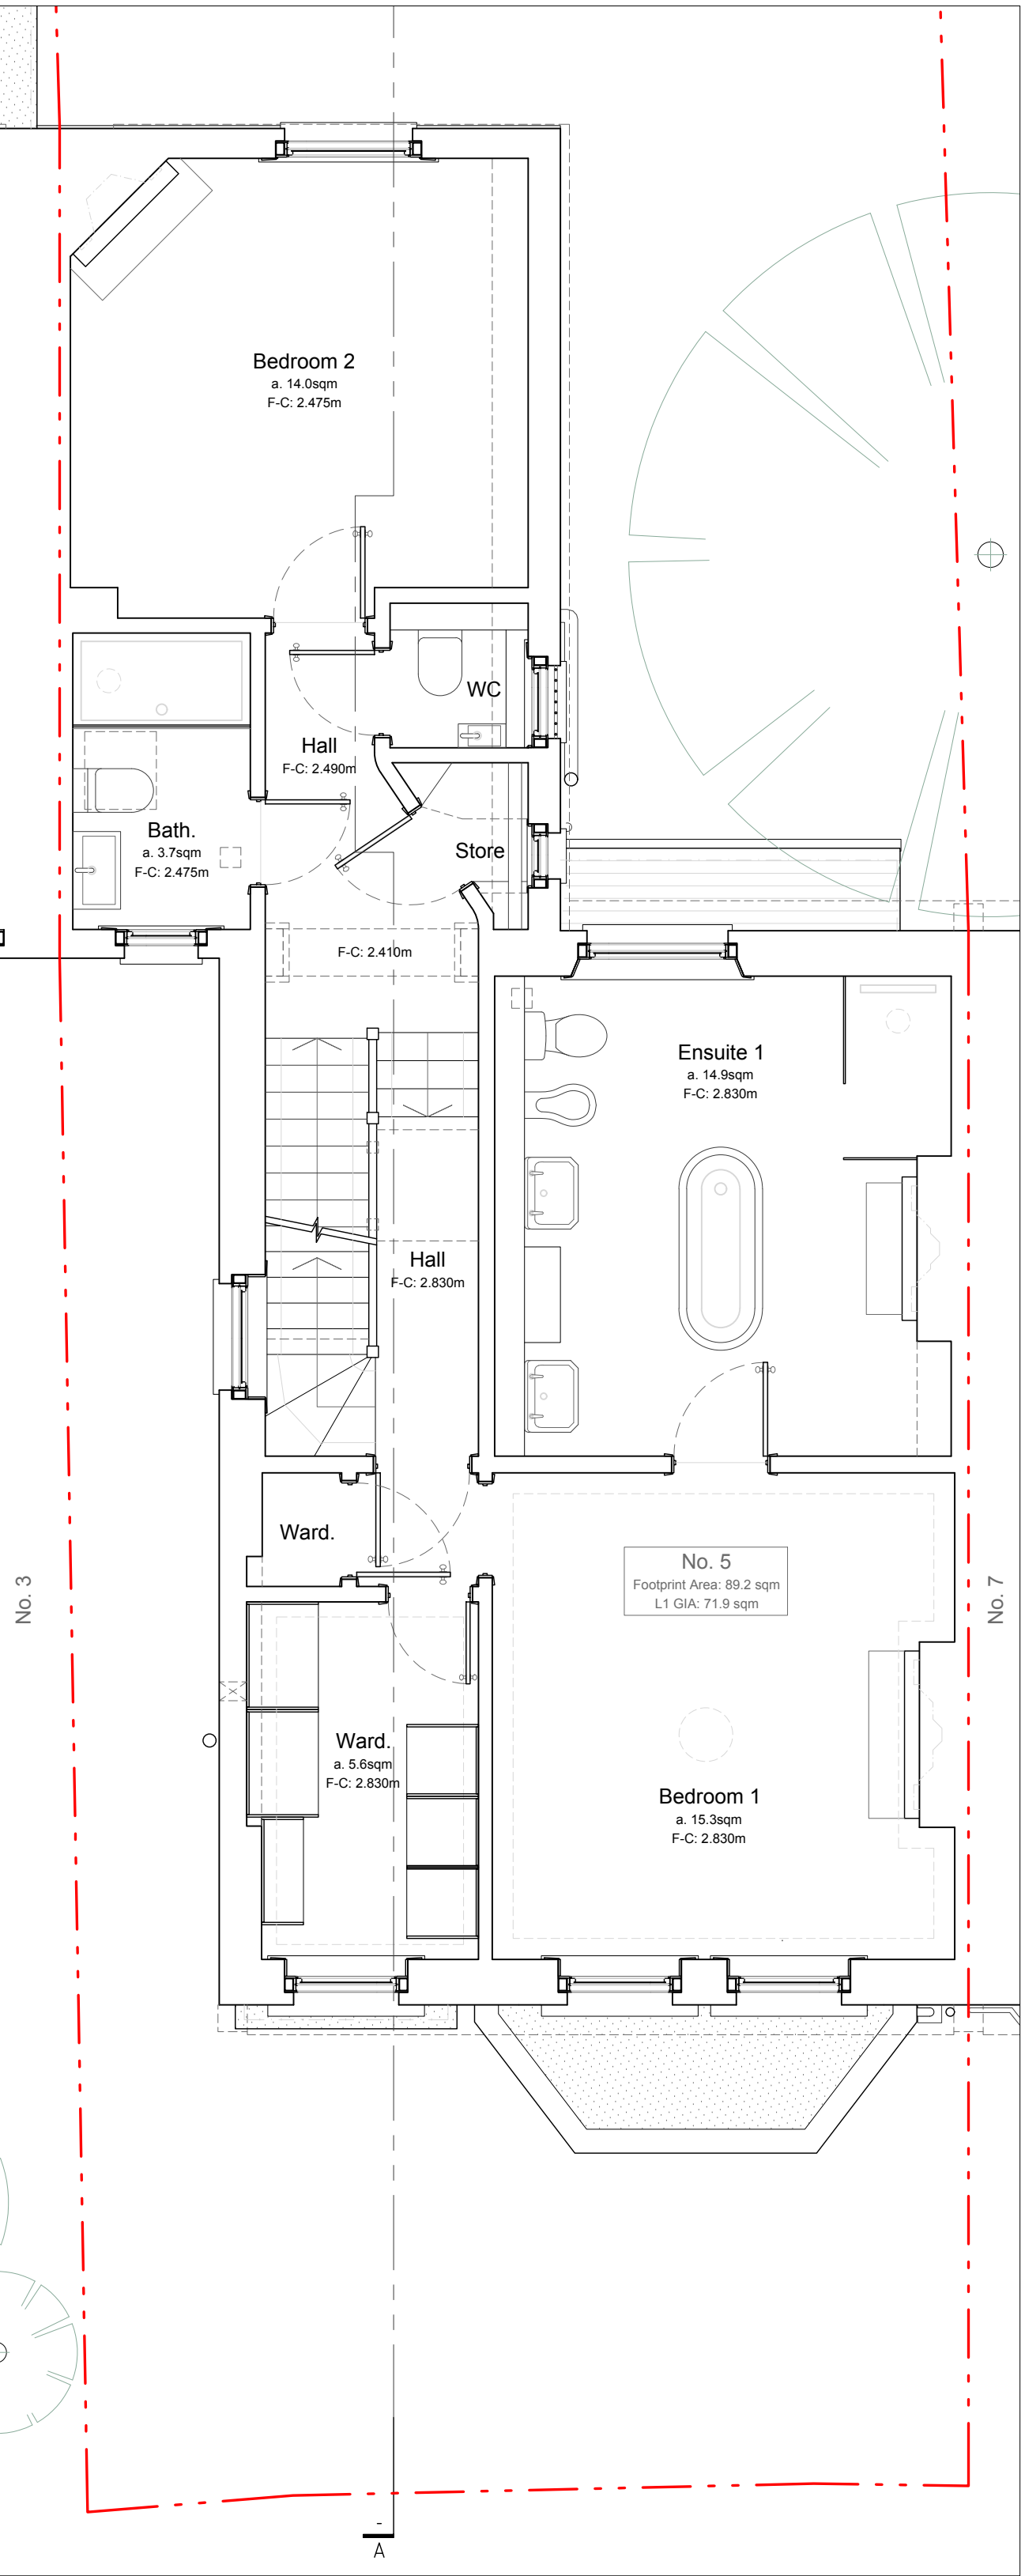
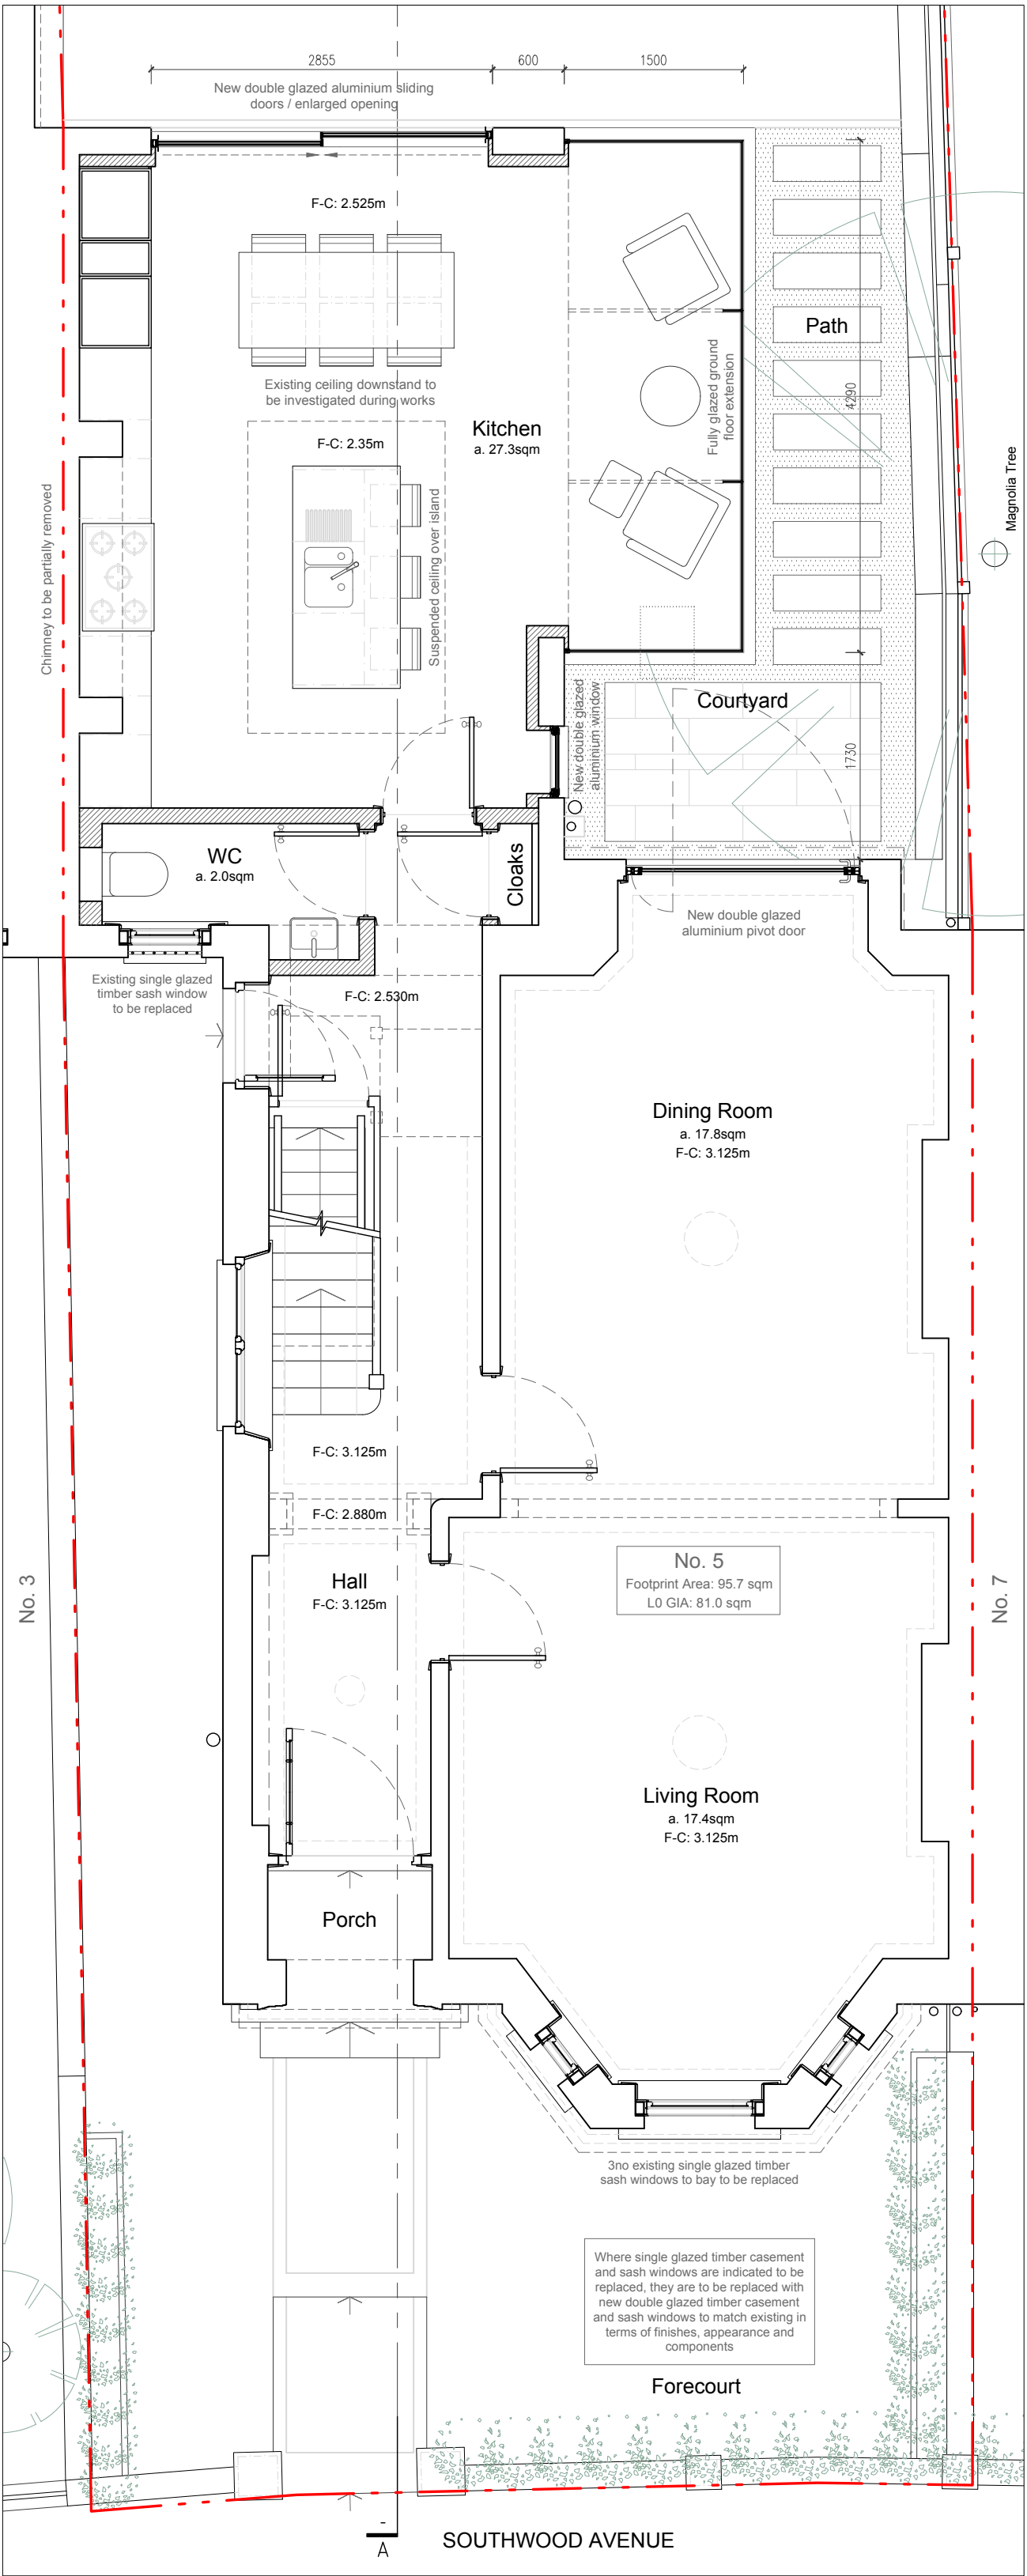


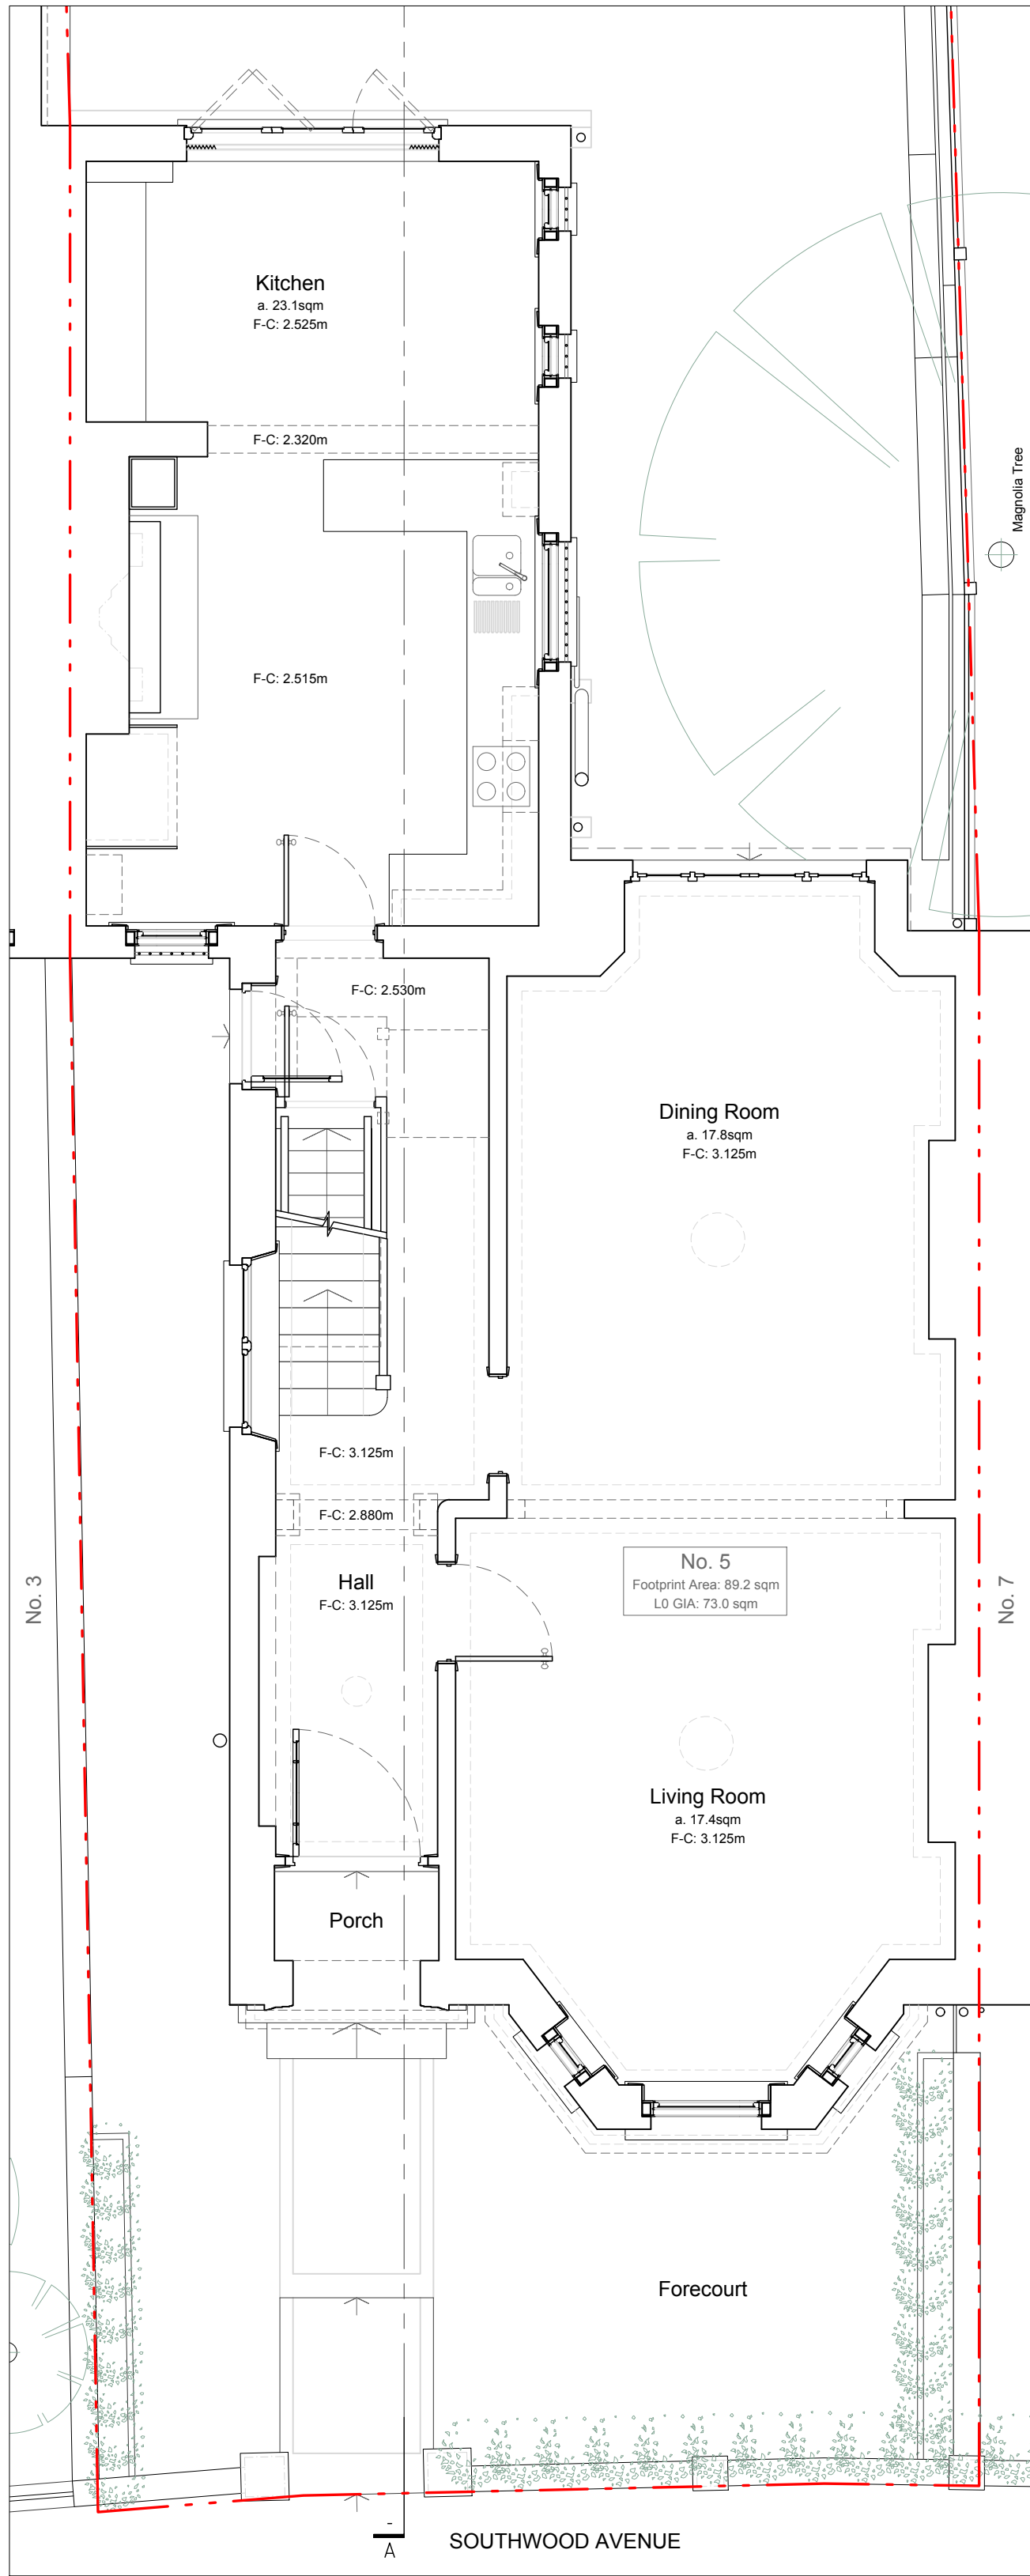

Existing Ground Floor Plan
Scale 1:50 @ A1
0 1 2 3 4 5m

Proposed Ground Floor Plan
Scale 1:50 @ A1
0 1 2 3 4 5m

Existing First Floor Plan
Scale 1:50 @ A1
0 1 2 3 4 5m

Proposed First Floor Plan
Scale 1:50 @ A1
0 1 2 3 4 5m

REV	DATE	DESCRIPTION	BY
ISSUED FOR INFORMATION NOT FOR CONSTRUCTION			
CONTRACTORS MUST VERIFY ALL DIMENSIONS ON SITE BEFORE COMMENCING WITH ANY WORK. ALL WORKS MUST COMPLY WITH BUILDING REGULATIONS. THIS DRAWING IS PROTECTED BY COPYRIGHT. ONLY SCALE FROM THIS DRAWING FOR PLANNING PURPOSES.			
client:	Lorraine Blair & Tammy Dickenson		
address:	5 Southwood Avenue N6 5RY		
project:	Rear Extension & Fenestration Alterations		
drawings:	Existing & Proposed Grd & 1st Floor Plans		
drawn by:	CM	scale:	As Indicated
checked by:	NI	date:	29/04/2026
drw no.	2613.3/A102	rev:	-